




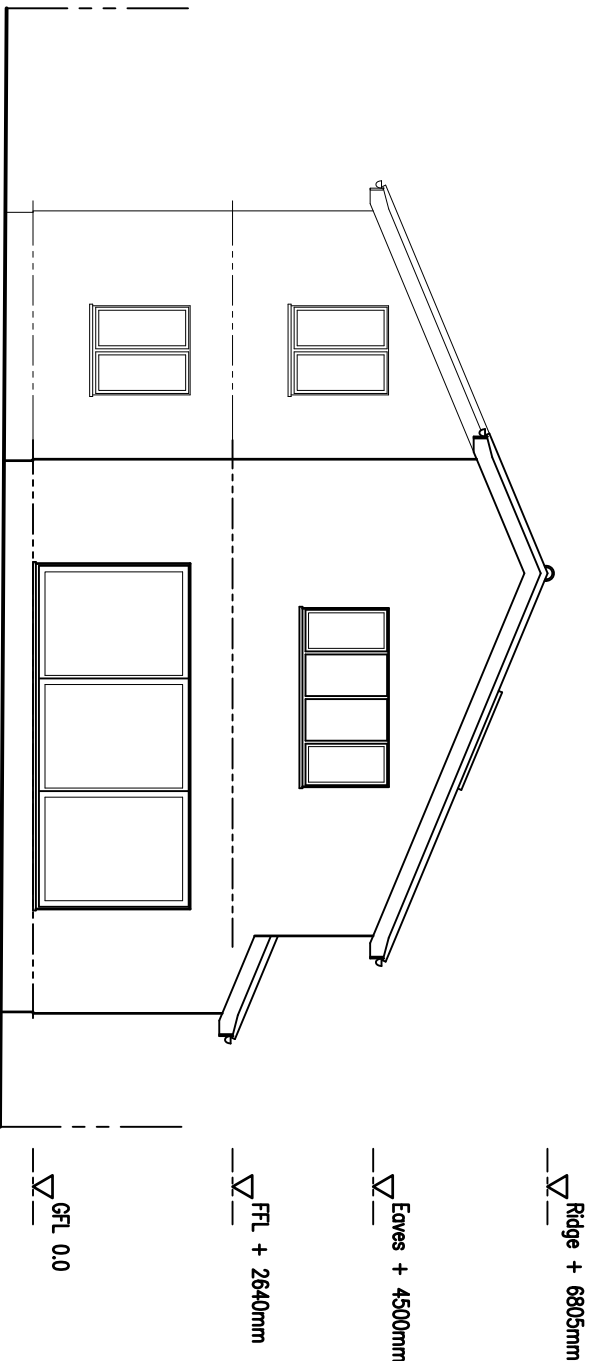


PROPOSED REAR ELEVATION
(SOUTH-EAST)

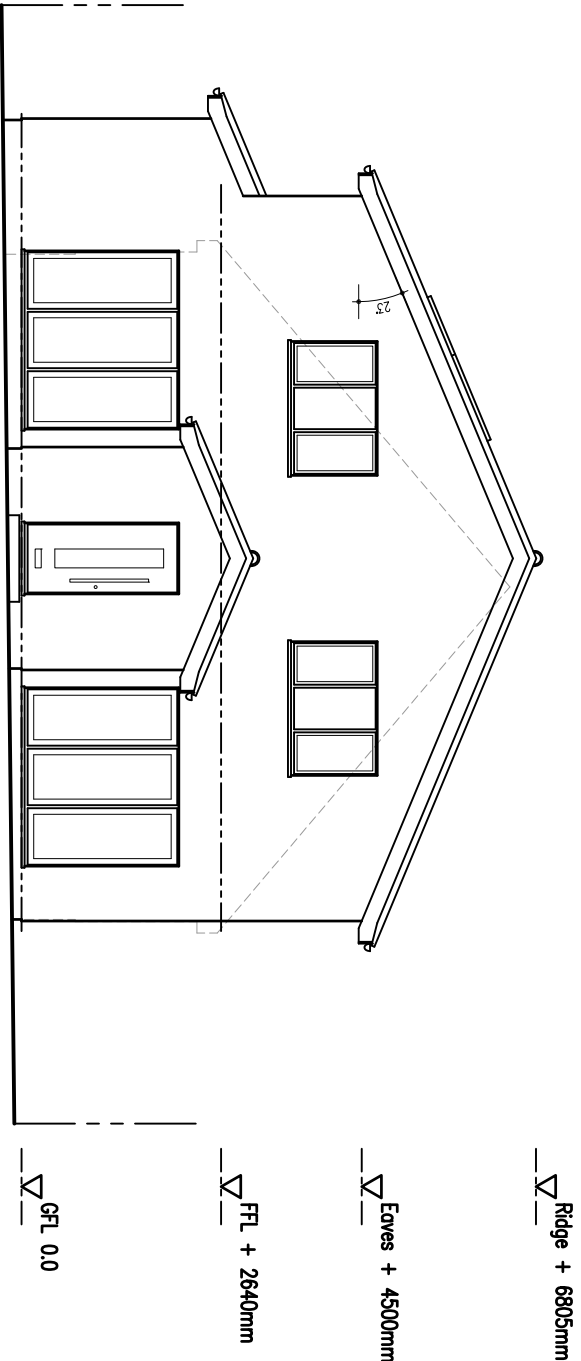


PROPOSED FRONT ELEVATION
(NORTH-WEST)

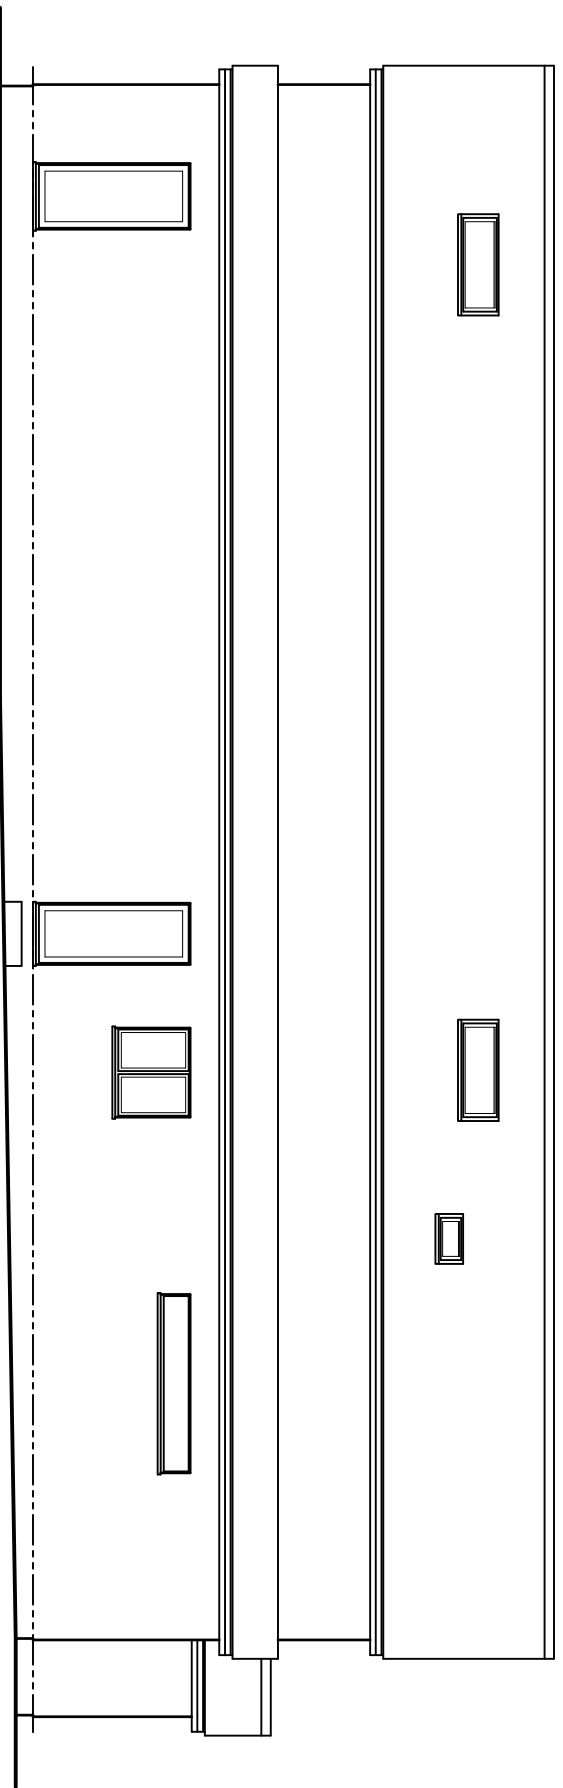


PROPOSED SIDE ELEVATION
(NORTH-EAST)

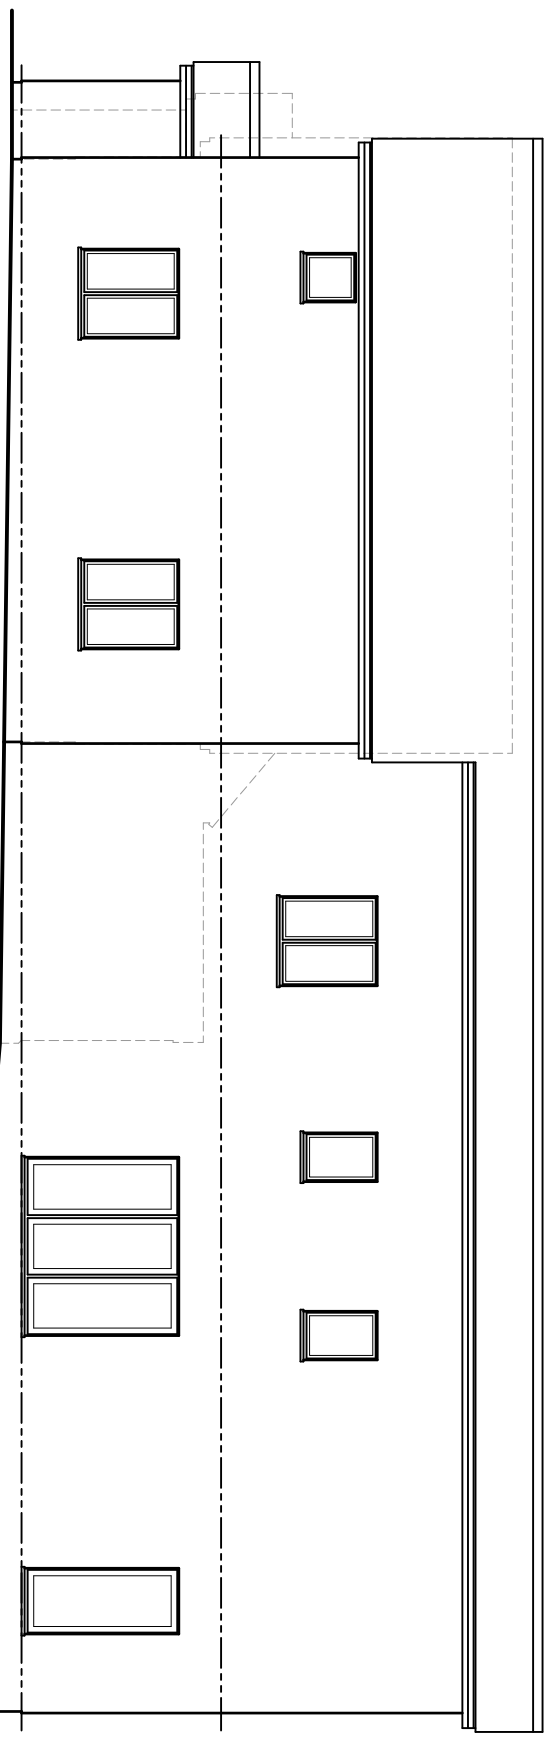


PROPOSED SIDE ELEVATION
(SOUTH-WEST)

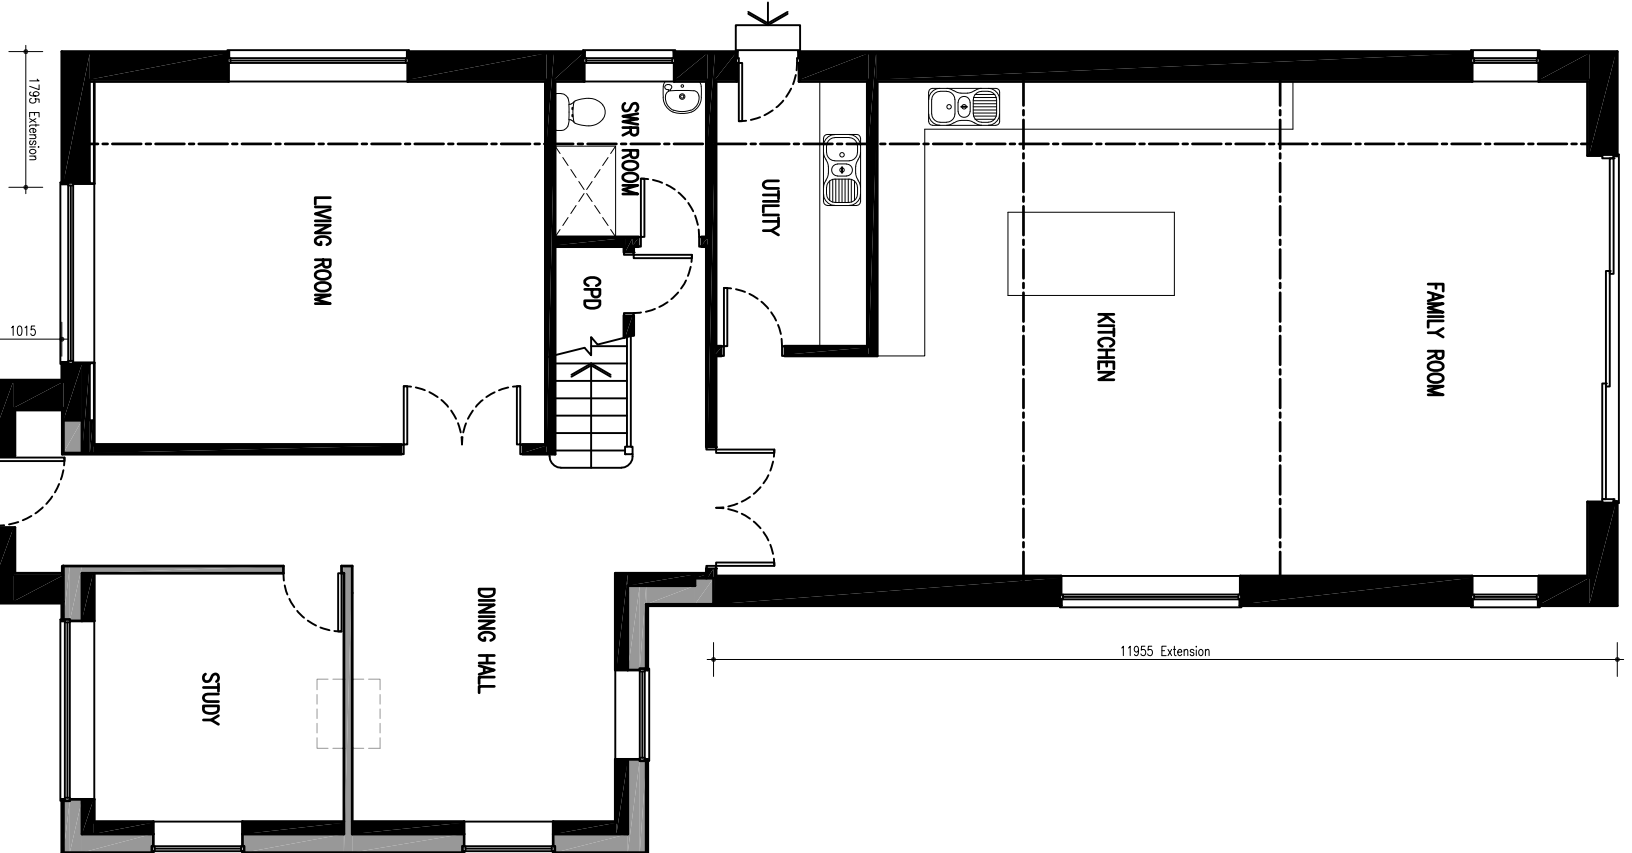


PROPOSED GROUND FLOOR PLAN

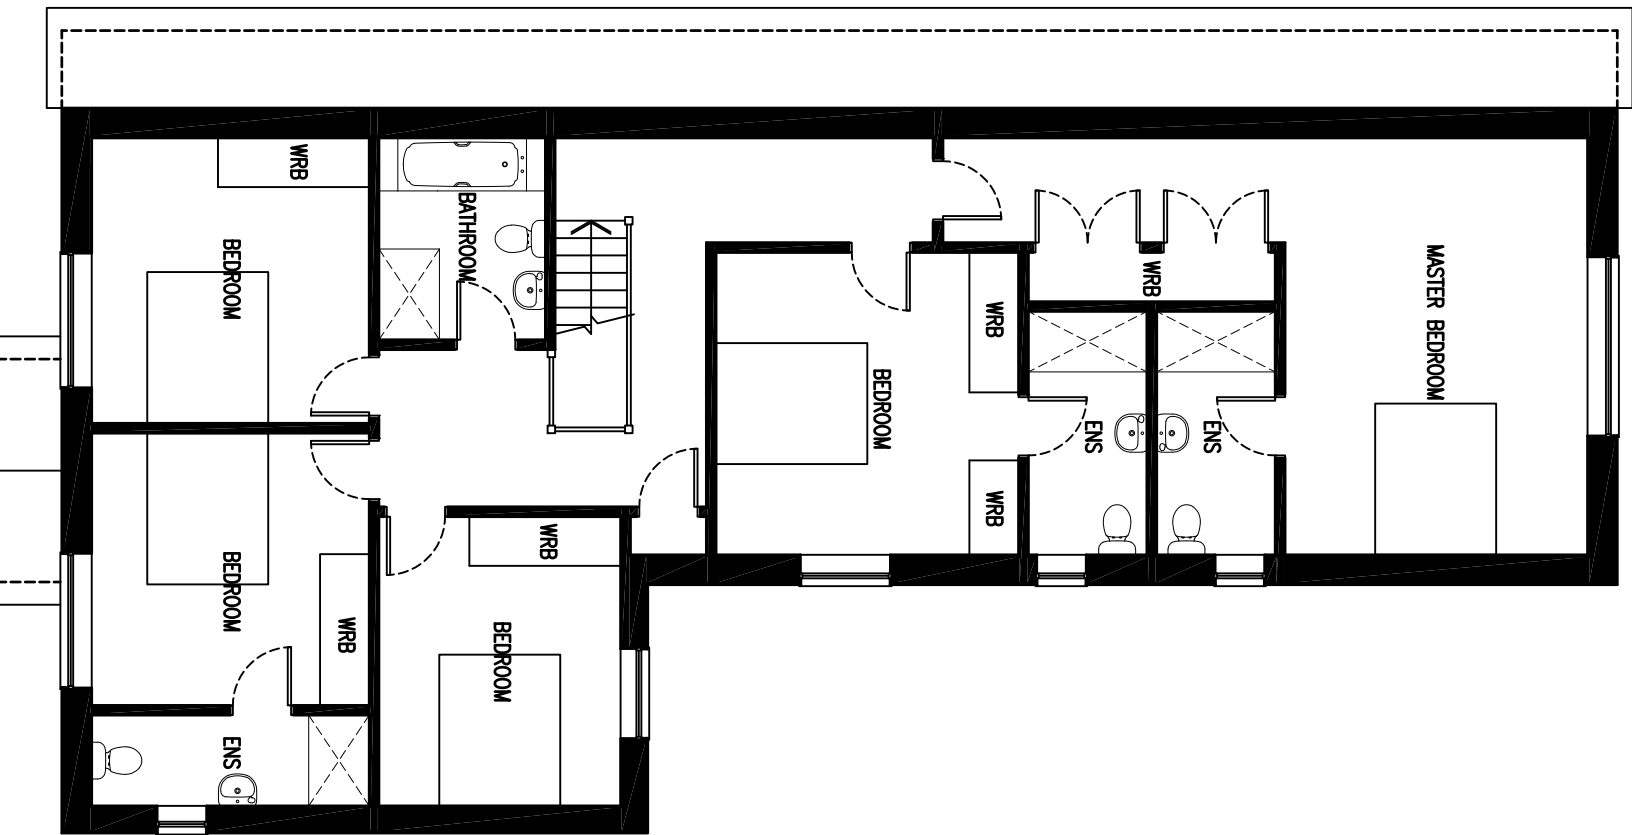


PROPOSED FIRST FLOOR PLAN

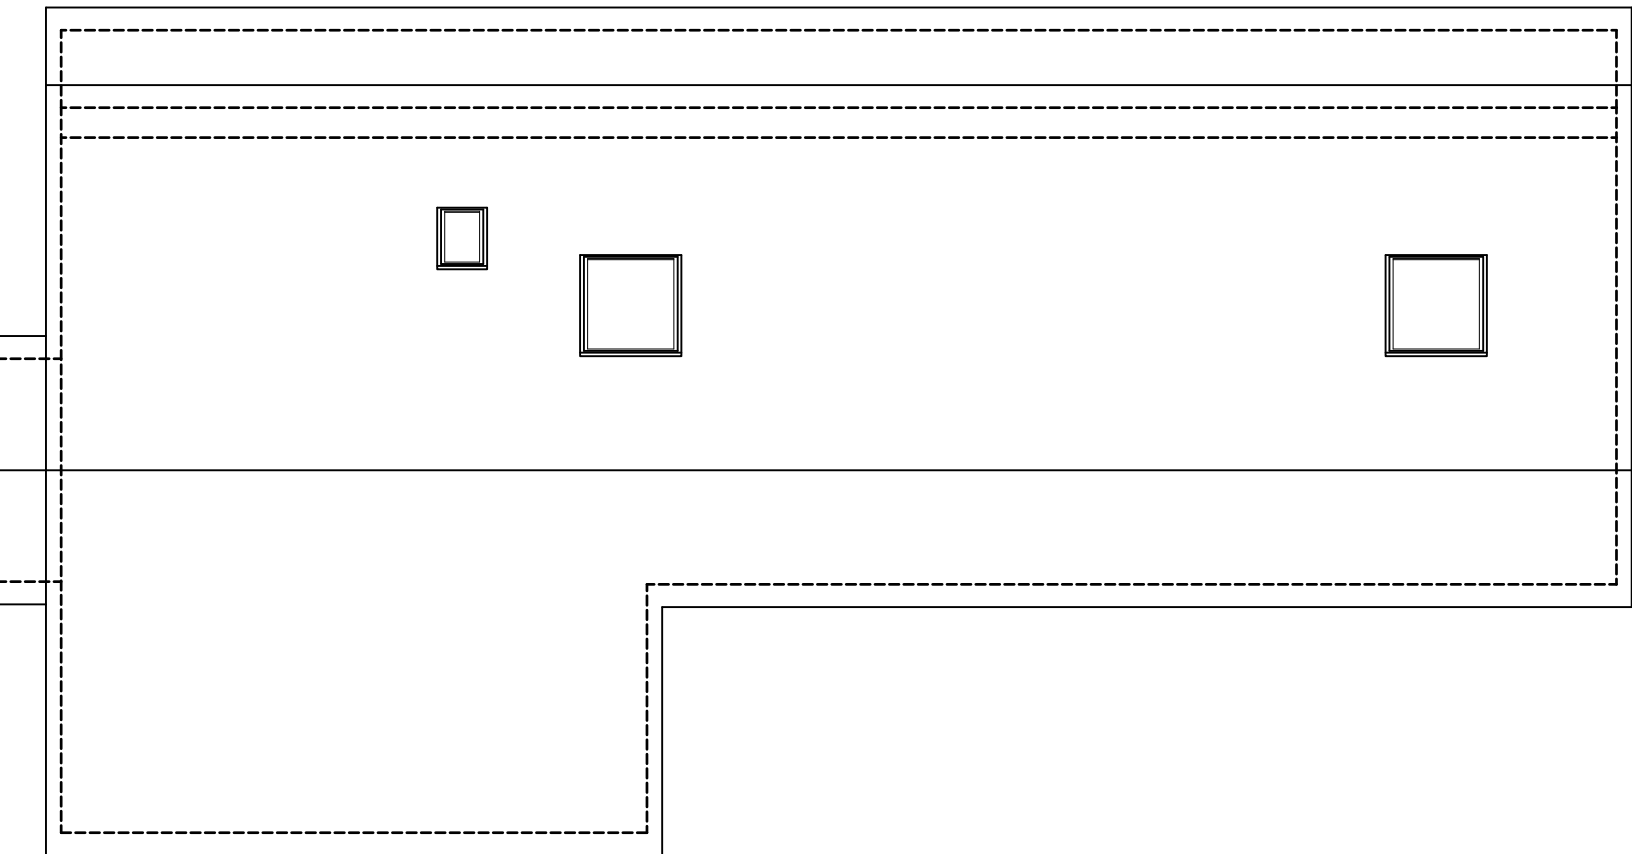

PROPOSED ROOF PLAN

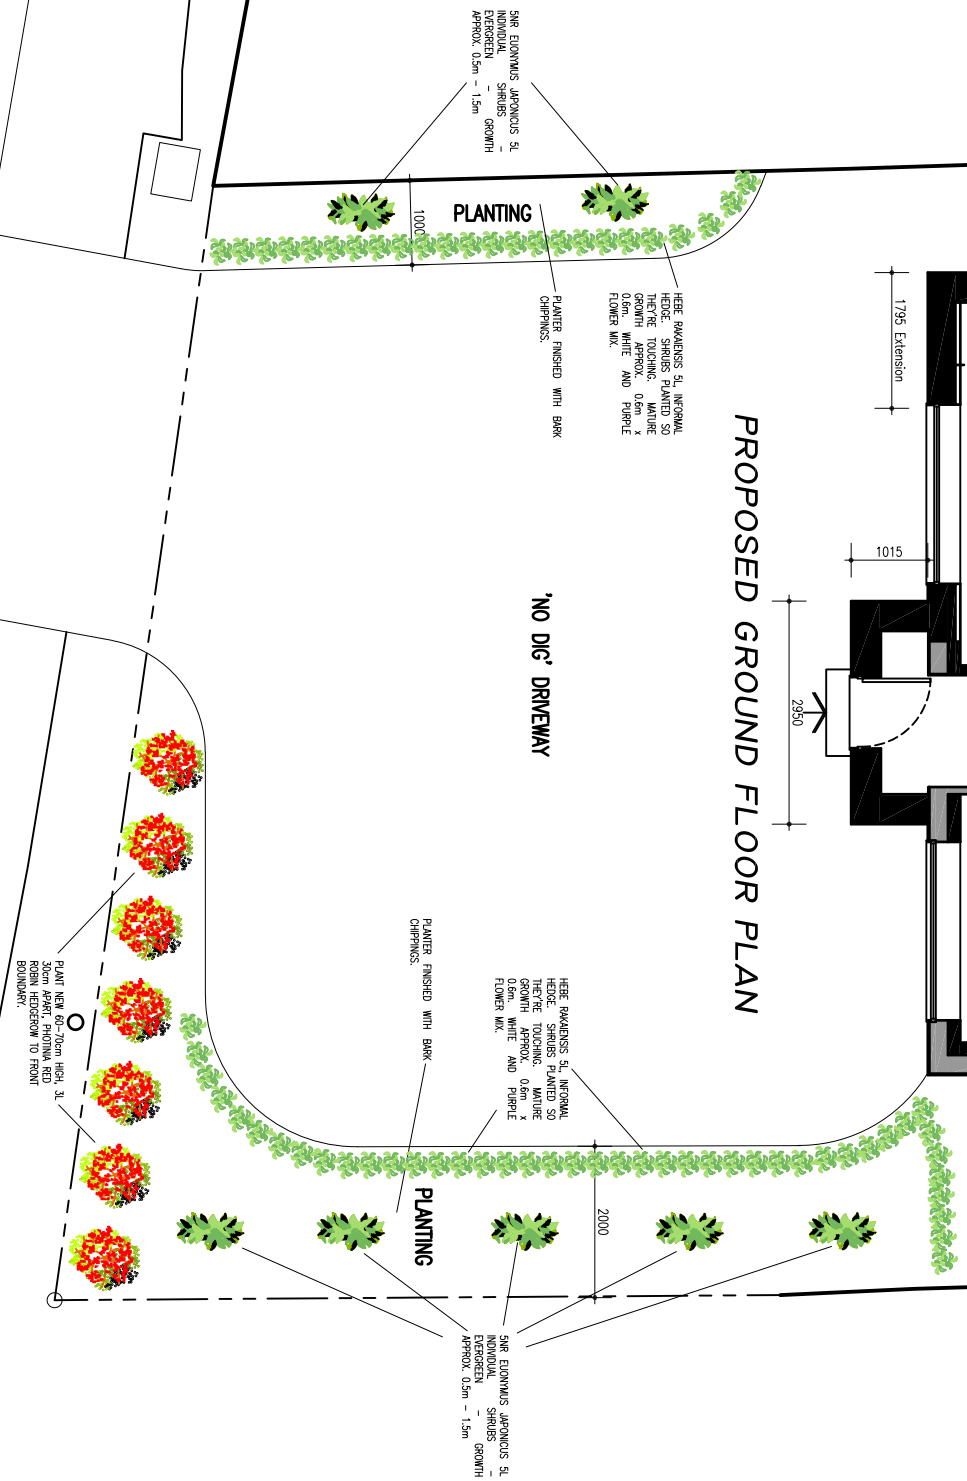

PROPOSED GROUND FLOOR PLAN

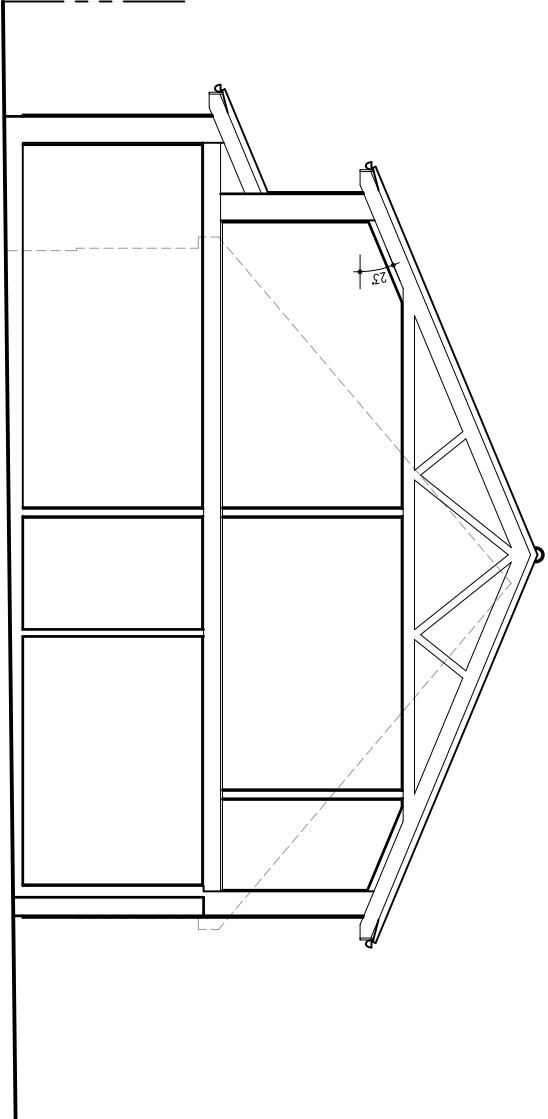

INDICATIVE SECTION



Windows - Double Glazed Aluminium in Anthracite Grey.
Roofing - Off White 45-Degree Self Colour Render System.
Cladding - North-East Elevation Only - Light Grey.
Tiles - Grey Interlocking Concrete to Suit 23° Roof Pitch.
Driveway - Permeable & Non-slip-surfacing.



Barrie P Smith Ltd
Tel: 01344 309050
Mob: 07920 853332
email: barrie@barriepsmith.com

Planning Application

Drawing No: P432-0224/PA/002 Rev G

Project:
47 Simons Lane, Wokingham.
RG41 3HG.

Drawing Title:
Proposed Plans & Elevations.
Proposed Extension & First Floor.

Client:
Mr & Mrs Morgan

Drawn by: BPS

Checked by:

Scale: 1:100 @ A1

Date: 15/04/2024

Rev: Description: Drawn by: Checked by:

G	12/1/24	Minor Window Alterations & N/A's Submitted.	BPS	
F	08/10/24	Plans forwarded to Planning at Ground Level.	BPS	
E	20/09/24	Plans forwarded to Planning at Ground Level.	BPS	
D	16/09/24	Plans forwarded to Planning at Ground Level.	BPS	
C	04/09/24	Plans forwarded to Planning at Ground Level.	BPS	
B	20/08/24	Front Driveway Edge Moved Away from Boundary of Driveway to Allow for Relocation of Driveway to the Front of the House.	BPS	
A	15/07/24	Boundary Lines from Top Survey Indicated & Change Indicated.	BPS	