


Proposed Plan and Elevations


Notes

1: 100 @ A1

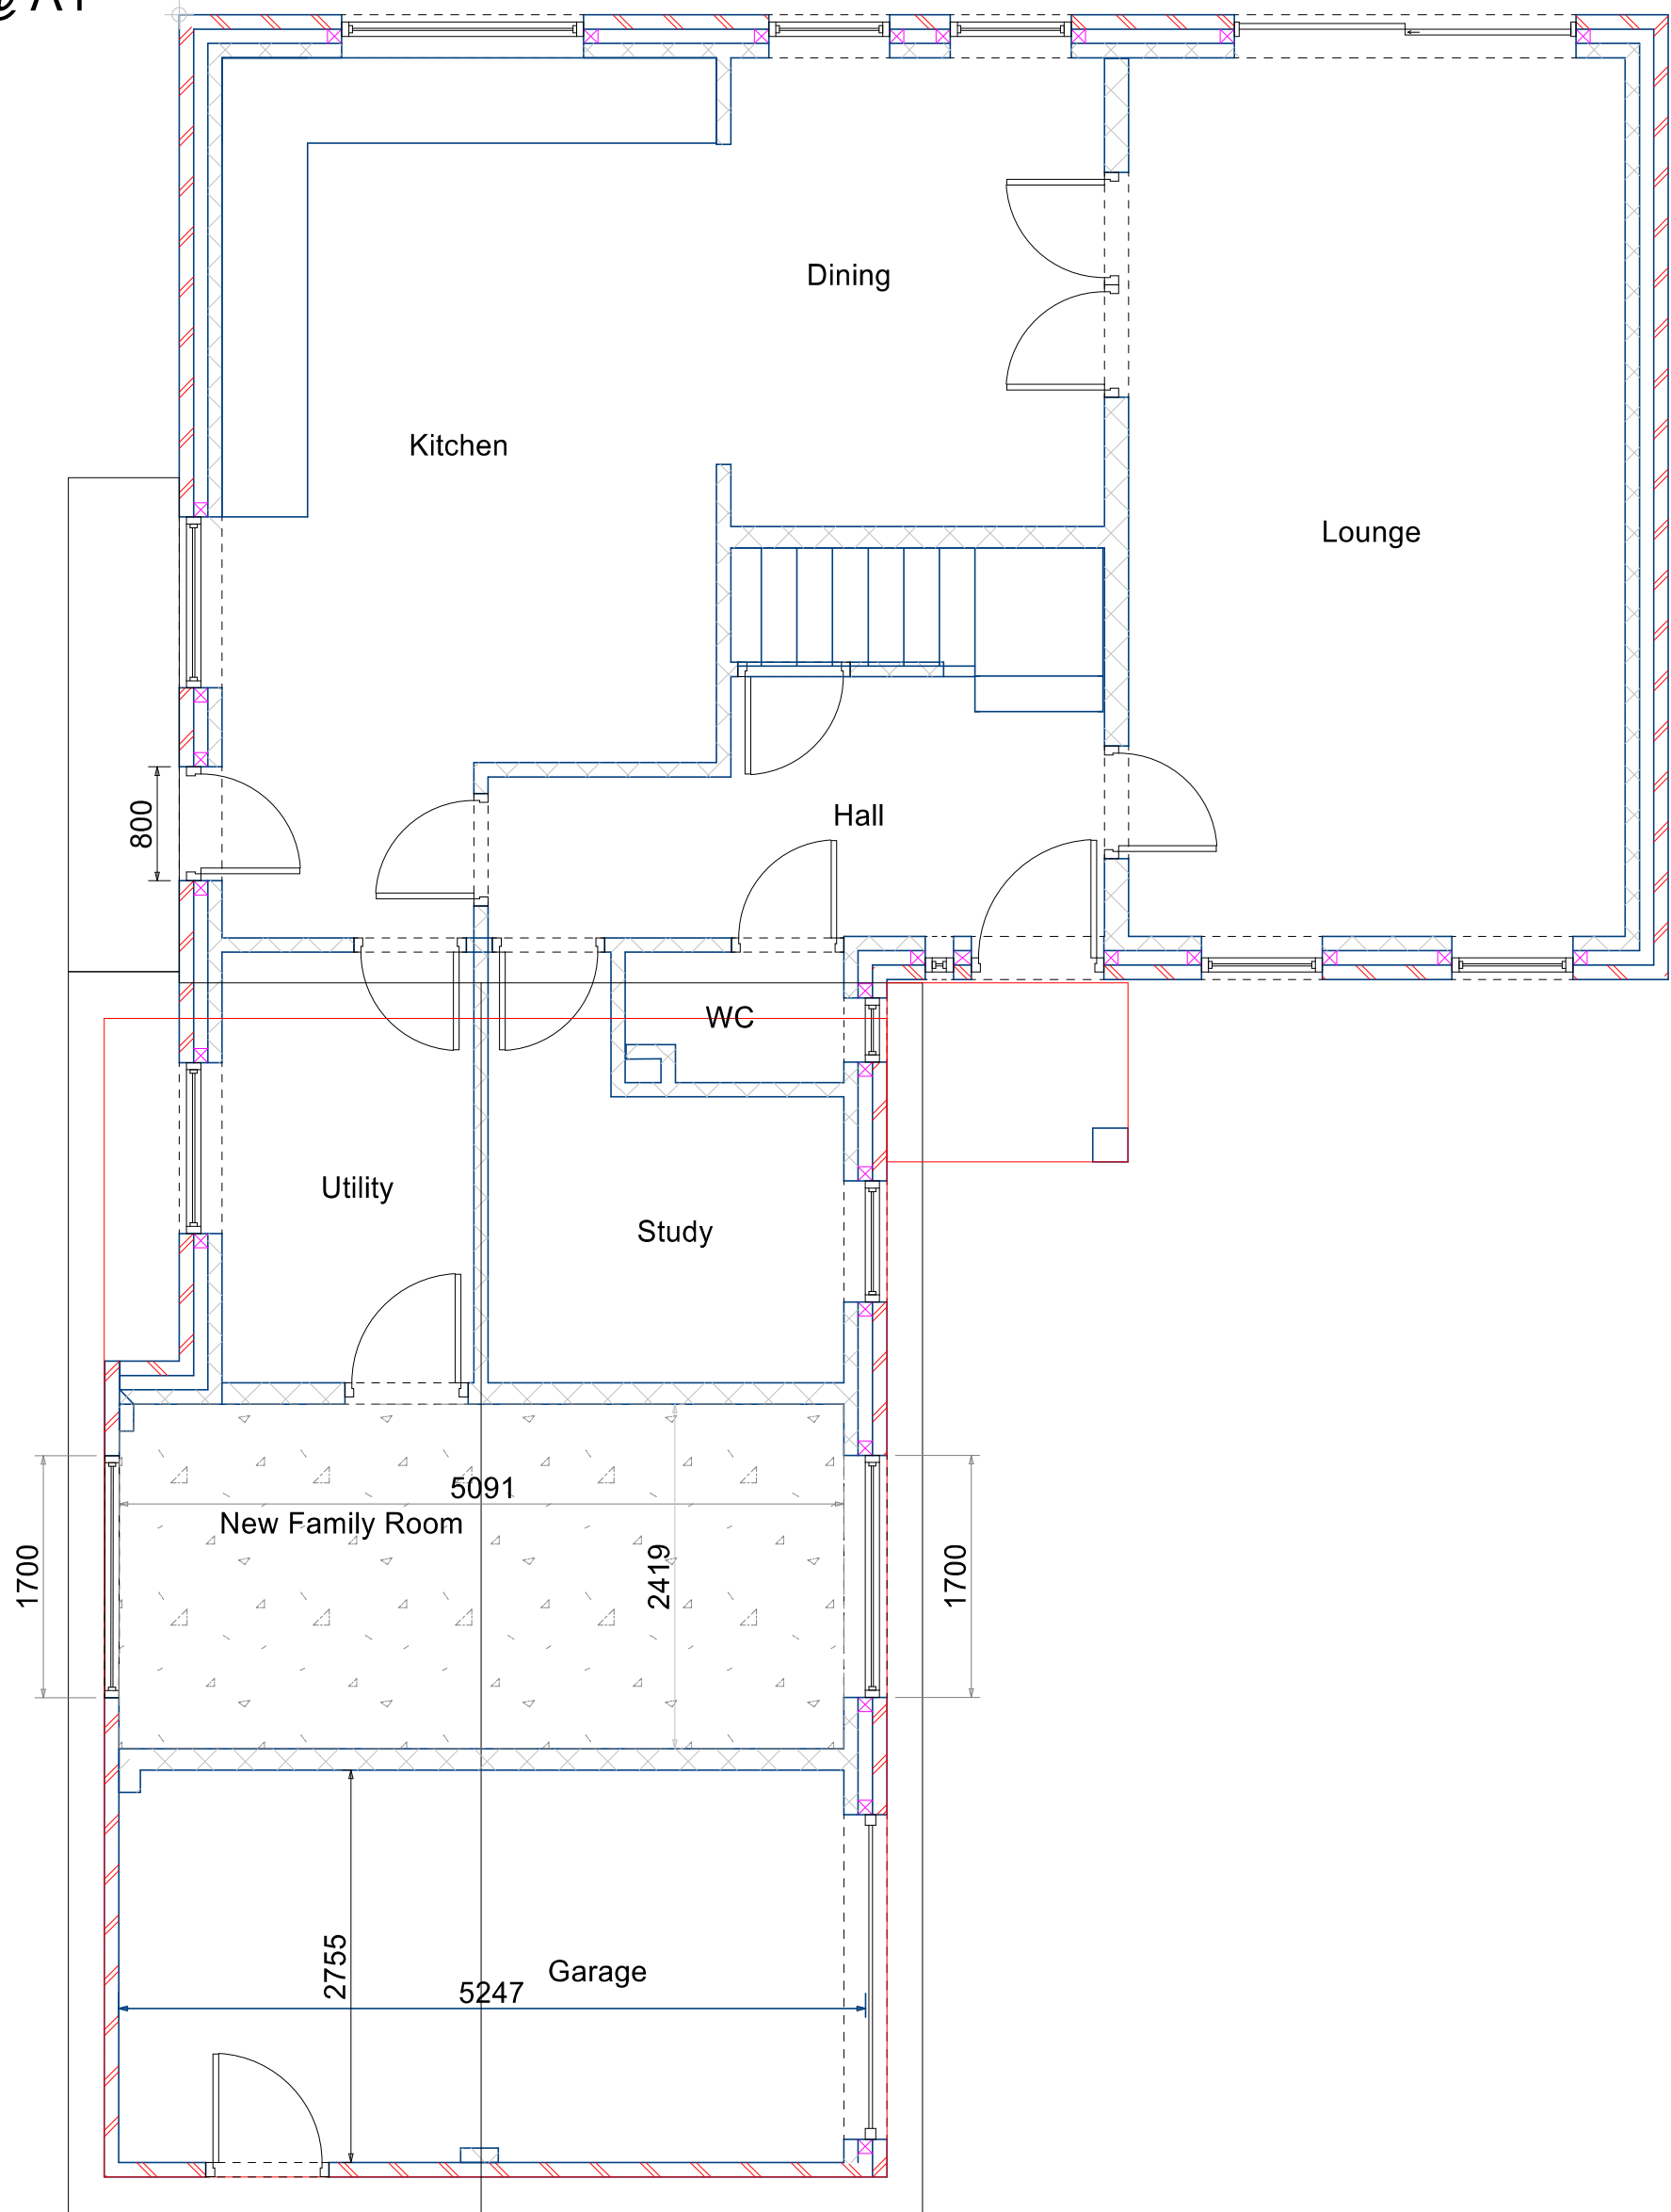


Ground Floor Plan

1: 100 @ A1

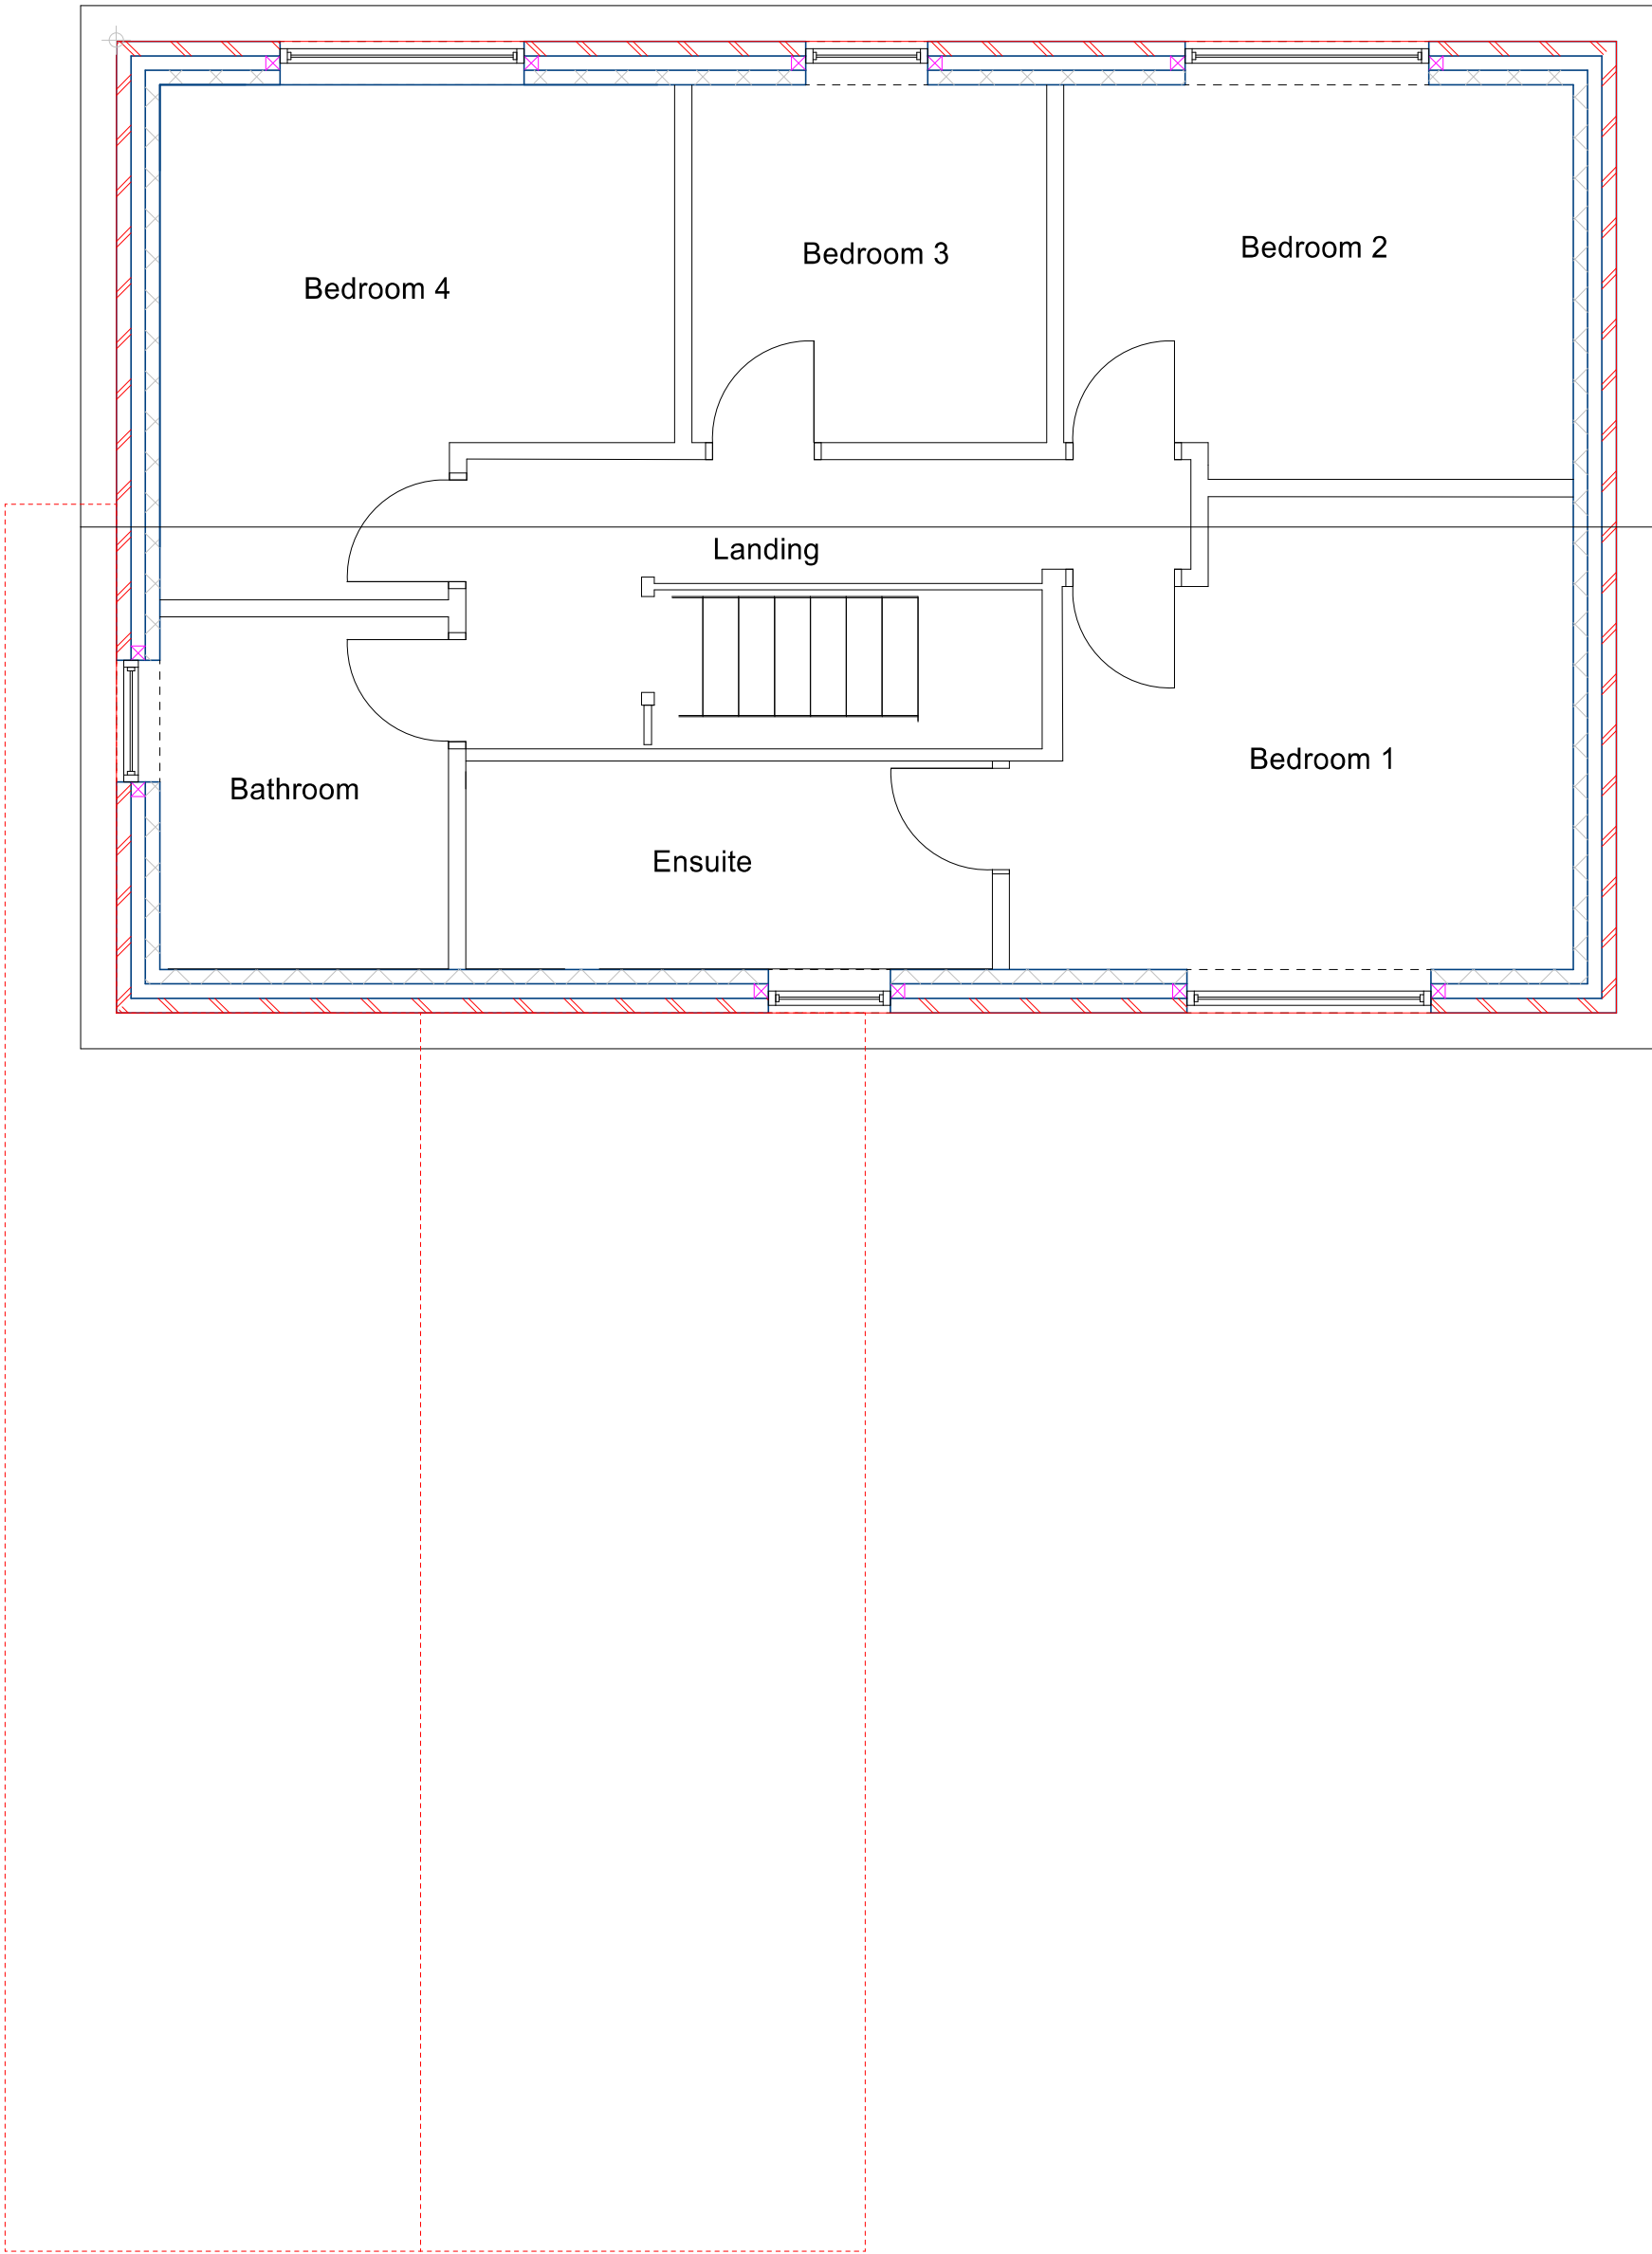

First Floor Plan

1: 50 @ A1

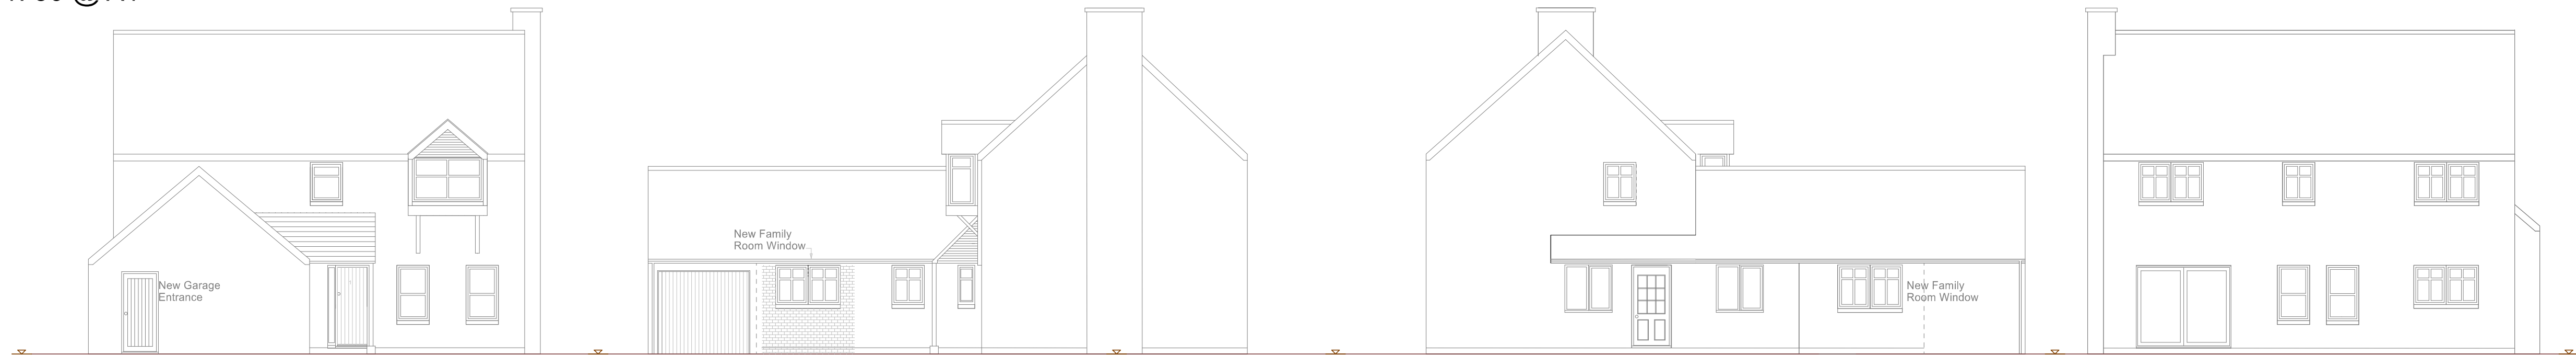


Side Elevation

Front Elevation

Rear Elevation

Side Elevation

Page Size - A1
1: 100 @ A1

 

Cantley Design

Cantley Design

Project
Garage Conversion
1 Broom Grove
Wokingham
RG41 4TX
Drawing Title
Proposed Plan
Client
Mr and Mrs R. Kapoor
Drawing No.
01/10/2024/RDO/nco/PP
Date
October2024
Drawn by
Bob Owles
Scale
1:100
Checked by
NCO

Page Size - A1 3000 mm

Cantley Drawing Services
20 Cantley Crescent
Wokingham
RG41 1NX
0781 803 2212

All Works Subject To Building Control All Dimensions and Roof Angles To Be Checked on Site