




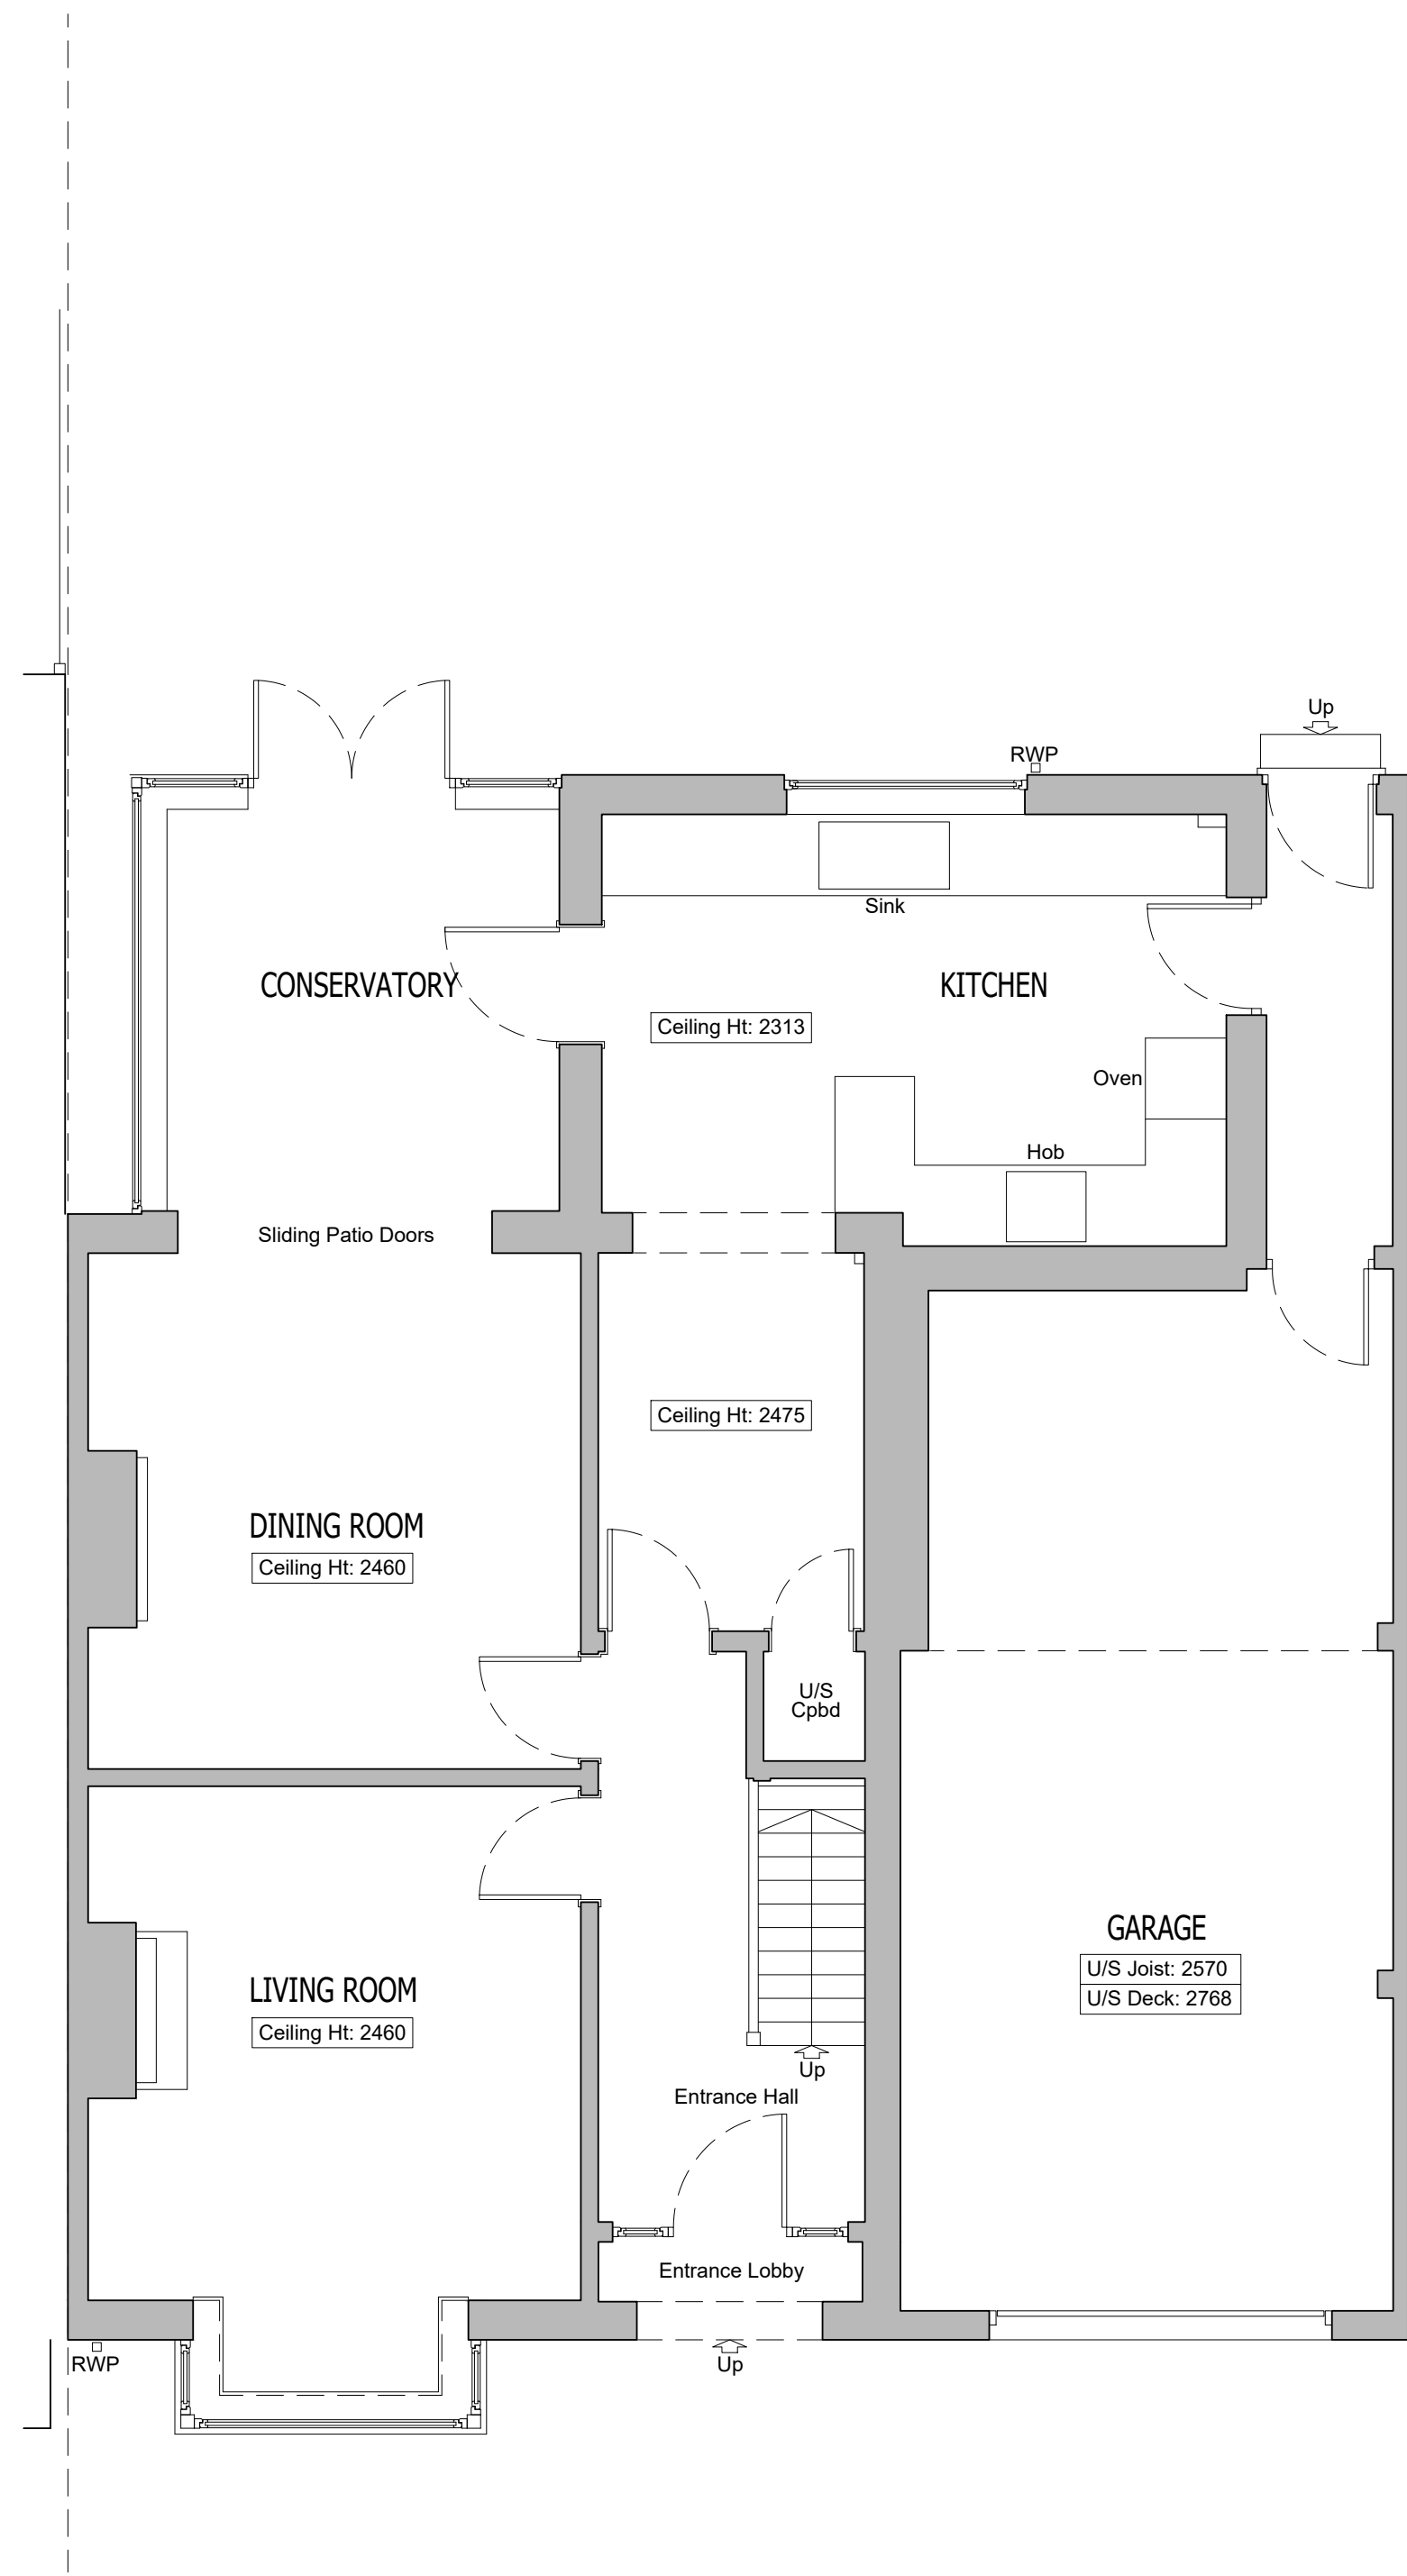

GROUND FLOOR PLAN As Proposed
Scale 1:50

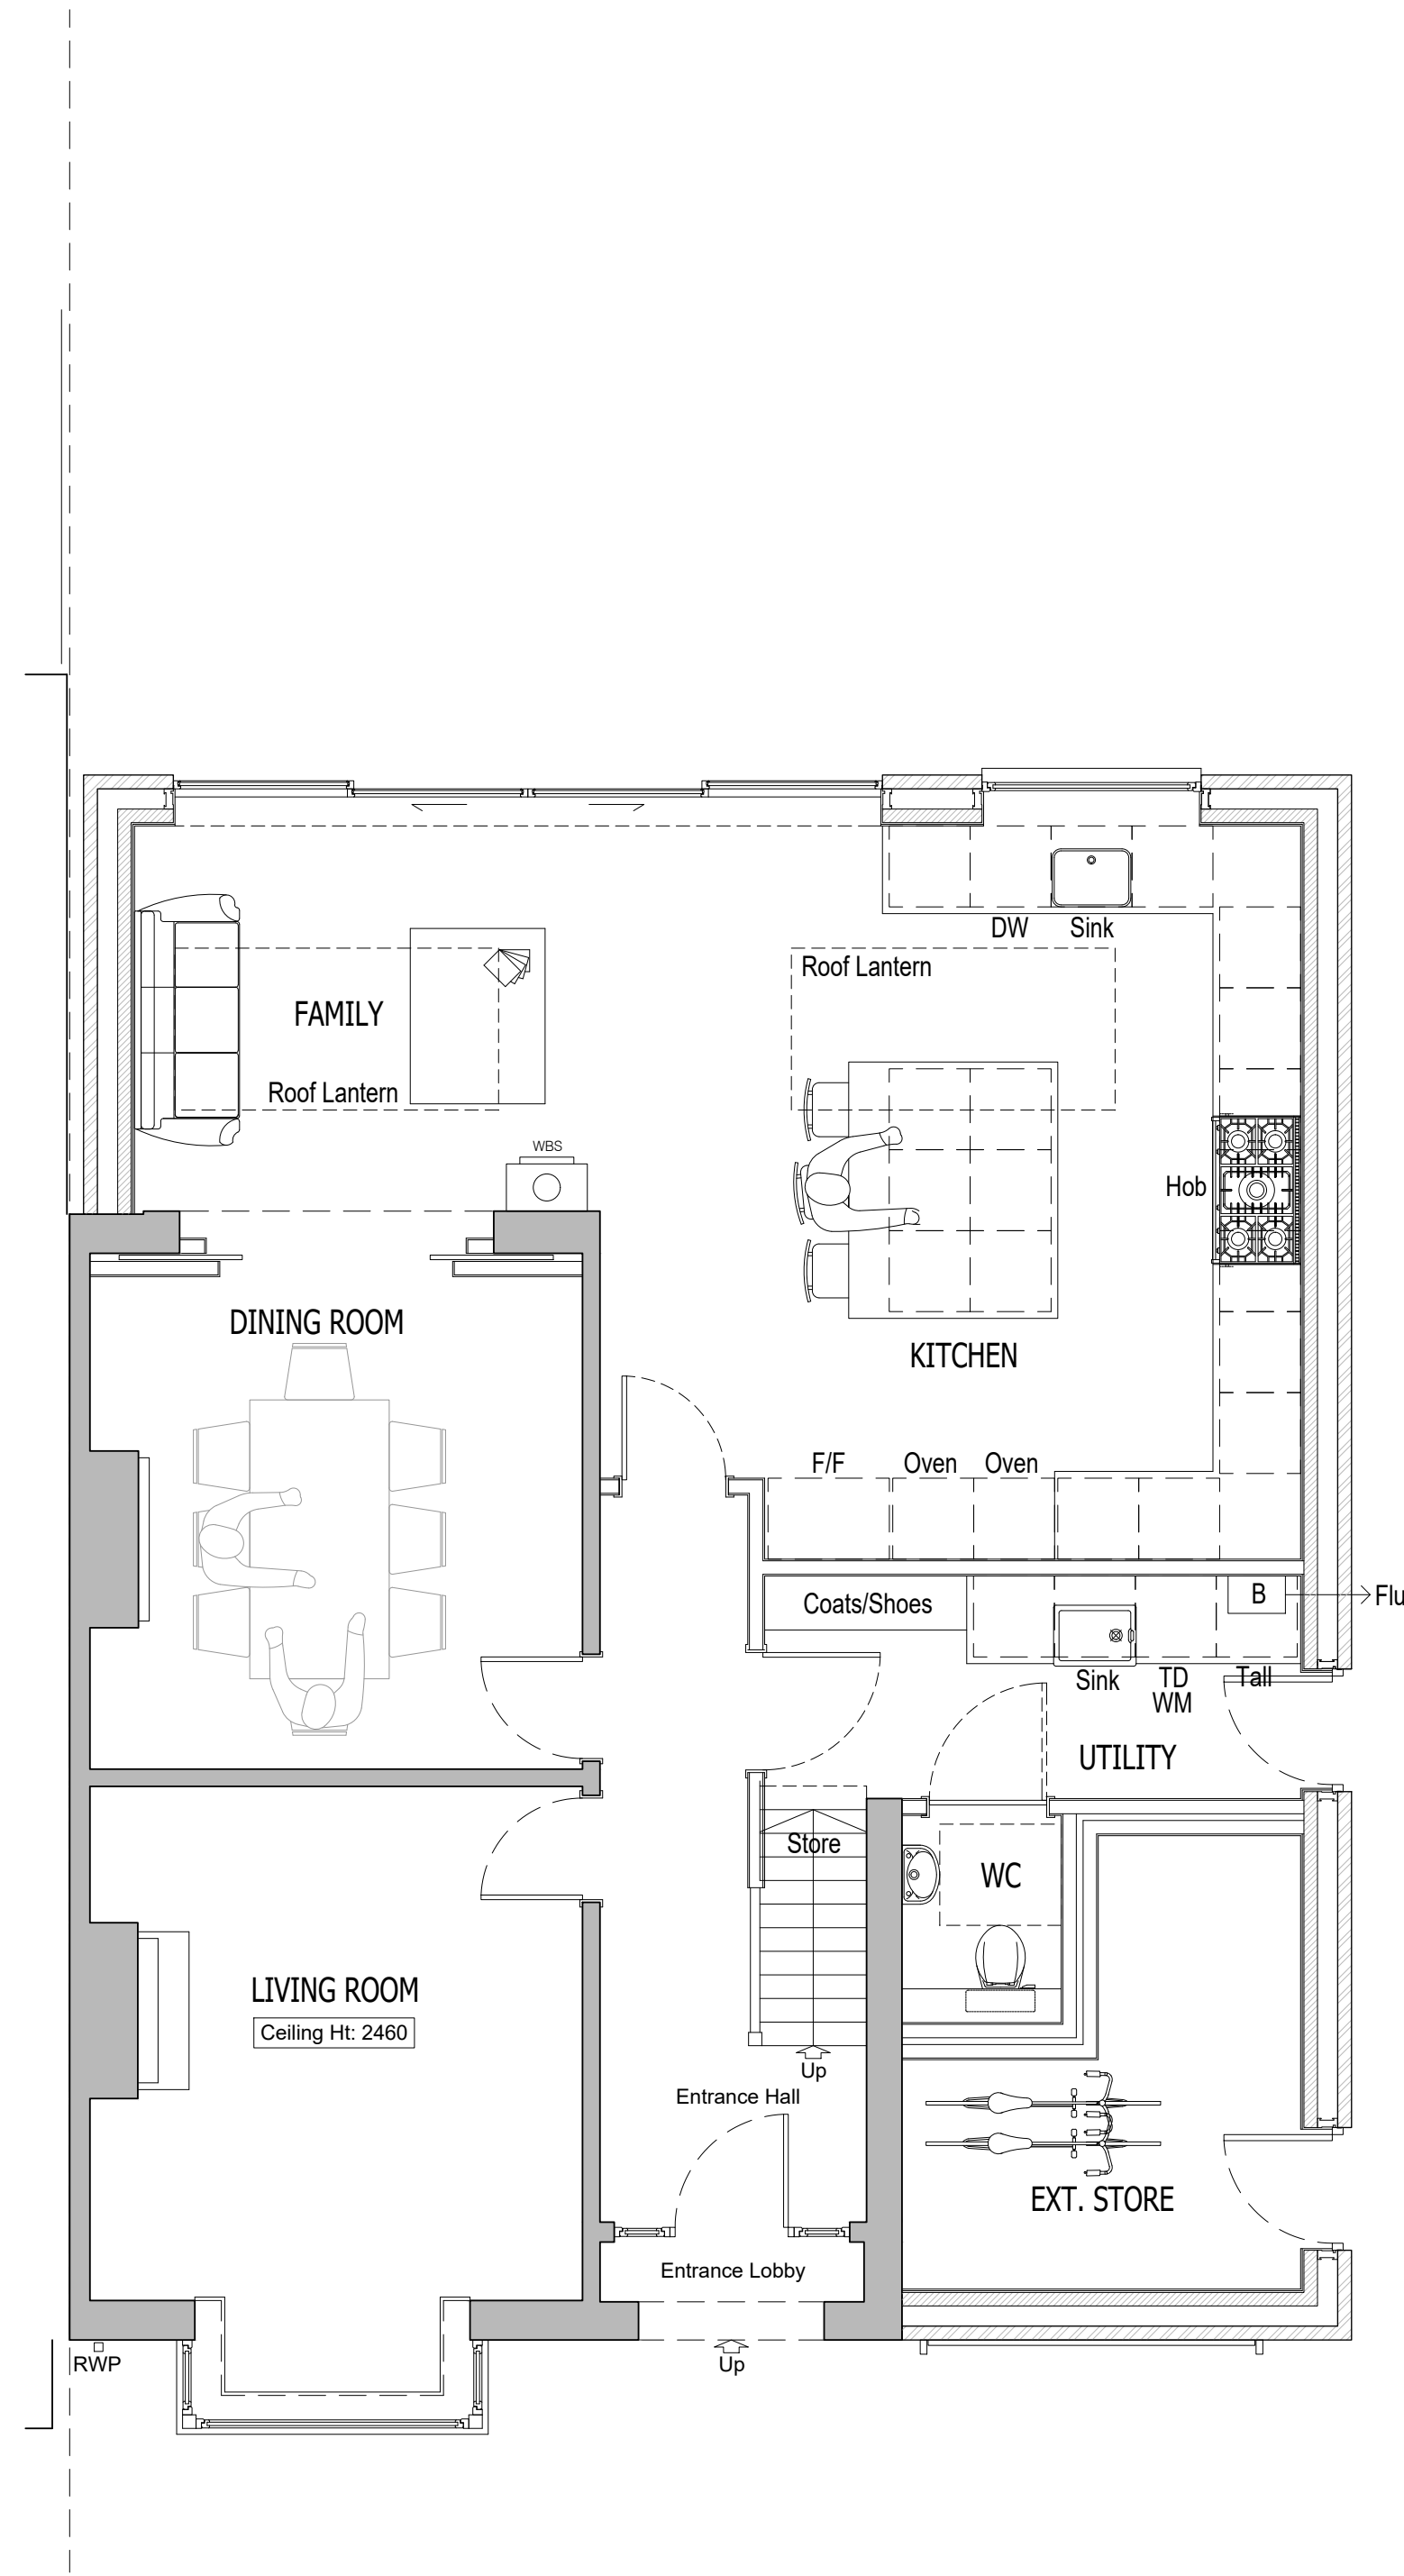

GROUND FLOOR PLAN As Existing
Scale 1:50

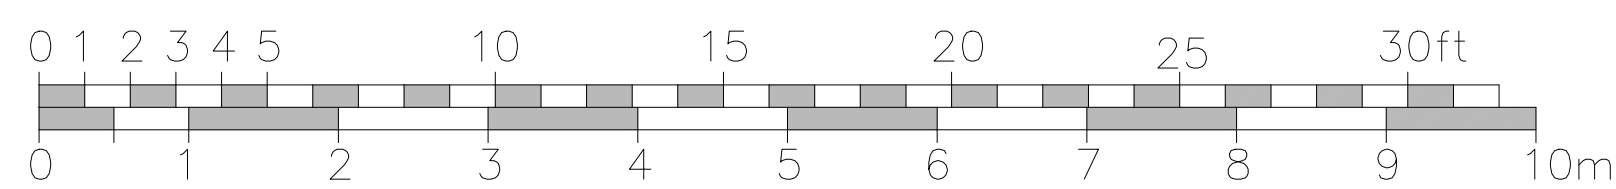

Scale Bar 1:50

All dimensions are to be checked on site before work commences.
Figured dimensions to be taken in preference to scaled dimensions.
If in doubt please ask.
© Copyright reserved.

Rev	Description	Date	Initials
FOR PLANNING SUBMISSION			
HOLTHAM+NEWMAN  ARCHITECTS			
The Old Dairy 282a Hyde End Road, Spencer's Wood, Reading, Berkshire RG7 1DN			
T: 07971 316499 E: hello@hnarchitects.co.uk			
Project: 12, Walden Avenue Arborfield, Reading Berkshire RG2 9HR			
Client: Mr and Mrs N. Clarke			
Drawing Title: General Arrangement Plans Ground Floor Level -			
As Existing and Proposed			
Scale:	1:50 @ A1	Dwg. No.:	Rev.:
	-	2506-P101	-
Drawn by:	DH		
Date:	March 2025		