


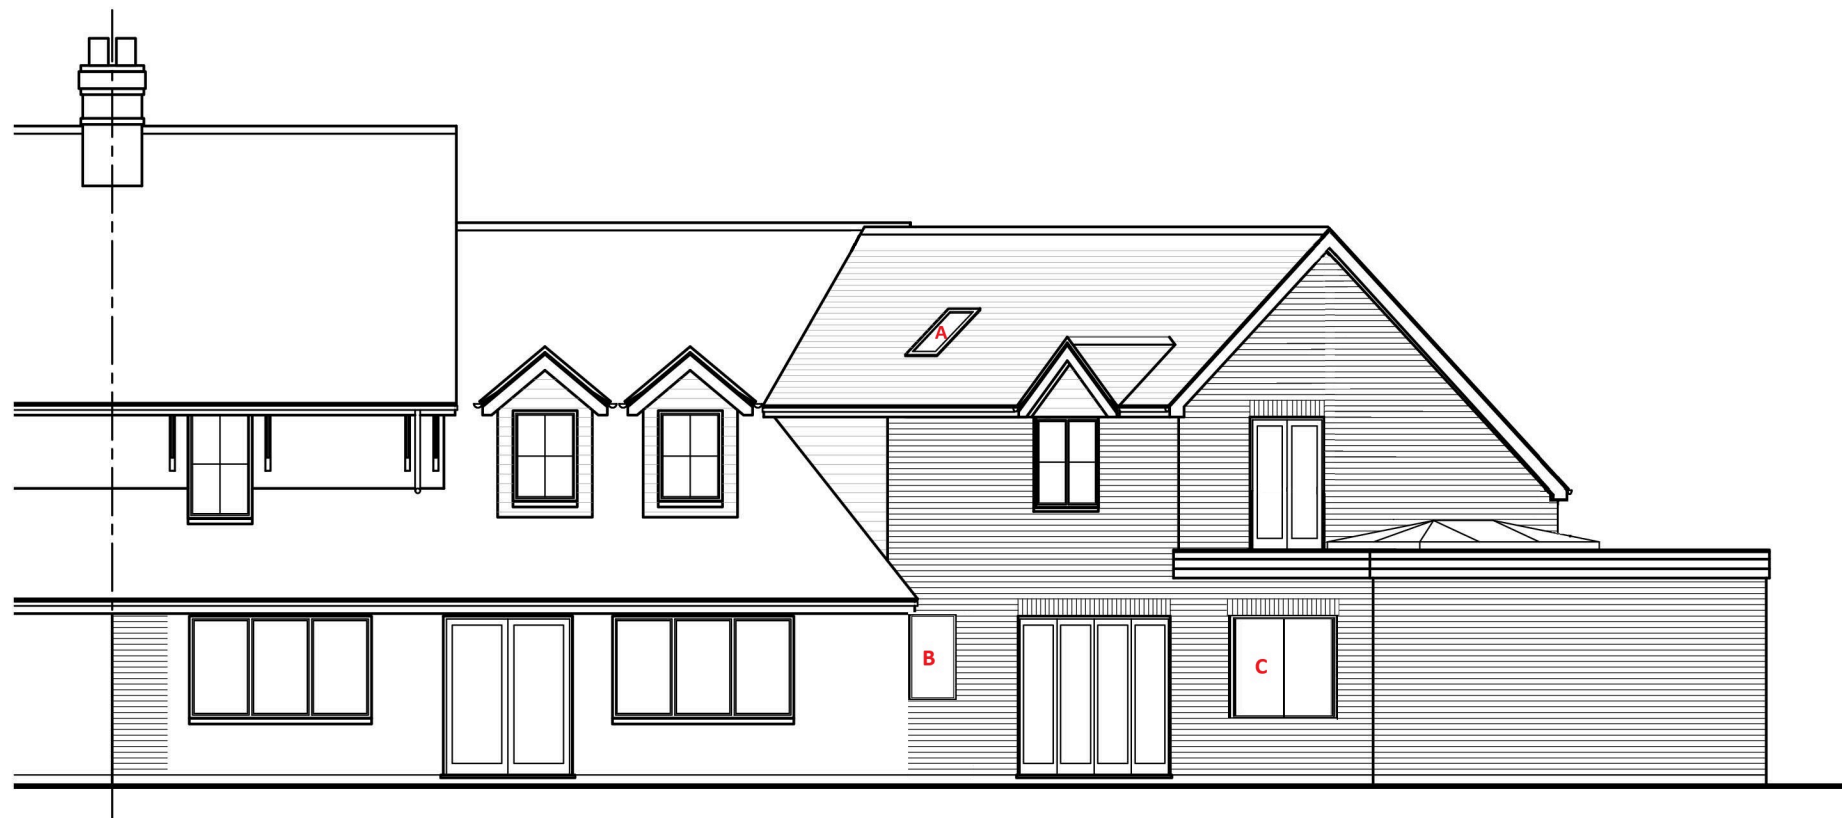

NORTH ELEVATION



EAST ELEVATION



SOUTH ELEVATION

0 1 2 3 4m
Scale 1:100

No.	Revision	Date
Project	Proposed Extensions and Alterations	Project No 07 Rev B
1, Beech Cottage, White Horse Lane, Finchampstead, RG40 4LX		Scale 1:100 @ A3 Drawn by
Drawing Title	Proposed Elevations	Date JULY 2025