


Glass Balcony fixings to be capable of withstanding the applied load in line with BS6399 Part 1. Guardrail to be 1100mm high.


Roof decking panels

SMOKE DETECTION

Smoke detectors as specification

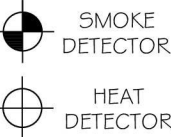

For details of padstones, timber packing and connections details of steelwork refer to Structural Engineer's details.

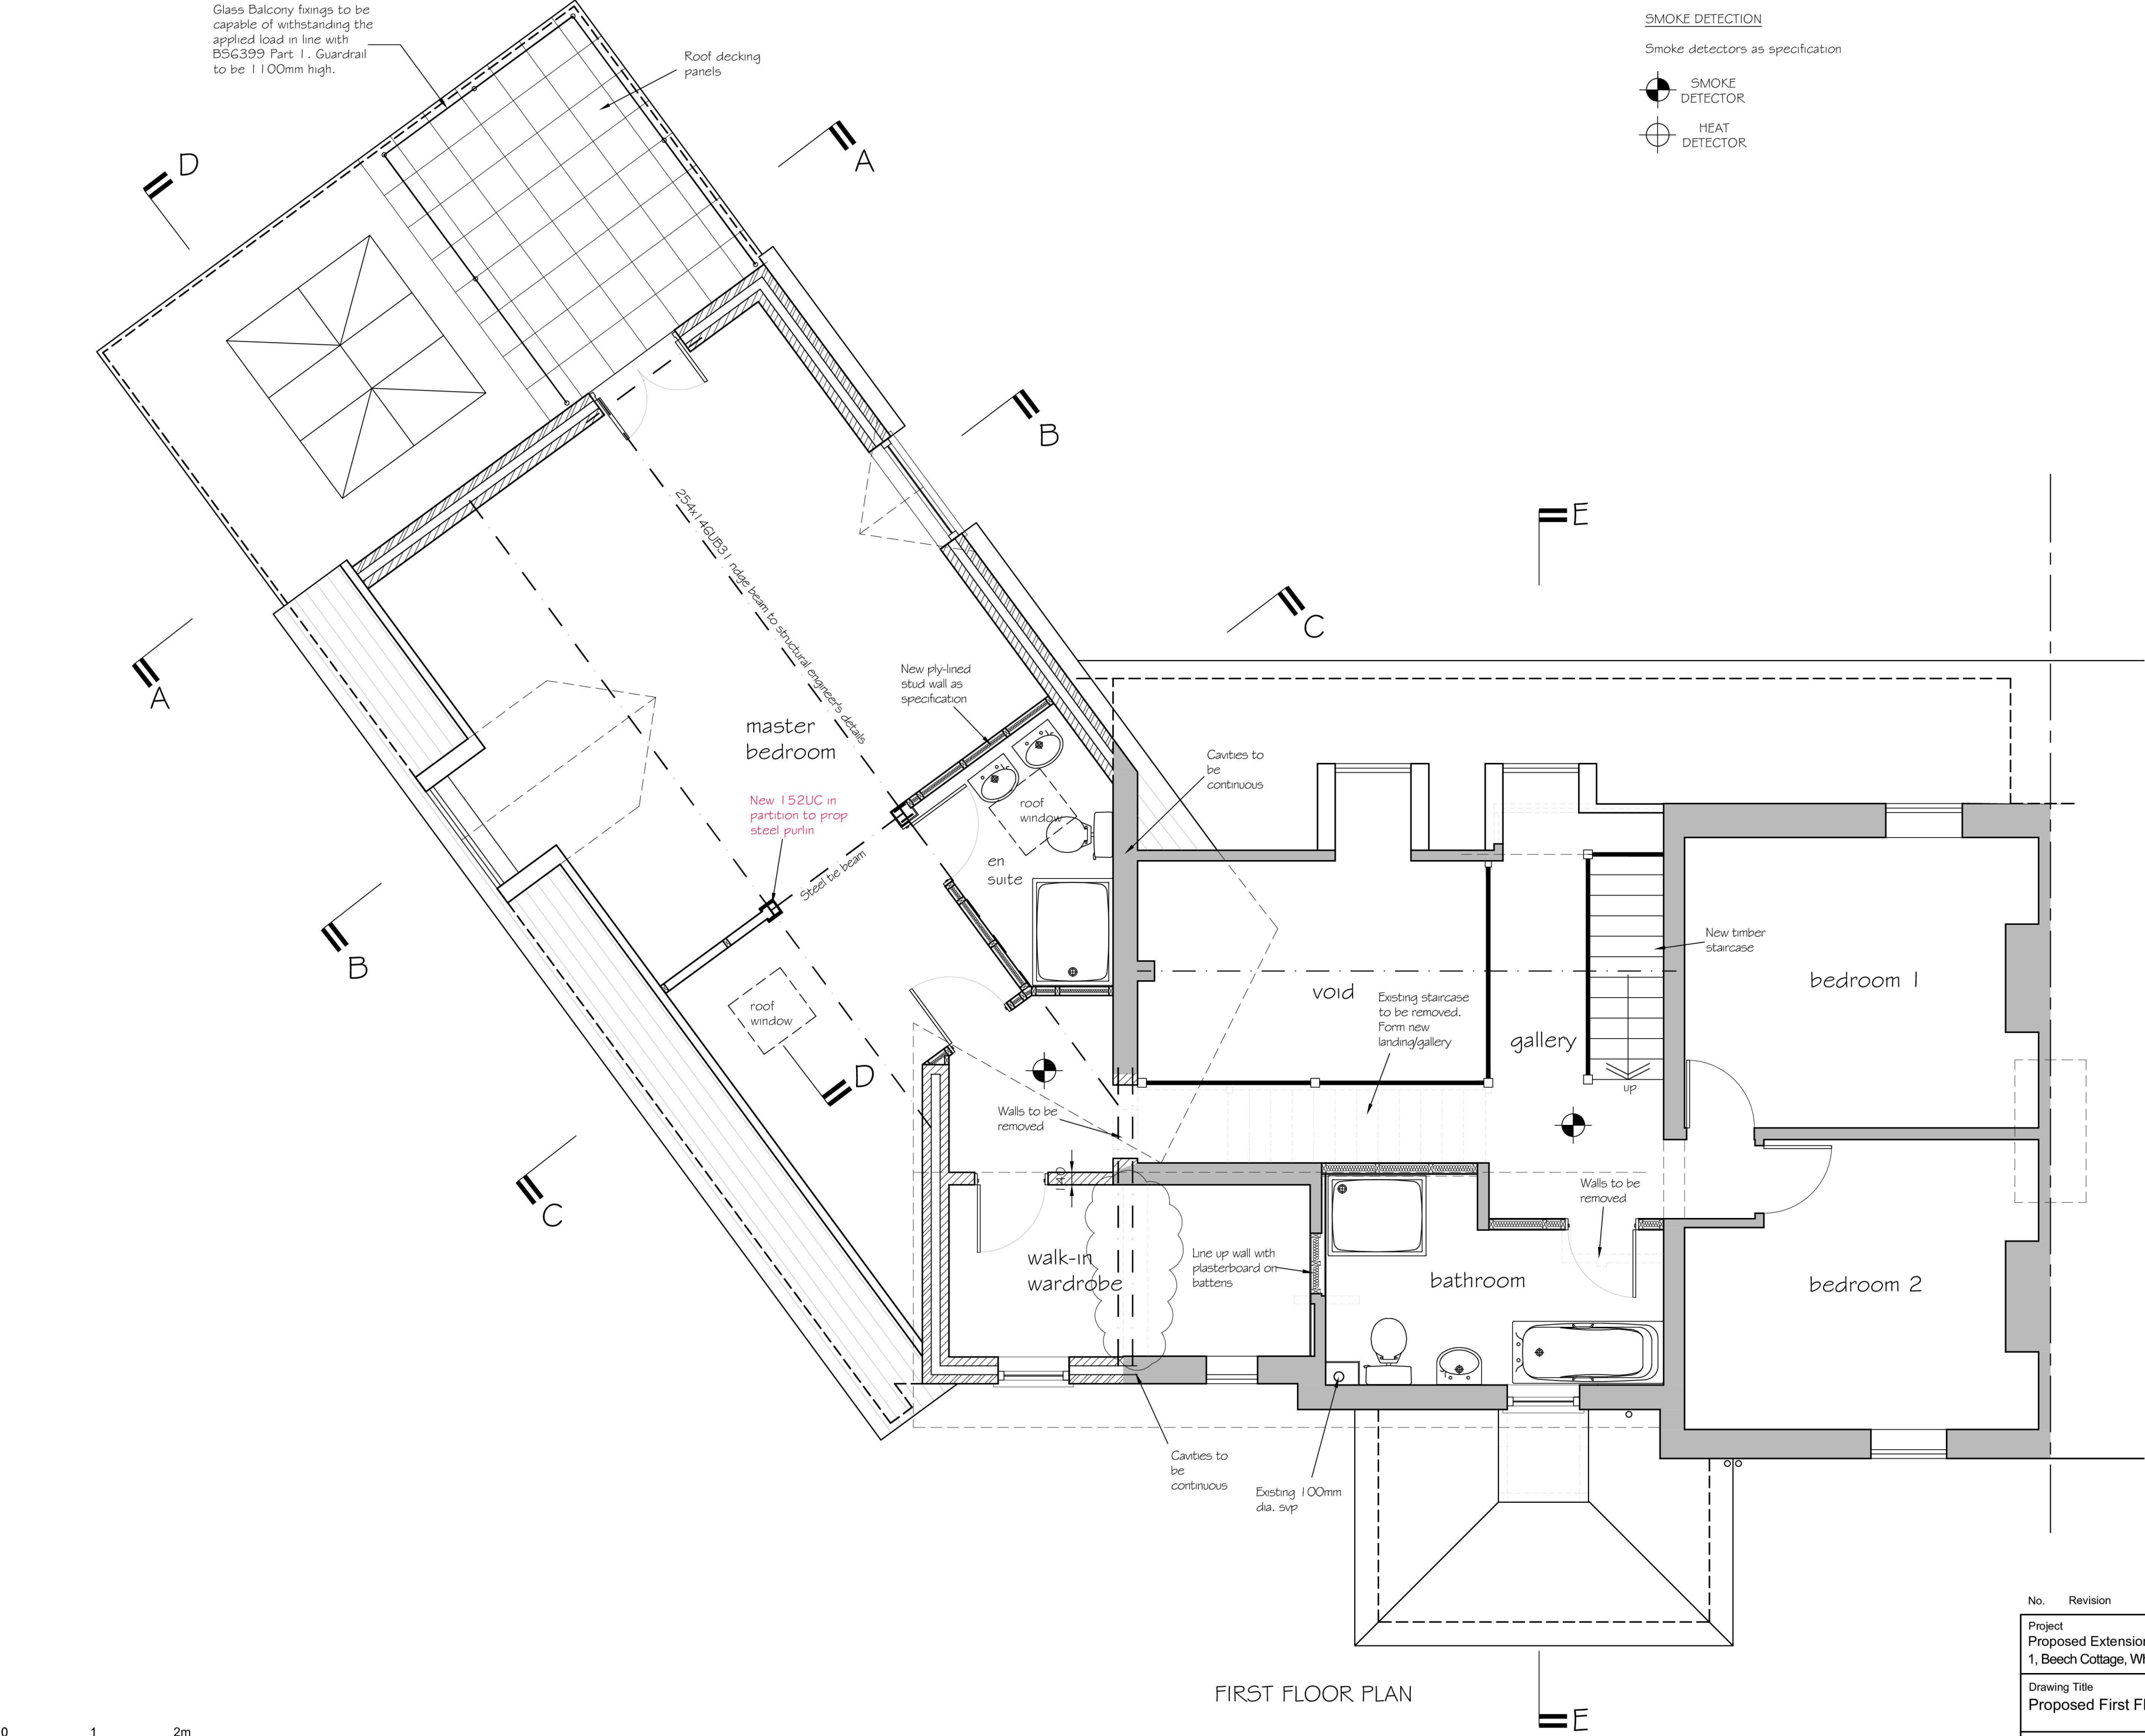

No.		Revision	Date		
Project		Proposed Extensions and Alterations	Project No	Drg No	Rev
1, Beech Cottage, White Horse Lane, Finchampstead, RG40 4LX			AL 01480	11	B
Drawing Title		Proposed First Floor Plan	Scale	Drawn by	
			1:50 @ A2		
			Date	August 2025	