


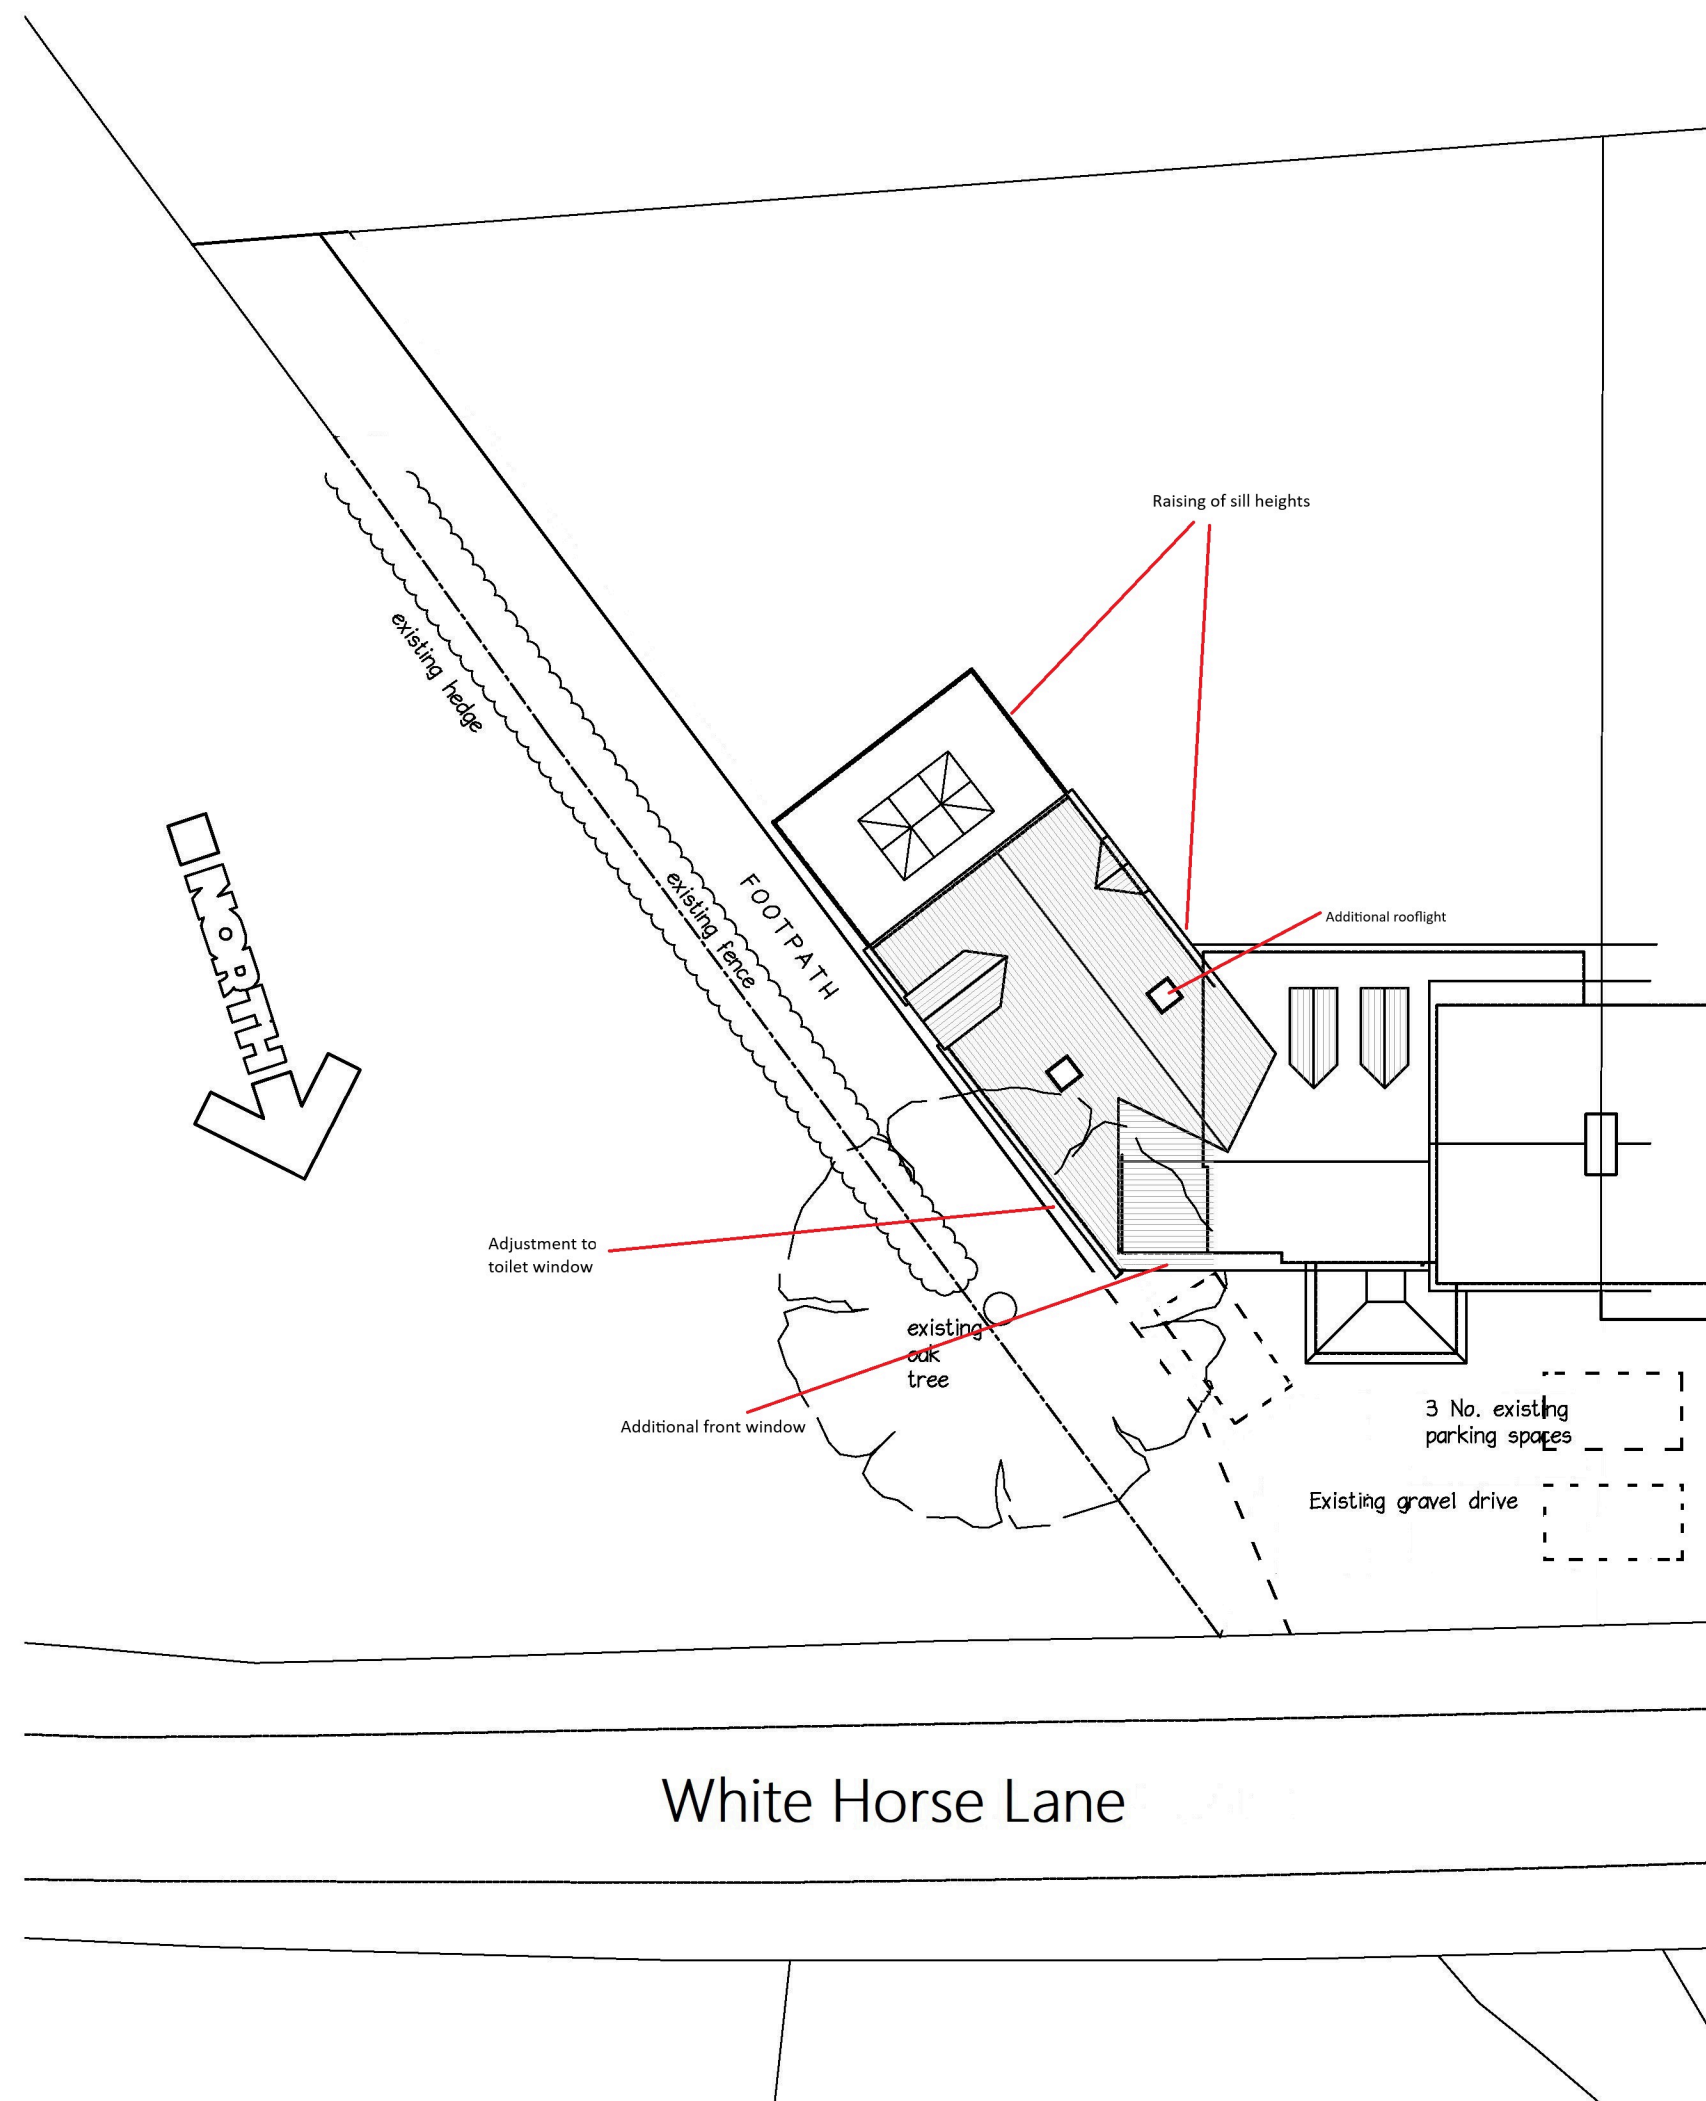

Rev.	Notes	Date								
<u>Client</u> Mr. D. Greenwood										
<u>Project</u> Proposed Extensions and Alterations 1, Beech Cottage, White Horse Lane Finchampstead, RG40 4LX										
<u>Drawing Title</u> Proposed Site Plan										
<u>Drawn</u>	<u>Date</u> 10/08/2025	<u>Scale</u> 1:200								
		<u>Size</u> A3								
<u>Drawing No.</u> 899/08	<u>Rev.</u> B	<table><tr><td>Sketch</td><td></td><td>Planning</td><td>●</td></tr><tr><td>Building Control</td><td></td><td>Constr.</td><td></td></tr></table>	Sketch		Planning	●	Building Control		Constr.	
Sketch		Planning	●							
Building Control		Constr.								