


LOCALITY PLAN 1:1000



PHOTO VIEWS	C
NTS	001

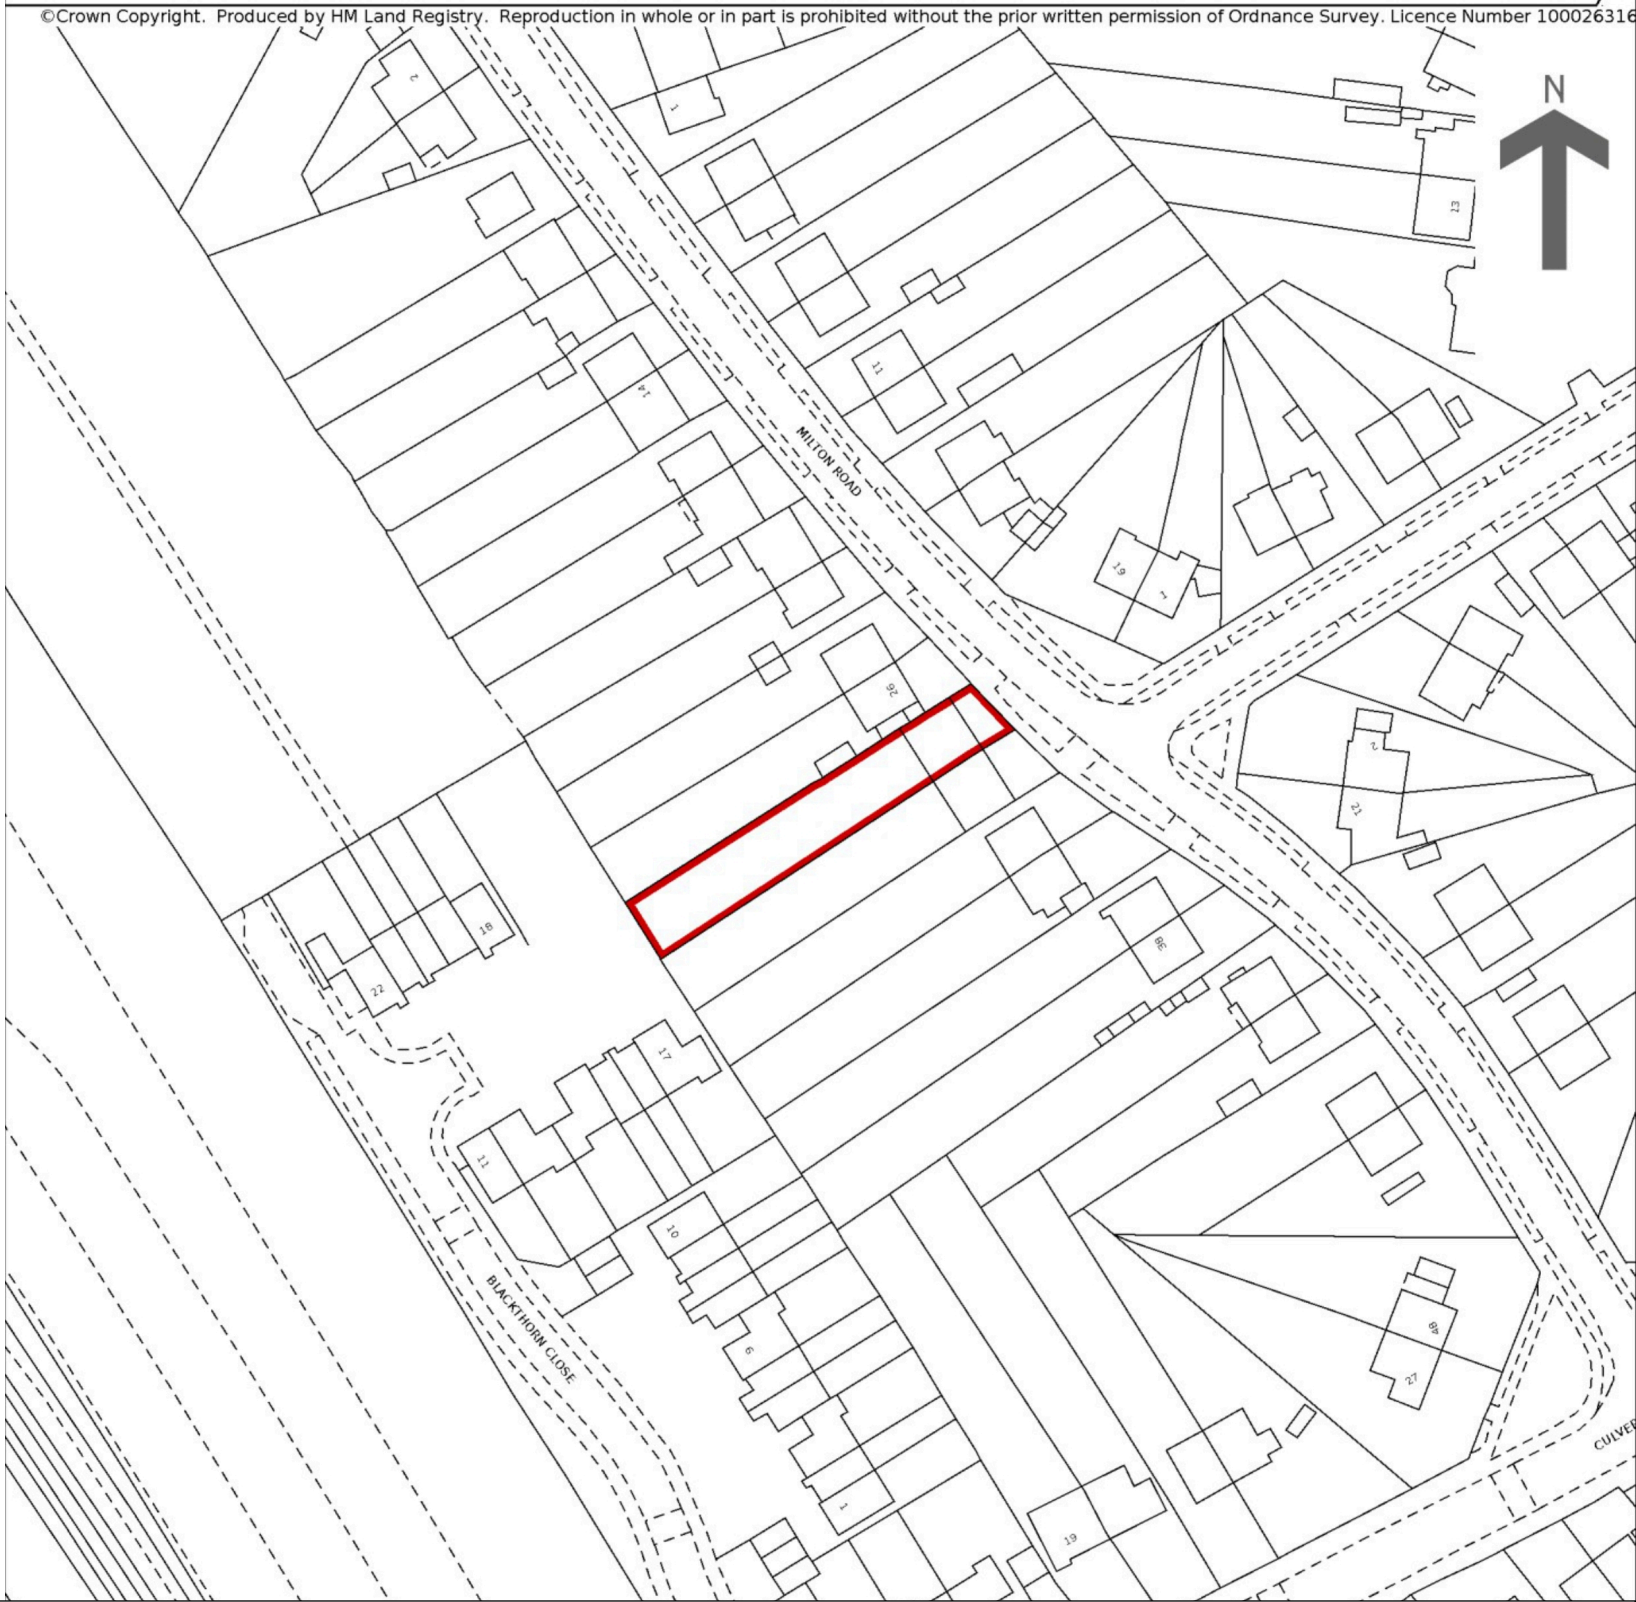

NOTE: DO NOT SCALE THIS DRAWING USE FIGURED DIMENSIONS ONLY CHECK ALL DIMENSIONS ON SITE PRIOR TO MANUFACTURE AND SITE IMPLEMENTATION CONFIRM ALL DICREPANCIES ON SITE WITH ARCHITECT

Agent: Neno Lennard BSc Dip Arch CFM
36 Cavendish Avenue, Ealing W13 0JQ TEL: 07875447779

Project: PROPOSED ERECTION OF A TWO STOREY SIDE EXTENSION, SINGLE STOREY REAR EXTENSION 2No. REAR DORMERS TO FACILITATE LOFT CONVERSION, PLUS GARAGE CONVERSION TO FACILITATE HABITABLE ACCOMMODATION – CHANGES TO FENESTRATION TO INCLUDE 1 No. JULIET BALCONY (PART-RETROSPECTIVE)


Drawing Title: SITE PLAN AND EXISTING PHOTO VIEWS

JOB No:	Drawing No:	Scale:	Date:	Rev:
2025-05-PA	2025-05-PA-01	1 : 1000 - NTS	16/10/2025	-

HOME Design 4 YOU

www.homedesign4you.co.uk nlenn@homedesign4you.co.uk



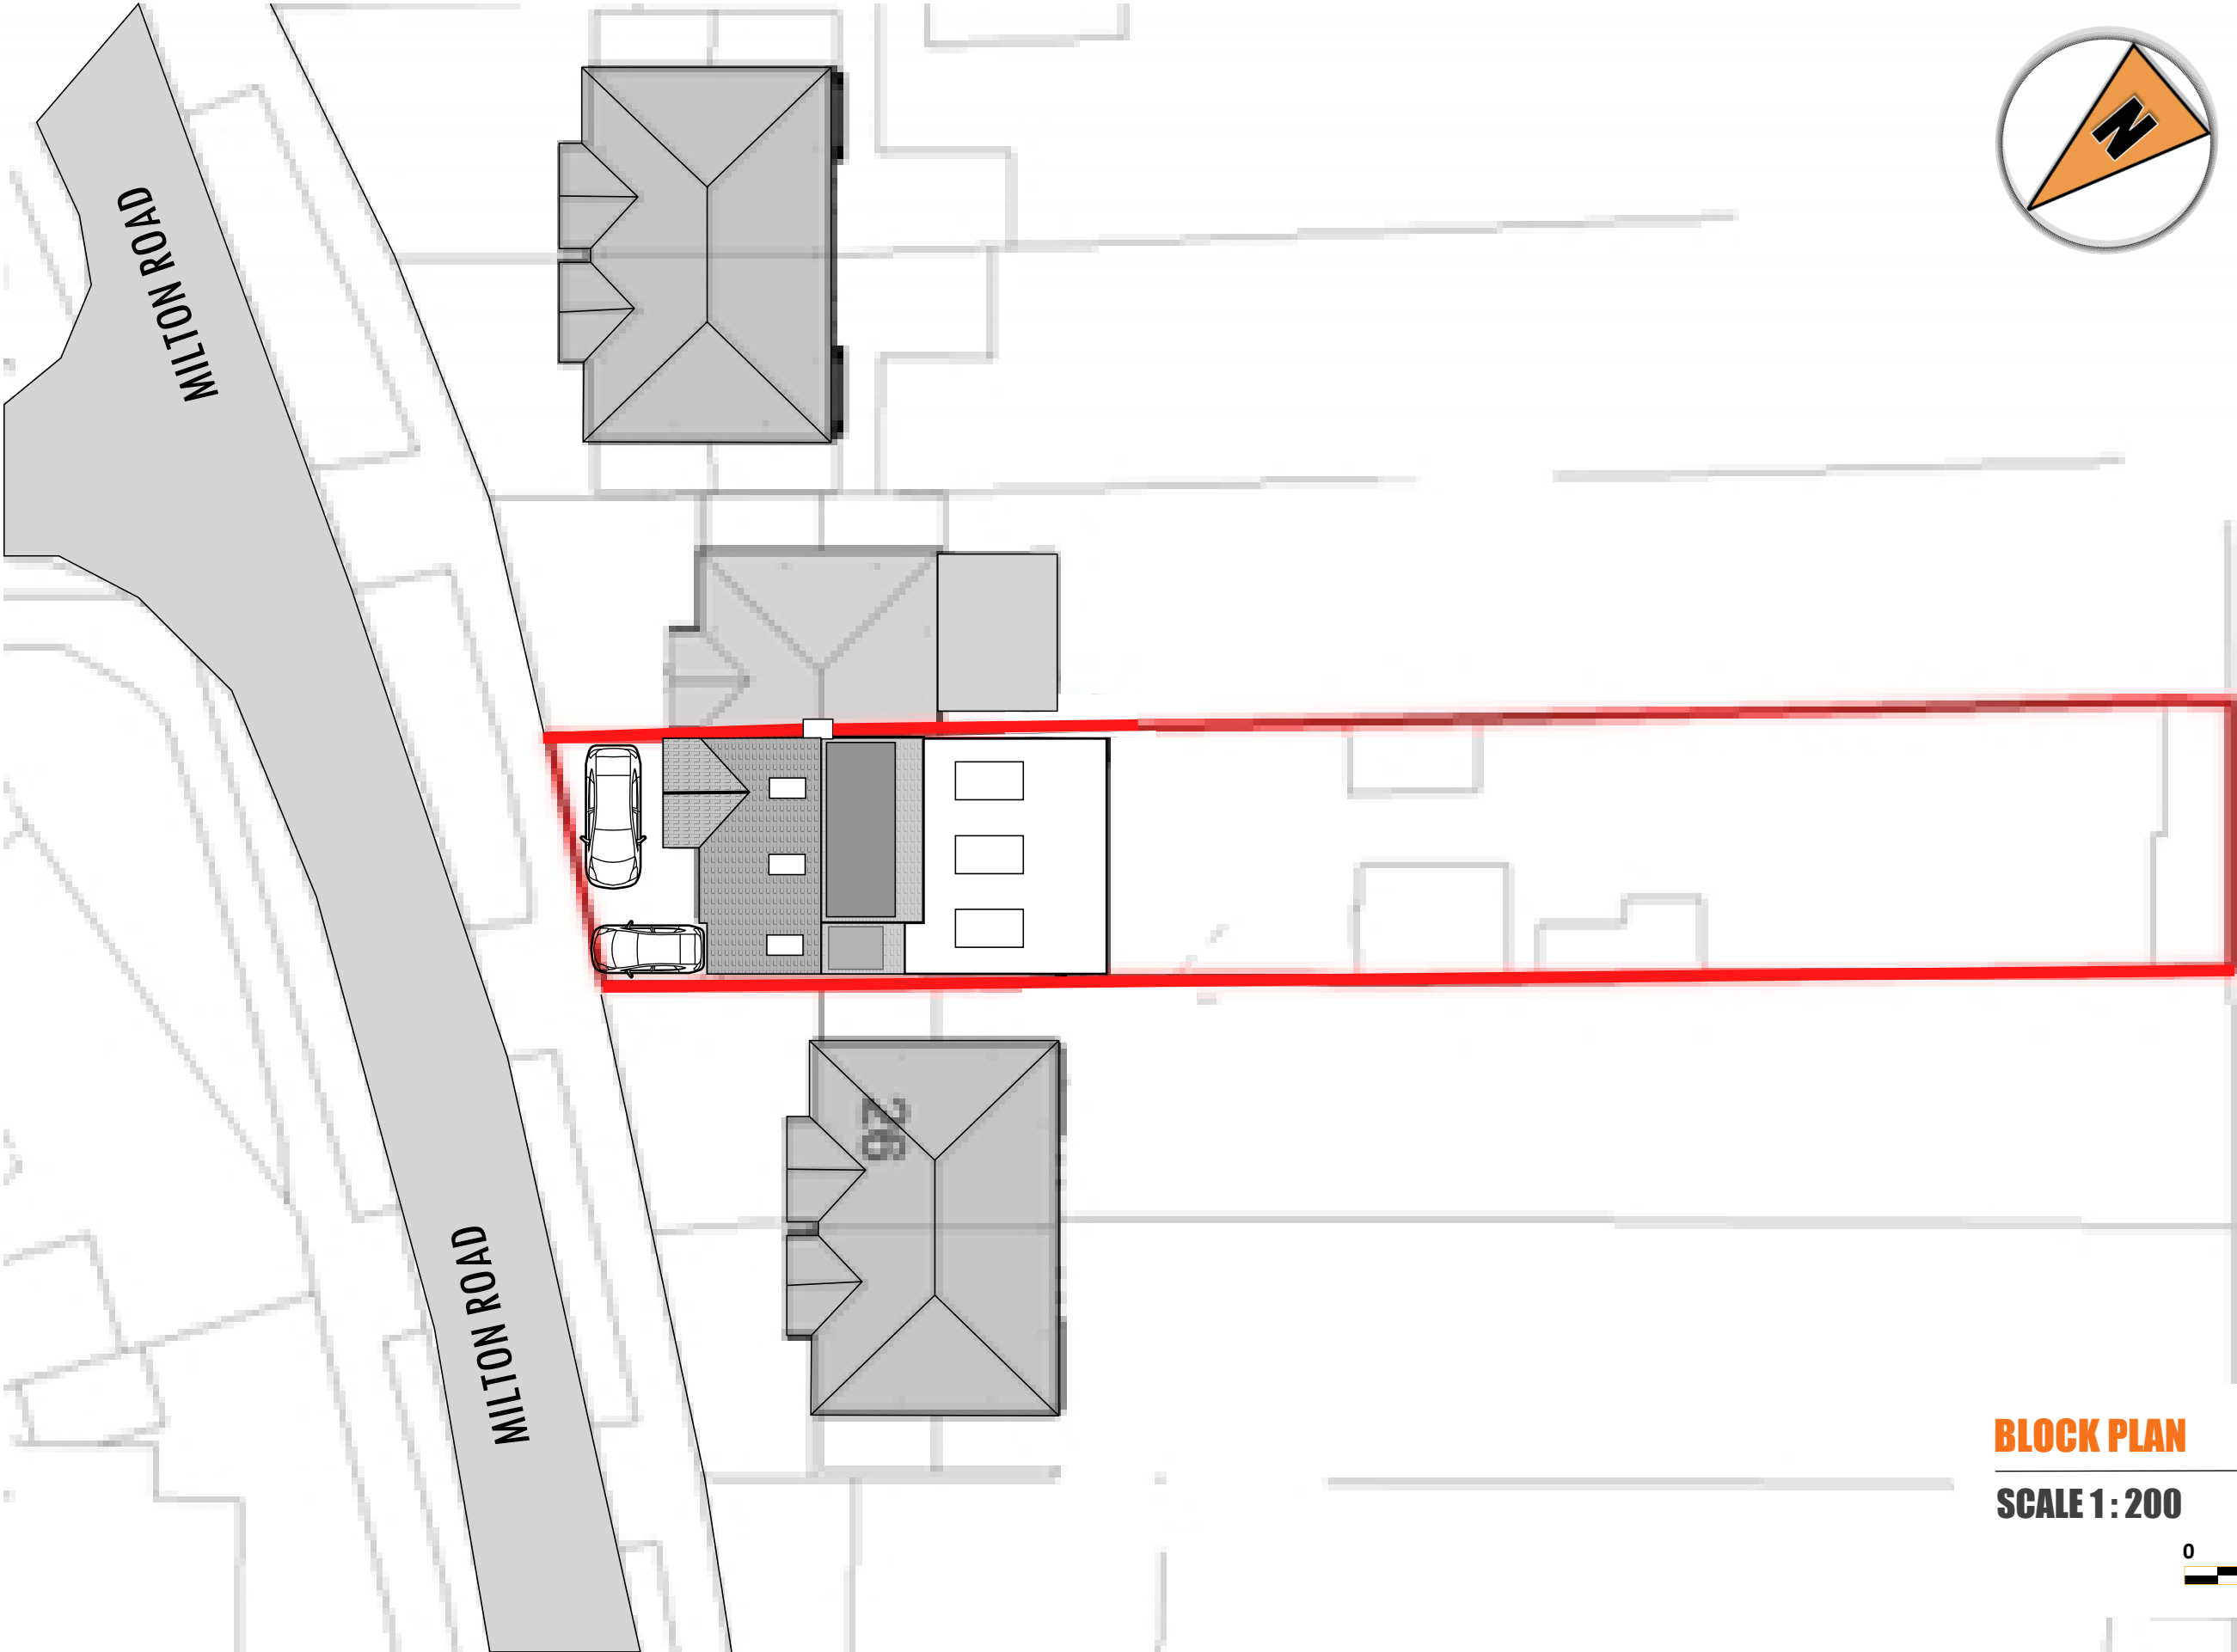

BLOCK PLAN

SCALE 1 : 200



A
001

NOTE: DO NOT SCALE THIS DRAWING USE FIGURED DIMENSIONS ONLY CHECK ALL DIMENSIONS ON SITE PRIOR TO MANUFACTURE AND SITE IMPLEMENTATION CONFIRM ALL DICREPANCIES ON SITE WITH ARCHITECT




Agent:	Neno Lennard 36 Cavendish Avenue, Ealing W13 0JQ BSc Dip Arch CFM TEL: 07875447779
Project:	PROPOSED ERECTION OF A TWO STOREY SIDE EXTENSION, SINGLE STOREY REAR EXTENSION 2No. REAR DORMERS TO FACILITATE LOFT CONVERSION, PLUS GARAGE CONVERSION TO FACILITATE HABITABLE ACCOMMODATION – CHANGES TO FENESTRATION TO INCLUDE 1 No. JULIET BALCONY (PART-RETROSPECTIVE)

Drawing Title:	PROPOSED BLOCK PLAN				
JOB No:	Drawing No:	Scale:	Date:	Rev:	
2025-05-PA	2025-05-PA-02	1 : 200	16/10/2025	-	

HOME *Design* 4 YOU

www.homedesign4you.co.uk nlenn@homedesign4you.co.uk

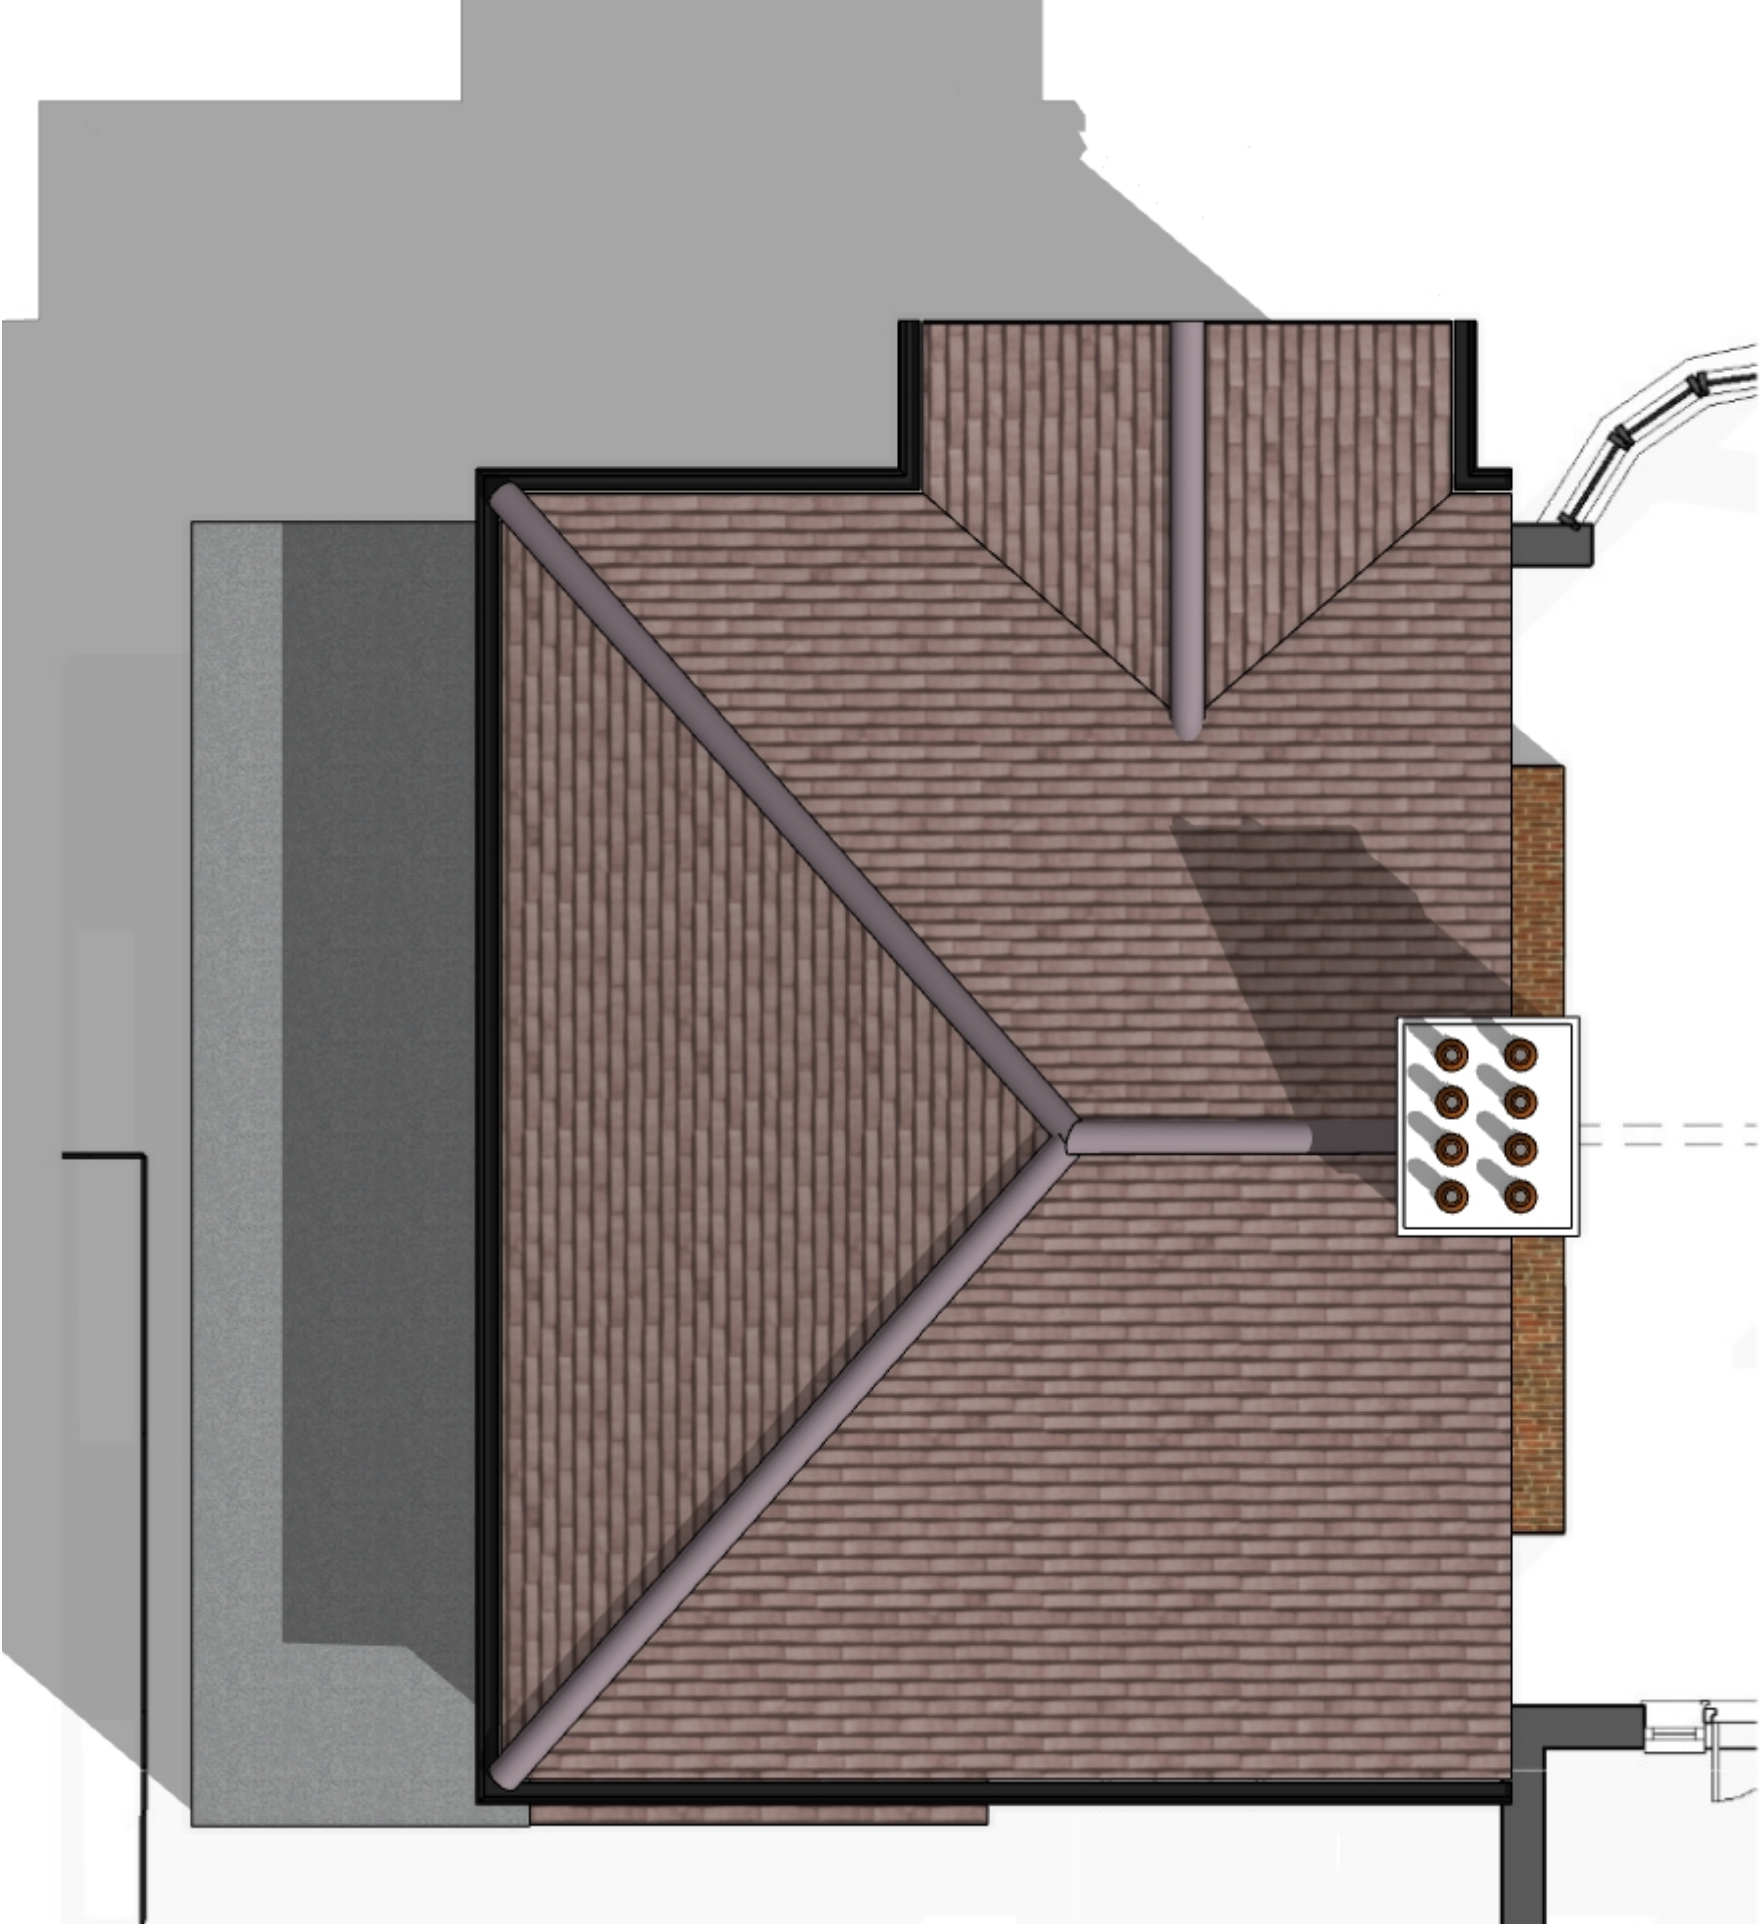

EXISTING ROOF PLAN

SCALE 1:50



A
001

NOTE: DO NOT SCALE THIS DRAWING USE FIGURED DIMENSIONS ONLY CHECK ALL DIMENSIONS ON SITE PRIOR TO MANUFACTURE AND SITE IMPLEMENTATION CONFIRM ALL DICREPANCIES ON SITE WITH ARCHITECT



Agent: Neno Lennard BSc Dip Arch CFM
36 Cavendish Avenue, Ealing W13 0JQ TEL: 07875447779

Project: PROPOSED ERECTION OF A TWO STOREY SIDE EXTENSION, SINGLE STOREY REAR EXTENSION 2No. REAR DORMERS TO FACILITATE LOFT CONVERSION, PLUS GARAGE CONVERSION TO FACILITATE HABITABLE ACCOMMODATION – CHANGES TO FENESTRATION TO INCLUDE 1 No. JULIET BALCONY (PART-RETROSPECTIVE)

Drawing Title: EXISTING ROOF PLAN

JOB No:	Drawing No:	Scale:	Date:	Rev:
2025-05-PA	2025-05-PA-03A	1 : 50	16/10/2025	-

HOME *Design* 4 YOU

www.homedesign4you.co.uk nlenn@homedesign4you.co.uk



EXISTING REAR ELEVATION

SCALE 1:50



A

001

EXISTING FRONT ELEVATION

SCALE 1:50



A

001

NOTE: DO NOT SCALE THIS DRAWING USE FIGURED DIMENSIONS ONLY CHECK ALL DIMENSIONS ON SITE PRIOR TO MANUFACTURE AND SITE IMPLEMENTATION CONFIRM ALL DICREANCIES ON SITE WITH ARCHITECT



Agent: Neno Lennard BSc Dip Arch CFM
36 Cavendish Avenue, Ealing W13 0JQ TEL: 07875447779

Project: PROPOSED ERECTION OF A TWO STOREY SIDE EXTENSION, SINGLE STOREY REAR EXTENSION 2No. REAR DORMERS TO FACILITATE LOFT CONVERSION, PLUS GARAGE CONVERSION TO FACILITATE HABITABLE ACCOMMODATION – CHANGES TO FENESTRATION TO INCLUDE 1 No. JULIET BALCONY (PART-RETROSPECTIVE)

Drawing Title: EXISTING FRONT AND REAR ELEVATIONS

JOB No:	Drawing No:	Scale:	Date:	Rev:
2025-05-PA	2024-05-PA-04	1 : 50	16/10/2025	-

HOME *Design* 4 YOU

www.homedesign4you.co.uk nlenn@homedesign4you.co.uk



EXISTING SIDE ELEVATION

SCALE 1:50

0 1 2

A

001


EXISTING OTHER SIDE ELEVATION

SCALE 1:50

0 1 2

A

001

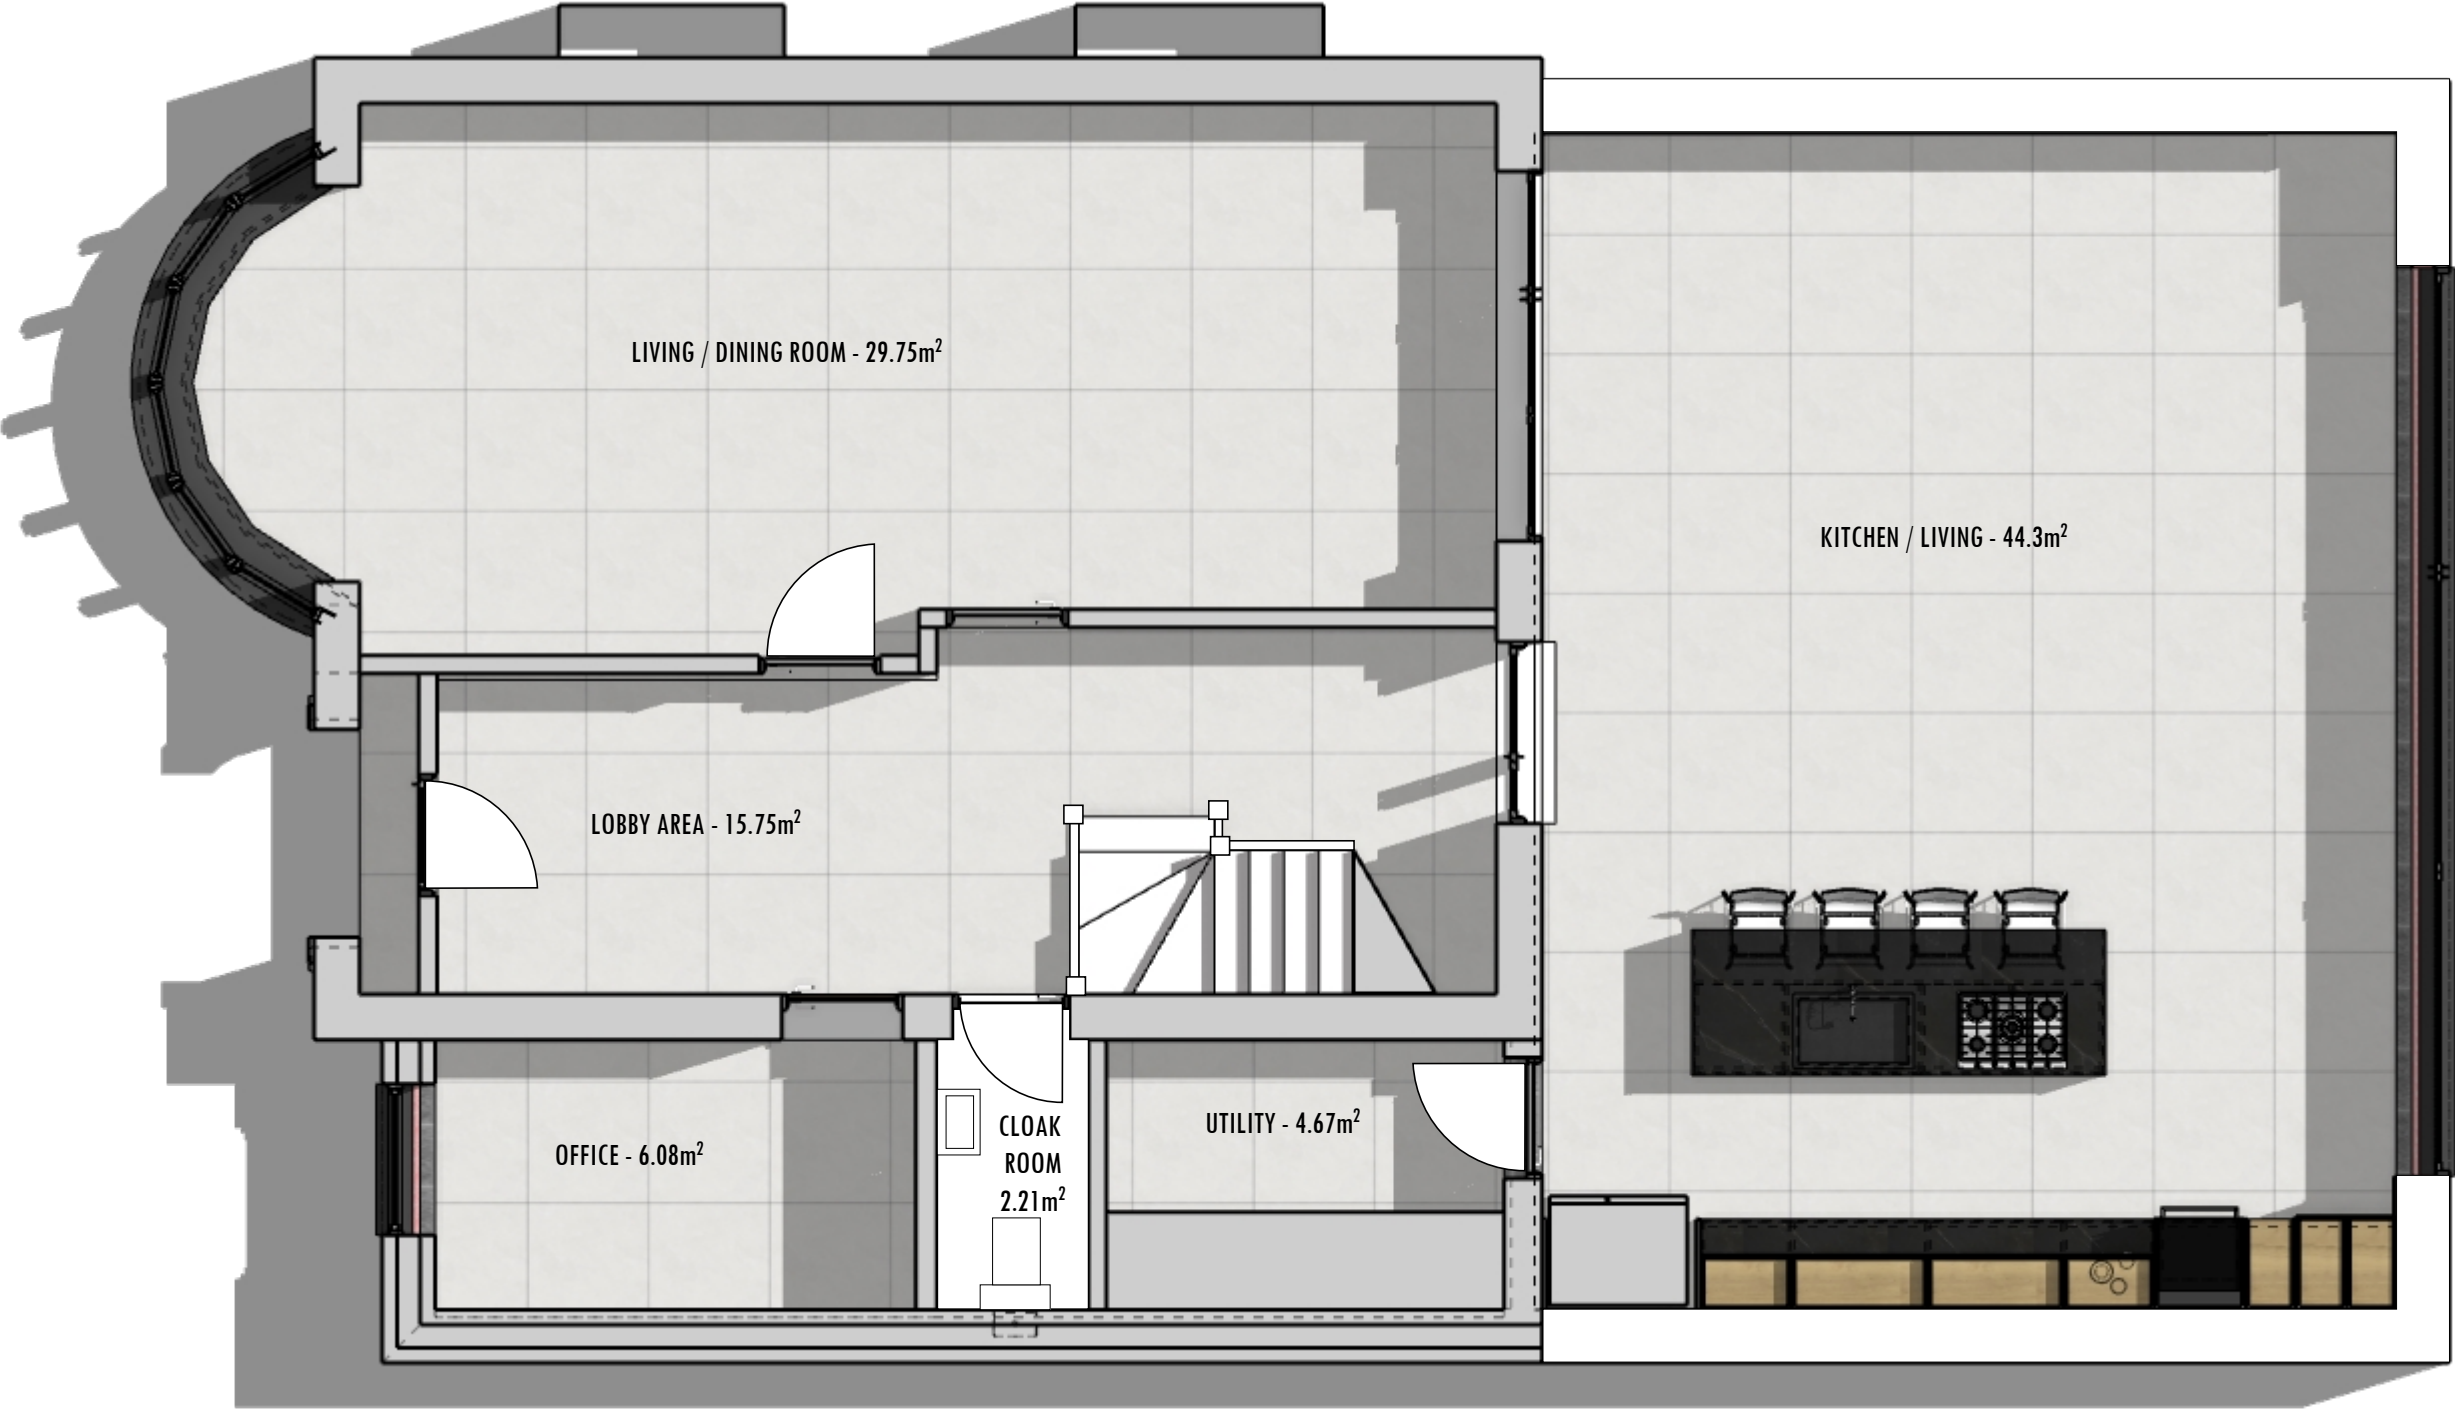

PROPOSED GROUND FLOOR LAYOUT PLAN

SCALE 1:50



A
001



NOTE: DO NOT SCALE THIS DRAWING USE FIGURED DIMENSIONS ONLY CHECK ALL DIMENSIONS ON SITE PRIOR TO MANUFACTURE AND SITE IMPLEMENTATION CONFIRM ALL DICREPANCIES ON SITE WITH ARCHITECT



Agent: Neno Lennard BSc Dip Arch CFM
36 Cavendish Avenue, Ealing W13 0JQ TEL: 07875447779

Project: PROPOSED ERECTION OF A TWO STOREY SIDE EXTENSION, SINGLE STOREY REAR EXTENSION 2No. REAR DORMERS TO FACILITATE LOFT CONVERSION, PLUS GARAGE CONVERSION TO FACILITATE HABITABLE ACCOMMODATION – CHANGES TO FENESTRATION TO INCLUDE 1 No. JULIET BALCONY (PART-RETROSPECTIVE)

Drawing Title: PROPOSED GROUND FLOOR LAYOUT PLAN

JOB No:	Drawing No:	Scale:	Date:	Rev:
2025-05-PA	2024-05-PA-06	1 : 50	16/10/2025	-

HOME *Design* 4 YOU

www.homedesign4you.co.uk nlenn@homedesign4you.co.uk



PROPOSED 1ST FLOOR LAYOUT PLAN

SCALE 1:50



A
001



NOTE: DO NOT SCALE THIS DRAWING USE FIGURED DIMENSIONS ONLY CHECK ALL DIMENSIONS ON SITE PRIOR TO MANUFACTURE AND SITE IMPLEMENTATION CONFIRM ALL DICREANCIES ON SITE WITH ARCHITECT



Agent: Neno Lennard BSc Dip Arch CFM
36 Cavendish Avenue, Ealing W13 0JQ TEL: 07875447779


Project: PROPOSED ERECTION OF A TWO STOREY SIDE EXTENSION, SINGLE STOREY REAR EXTENSION 2No. REAR DORMERS TO FACILITATE LOFT CONVERSION, PLUS GARAGE CONVERSION TO FACILITATE HABITABLE ACCOMMODATION – CHANGES TO FENESTRATION TO INCLUDE 1 No. JULIET BALCONY (PART-RETROSPECTIVE)

Drawing Title: PROPOSED 1st FLOOR LAYOUT PLAN

JOB No:	Drawing No:	Scale:	Date:	Rev:
2025-05-PA	2024-05-PA-07	1 : 50	16/10/2025	-

HOME *Design* 4 YOU

www.homedesign4you.co.uk nlenn@homedesign4you.co.uk

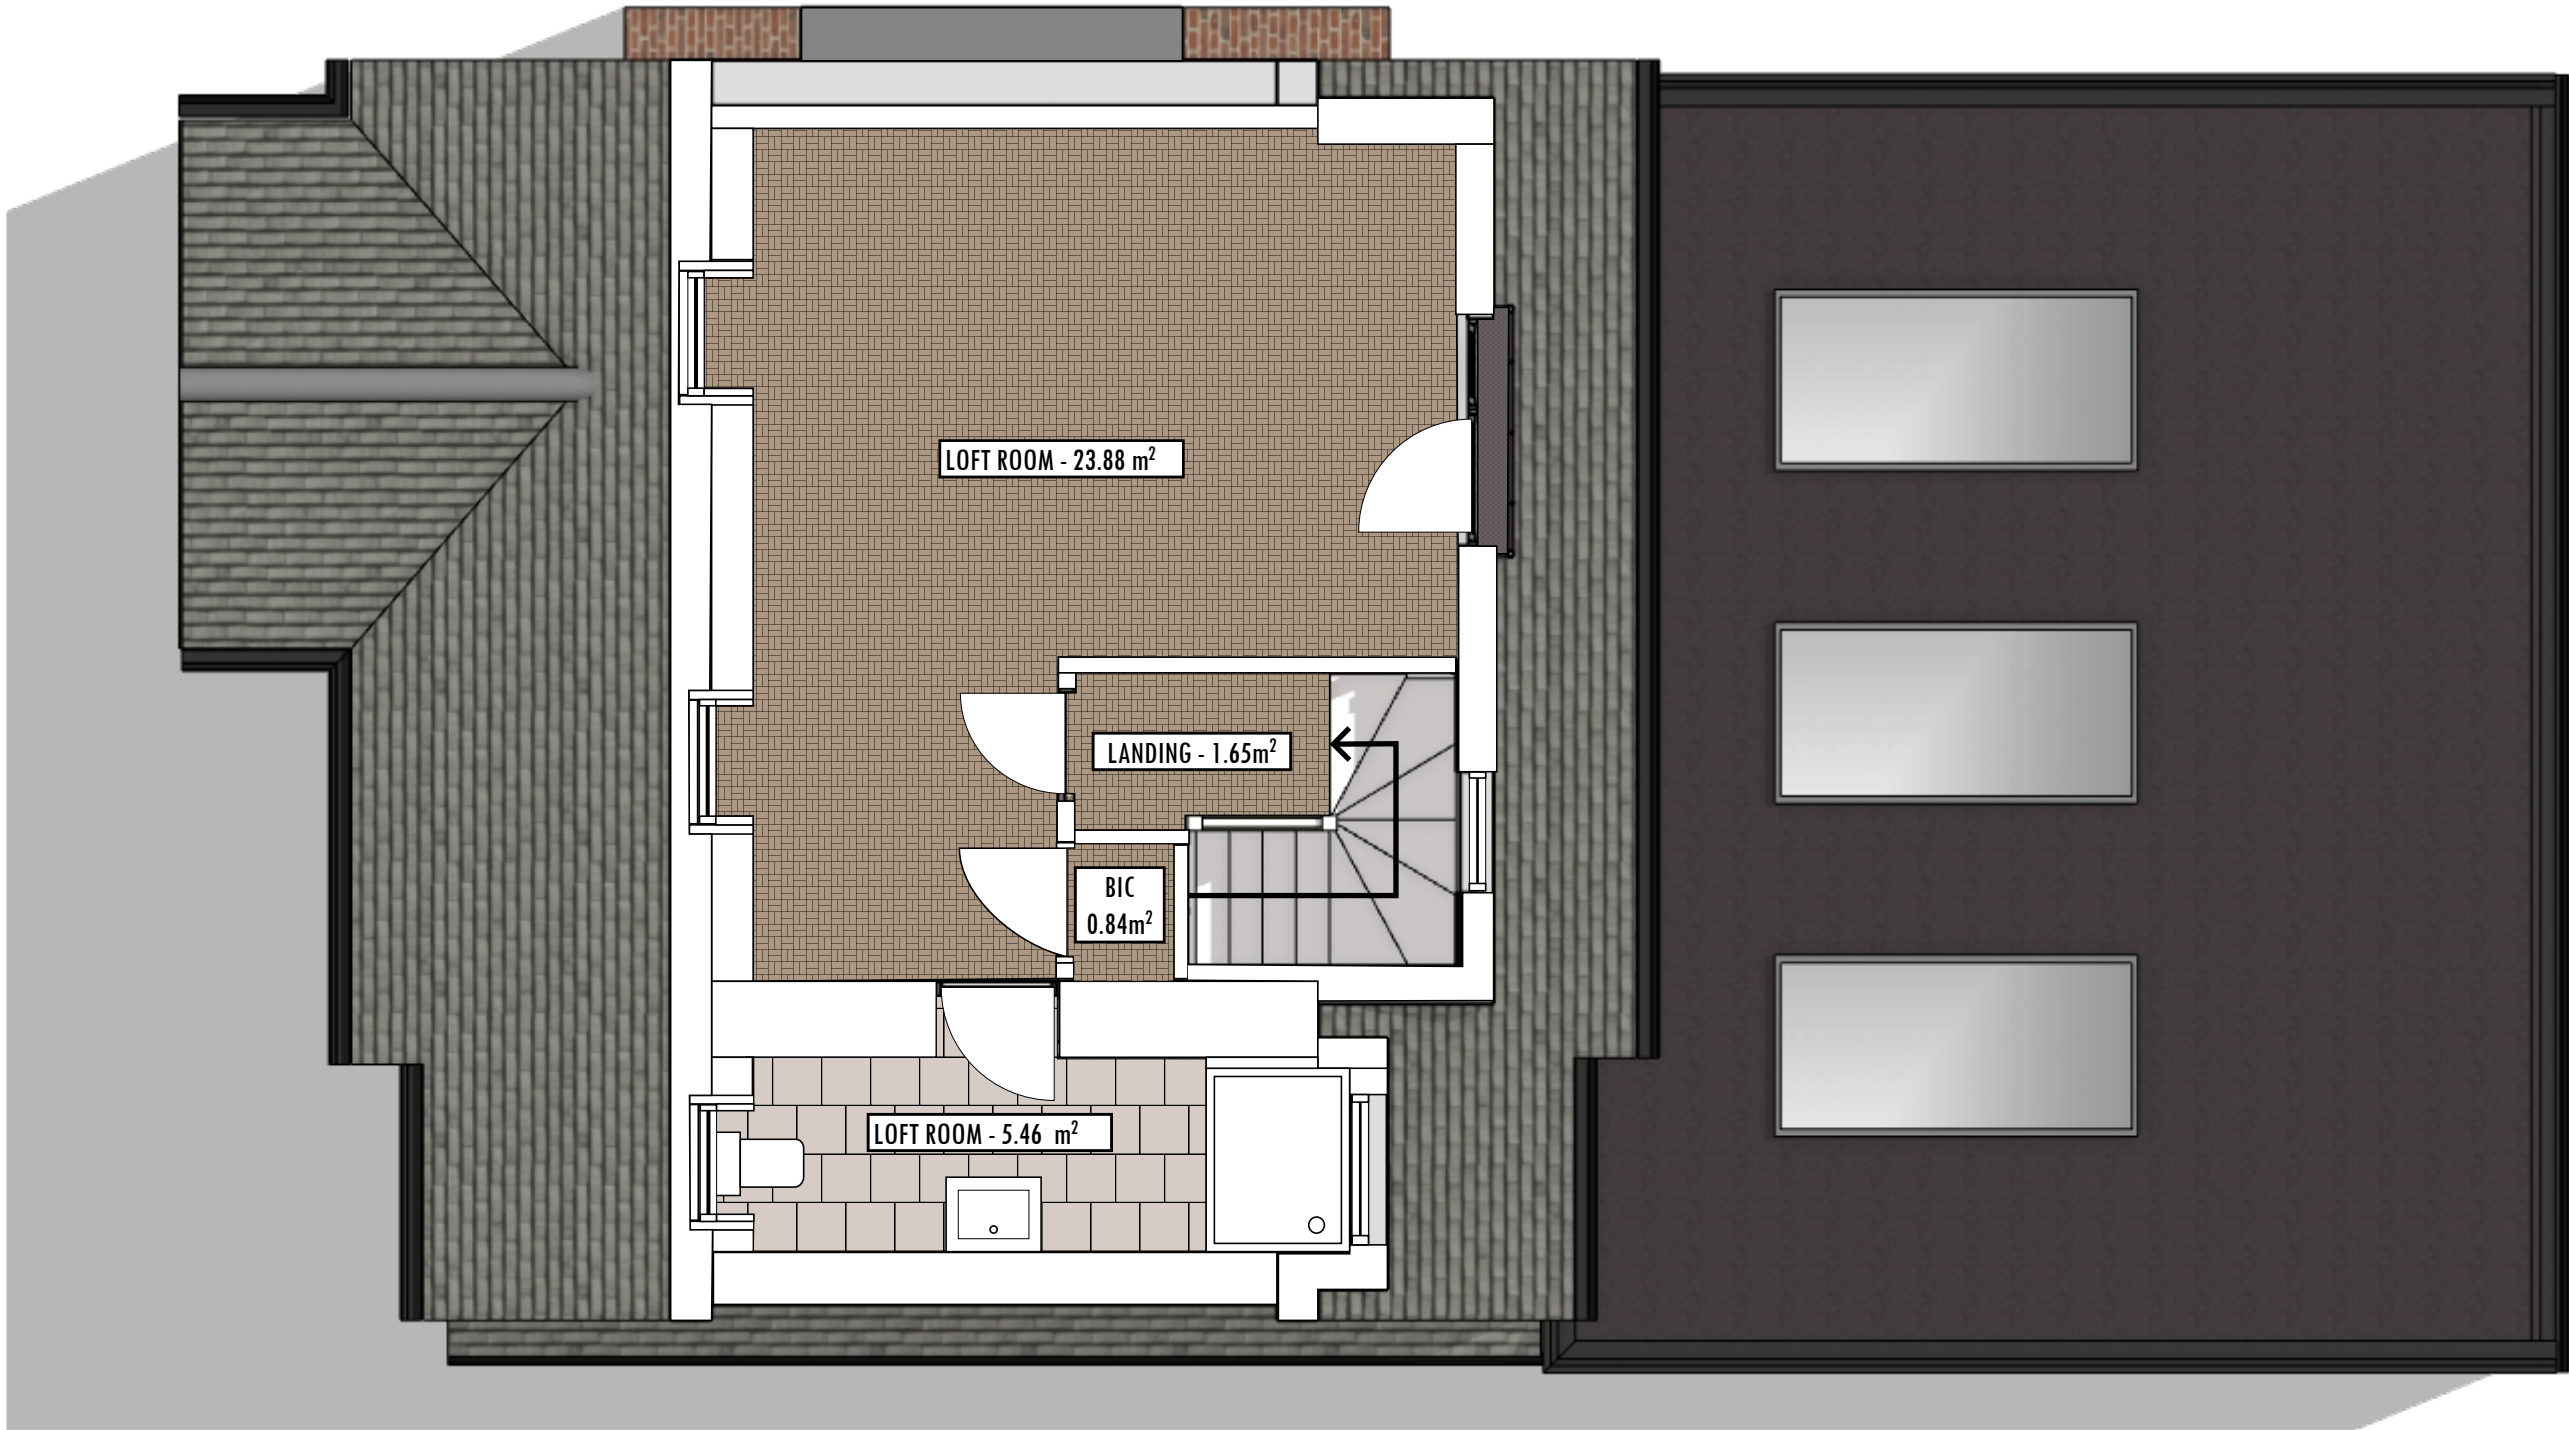


PROPOSED LOFT LAYOUT PLAN

SCALE 1:50



A
001

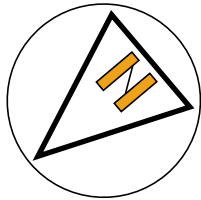

NOTE: DO NOT SCALE THIS DRAWING USE FIGURED DIMENSIONS ONLY CHECK ALL DIMENSIONS ON SITE PRIOR TO MANUFACTURE AND SITE IMPLEMENTION CONFIRM ALL DICREANCIES ON SITE WITH ARCHITECT



Agent: Neno Lennard BSc Dip Arch CFM
36 Cavendish Avenue, Ealing W13 0JQ TEL: 07875447779


Project: PROPOSED ERECTION OF A TWO STOREY SIDE EXTENSION, SINGLE STOREY REAR EXTENSION 2No. REAR DORMERS TO FACILITATE LOFT CONVERSION, PLUS GARAGE CONVERSION TO FACILITATE HABITABLE ACCOMMODATION – CHANGES TO FENESTRATION TO INCLUDE 1 No. JULIET BALCONY (PART-RETROSPECTIVE)

Drawing Title: PROPOSED LOFT LAYOUT PLAN

JOB No:	Drawing No:	Scale:	Date:	Rev:
2025-05-PA	2025-05-PA-08	1 : 50	16/10/2025	-

HOME *Design* 4 YOU


www.homedesign4you.co.uk nlenn@homedesign4you.co.uk

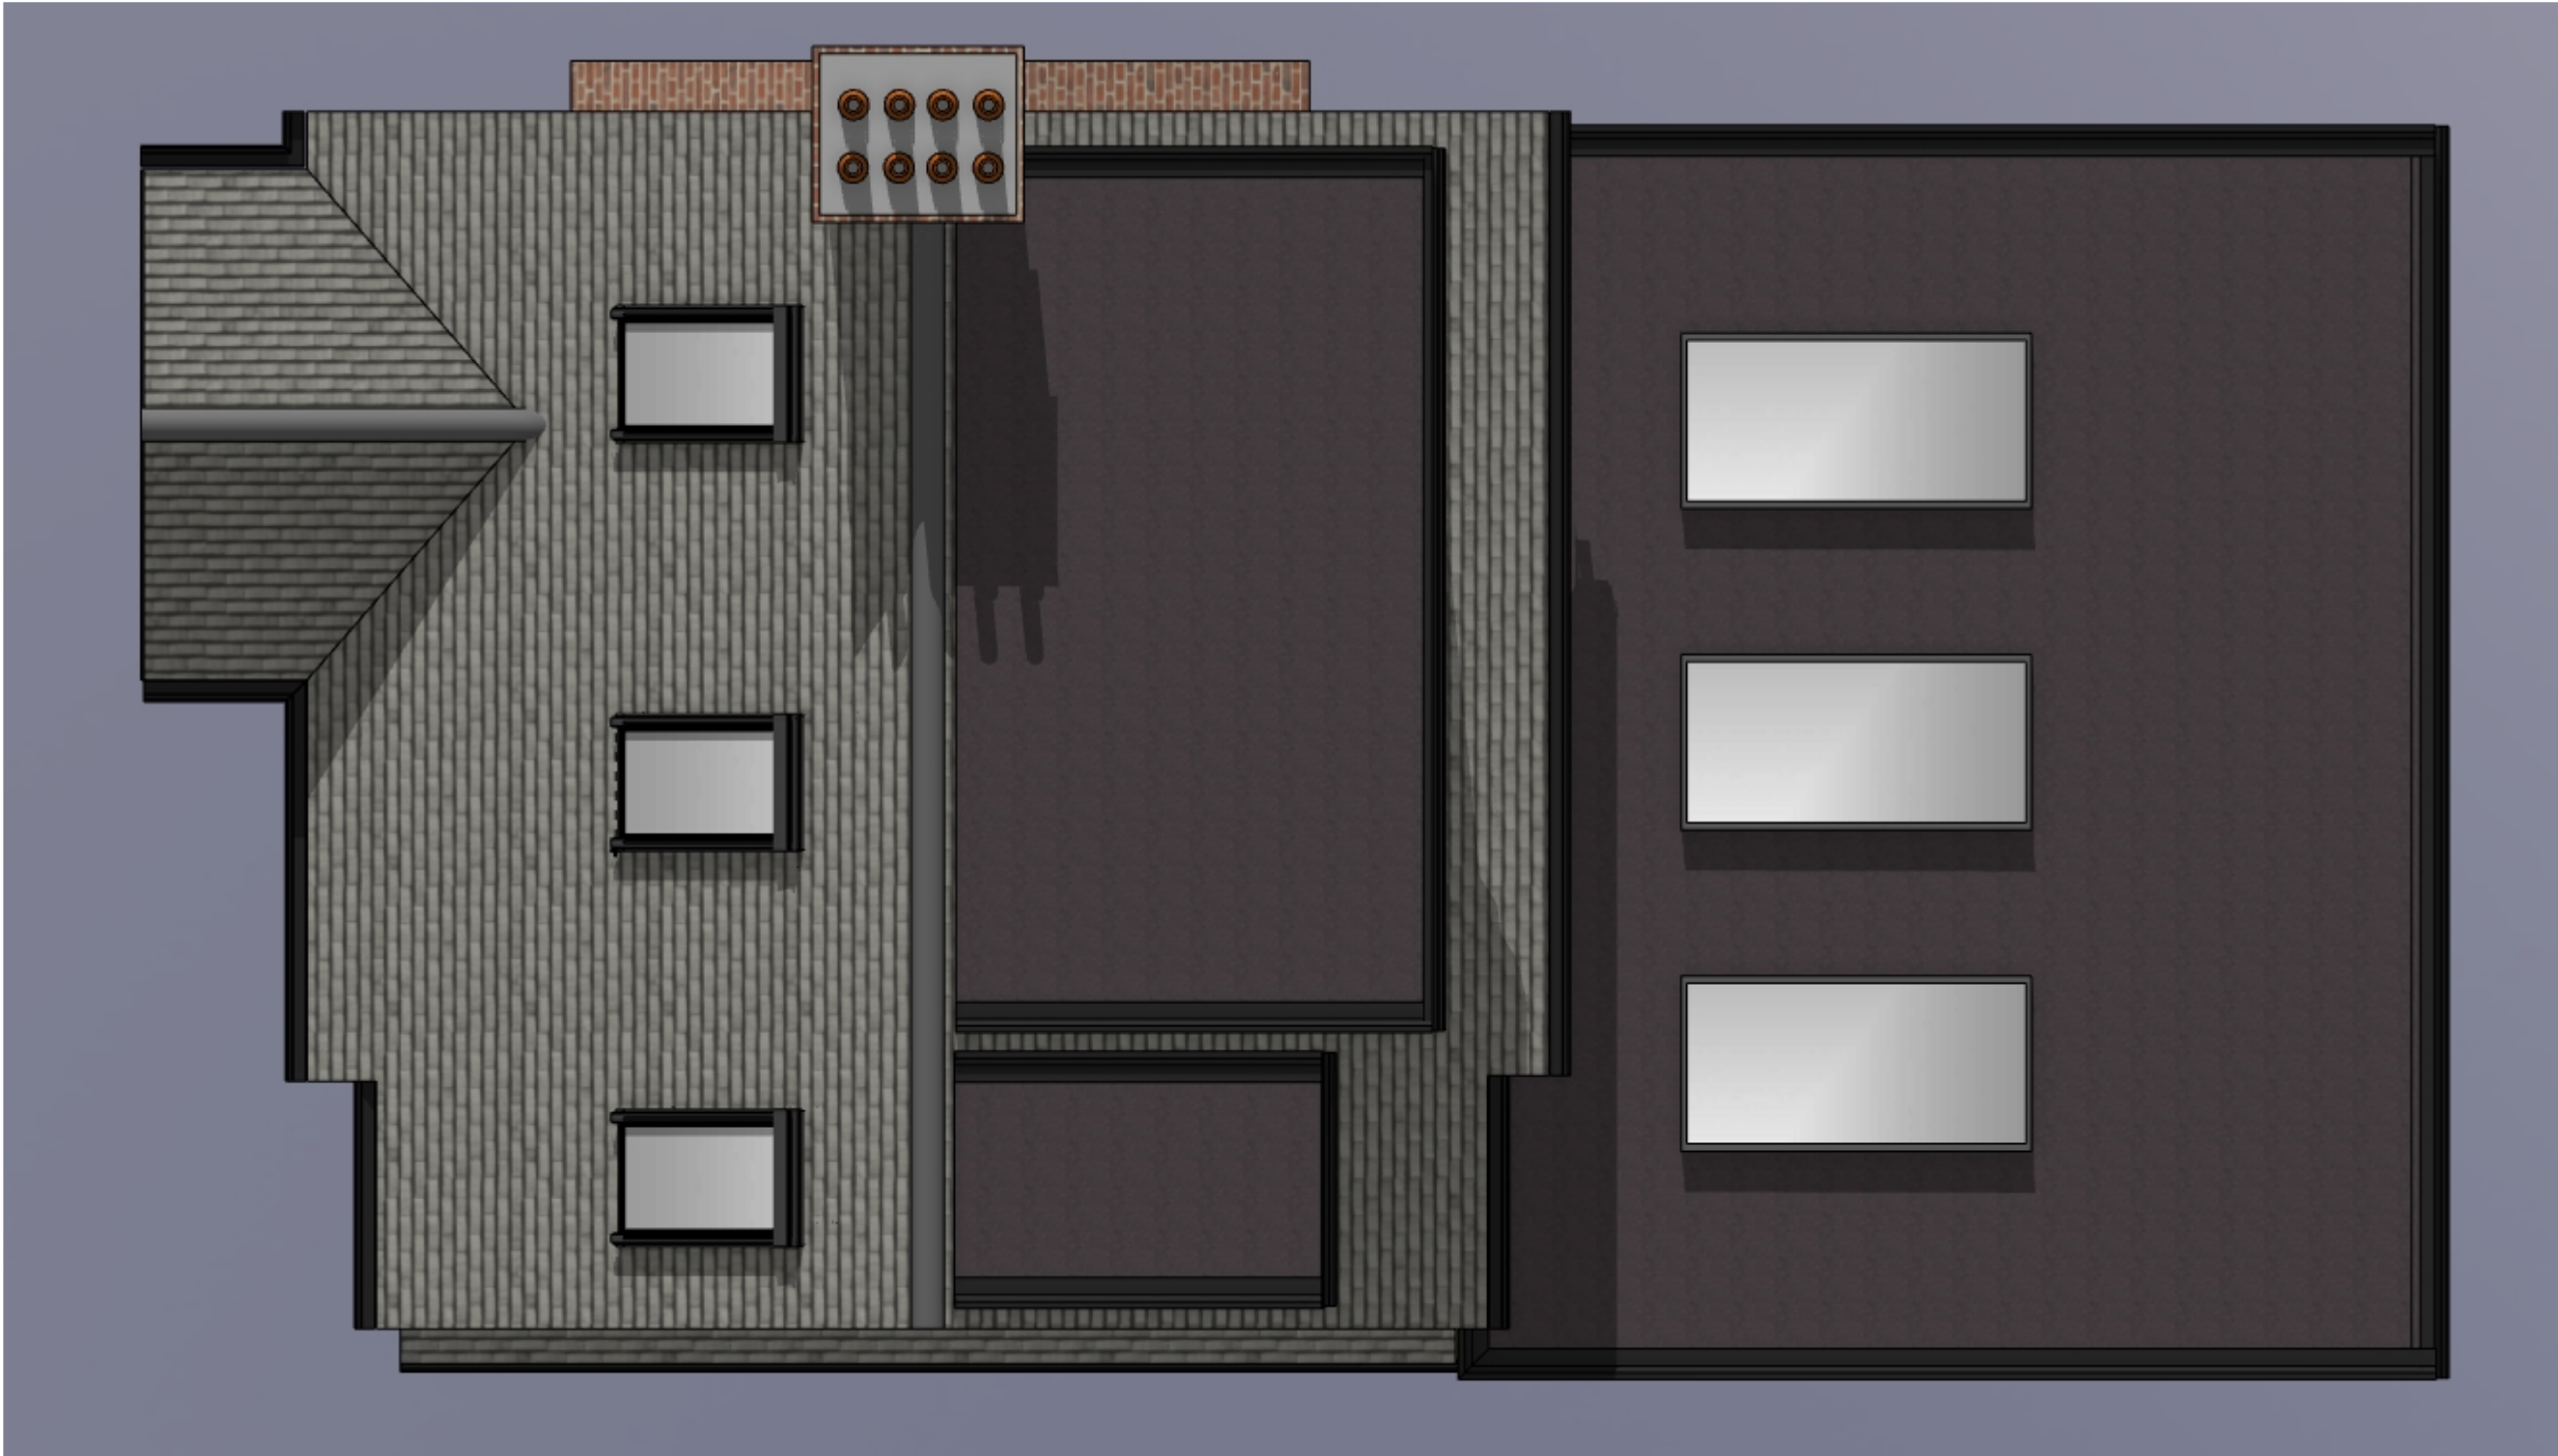

PROPOSED ROOF PLAN



A
001

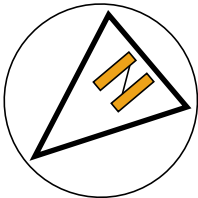

NOTE: DO NOT SCALE THIS DRAWING USE FIGURED DIMENSIONS ONLY CHECK ALL DIMENSIONS ON SITE PRIOR TO MANUFACTURE AND SITE IMPLEMENTION CONFIRM ALL DICREPANCIES ON SITE WITH ARCHITECT



Agent: Neno Lennard BSc Dip Arch CFM
36 Cavendish Avenue, Ealing W13 0JQ TEL: 07875447779

Project: PROPOSED ERECTION OF A TWO STOREY SIDE EXTENSION, SINGLE STOREY REAR EXTENSION 2No. REAR DORMERS TO FACILITATE LOFT CONVERSION, PLUS GARAGE CONVERSION TO FACILITATE HABITABLE ACCOMMODATION – CHANGES TO FENESTRATION TO INCLUDE 1 No. JULIET BALCONY (PART-RETROSPECTIVE)

Drawing Title: PROPOSED ROOF PLAN

JOB No:	Drawing No:	Scale:	Date:	Rev:
2025-05-PA	2025-05-PA-09	1 : 50	16/10/2025	-

HOME *Design* 4 YOU

www.homedesign4you.co.uk nlenn@homedesign4you.co.uk



NOTE: DO NOT SCALE THIS DRAWING USE FIGURED DIMENSIONS ONLY CHECK ALL DIMENSIONS ON SITE PRIOR TO MANUFACTURE AND SITE IMPLEMENTION CONFIRM ALL DICREPANCIES ON SITE WITH ARCHITECT



Agent: Neno Lennard BSc Dip Arch CFM
36 Cavendish Avenue, Ealing W13 0JQ TEL: 07875447779


Project: PROPOSED ERECTION OF A TWO STOREY SIDE EXTENSION, SINGLE STOREY REAR EXTENSION 2No. REAR DORMERS TO FACILITATE LOFT CONVERSION, PLUS GARAGE CONVERSION TO FACILITATE HABITABLE ACCOMMODATION – CHANGES TO FENESTRATION TO INCLUDE 1 No. JULIET BALCONY (PART-RETROSPECTIVE)

Drawing Title: PROPOSED FRONT AND REAR ELEVATIONS

JOB No:	Drawing No:	Scale:	Date:	Rev:
2025-05-PA	2025-05-PA-10	1 : 100	16/10/2025	-

HOME *Design* 4 YOU

www.homedesign4you.co.uk nlenn@homedesign4you.co.uk

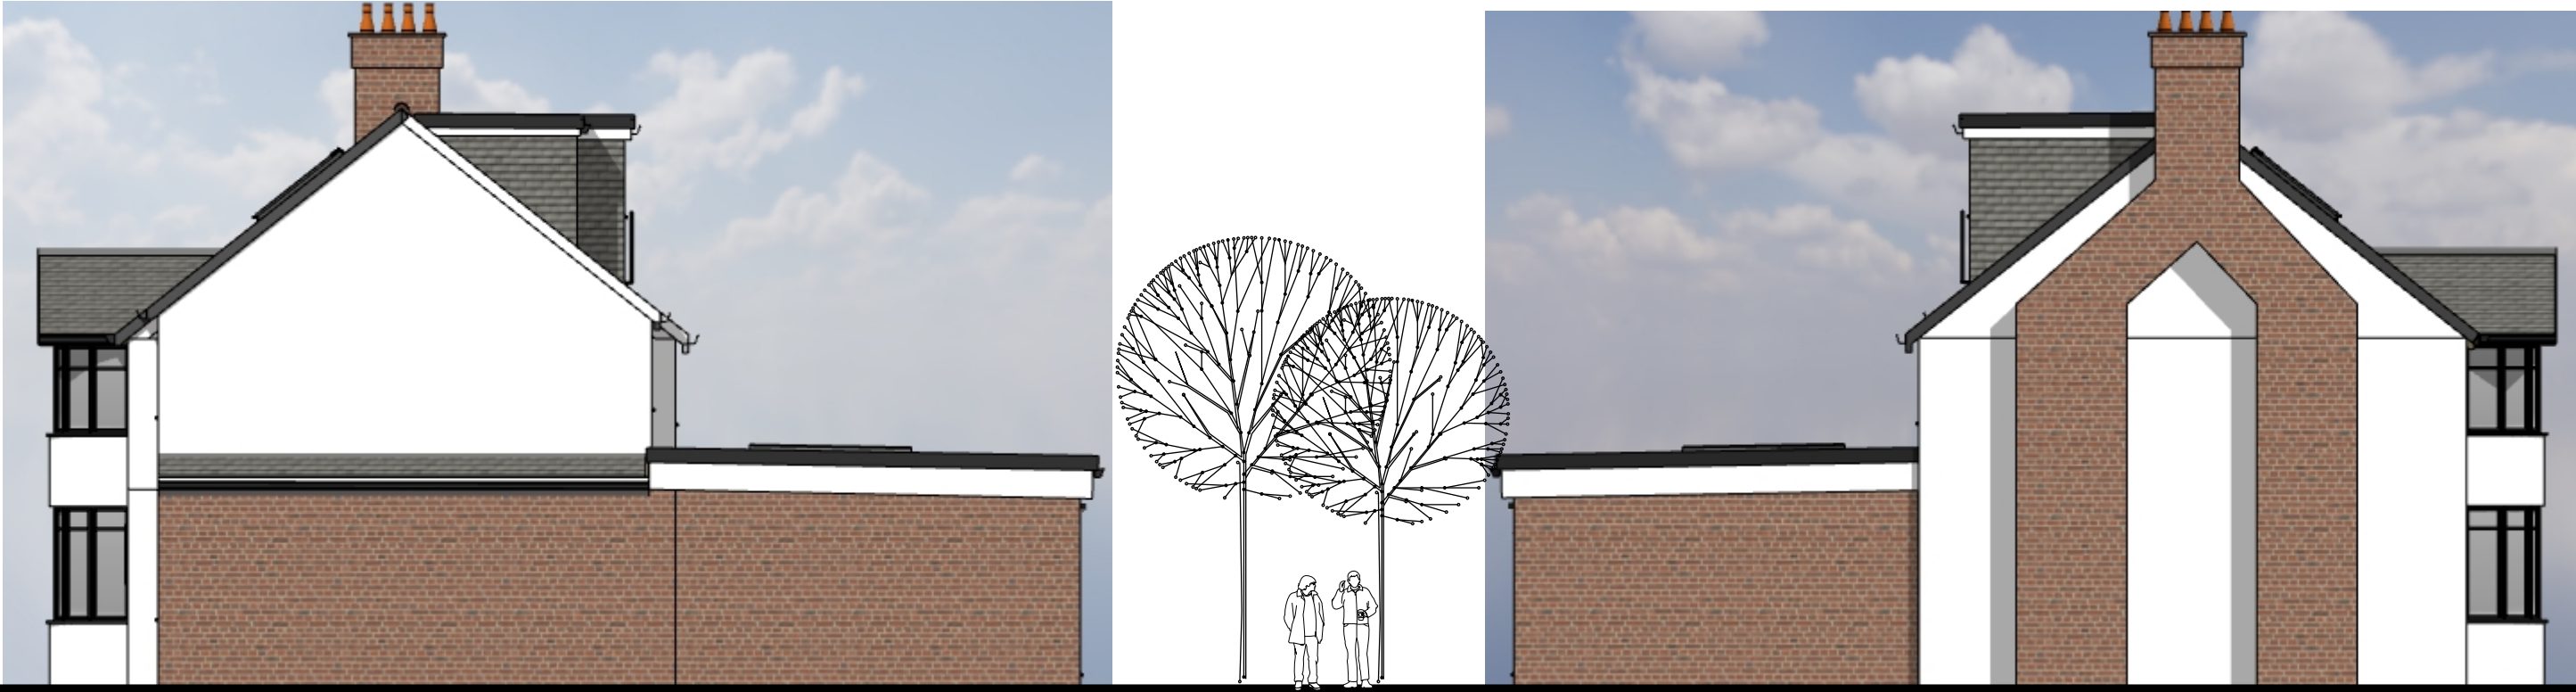

PROPOSED SIDE ELEVATION

SCALE 1:100

012

A

001

PROPOSED OTHER SIDE ELEVATION

SCALE 1:100

012

A

001

NOTE: DO NOT SCALE THIS DRAWING USE FIGURED DIMENSIONS ONLY CHECK ALL DIMENSIONS ON SITE PRIOR TO MANUFACTURE AND SITE IMPLEMENTION CONFIRM ALL DICREPANCIES ON SITE WITH ARCHITECT



Agent:

Neno Lennard

BSc Dip Arch CFM

36 Cavendish Avenue, Ealing W13 0JQ

TEL: 07875447779

Project:

PROPOSED ERECTION OF A TWO STOREY SIDE EXTENSION, SINGLE STOREY REAR EXTENSION 2No. REAR DORMERS TO FACILITATE LOFT CONVERSION, PLUS GARAGE CONVERSION TO FACILITATE HABITABLE ACCOMMODATION – CHANGES TO FENESTRATION TO INCLUDE 1 No. JULIET BALCONY (PART-RETROSPECTIVE)

Drawing Title:

PROPOSED SIDE AND OTHER SIDE ELEVATIONS

JOB No:	Drawing No:	Scale:	Date:	Rev:
2025-05-PA	2025-05-PA-11	1 : 100	16/10/2025	-

HOME *Design* 4 YOU

www.homedesign4you.co.uk

nlenn@homedesign4you.co.uk



PROPOSED FRONT AND REAR PERSPECTIVE VIEWS

SCALE N T S

A
001

NOTE: DO NOT SCALE THIS DRAWING USE FIGURED DIMENSIONS ONLY CHECK ALL DIMENSIONS ON SITE PRIOR TO MANUFACTURE AND SITE IMPLEMENTION CONFIRM ALL DICREANCIES ON SITE WITH ARCHITECT



Agent: Neno Lennard BSc Dip Arch CFM
36 Cavendish Avenue, Ealing W13 0JQ TEL: 07875447779


Project: PROPOSED ERECTION OF A TWO STOREY SIDE EXTENSION, SINGLE STOREY REAR EXTENSION 2No. REAR DORMERS TO FACILITATE LOFT CONVERSION, PLUS GARAGE CONVERSION TO FACILITATE HABITABLE ACCOMMODATION – CHANGES TO FENESTRATION TO INCLUDE 1 No. JULIET BALCONY (PART-RETROSPECTIVE)

Drawing Title: PROPOSED FRONT AND REAR PERSPECTIVE VIEWS

JOB No:	Drawing No:	Scale:	Date:	Rev:
2025-05-PA	2025-05-PA-12	N T S	16/10/2025	-

HOME *Design* 4 YOU

www.homedesign4you.co.uk nlenn@homedesign4you.co.uk

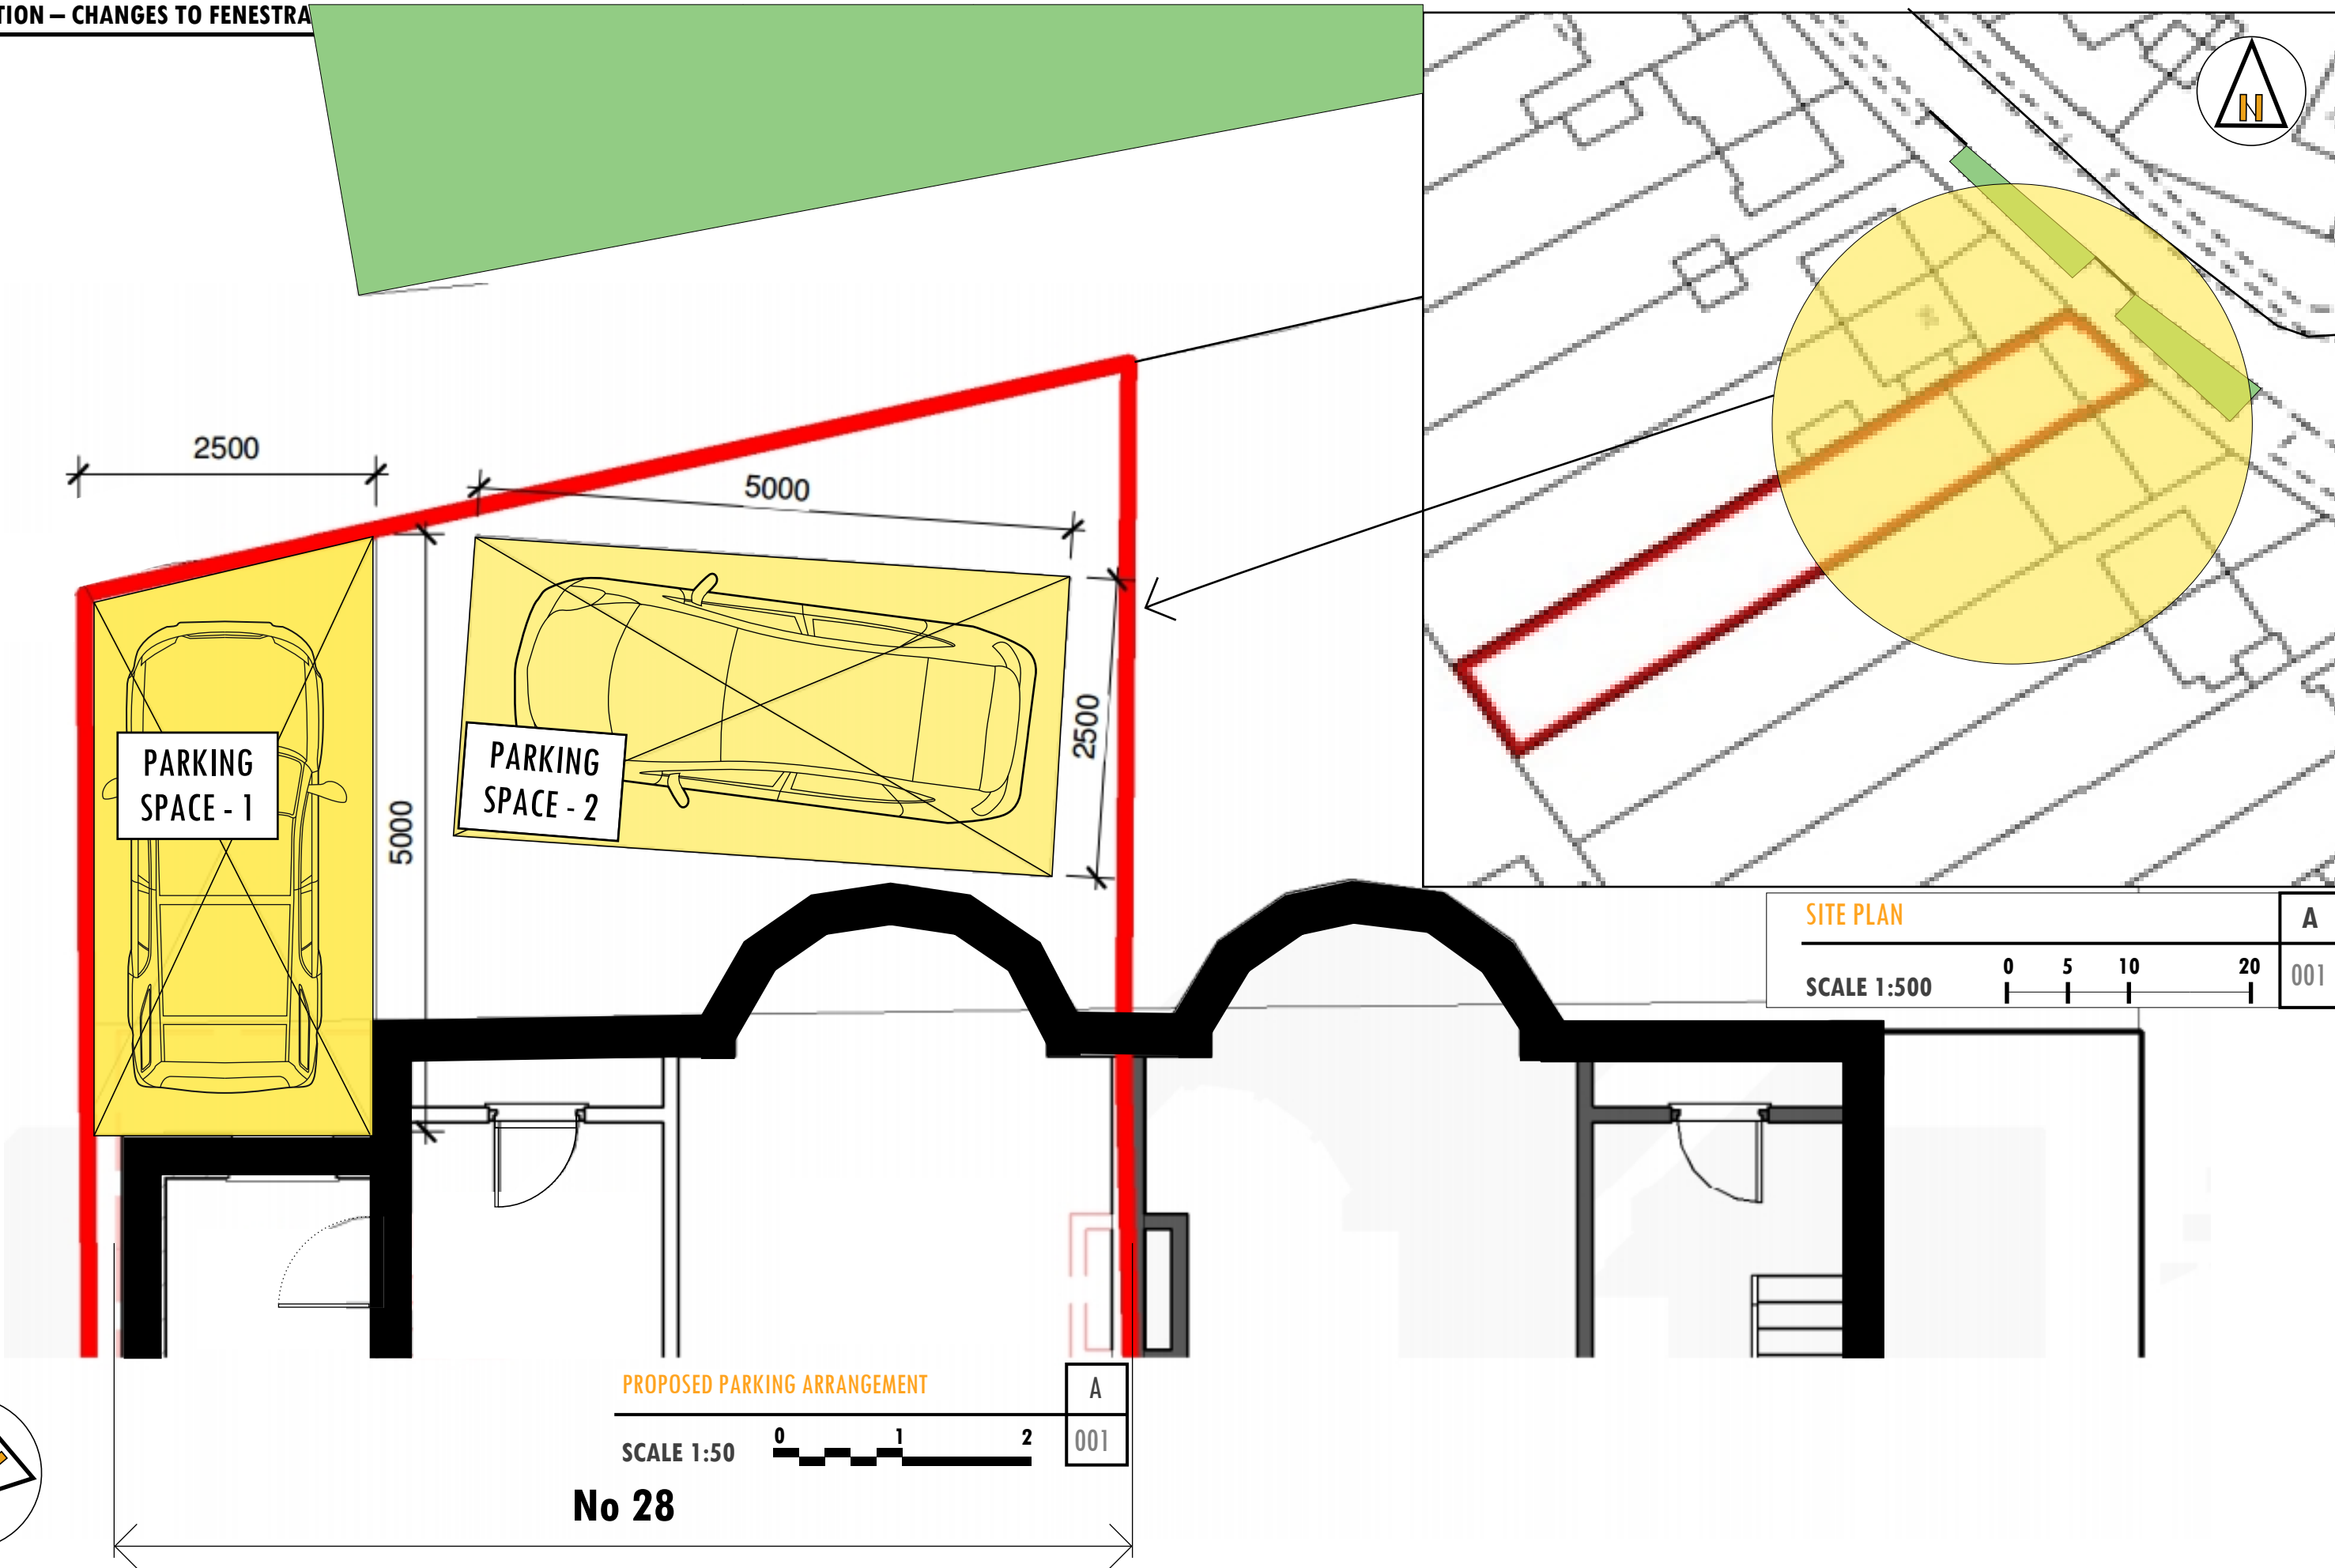

NOTE: DO NOT SCALE THIS DRAWING USE FIGURED DIMENSIONS ONLY CHECK ALL DIMENSIONS ON SITE PRIOR TO MANUFACTURE AND SITE IMPLEMENTATION CONFIRM ALL DICREPANCIES ON SITE WITH ARCHITECT

Agent:

Neno Lennard
36 Cavendish Avenue, Ealing W13 0JQ

BSc Dip Arch CFM
TEL: 07875447779

Project:

PROPOSED ERECTION OF A TWO STOREY SIDE EXTENSION, SINGLE STOREY REAR EXTENSION 2No. REAR DORMERS TO FACILITATE LOFT CONVERSION, PLUS GARAGE CONVERSION TO FACILITATE HABITABLE ACCOMMODATION – CHANGES TO FENESTRATION TO INCLUDE 1 No. JULIET BALCONY (PART-RETROSPECTIVE)

Drawing Title:

PROPOSED PARKING ARRANGEMENT

JOB No:	Drawing No:	Scale:	Date:	Rev:
2025-05-PA	2025-05-PA-13	1 : 100 & 1 : 500	16/10/2025	-

HOME Design 4 YOU

www.homedesign4you.co.uk

nlenn@homedesign4you.co.uk