



CENTRE COORDINATES: 476294 , 170888

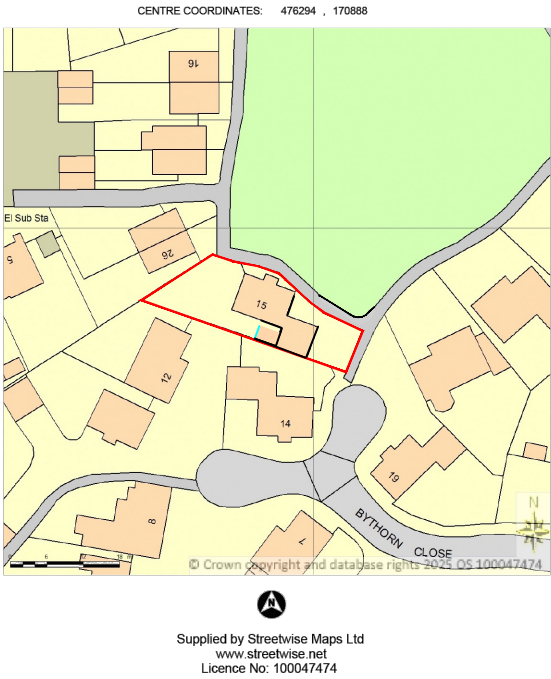





LOCATION PLAN
SCALE 1:1250@A3

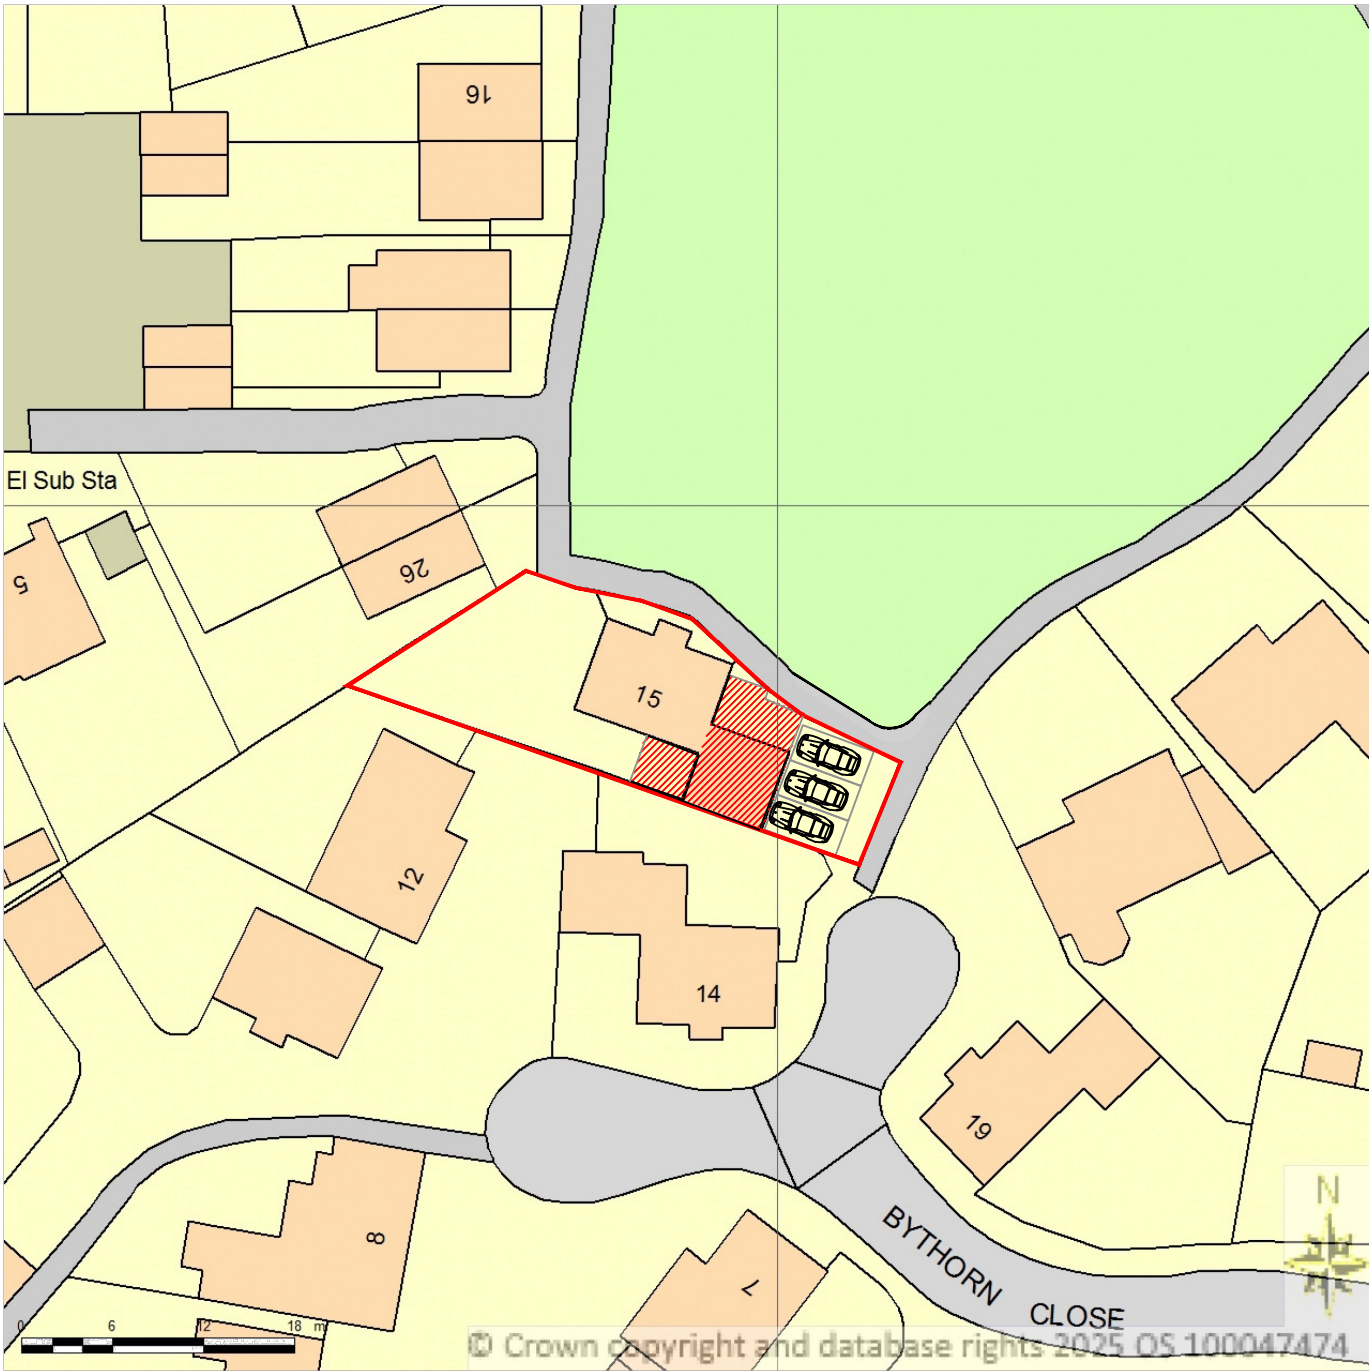




BLOCK PLAN
SCALE 1:500@A3

Supplied by Streetwise Maps Ltd
www.streetwise.net
Licence No: 100047474

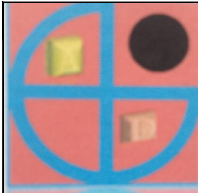
	PROJECT:	15 Bythorn Close Earley	DRAWN BY:	P.S.	DRAWING TITLE:		ArchDezine Limited archdeziner7@gmail.com
	PROPOSED GARAGE CONVERSION & FIRST FLOOR SIDE EXTENSION		DATE:	10/11/2025	LOCATION AND BLOCK PLAN		
			SCALE:	AS SHOWN@A3			
			FILENAME:	25053	DRAWING NUMBER:	BC-01	

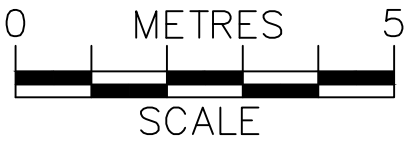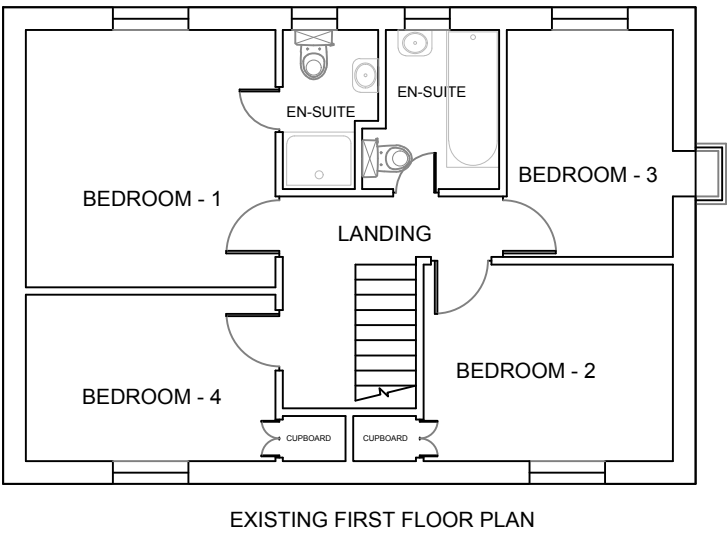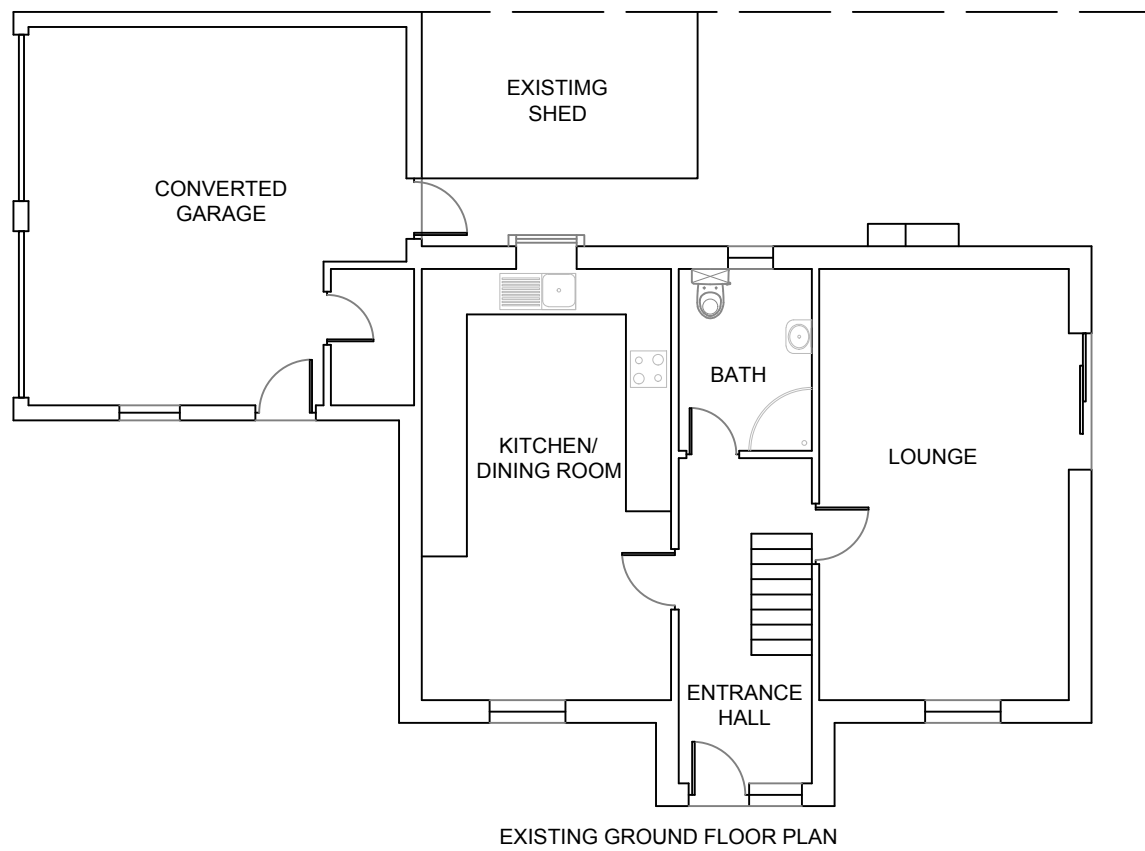


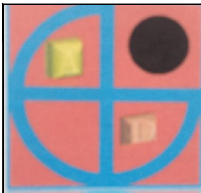	PROJECT:	15 Bythorn Close Earley	DRAWN BY:	P.S.	DRAWING TITLE:		ArchDezine Limited archdeziner7@gmail.com
	PROPOSED GARAGE CONVERSION & FIRST FLOOR SIDE EXTENSION		DATE:	10/11/2025	EXISTING PLANS		
			SCALE:	1:100@A3	DRAWING NUMBER: BC-02		
			FILENAME:	25053			

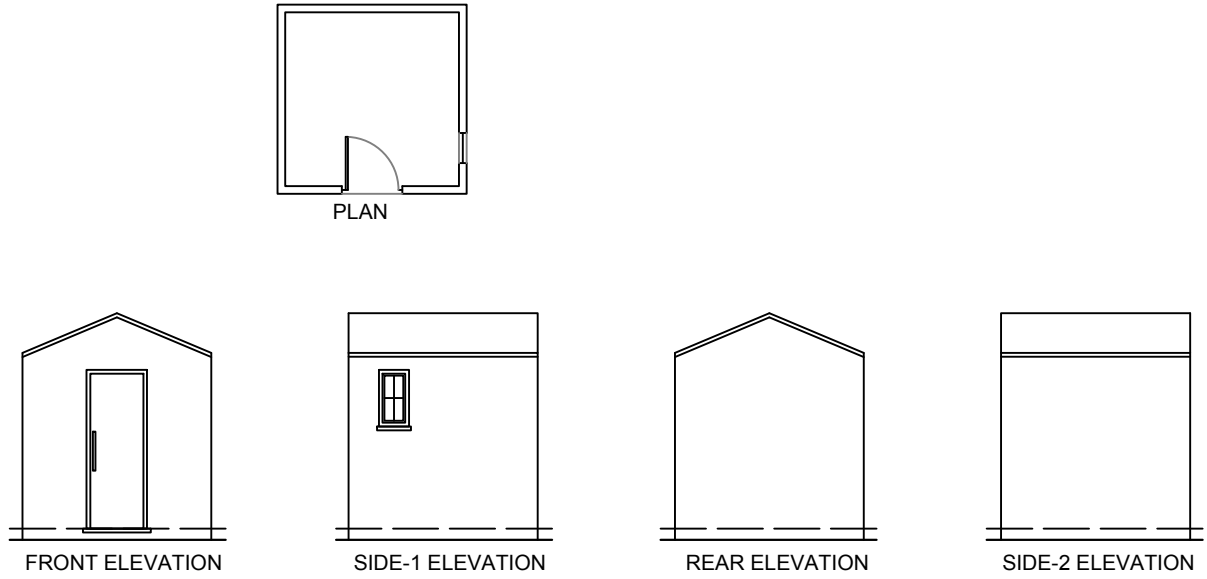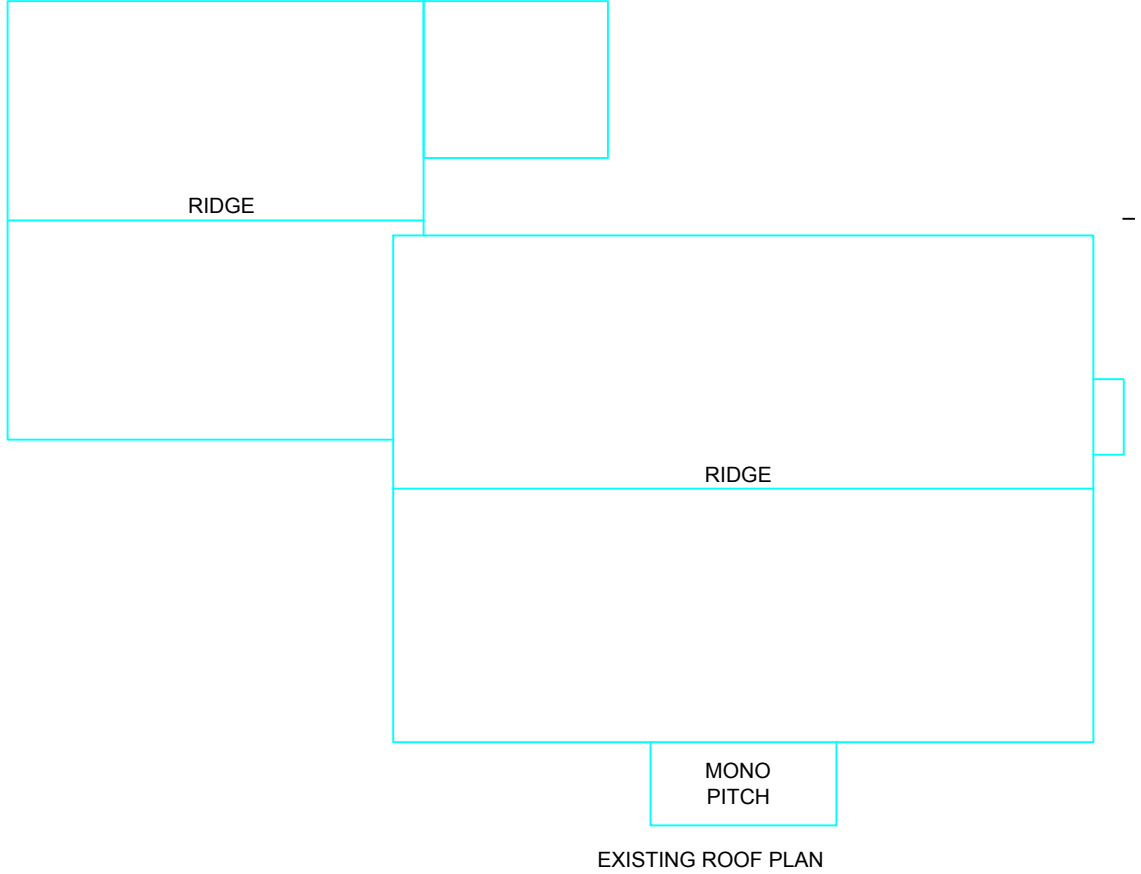

EXISTING SHED

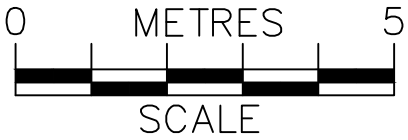

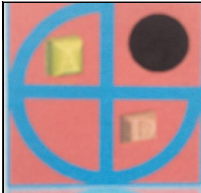	PROJECT:	15 Bythorn Close Earley	DRAWN BY:	P.S.	DRAWING TITLE:		 ArchDezine Limited archdeziner7@gmail.com
	PROPOSED GARAGE CONVERSION & FIRST FLOOR SIDE EXTENSION		DATE:	10/11/2025	EXISTING ROOF PLAN		
			SCALE:	1:100@A3	DRAWING NUMBER:	BC-03	
			FILENAME:	25053			




EXISTING FRONT ELEVATION




EXISTING SIDE-1 ELEVATION





EXISTING REAR ELEVATION

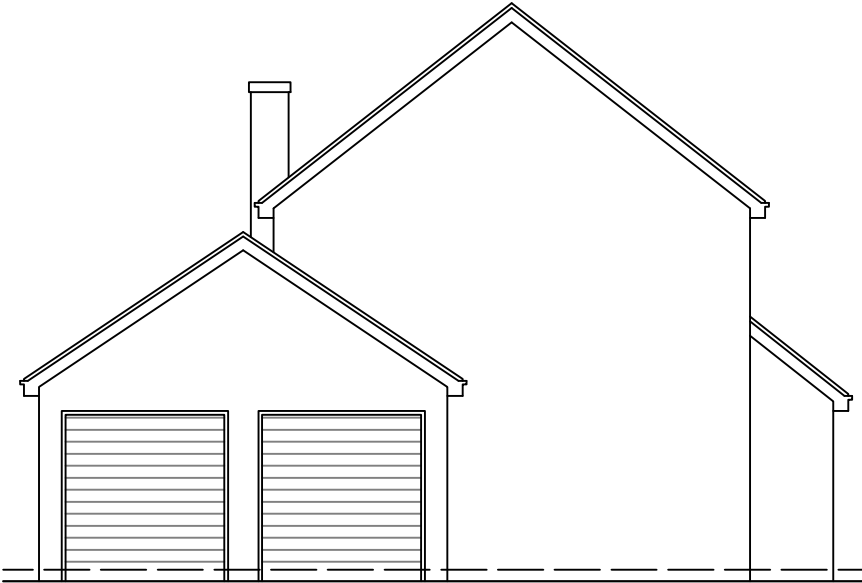


EXISTING SIDE-2 ELEVATION

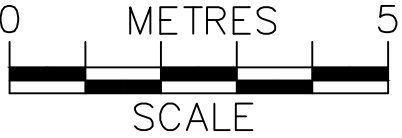

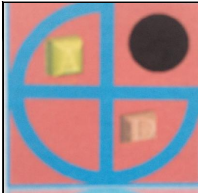
	PROJECT:	15 Bythorn Close Earley	DRAWN BY:	P.S.	DRAWING TITLE:		ArchDezine Limited archdeziner7@gmail.com
	PROPOSED GARAGE CONVERSION & FIRST FLOOR SIDE EXTENSION		DATE:	10/11/2025	EXISTING ELEVATIONS		
			SCALE:	1:100@A3	DRAWING NUMBER:	BC-04	
			FILENAME:	25053			

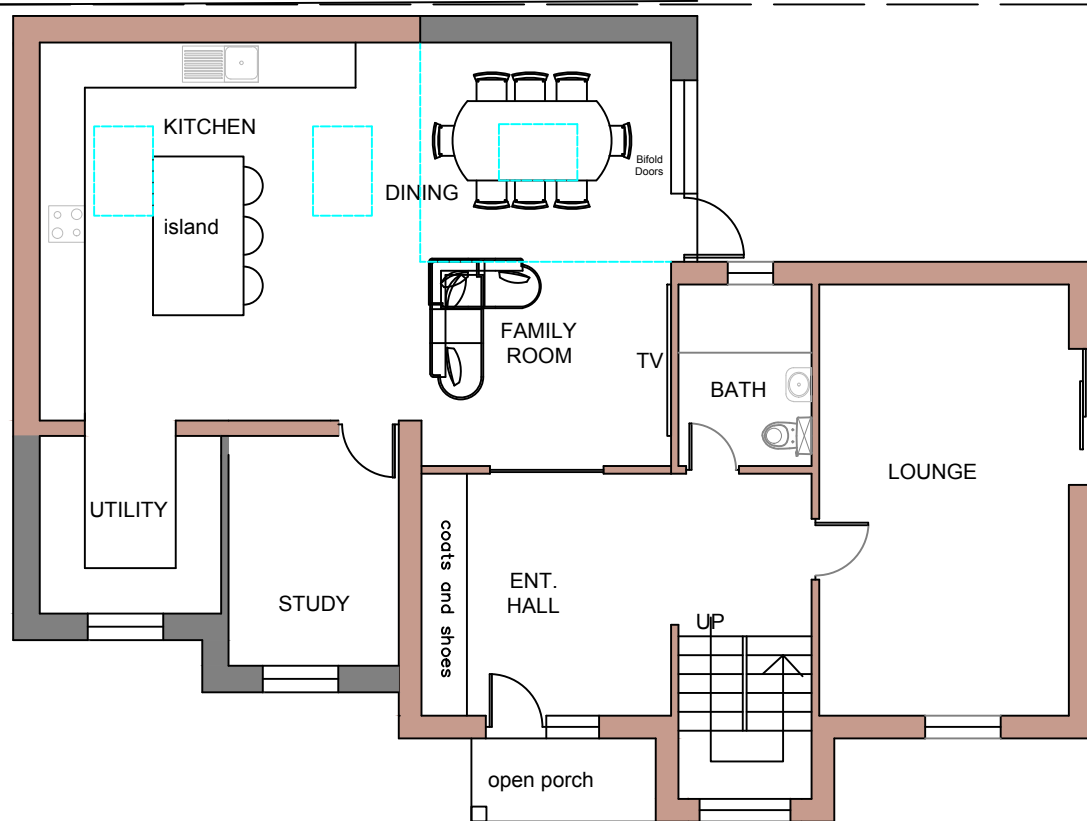

PROPOSED GROUND FLOOR PLAN

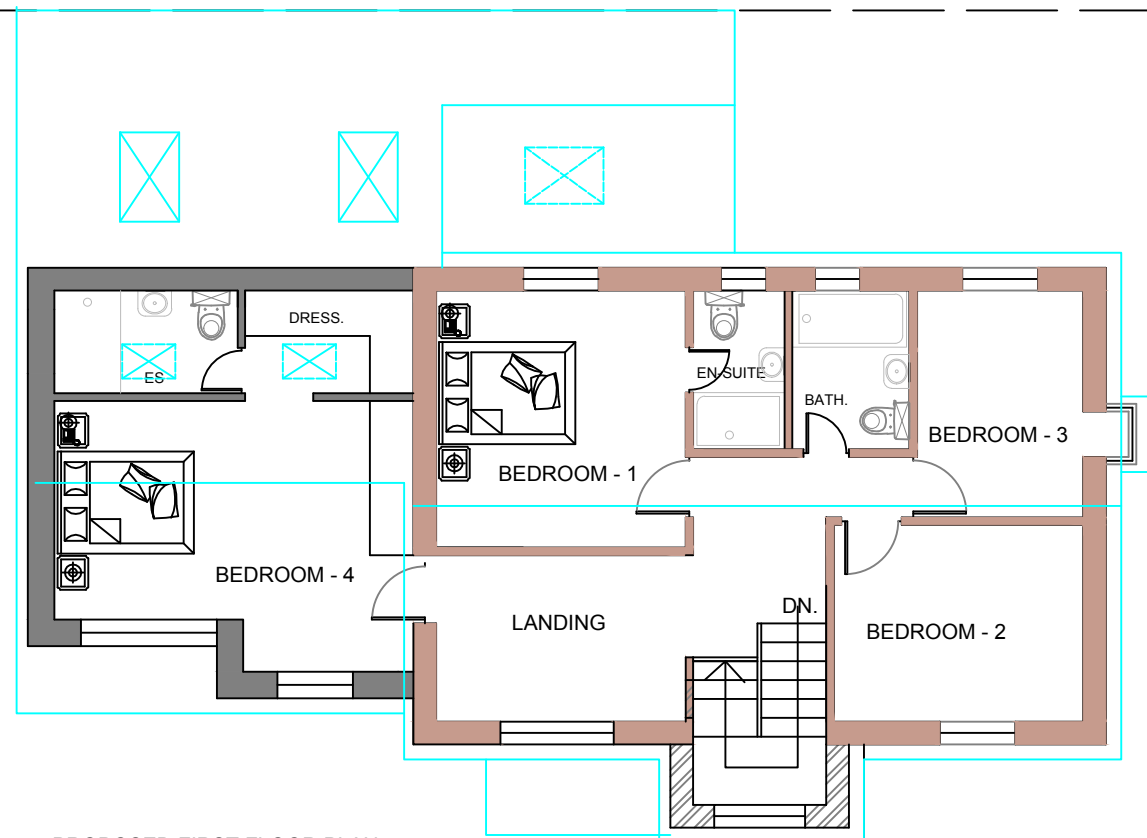

PROPOSED FIRST FLOOR PLAN

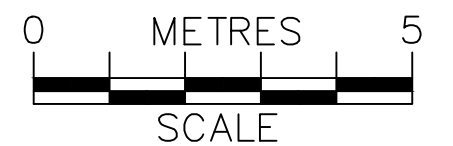

	PROJECT:	15 Bythorn Close Earley	DRAWN BY:	P.S.	DRAWING TITLE:		ArchDezine Limited archdeziner7@gmail.com
	PROPOSED GARAGE CONVERSION & FIRST FLOOR SIDE EXTENSION		DATE:	03/12/2025	PROPOSED PLANS		
			SCALE:	1:100@A3	DRAWING NUMBER:	BC-05	
			FILENAME:	25053			




PROPOSED FRONT ELEVATION




PROPOSED SIDE-1 ELEVATION




PROPOSED REAR ELEVATION

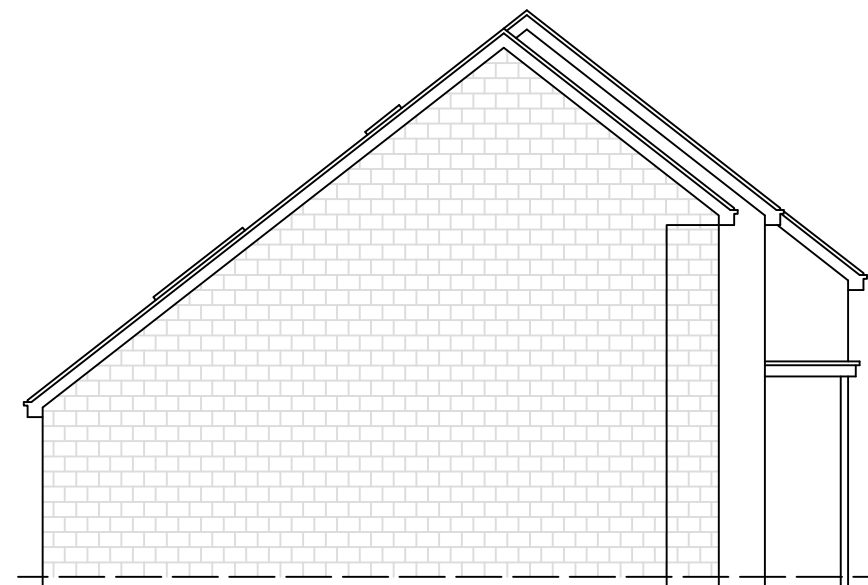

PROPOSED SIDE-2 ELEVATION

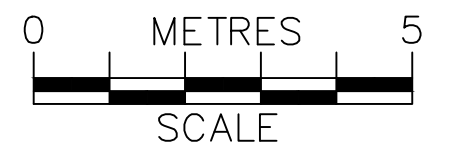

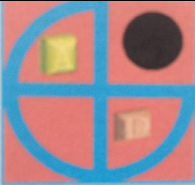	PROJECT: PROPOSED GARAGE CONVERSION & FIRST FLOOR SIDE EXTENSION	15 Bythorn Close Earley	DRAWN BY:	P.S.	DRAWING TITLE:	
			DATE:	03/12/2025	PROPOSED ELEVATIONS	
			SCALE:	1:100@A3	DRAWING NUMBER:	BC-06
			FILENAME:	25053		