



0 0.5 1 2 3 4 5 6 7 8 9 10
1:100
Elevations

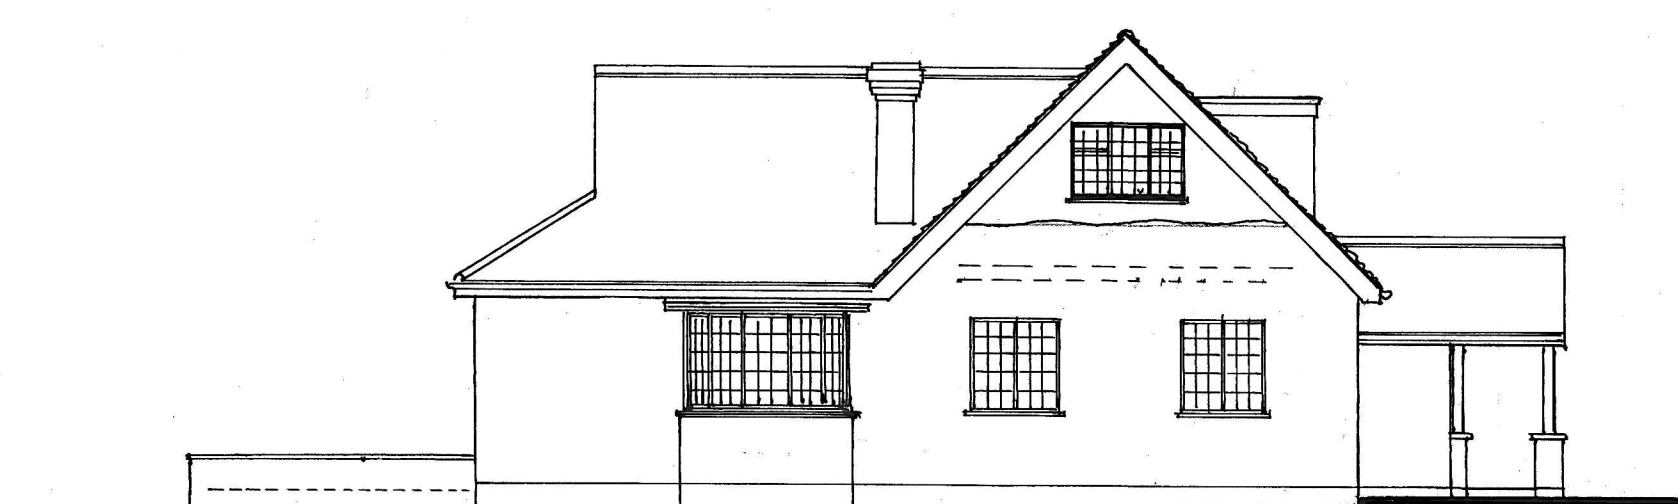

FRONT (NORTH EAST) ELEVATION




SIDE (SOUTH EAST) ELEVATION

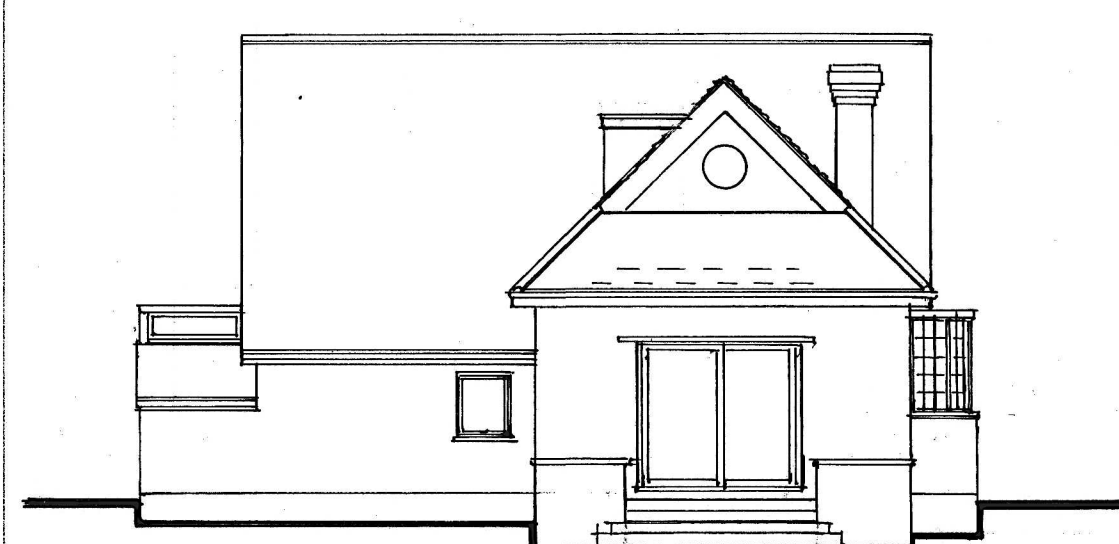


REAR (SOUTH WEST) ELEVATION



SIDE (NORTH WEST) ELEVATION

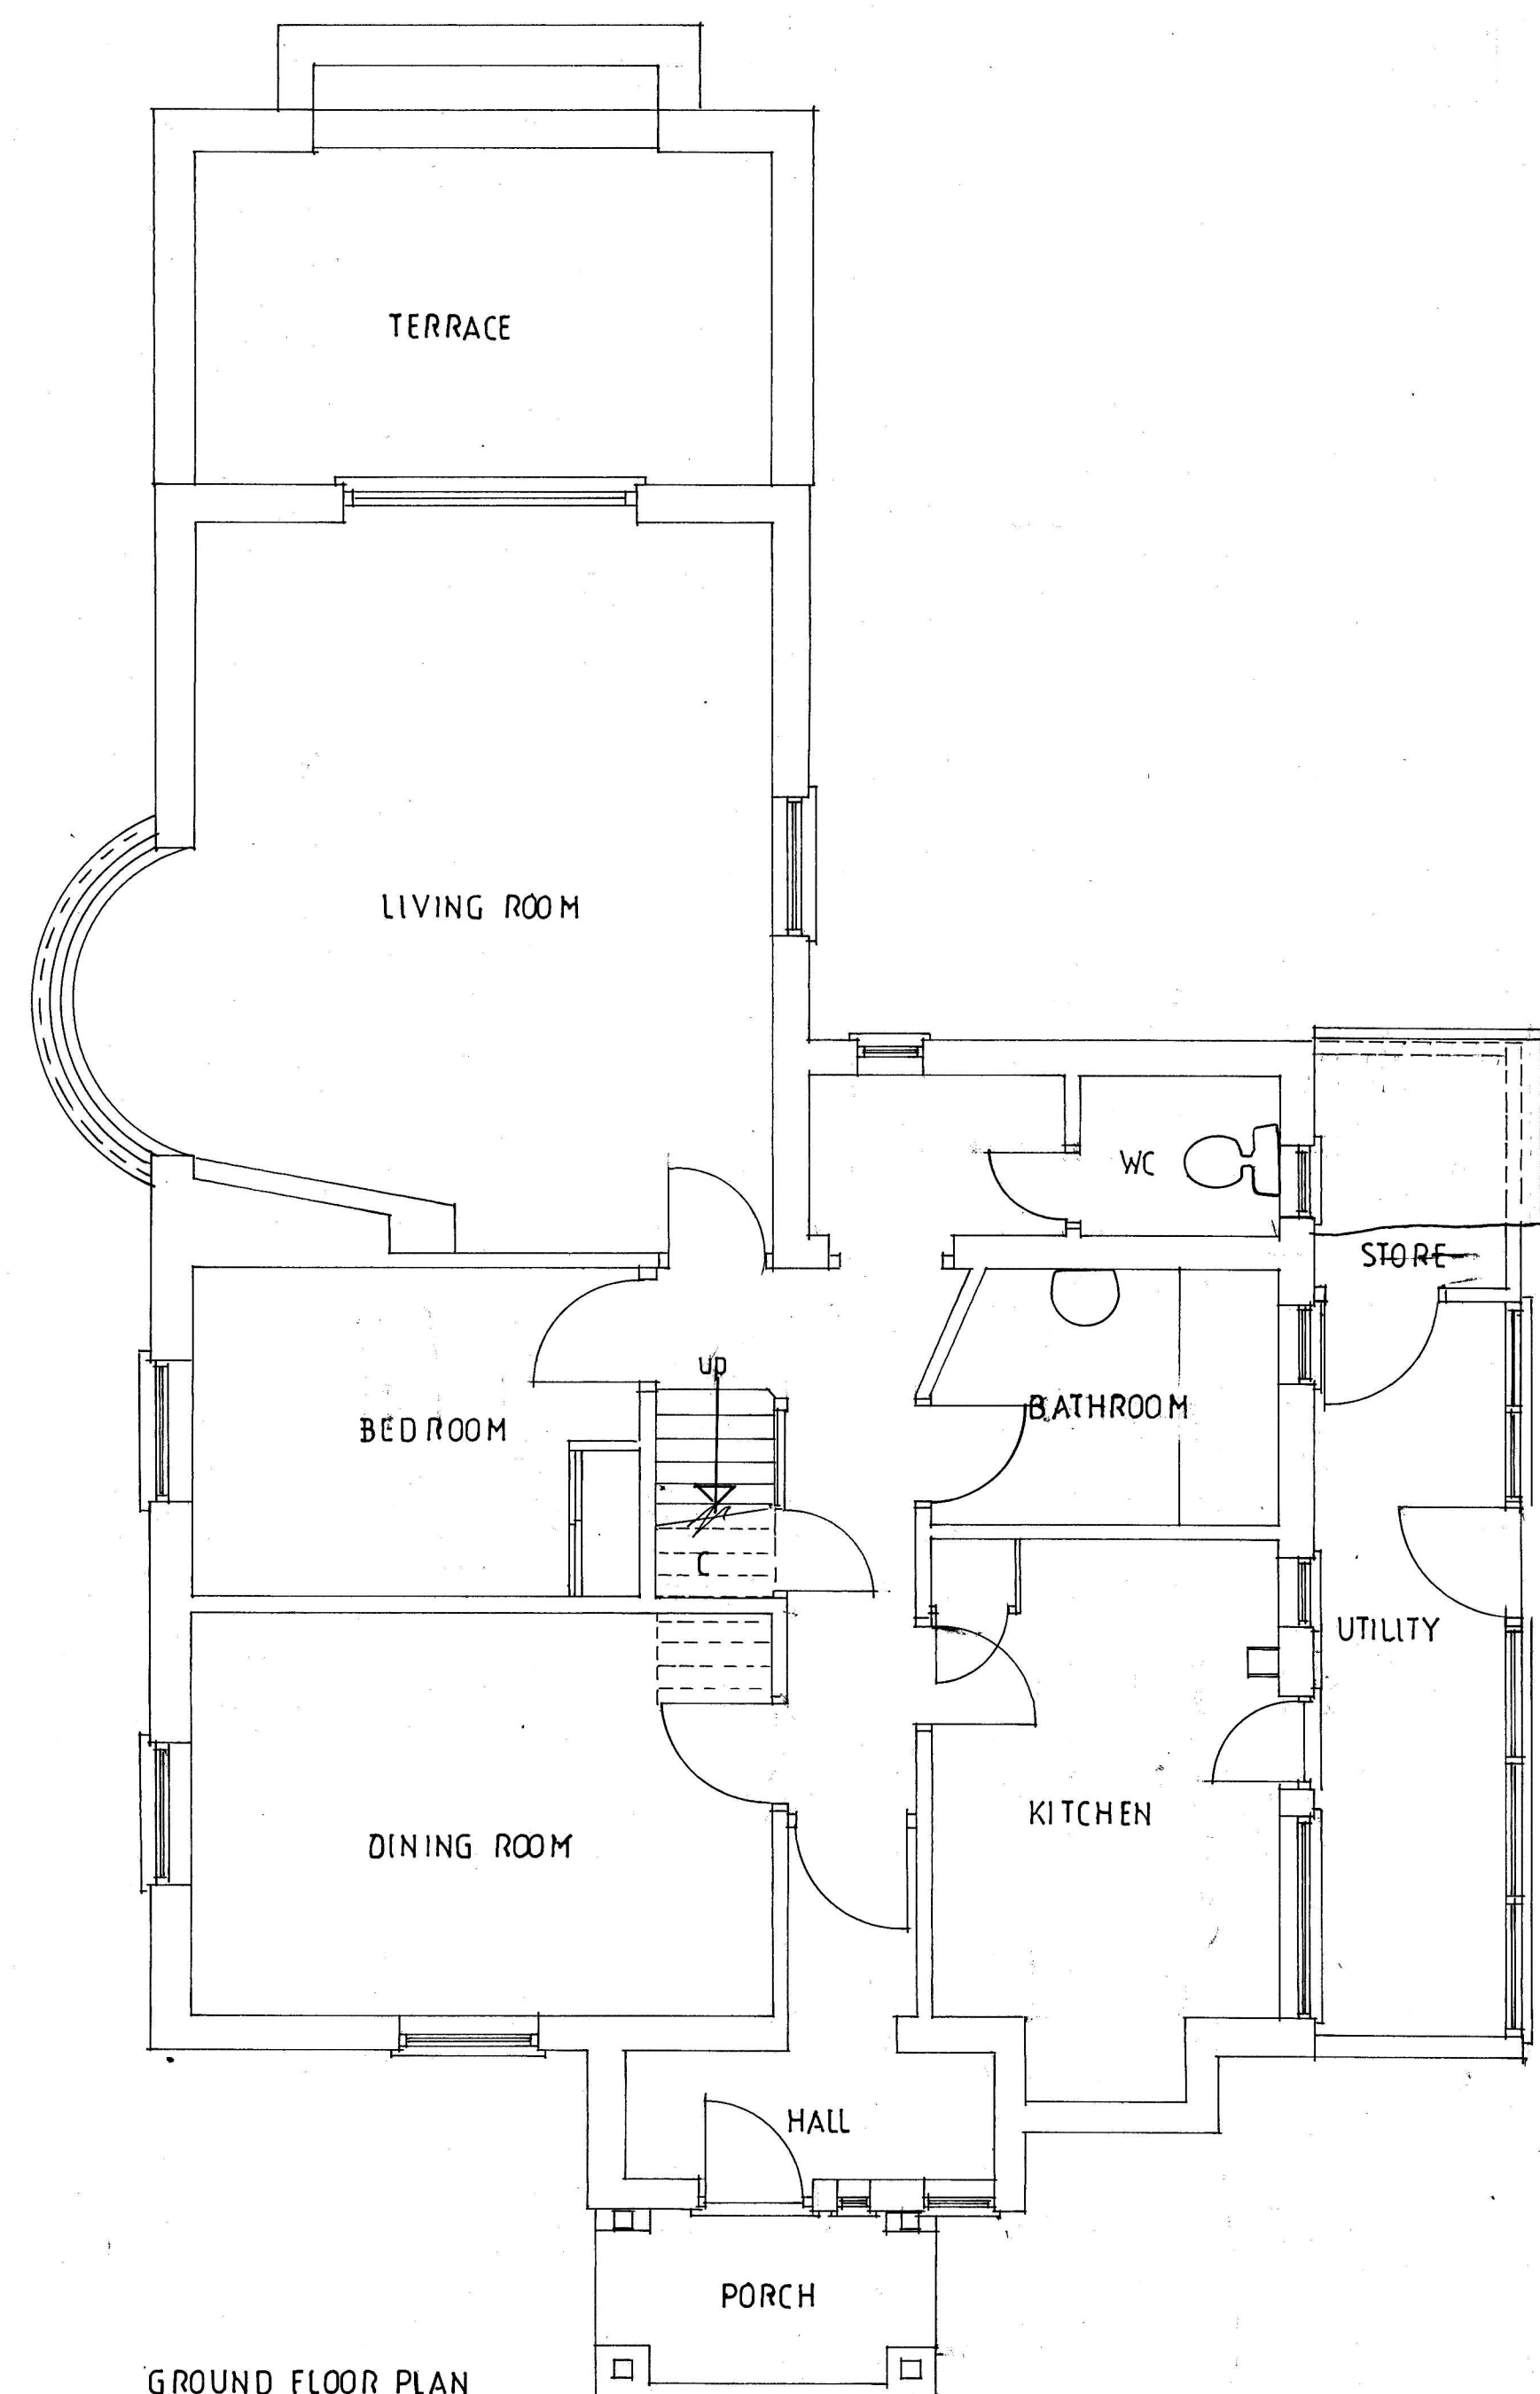

GROUND FLOOR PLAN

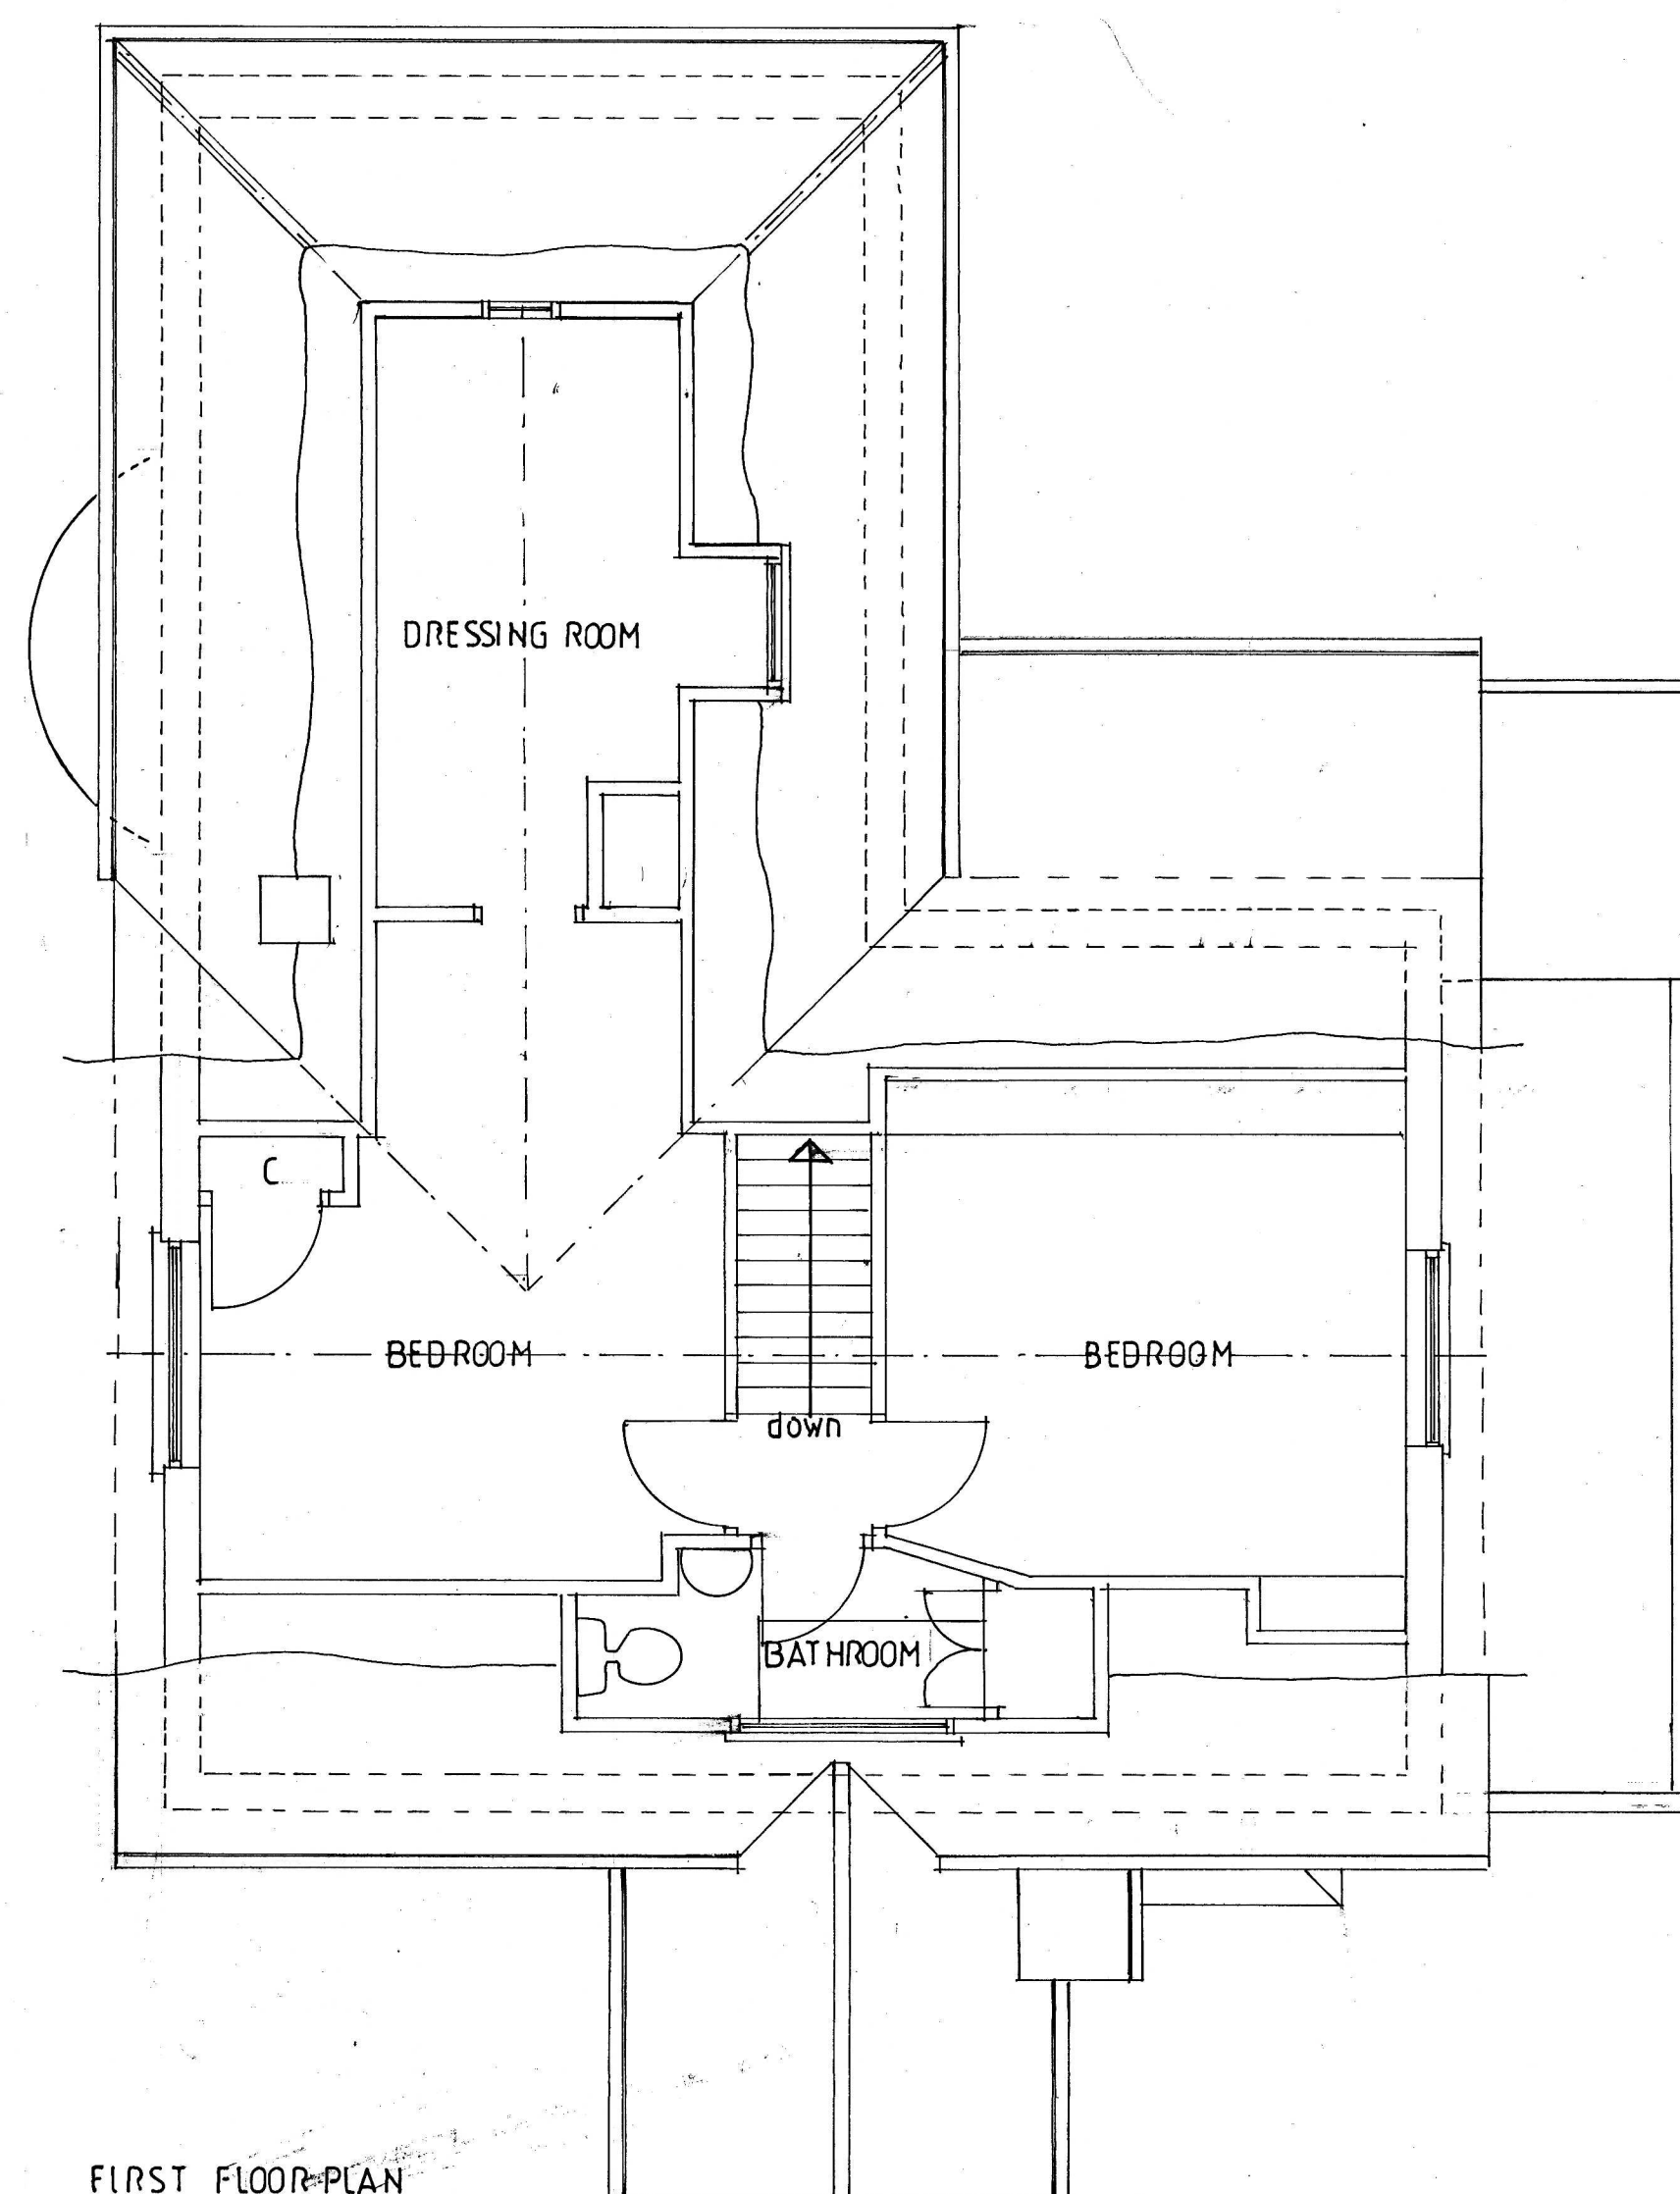

FIRST FLOOR PLAN

0 0.5 1 2 3 4 5 6 7 8 9 10
1:50
Floor plans

RIVERWAYS, NEW BATH ROAD, TWYFORD, READING, RG10 9RY.	
EXISTING PLANS AND ELEVATIONS	
Date: November 2021	Patrick Mackrory, (patmackrory@outlook.com)
Scale: 1:50 1:100	Architectural, planning and surveying services, 17, Bissley Drive, Maidenhead, Berks., SL6 3UX
Drawing no: 21/110/01	Telephone: 01628 824581 : 07899 768750