



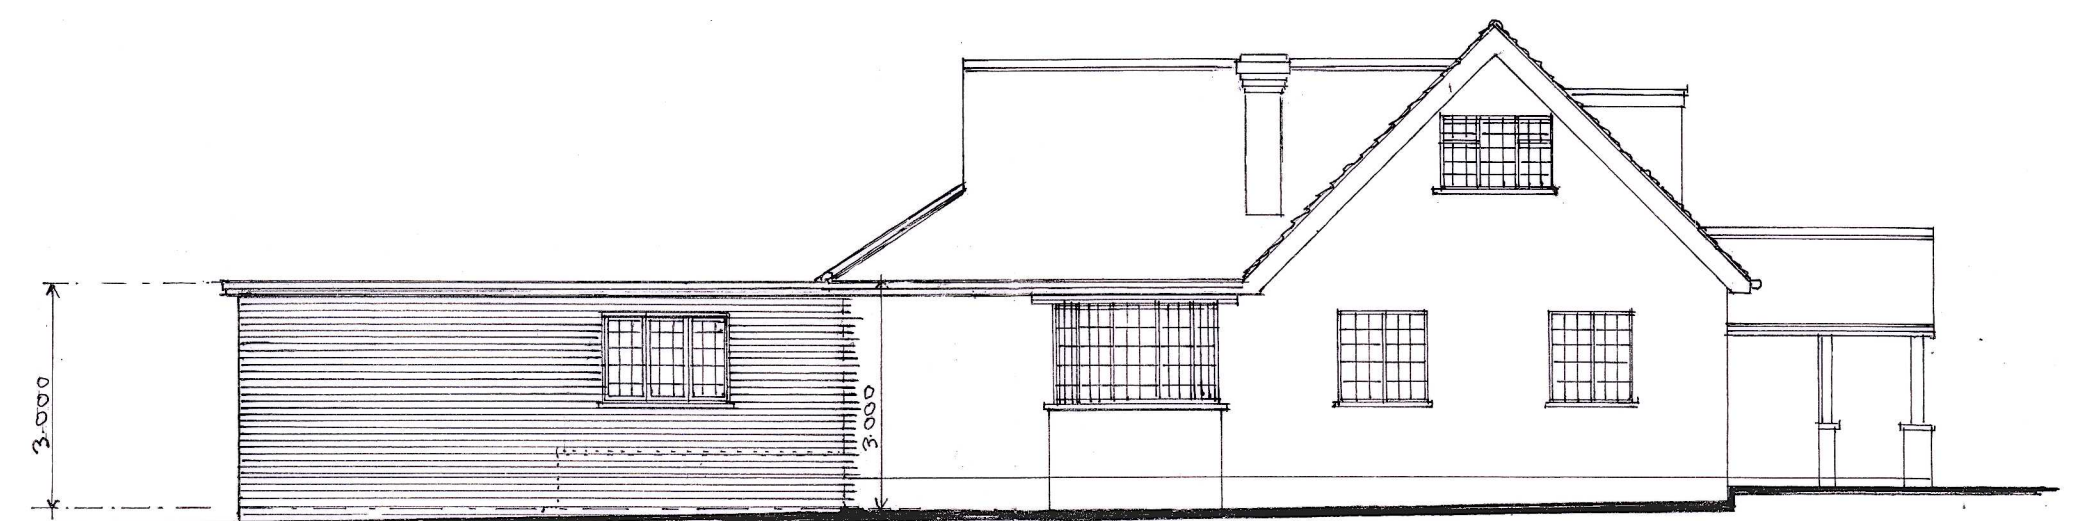


SIDE (SOUTH EAST) ELEVATION


0 0.5 1 2 3 4 5 6 7 8 9 10
1:100
ELEVATIONS

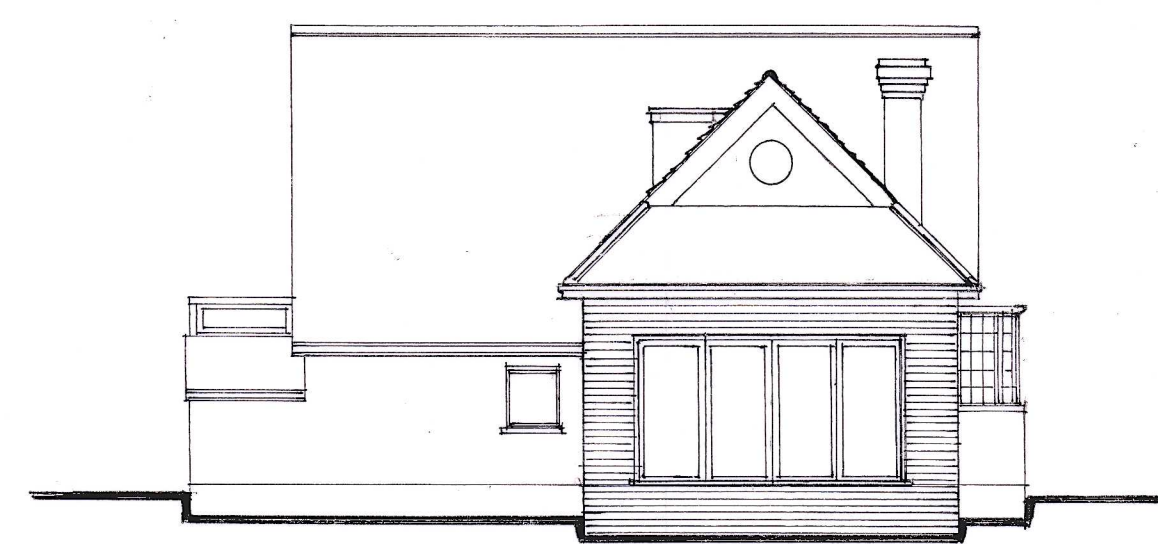

REAR (SOUTH WEST) ELEVATION

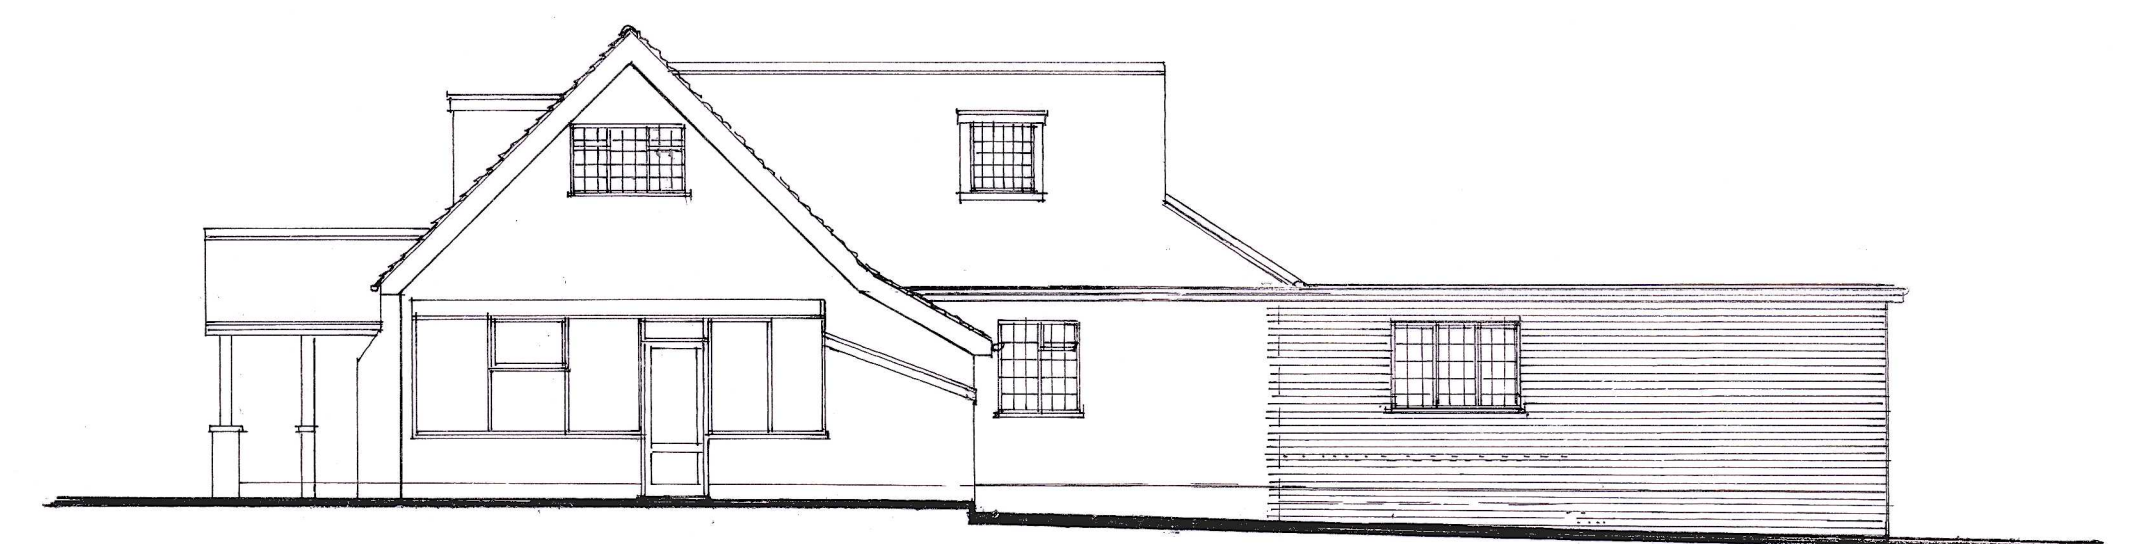


SIDE (NORTH WEST) ELEVATION

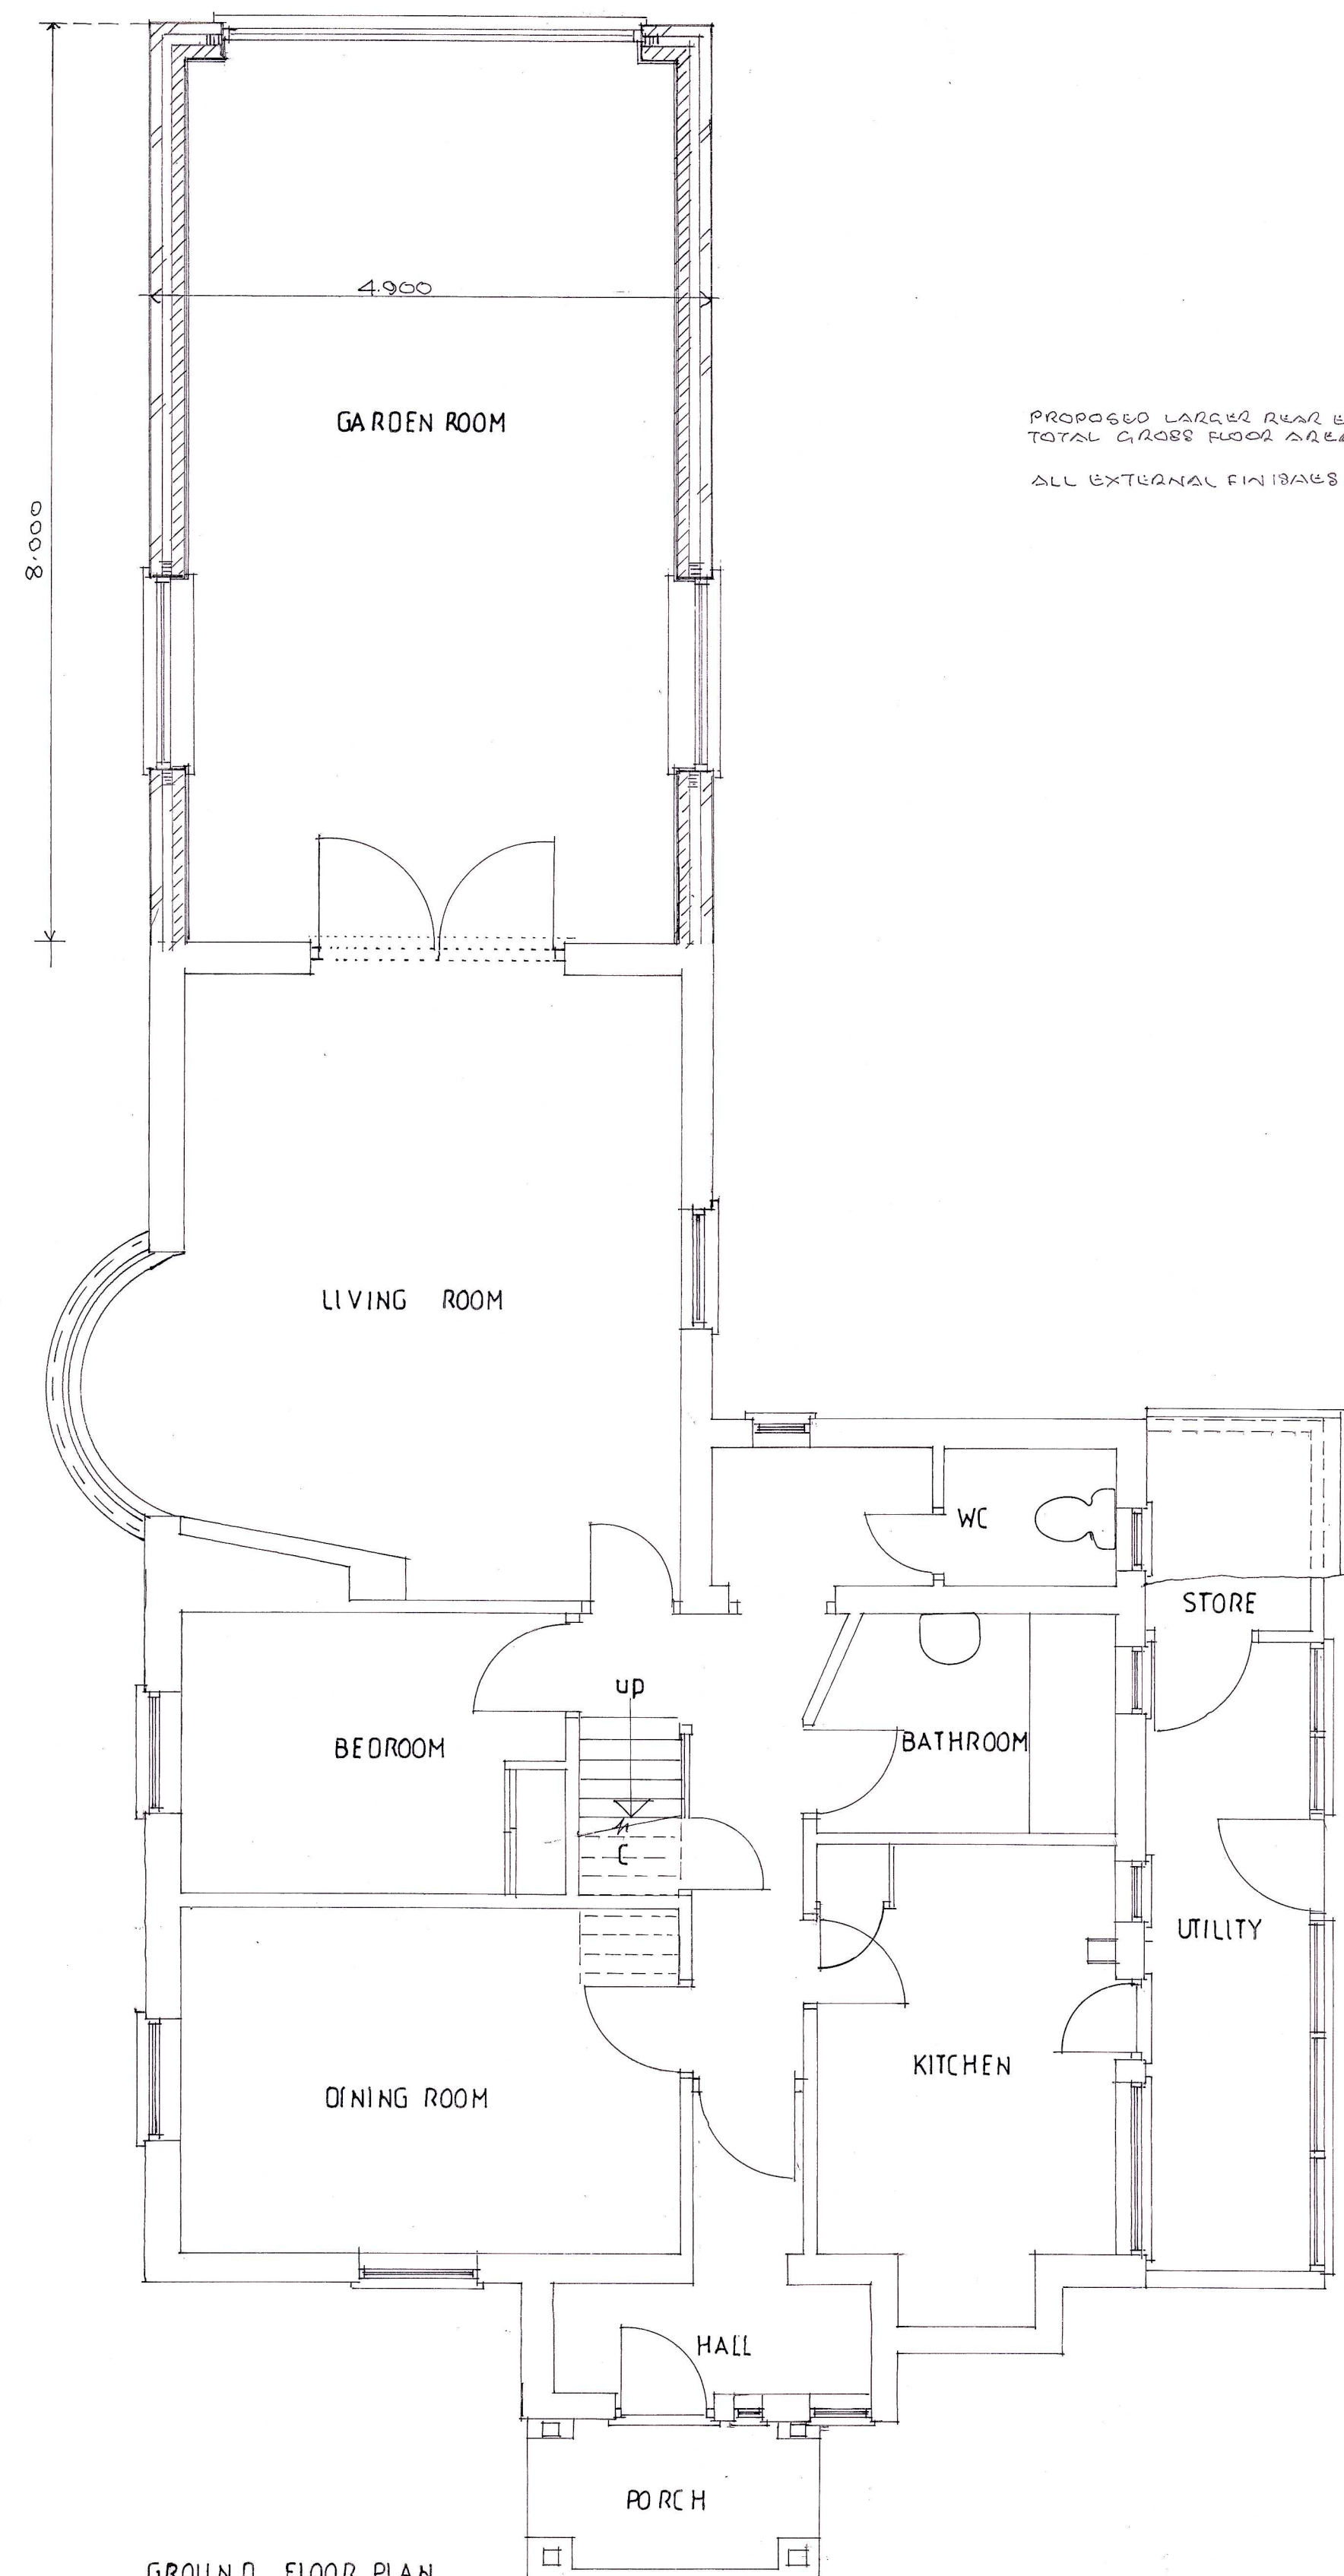


GROUND FLOOR PLAN

PROPOSED LARGER REAR EXTENSION 3.000 PROJECTION.
TOTAL GROUND FLOOR AREA 29.2 SQ.M.
ALL EXTERNAL FINISHES TO MATCH EXISTING.

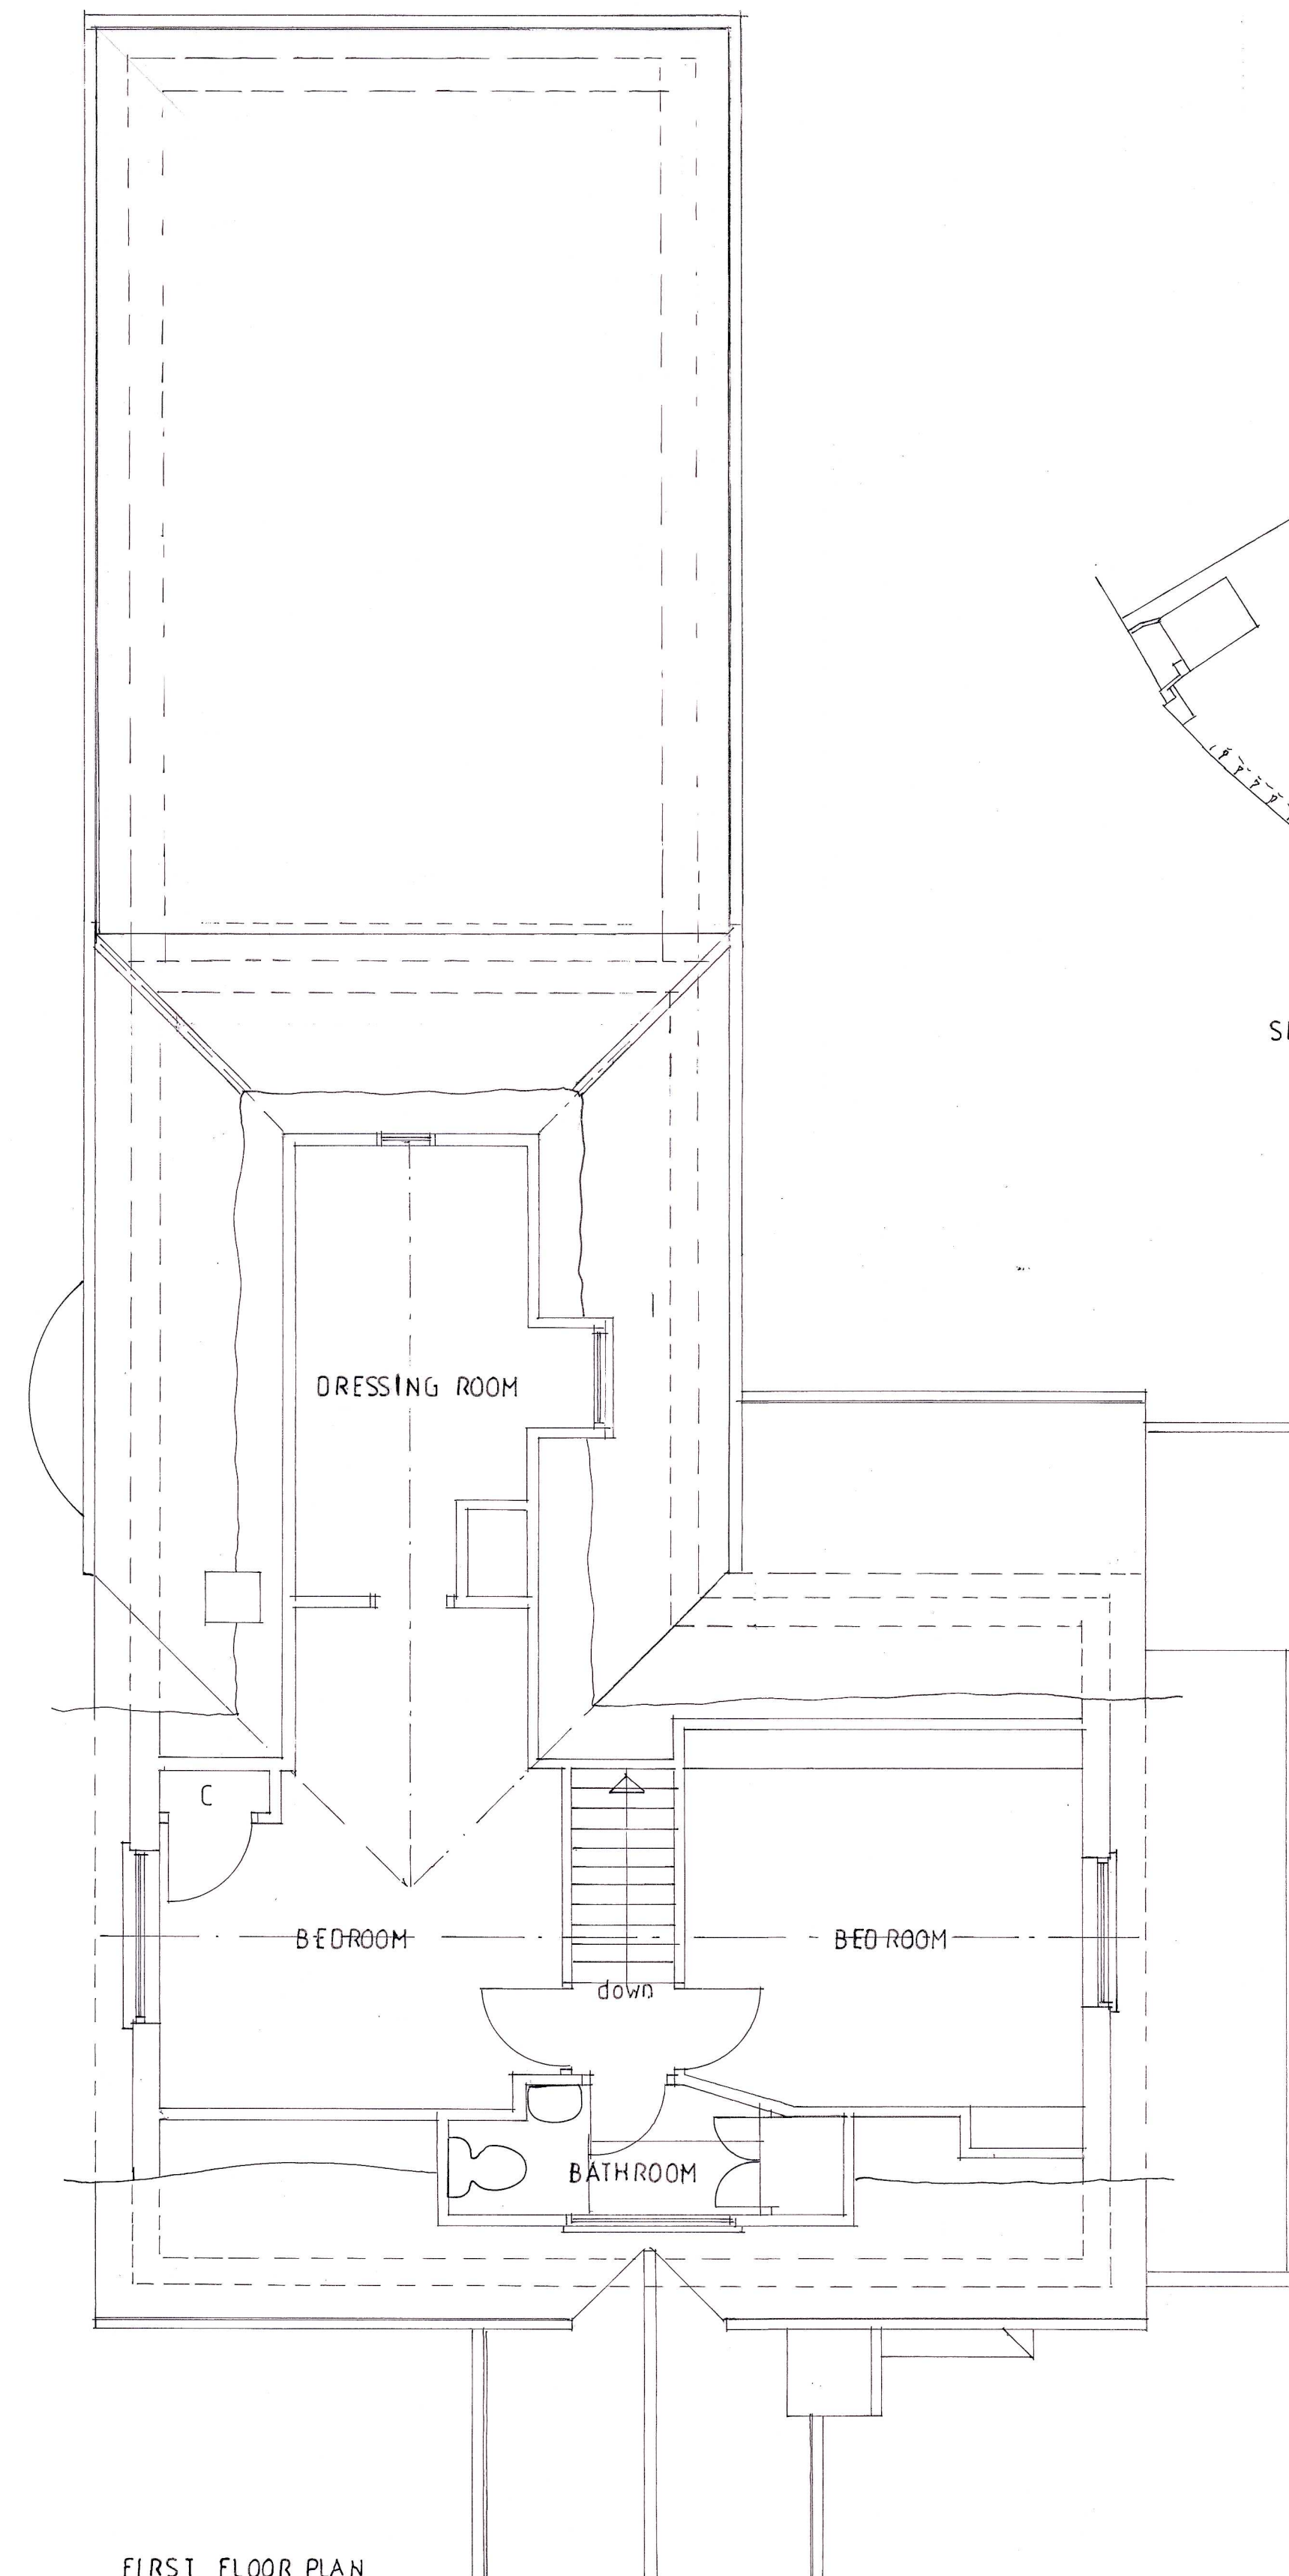


FIRST FLOOR PLAN

0 0.5 1 2 3 4 5 6 7 8 9 10
1:50
FLOOR PLANS

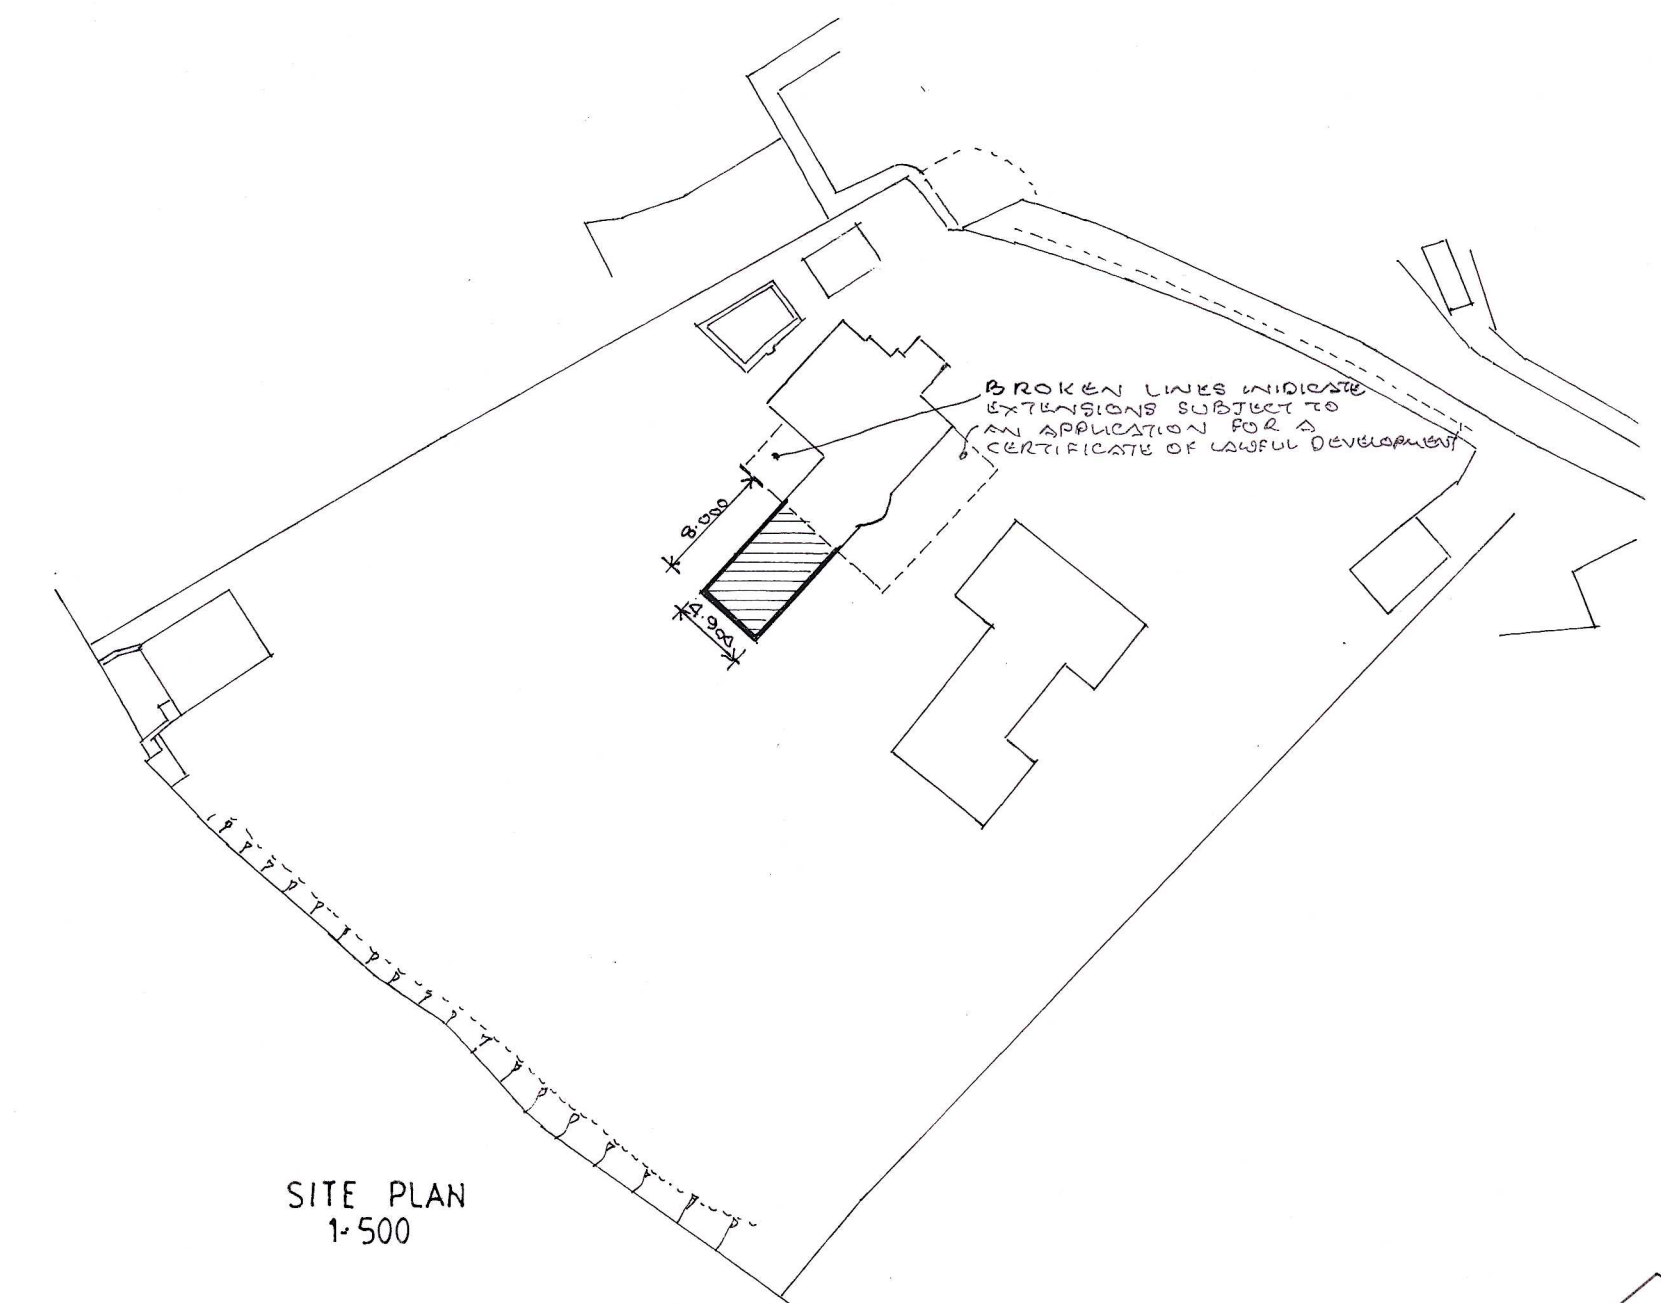

SITE PLAN
1:500

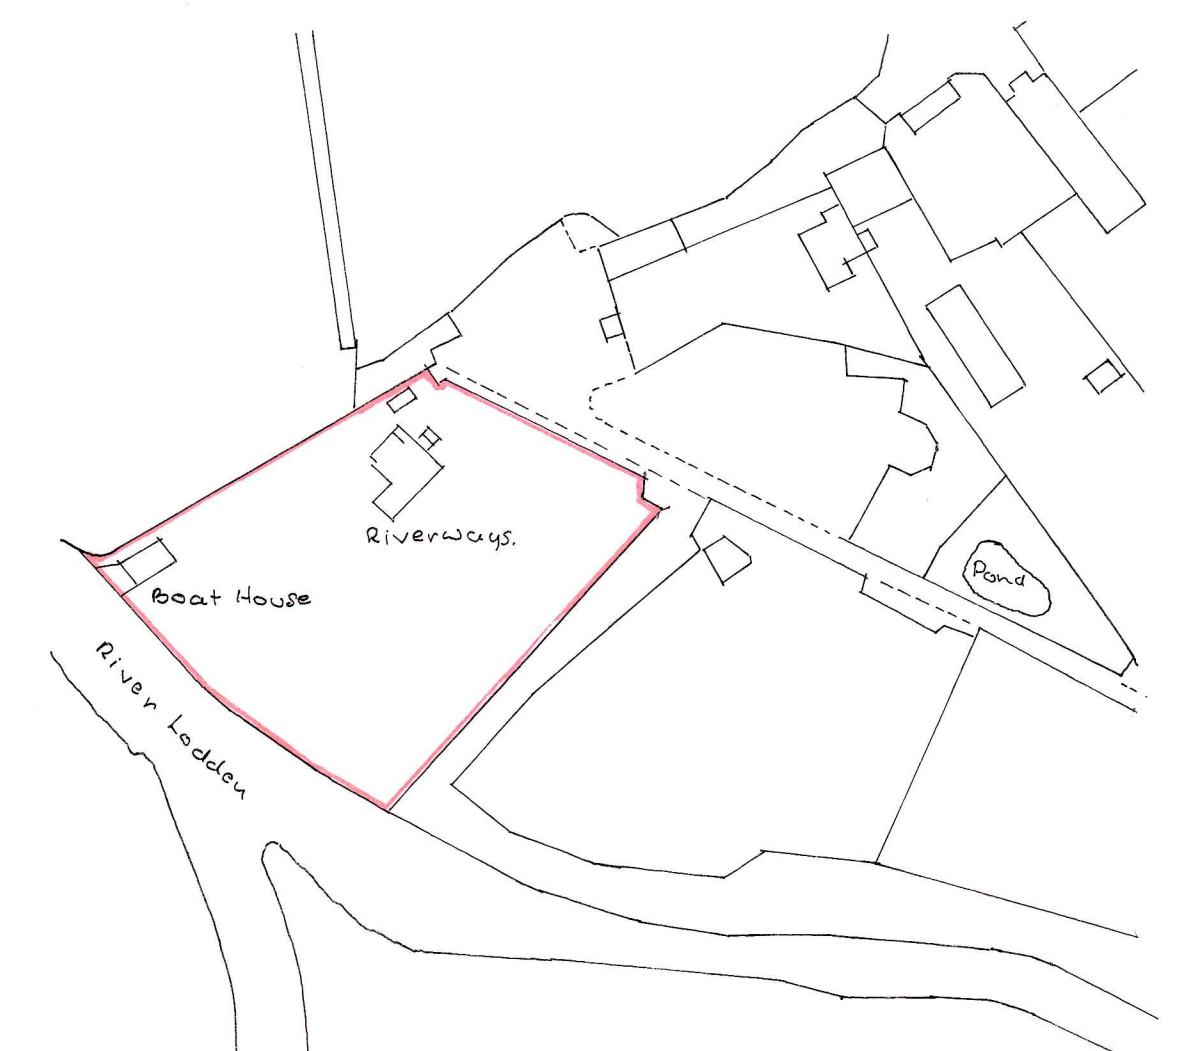

LOCATION PLAN
1:1250

PROPOSED SINGLE STOREY REAR EXTENSION TO RIVERWAYS NEW BATH ROAD TWYFORD BERKS RG10 9RY FOR MR & MRS R FROST	
PROPOSAL DRAWING	
Date October 2024	Patrick Mackrory (patmackrory@outlook.com)
Scale 1:50 1:100 1:500 1:1250	Architectural planning & surveying services 17 Bissley Drive Maidenhead Berks SL6 3UX
Drawing no: 24/106/01	Telephone: 01628 824581 07899 768750