




FRONT ELEVATION

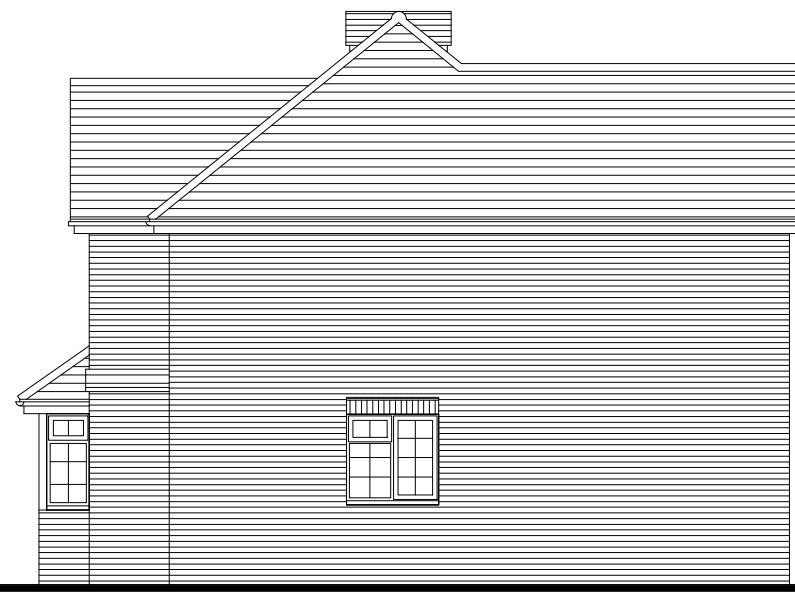


SIDE ELEVATION



REAR ELEVATION




SIDE ELEVATION

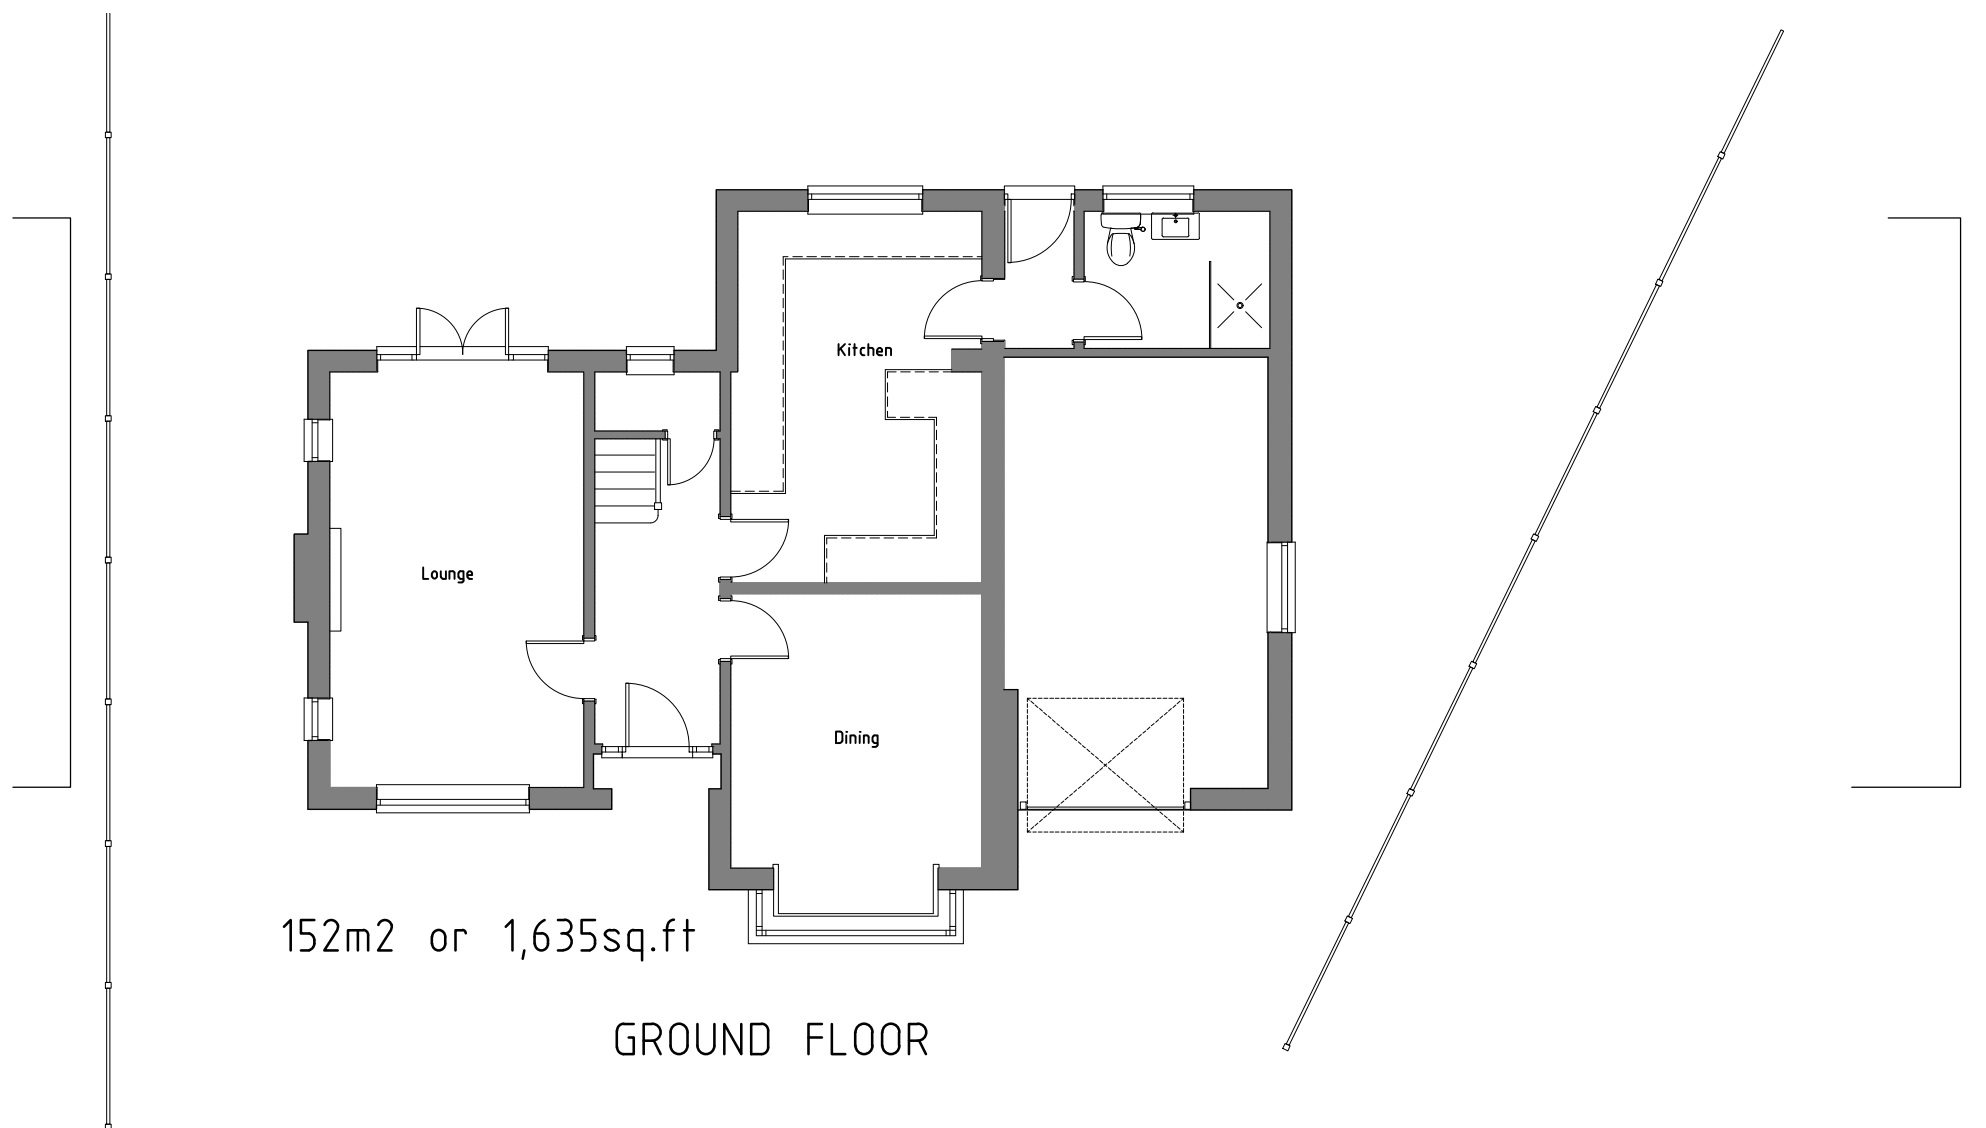

152m2 or 1,635sq.ft

GROUND FLOOR

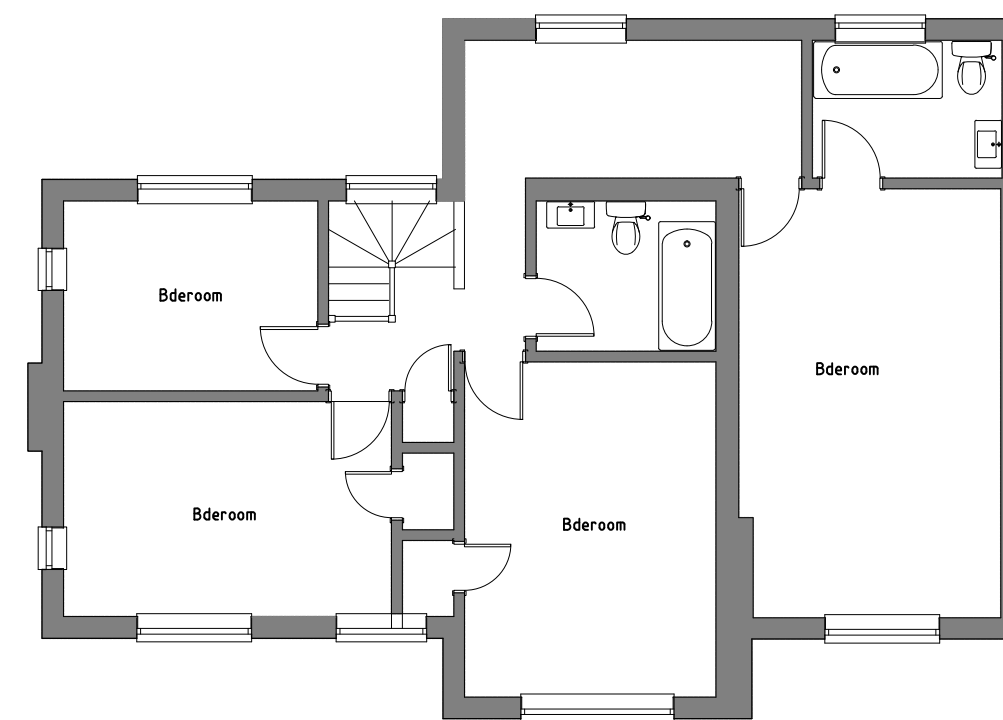

FIRST FLOOR

REV.	DATE	COMMENTS
PROJECT 125 Beech Lane, Lower Earley, Reading, RG6 5QD		
DRAWING TITLE Two storey rear/side extension, two storey entrance and internal alterations. EXISTING PLANS AND ELEVATIONS		

SK-tec Ltd

Planning & Technical Services
58 Hilltop Road, Earley, Reading, Berkshire, RG6 1DA
tel: 01183 759987, mob: 07714 100537
e-mail: steve@sk-tec.co.uk

CLIENT Mr & Mrs Stenson	
SCALE 1:100 (A2)	DATE Aug 24
DRG. No. 24/954-01	REV.

0 1 2 3 4 5 6 7
Scale m