




FRONT ELEVATION

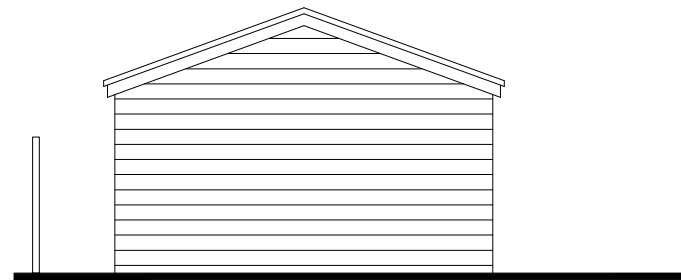


SIDE ELEVATION

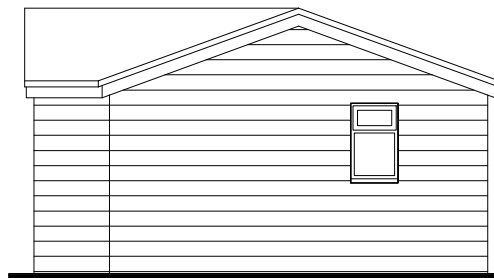


SIDE ELEVATION

 

REAR ELEVATION

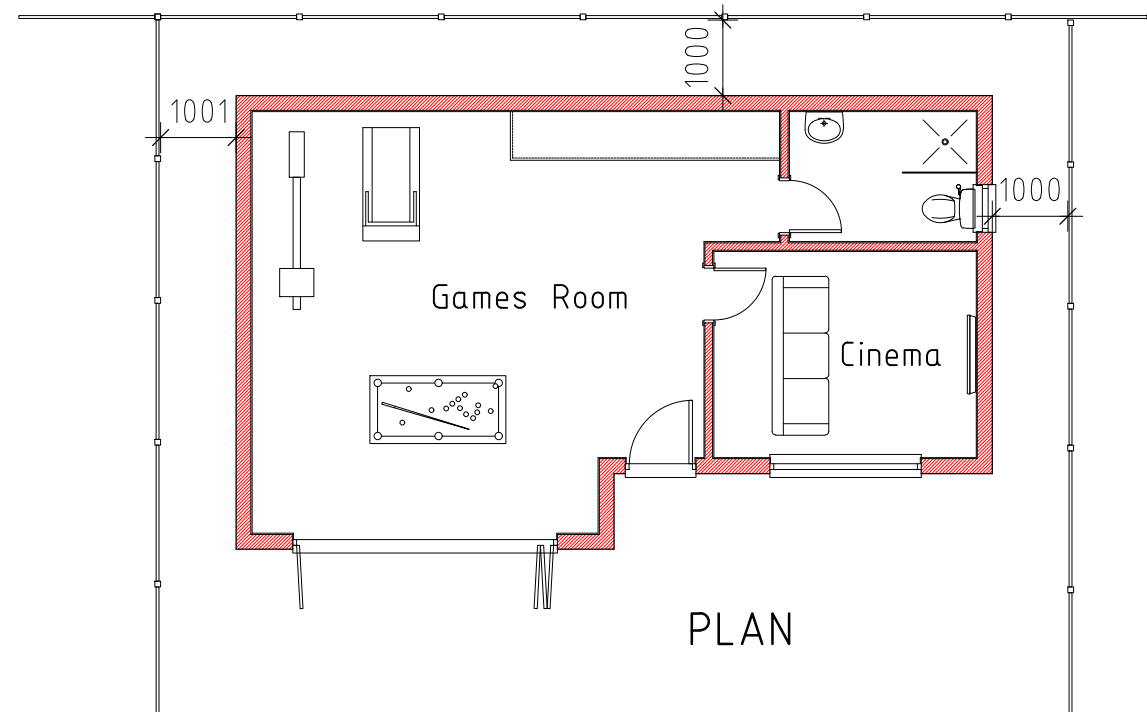

PLAN

 

REV. | DATE | COMMENTS

PROJECT
125 Beech Lane,
Lower Earley,
Reading,
RG6 5QD

DRAWING TITLE
Two storey rear/side extension, two storey
entrance and internal alterations.
PROPOSED GAMES ROOM

SK-tec Ltd

Planning & Technical Services
58 Hilltop Road, Earley, Reading, Berkshire, RG6 1DA
tel: 01183 759987, mob: 07714 100537
e-mail: steve@sk-tec.co.uk

CLIENT
Mr & Mrs Stenson

SCALE 1:100 (A3)

DATE Aug 24

DRG. No. 24/954-03

REV.