



FRONT ELEVATION




SIDE ELEVATION



REAR ELEVATION




SIDE ELEVATION

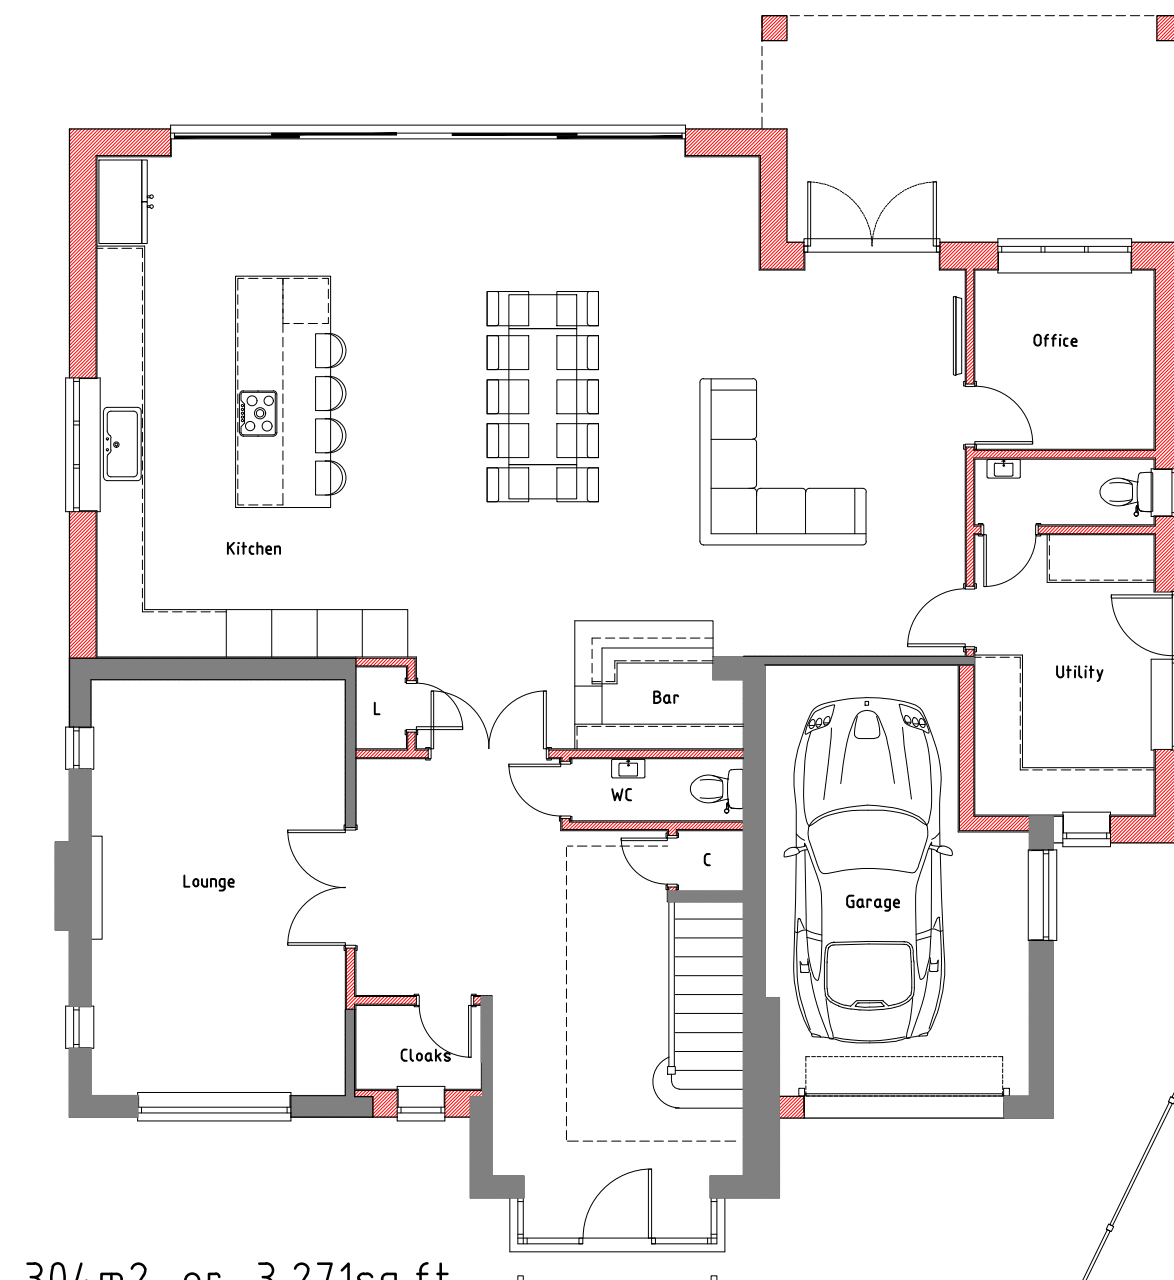

304m² or 3,271sq.ft

GROUND FLOOR

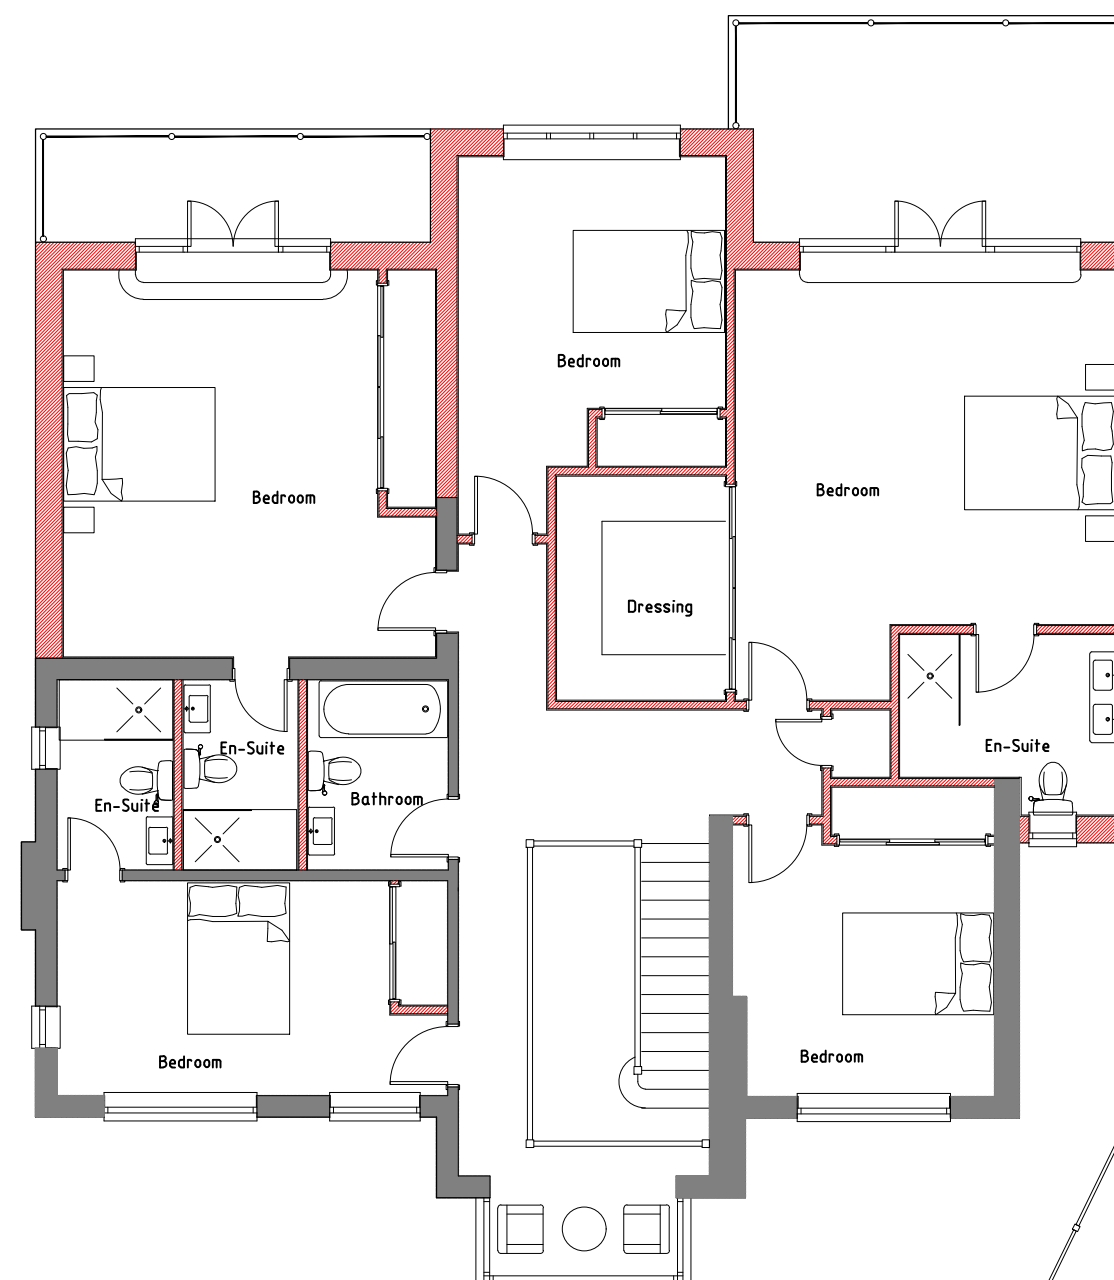

FIRST FLOOR

0 1 2 3 4 5 6 7
Scale m

REV.	DATE	COMMENTS
PROJECT 125 Beech Lane, Lower Earley, Reading, RG6 5QD		
DRAWING TITLE Two storey rear/side extension, two storey entrance and internal alterations. PROPOSED PLANS AND ELEVATIONS		

SK-tec Ltd

Planning & Technical Services
58 Hilltop Road, Earley, Reading, Berkshire, RG6 1DA
tel: 01183 759987, mob: 07714 100537
e-mail: steve@sk-tec.co.uk

CLIENT Mr & Mrs Stenson	
SCALE 1:100 (A2)	DATE Aug 24
DRG. No. 24/954-02	REV.