


Location Plan (1:1250)

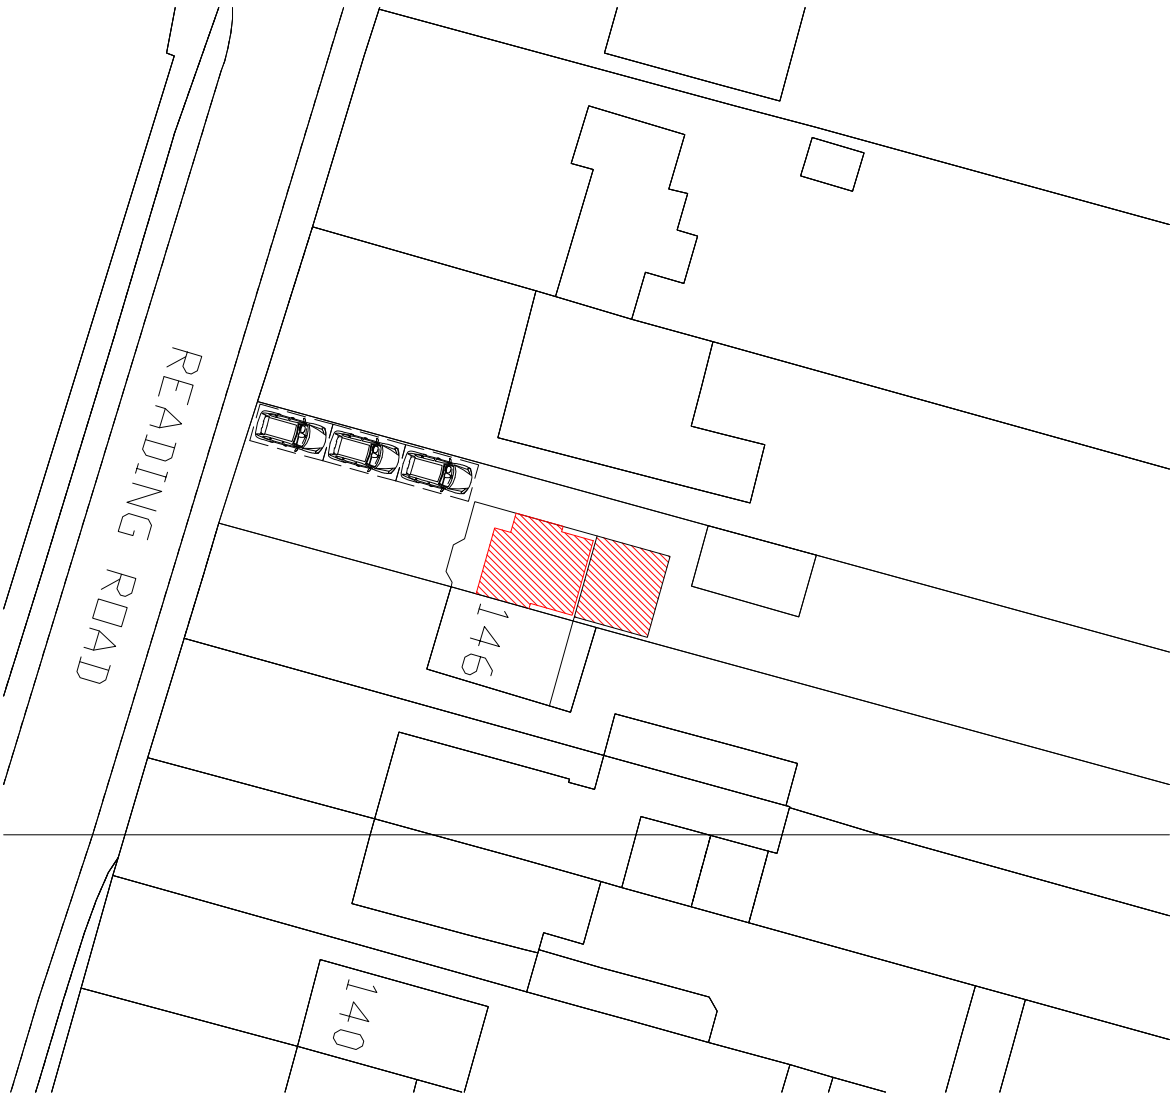

Site Plan (1:500)

148 Reading Road
Woodley
Berkshire
Project :

Site & Location Plans
Title :
client :

Mr. P. Moffatt
client :

Lee Norris Design		ref : LN
27 Eden Way, Winclesh Wokingham, Berkshire RG41 5PQ Tel: 01189 787226 Mob: 07785 068193 E-mail: lee@leenorrisdesign.co.uk Web: www.leenorrisdesign.co.uk		date : March '23
Planning and building regulations drawings for residential extensions, new build residential and commercial projects		scale : As shown@A3
		project : 23-550
		dwg no / rev : 004