




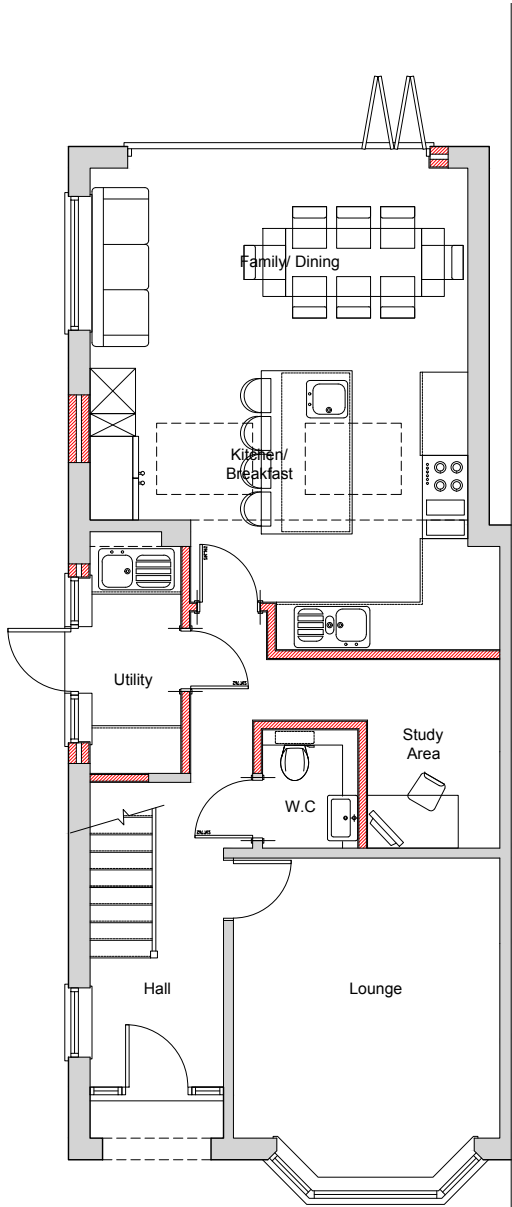


Ground Floor Plan

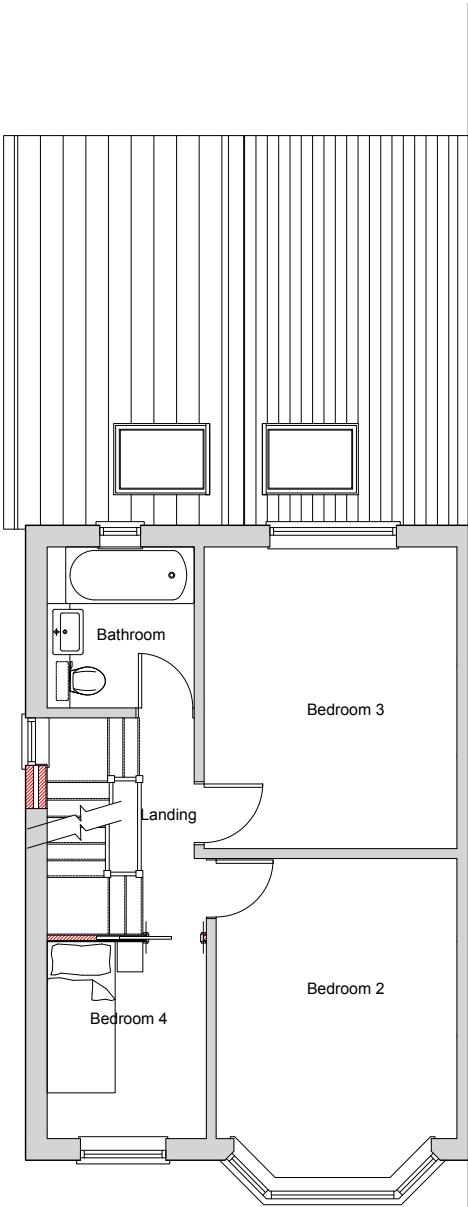

First Floor Plan

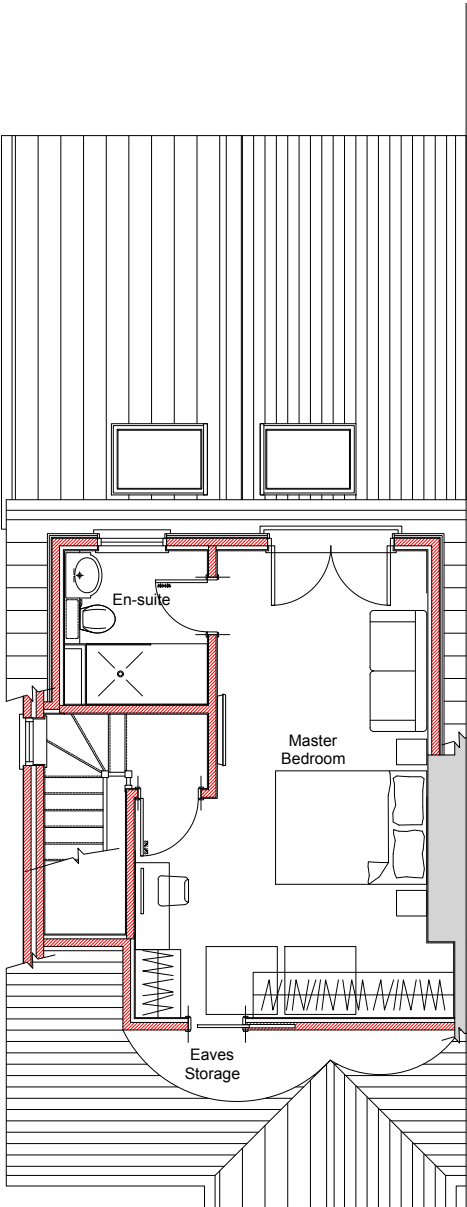

Second Floor Plan

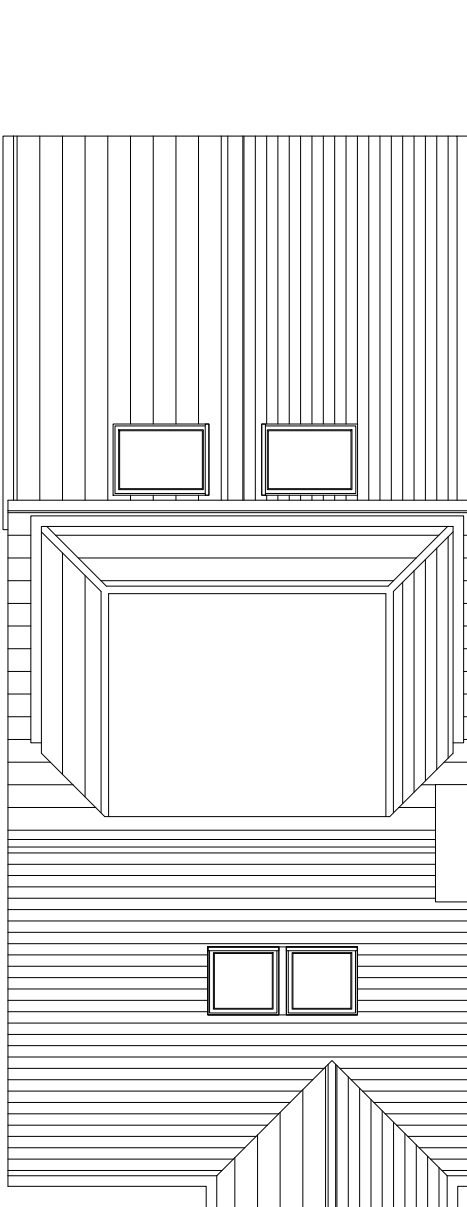

Roof Plan

148 Reading Road
Woodley
Berkshire
project :

Proposed Floor Plans
title :

Mr. P. Moffatt
client :

Lee Norris Design 27 Eden Way, Winnersh Wokingham, Berkshire RG41 5PQ Tel: 01189 787226 Mob: 07795 058193 E-mail: lee@leenorrisdesign.co.uk Web: www.leenorrisdesign.co.uk Planning and building regulations drawings for residential extensions, new build, renovation and conversion projects.	ref : LN date : March '23 scale : 1:100@A3 project : 23-550 dwg no. / rev : 002/A
---	---

