





Front Elevation



Side Elevation

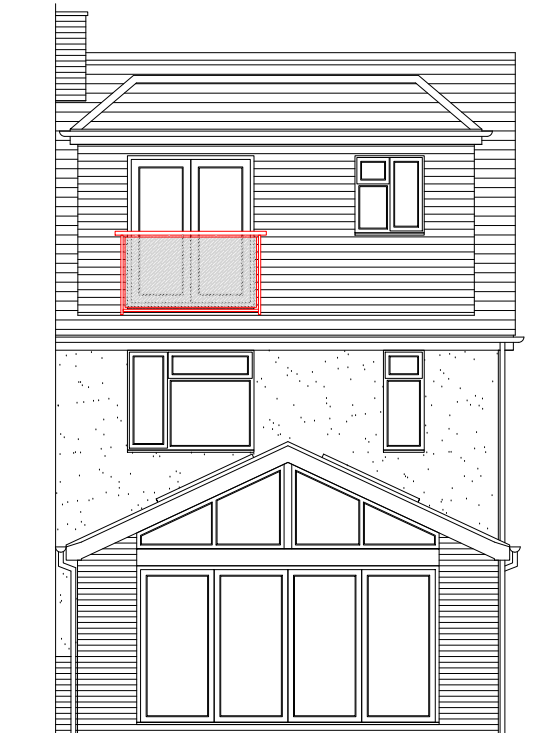

Rear Elevation

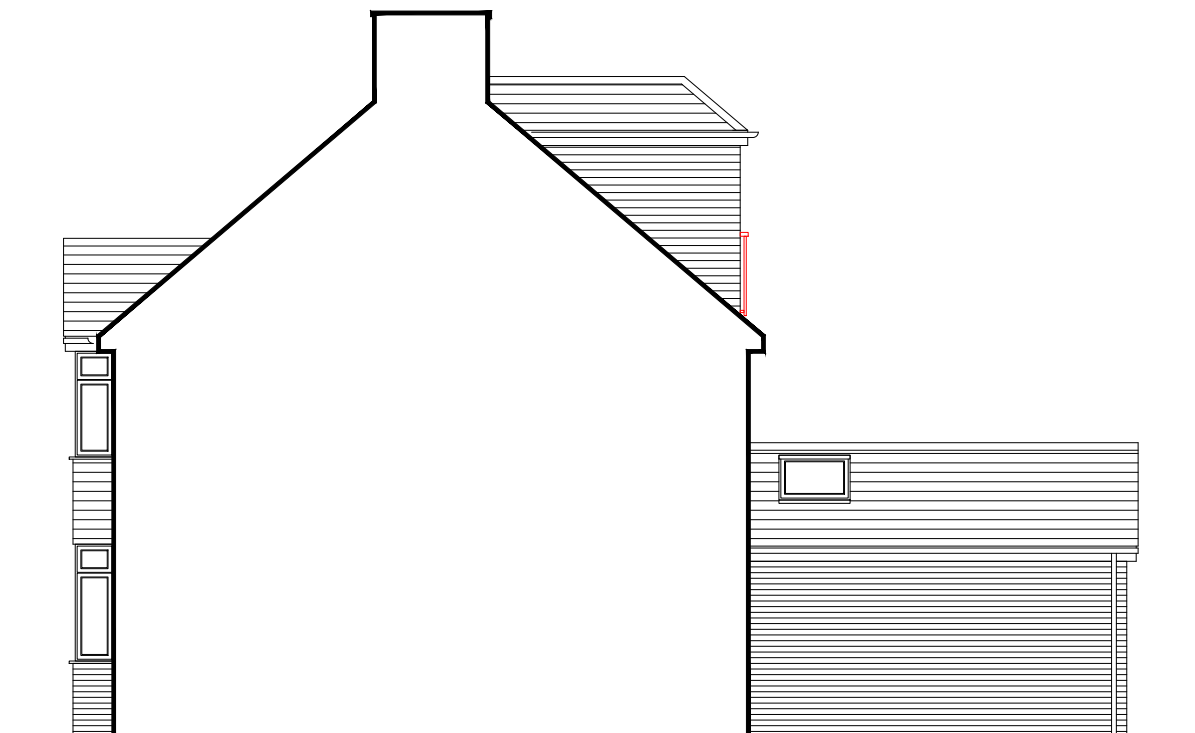

Side Elevation

148 Reading Road
Woodley
Berkshire

project :

Proposed Elevations

title :

Mr. P. Moffatt

client :

Lee Norris Design

27 Eden Way, Winnersh
Wokingham, Berkshire RG41 5PQ
Tel: 01189 787226
Mob: 07795 058193
E-mail: lee@leenorrisdesign.co.uk
Web: www.leenorrisdesign.co.uk

Planning and building regulations drawings
for residential extensions, new build,
renovation and conversion projects.

ref : LN

date : March '23

scale : 1:100@A3

project : 23-550

dwg no. / rev : 003/A

Scale: 1:100 0 1 2 3 4 5