


- Site Area (506.4sqm)
- Existing Walls - Retained
- Existing Walls - Demolished
- Proposed Walls
- Existing Vegetation Retained
- Proposed Trees
- Proposed Hedges/Shrubs

.Proposed GIA		
Name	Area (sqm)	Area (sqft)

Ground Floor	121.8 m ²	1311 ft ²
First Floor	84.8 m ²	913 ft ²
Grand total	206.6 m ²	2224 ft ²

P07	02.02.26	Post Planning Amendments	RI	OH
P06	29.01.26	Post Planning Amendments	RI	OH
P05	05.01.26	Validation Amendments	RI	OH
P04	19.12.25	Planning Issue for Comments	RI	OH
P03	05.12.25	Design Progression	RI	OH
P02	14.11.25	Design Progression	RI	OH
P01	07.11.25	First Issue	RI	OH
REV	DATE	DESCRIPTION	DRN	AUD

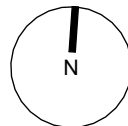

This document is the Copyright work of Kite Architects Ltd. unless formally assigned in writing. Do not Scale from this drawing. Verify all dimensions on site. Drawing should be read in conjunction with information from all other design consultants and contractors. All drawings in digital format are for reference only.



01865 745465
studio@kitearchitects.co.uk
www.kitearchitects.co.uk

PLANNING - RIBA STAGE 3
S4 - SUITABLE FOR STAGE APPROVAL


PROJECT INFORMATION
87 Redhatch Drive

EARLEY, READING
Proposed Floor Plans


SCALE As indicated @A3

DATE CREATED 07.11.25

JOB NO. DRAWING NO. REVISION
250023 KTE-XX-ZZ-DR-A-01120 P07

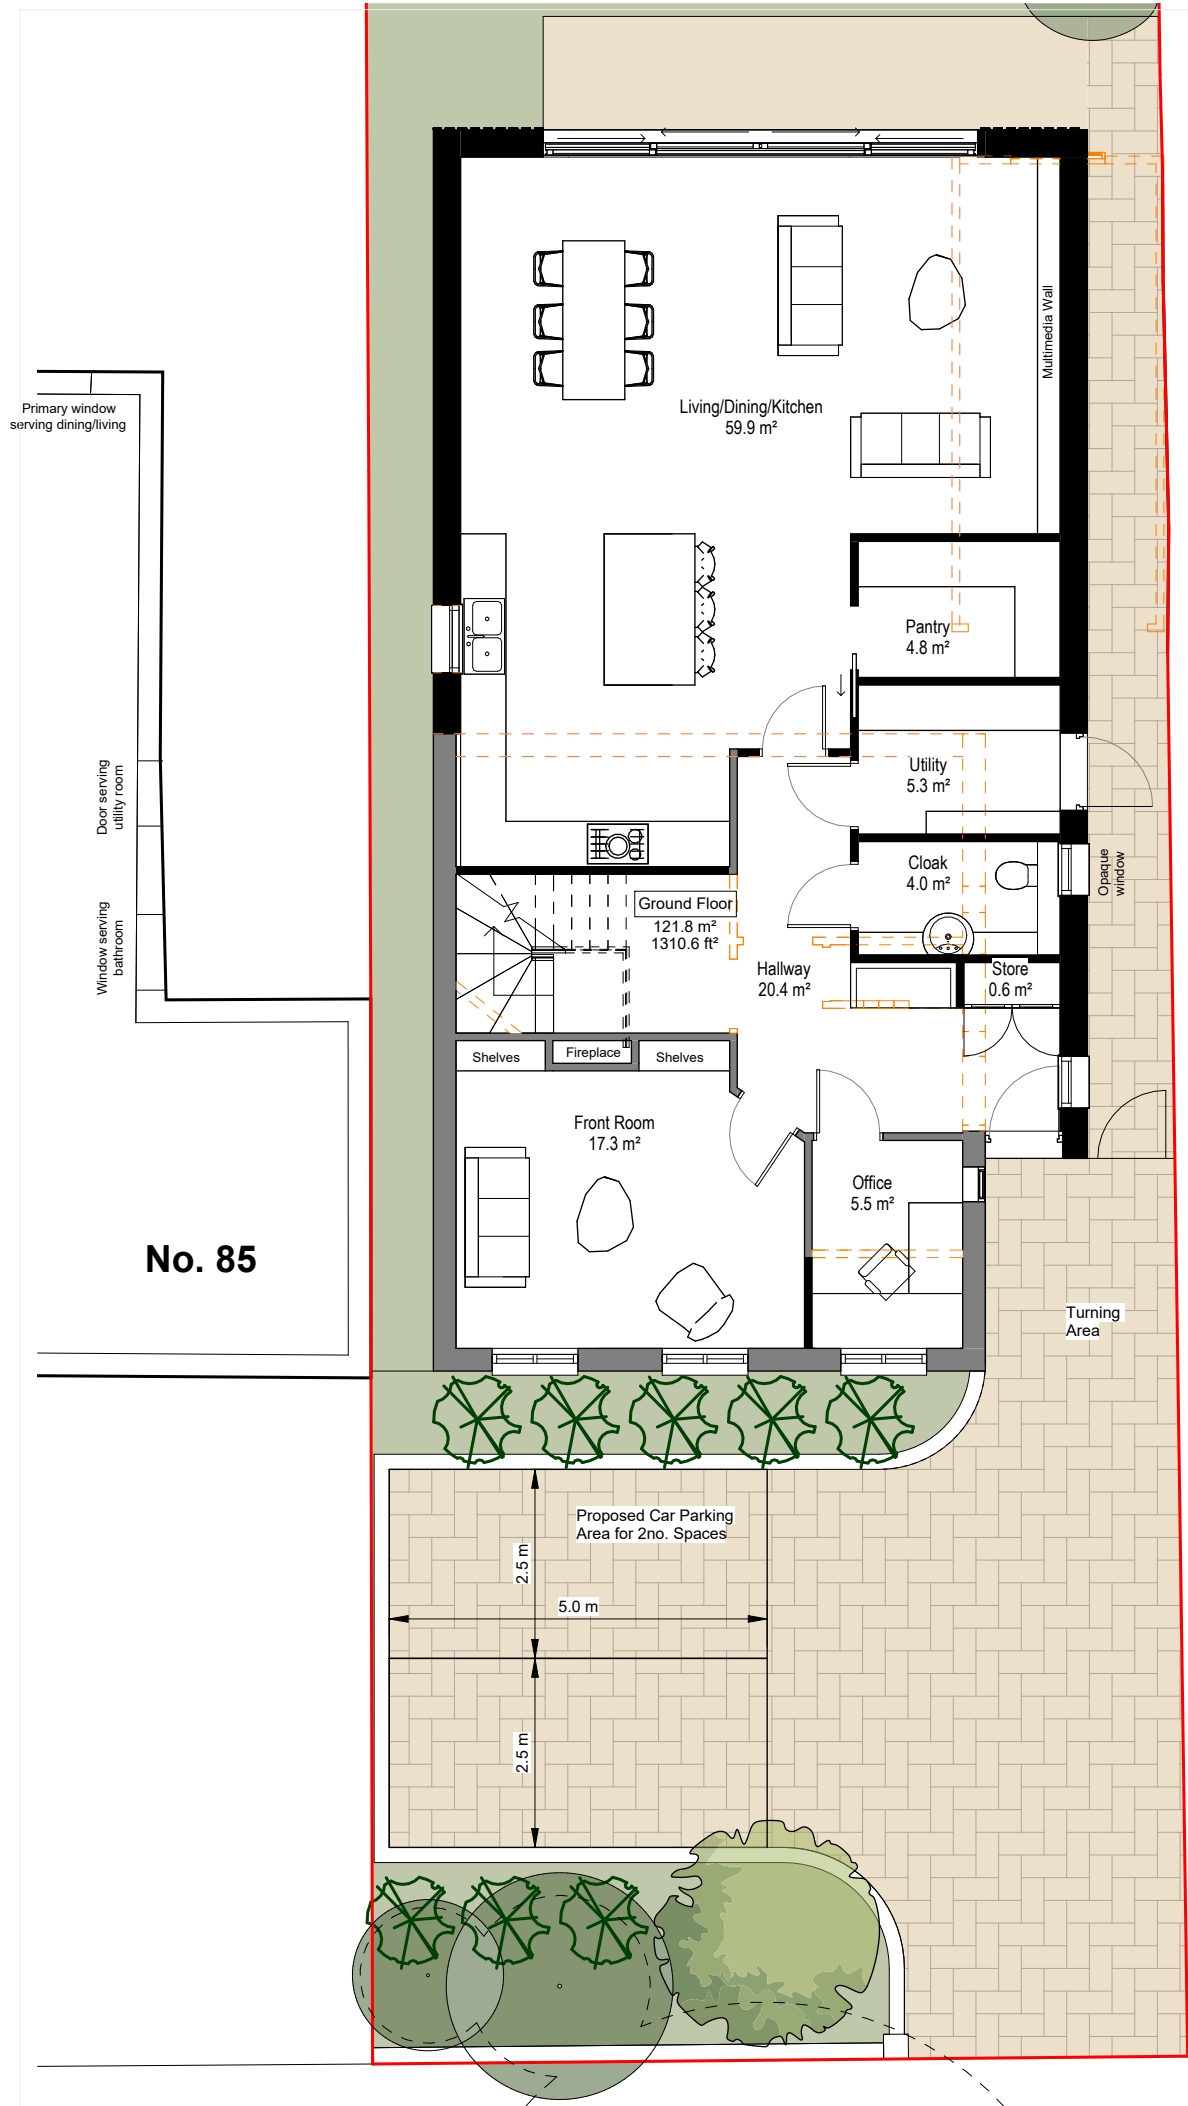

0 Proposed Ground Floor Plan
1 : 100

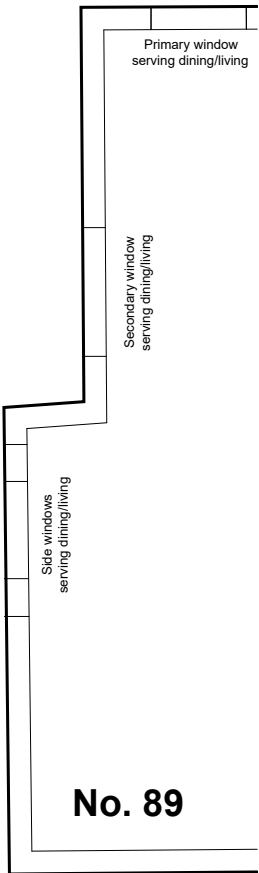

1 Proposed First Floor Plan
1 : 100