




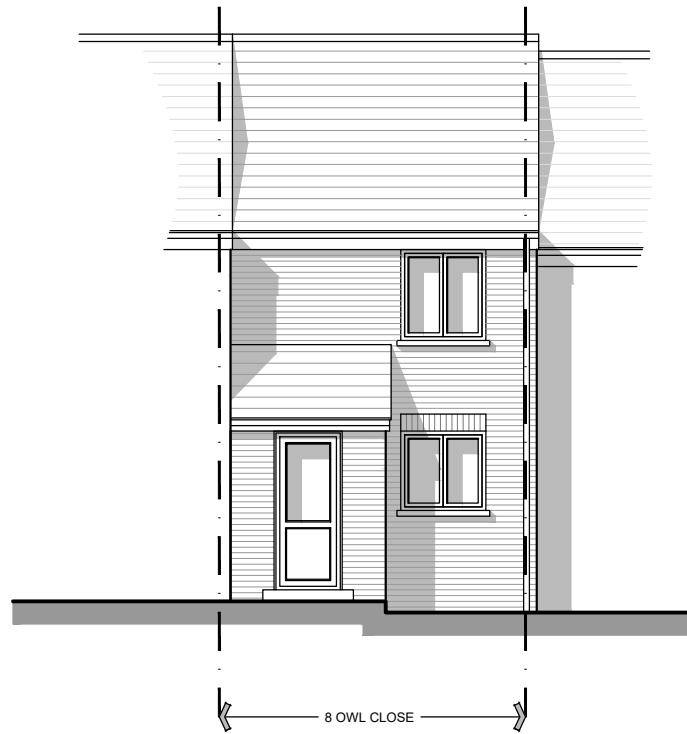


PROPOSED FRONT ELEVATION

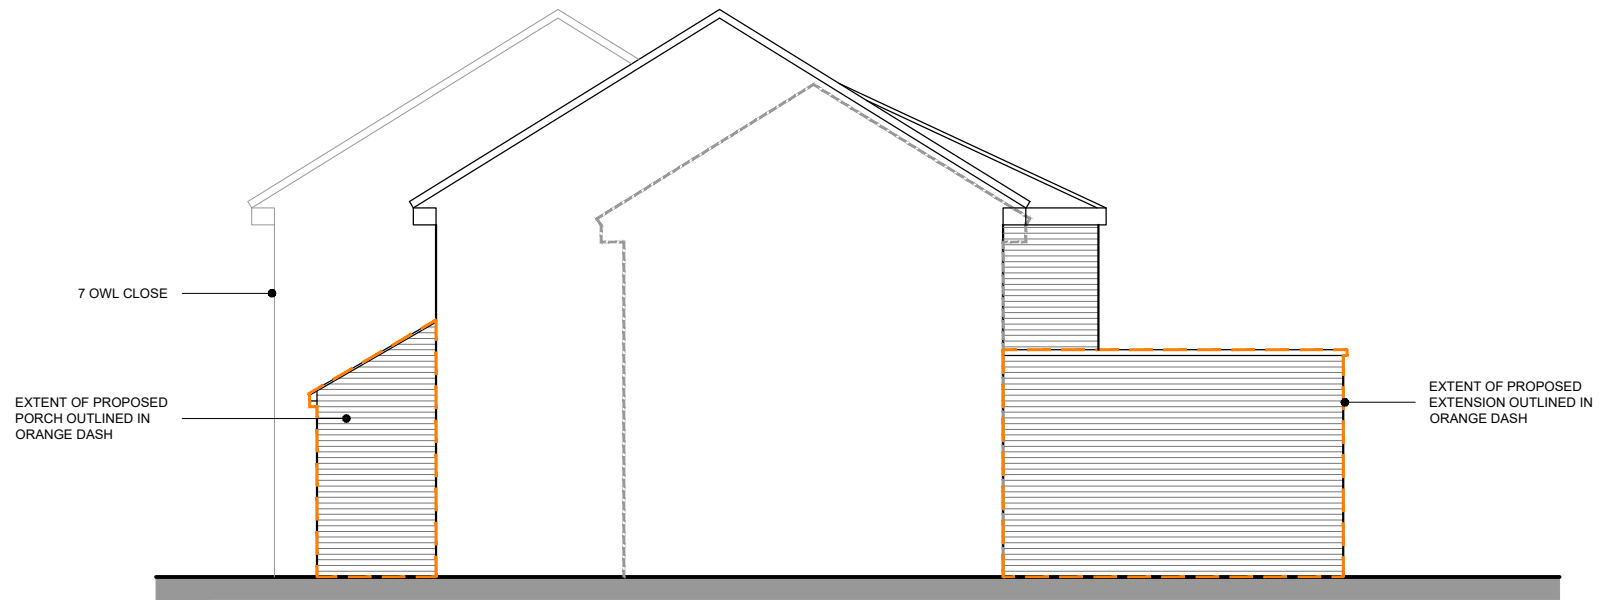


PROPOSED SIDE (NORTH) ELEVATION

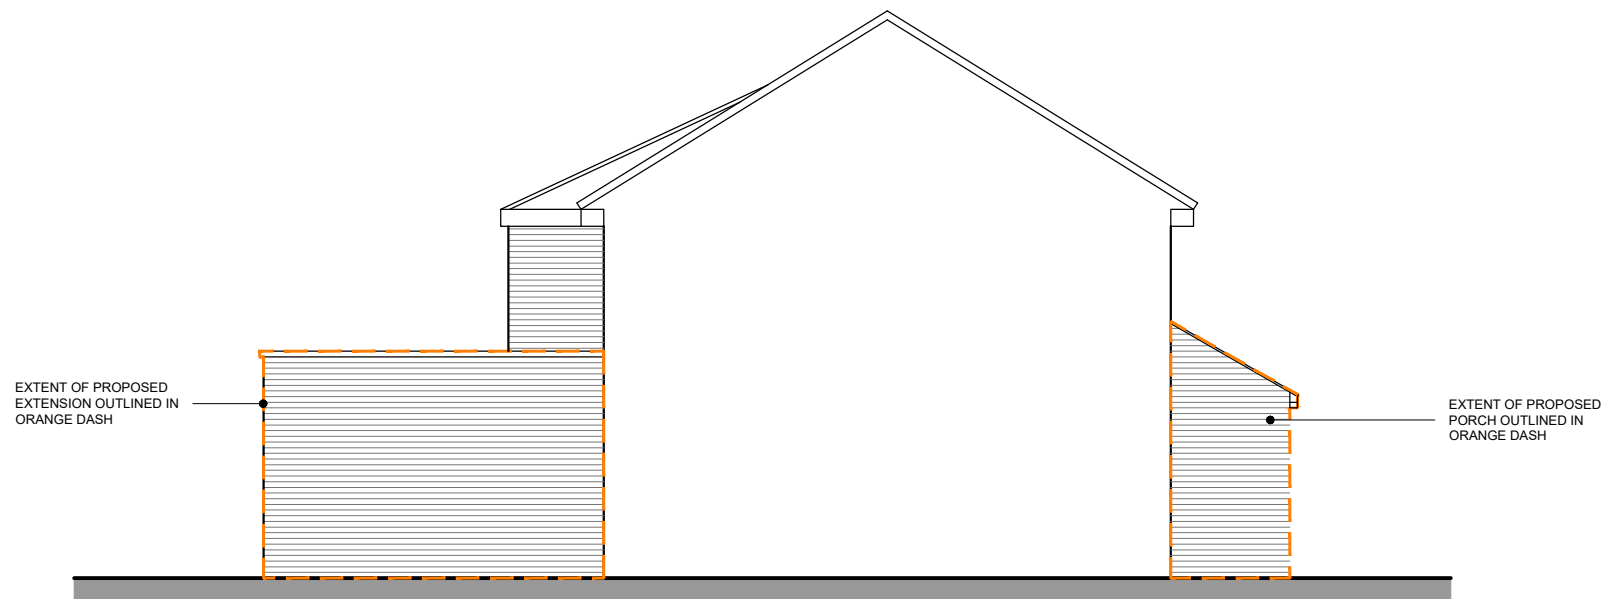

PROPOSED SIDE (SOUTH) ELEVATION

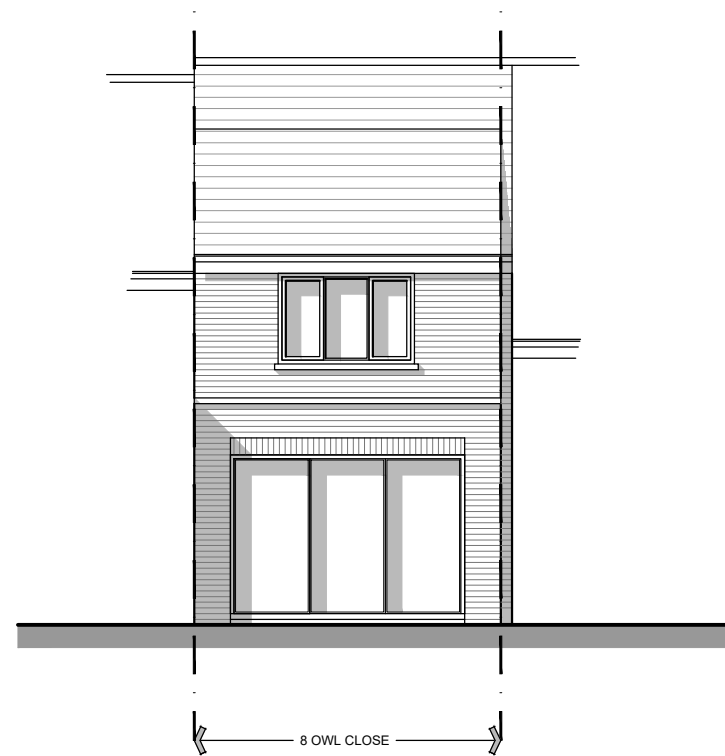

PROPOSED REAR ELEVATION

 

Status	PLANNING ISSUE			Rev.	Date	Detail
Client	MS. M CHEONG			DRAWING Title PROPOSED ELEVATIONS		
Project Title	8 OWL CLOSE, WOKINGHAM, RG41 3HY			Scale. 1:100 @ A3	Date JUL '25	Drawn
DRAWING No. 25-020-105				Rev.		