



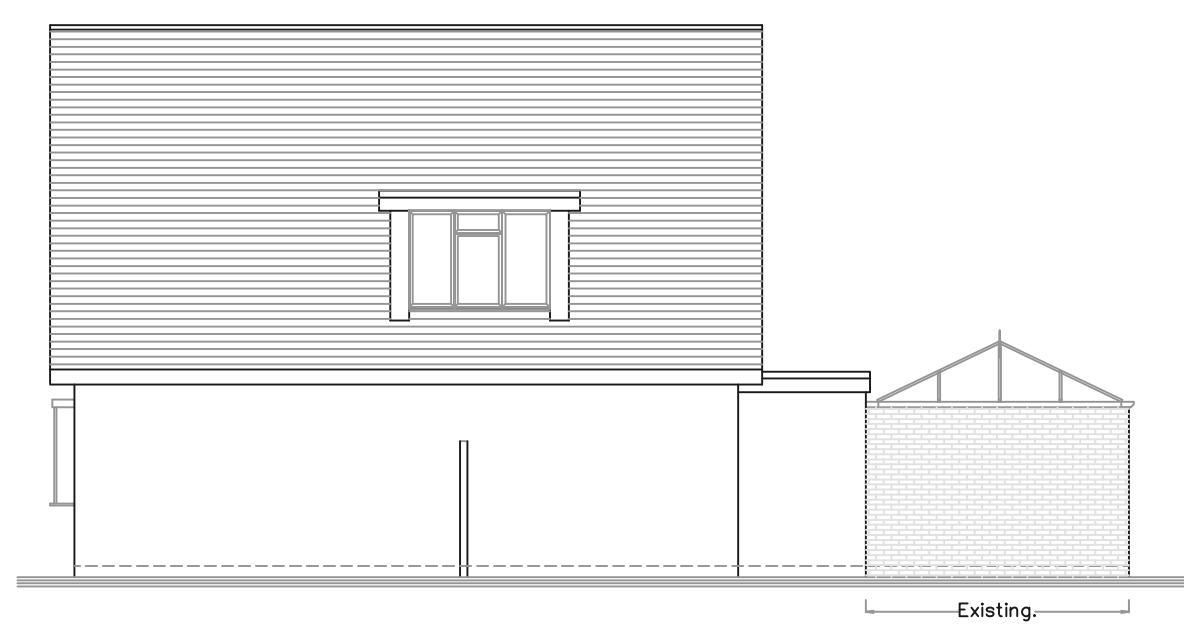


EXISTING SIDE ELEVATION 1/100.

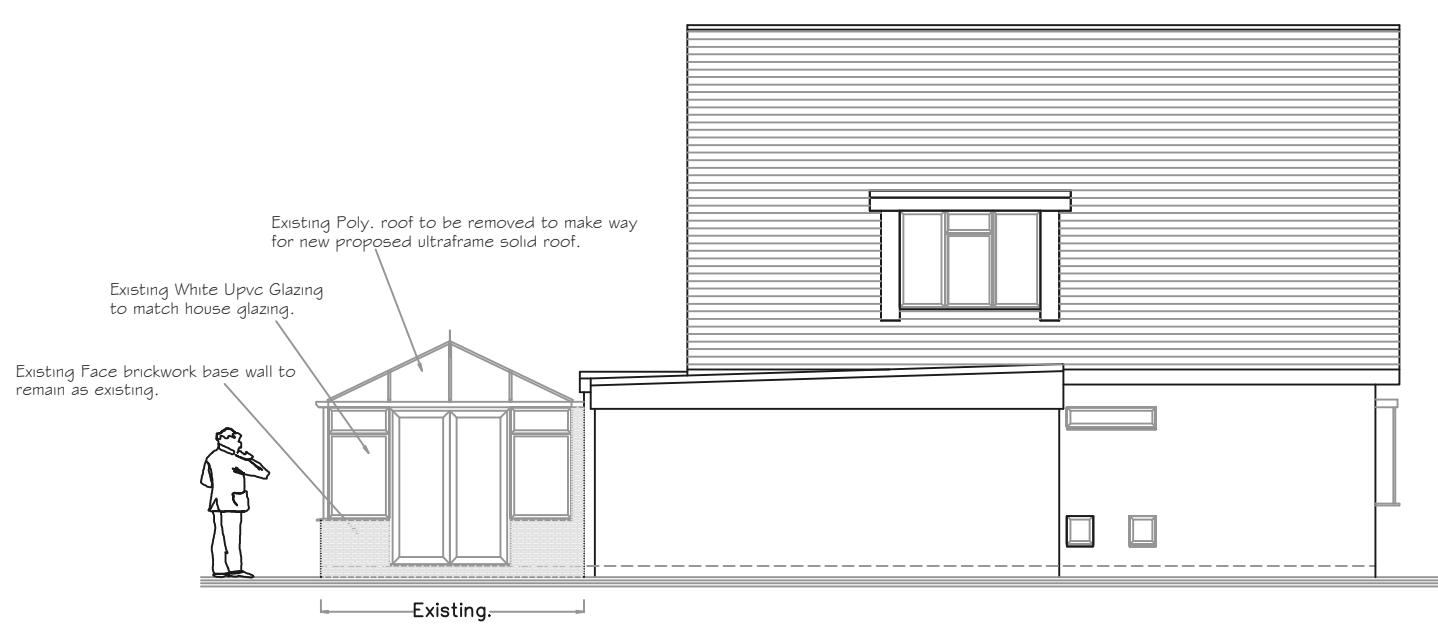

EXISTING REAR ELEVATION 1/100.




EXISTING SIDE ELEVATION 1/100.

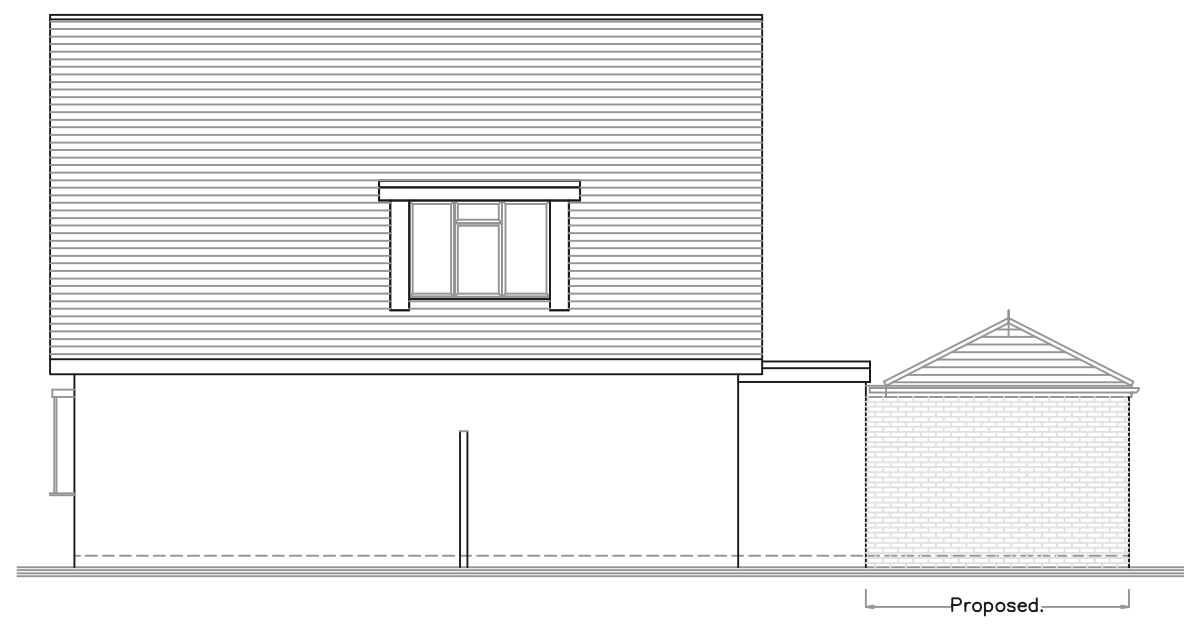


PROPOSED SIDE ELEVATION 1/100.



PROPOSED REAR ELEVATION 1/100.

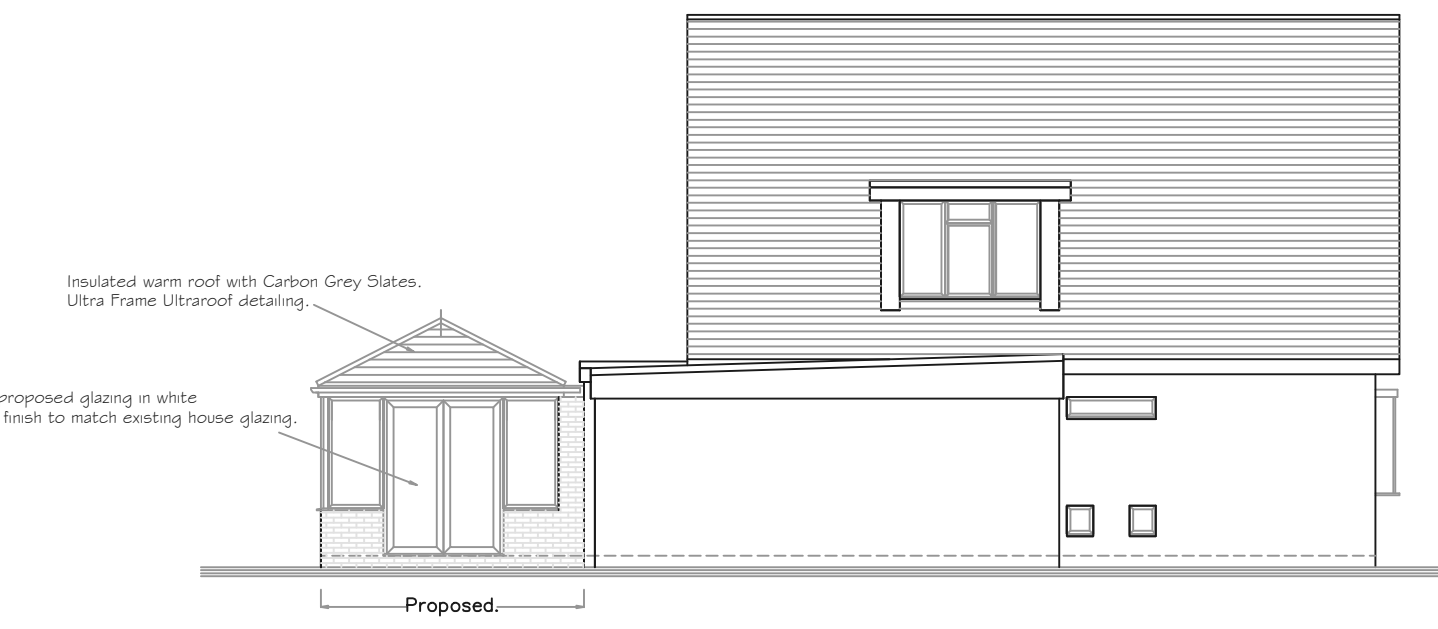


PROPOSED SIDE ELEVATION 1/100.

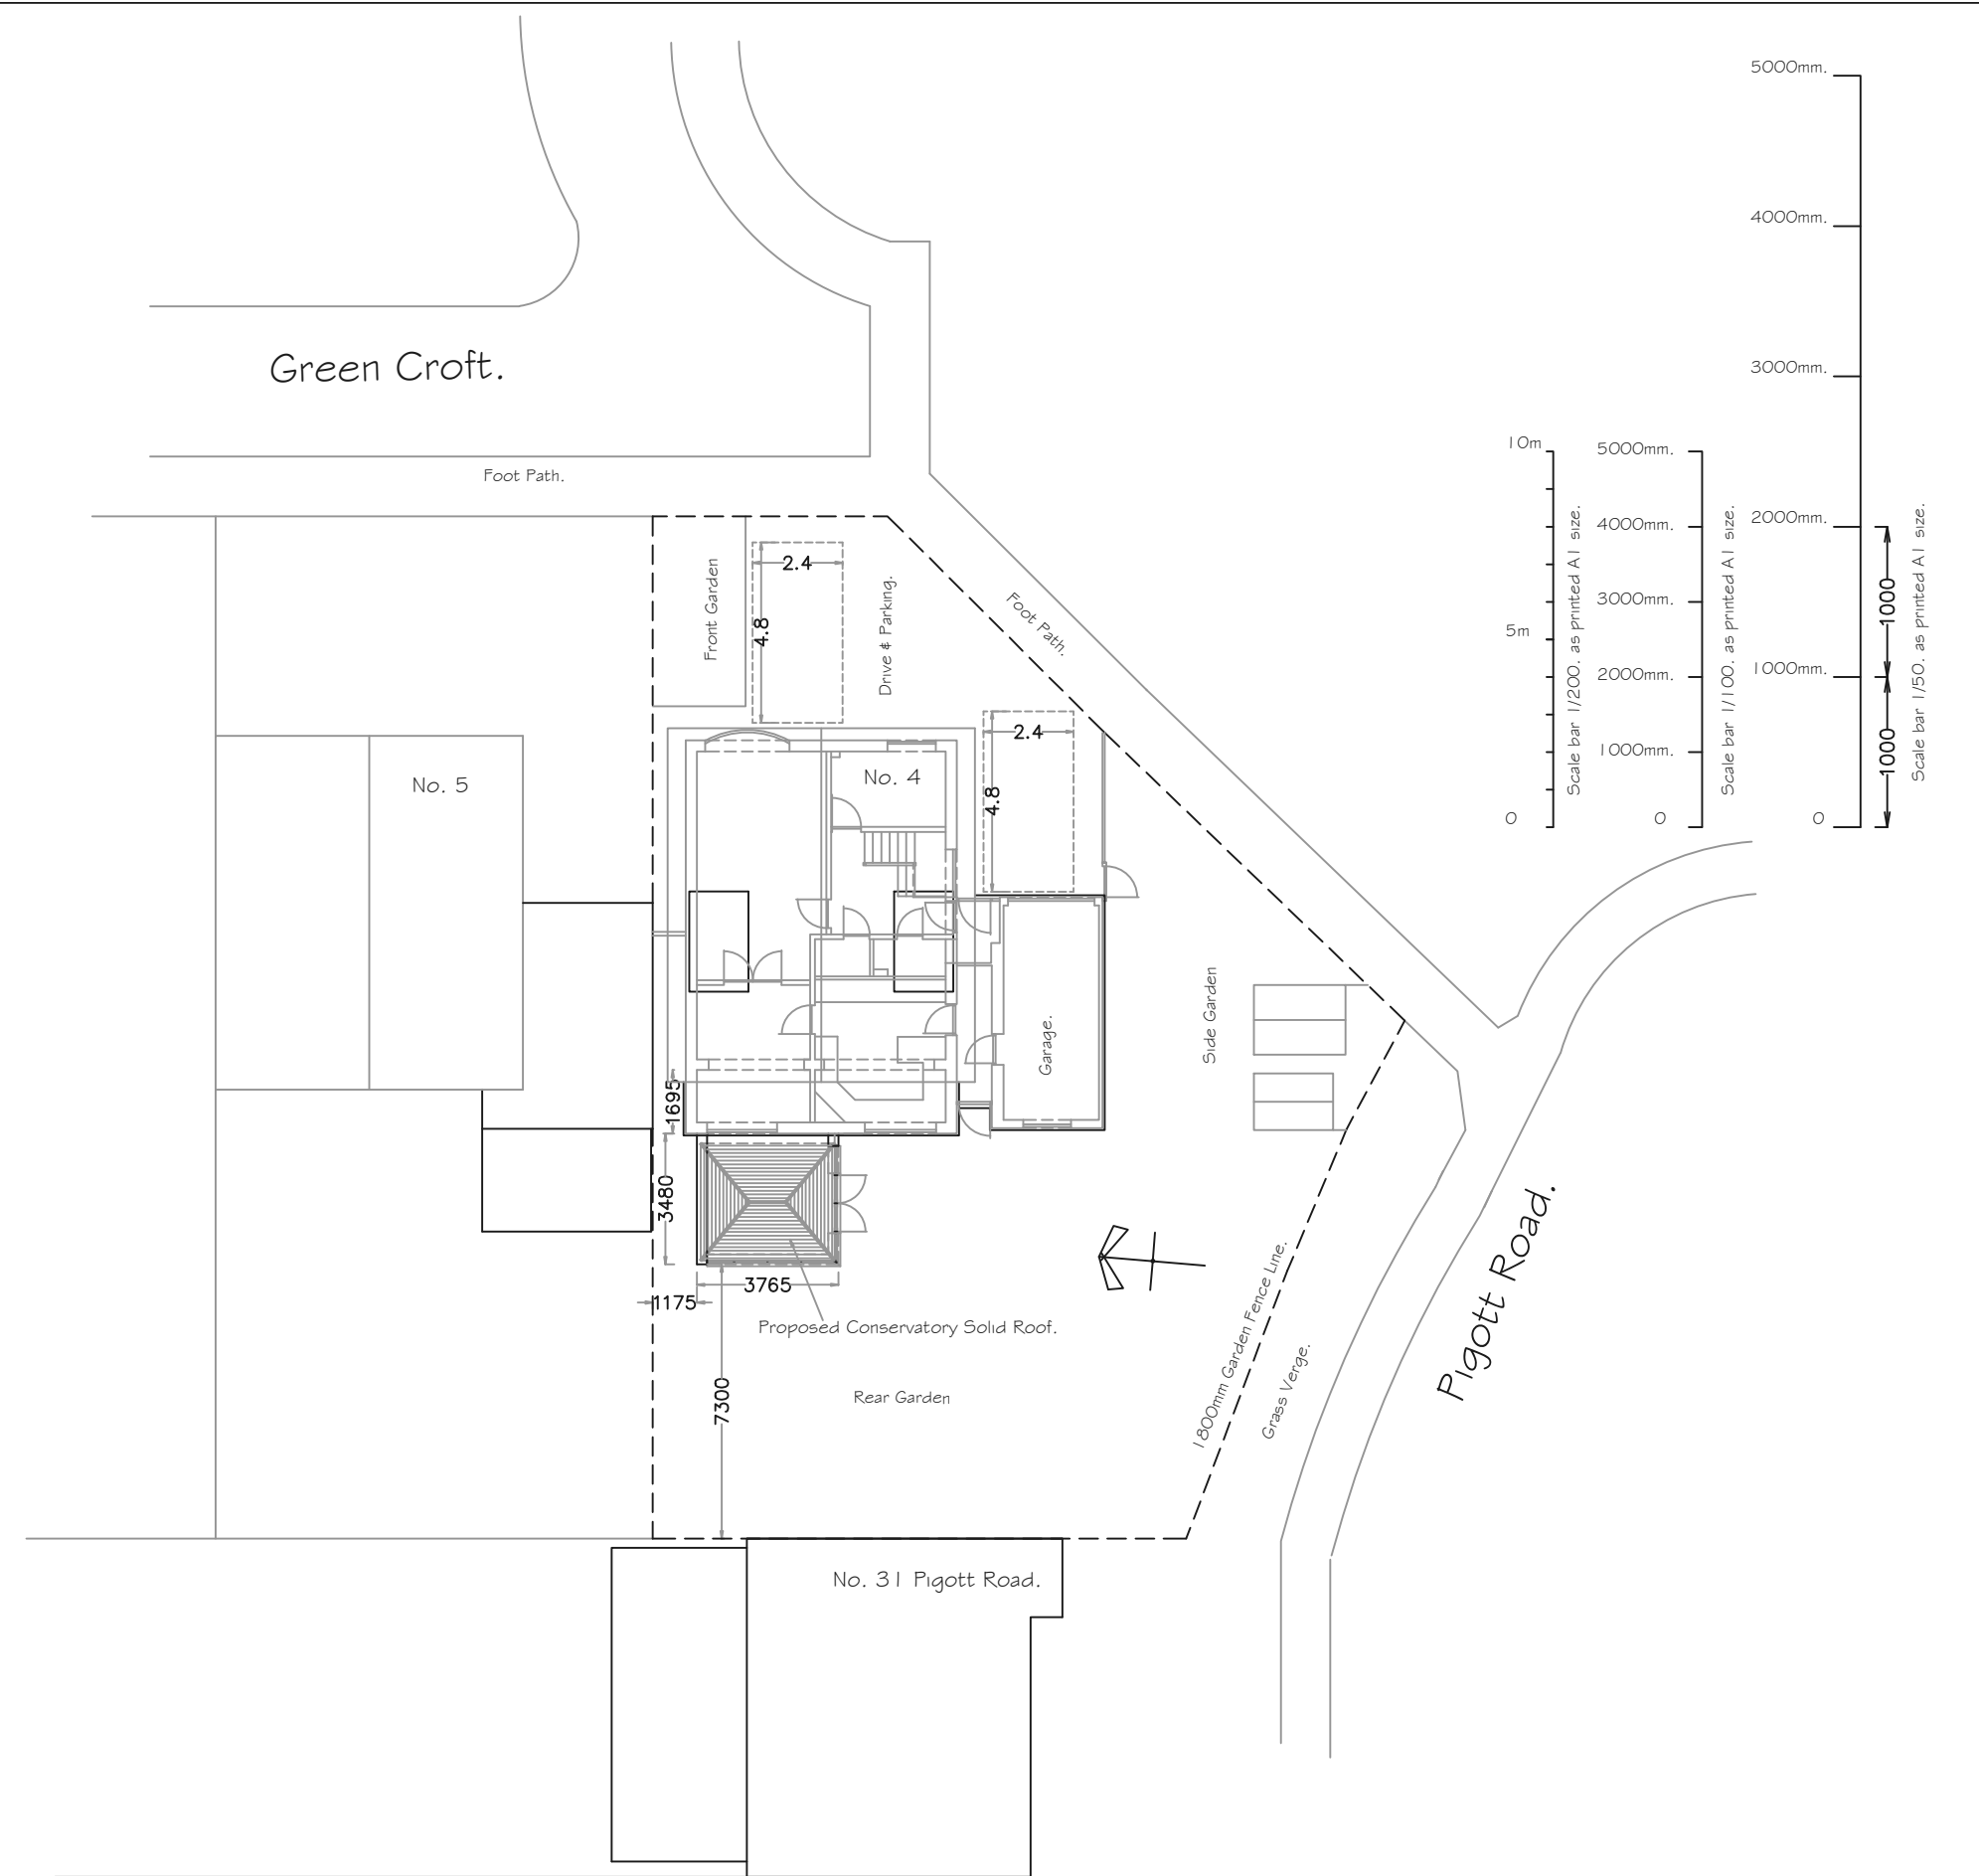


PROPOSED SITE BLOCK PLAN 1/200.


Read in conjunction with 1/1250 Location plan.

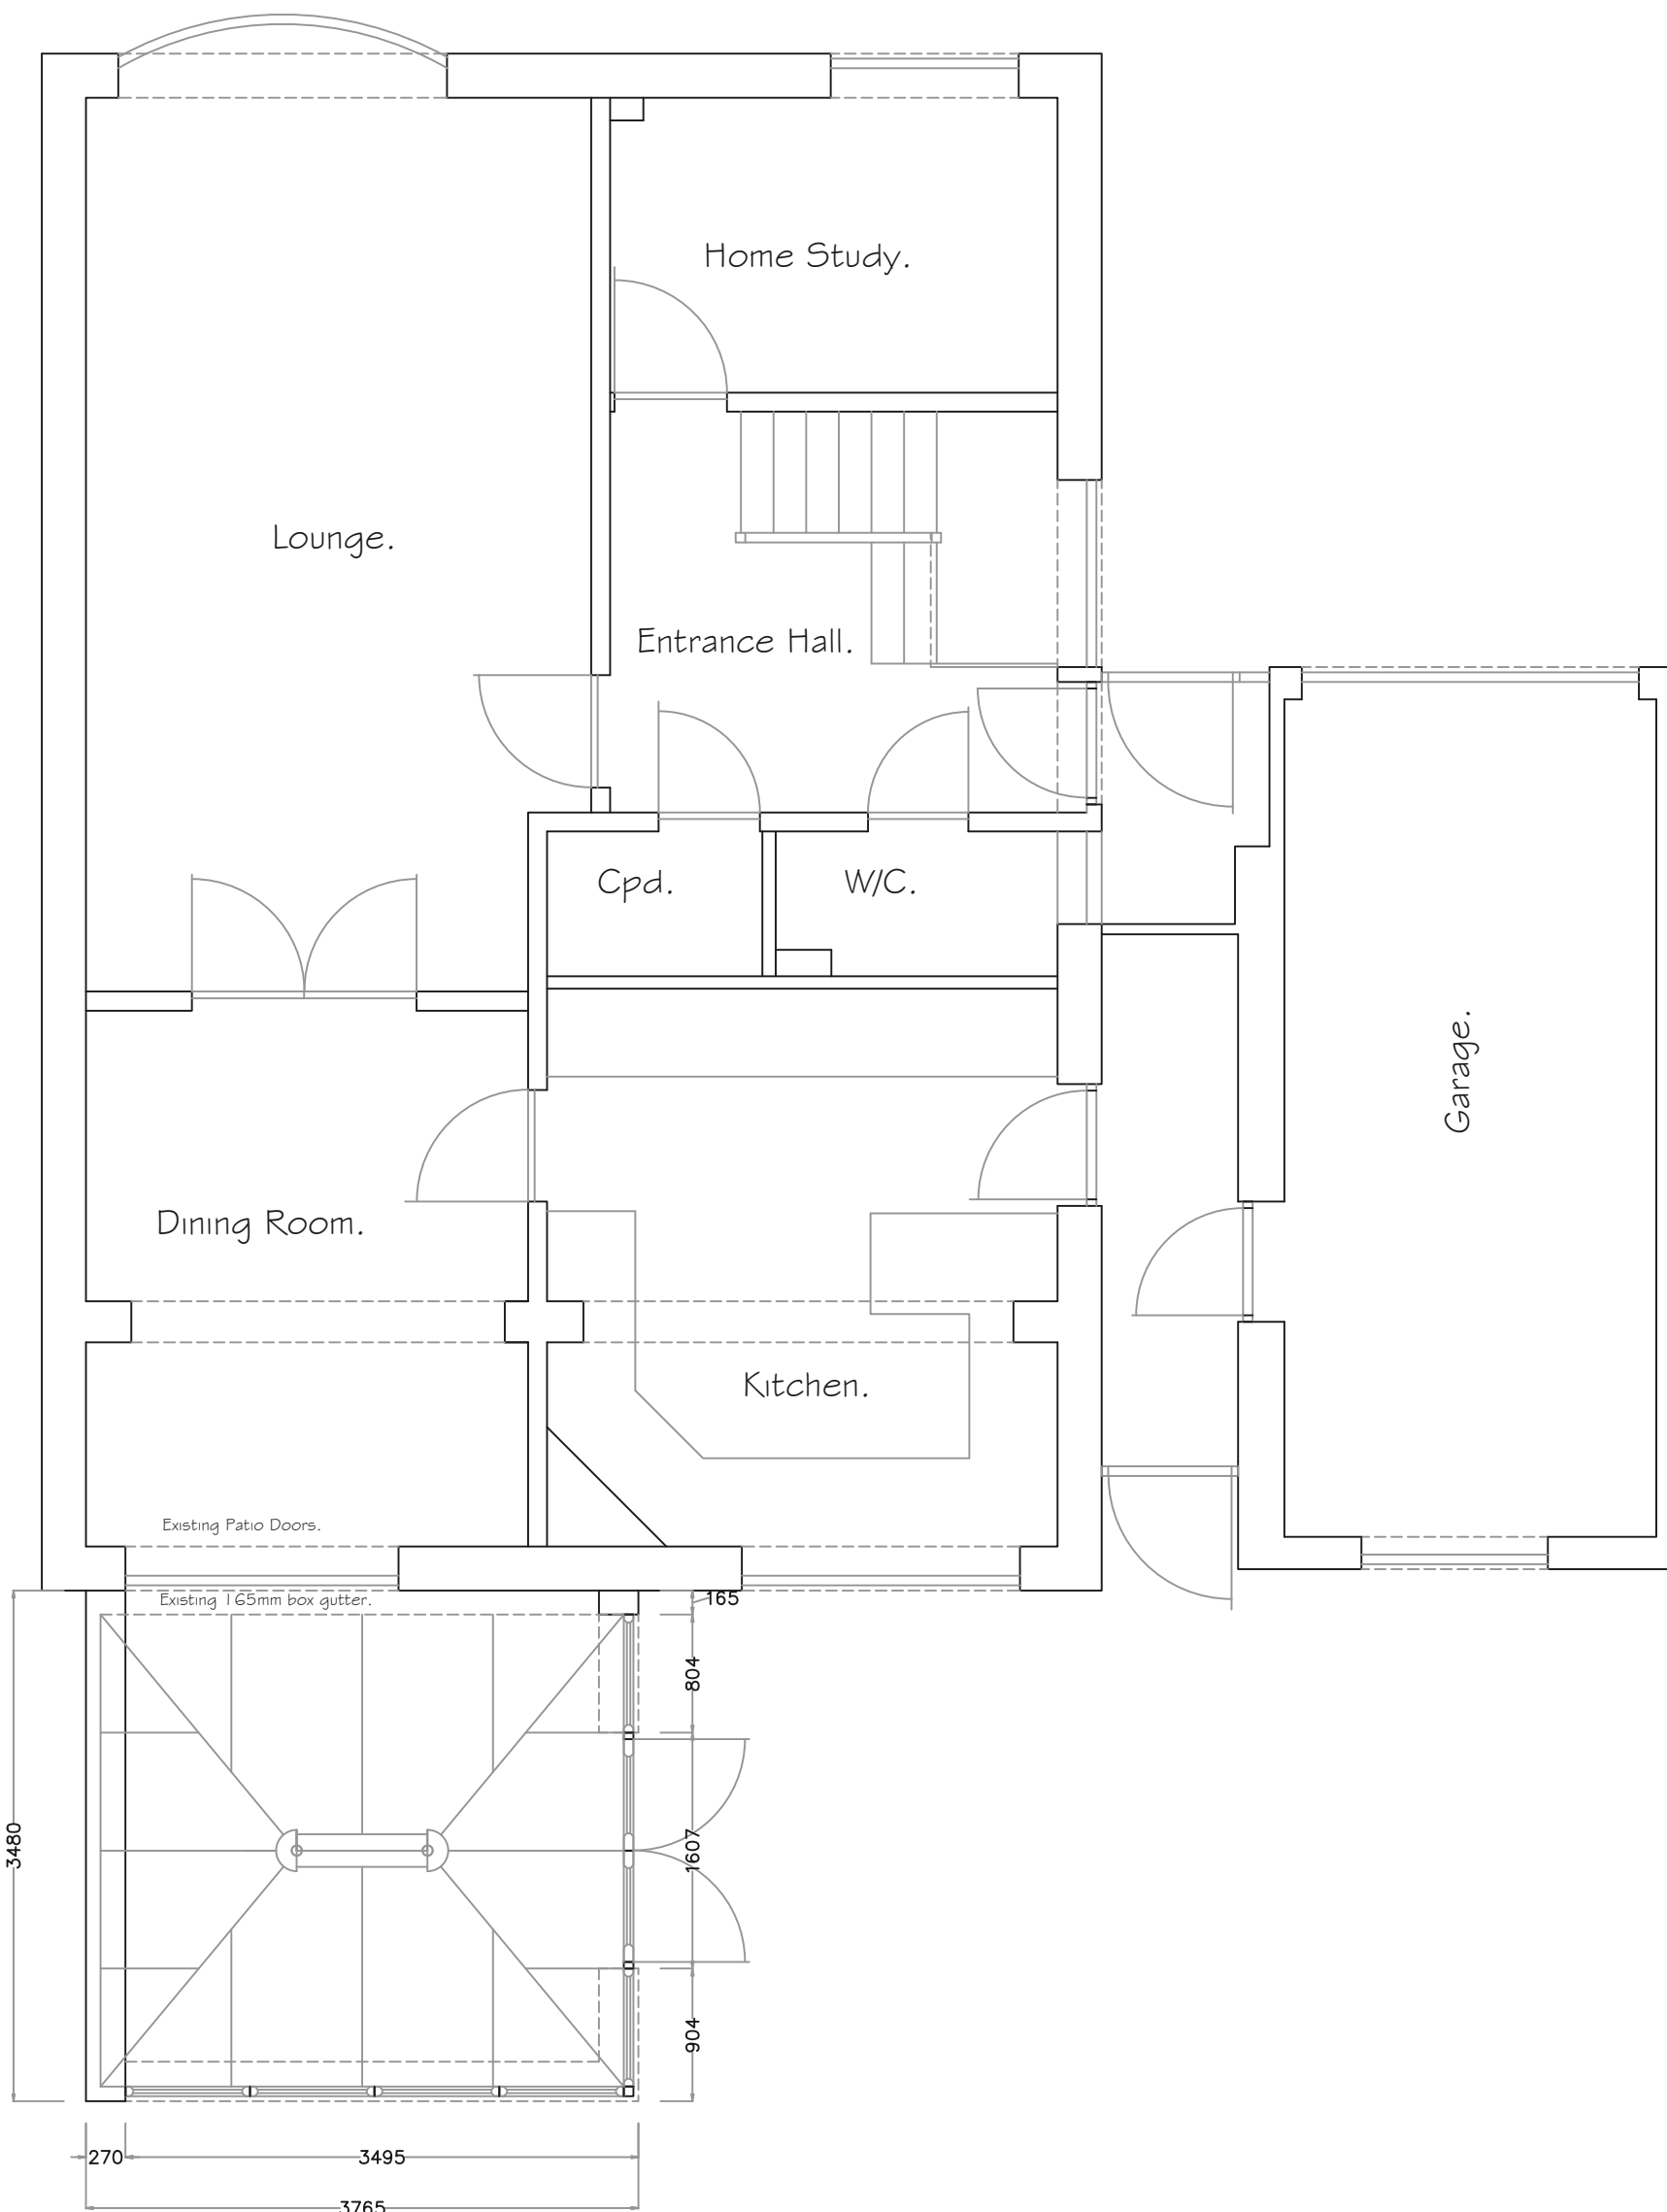


EXISTING GROUND FLOOR PLAN. 1/50.

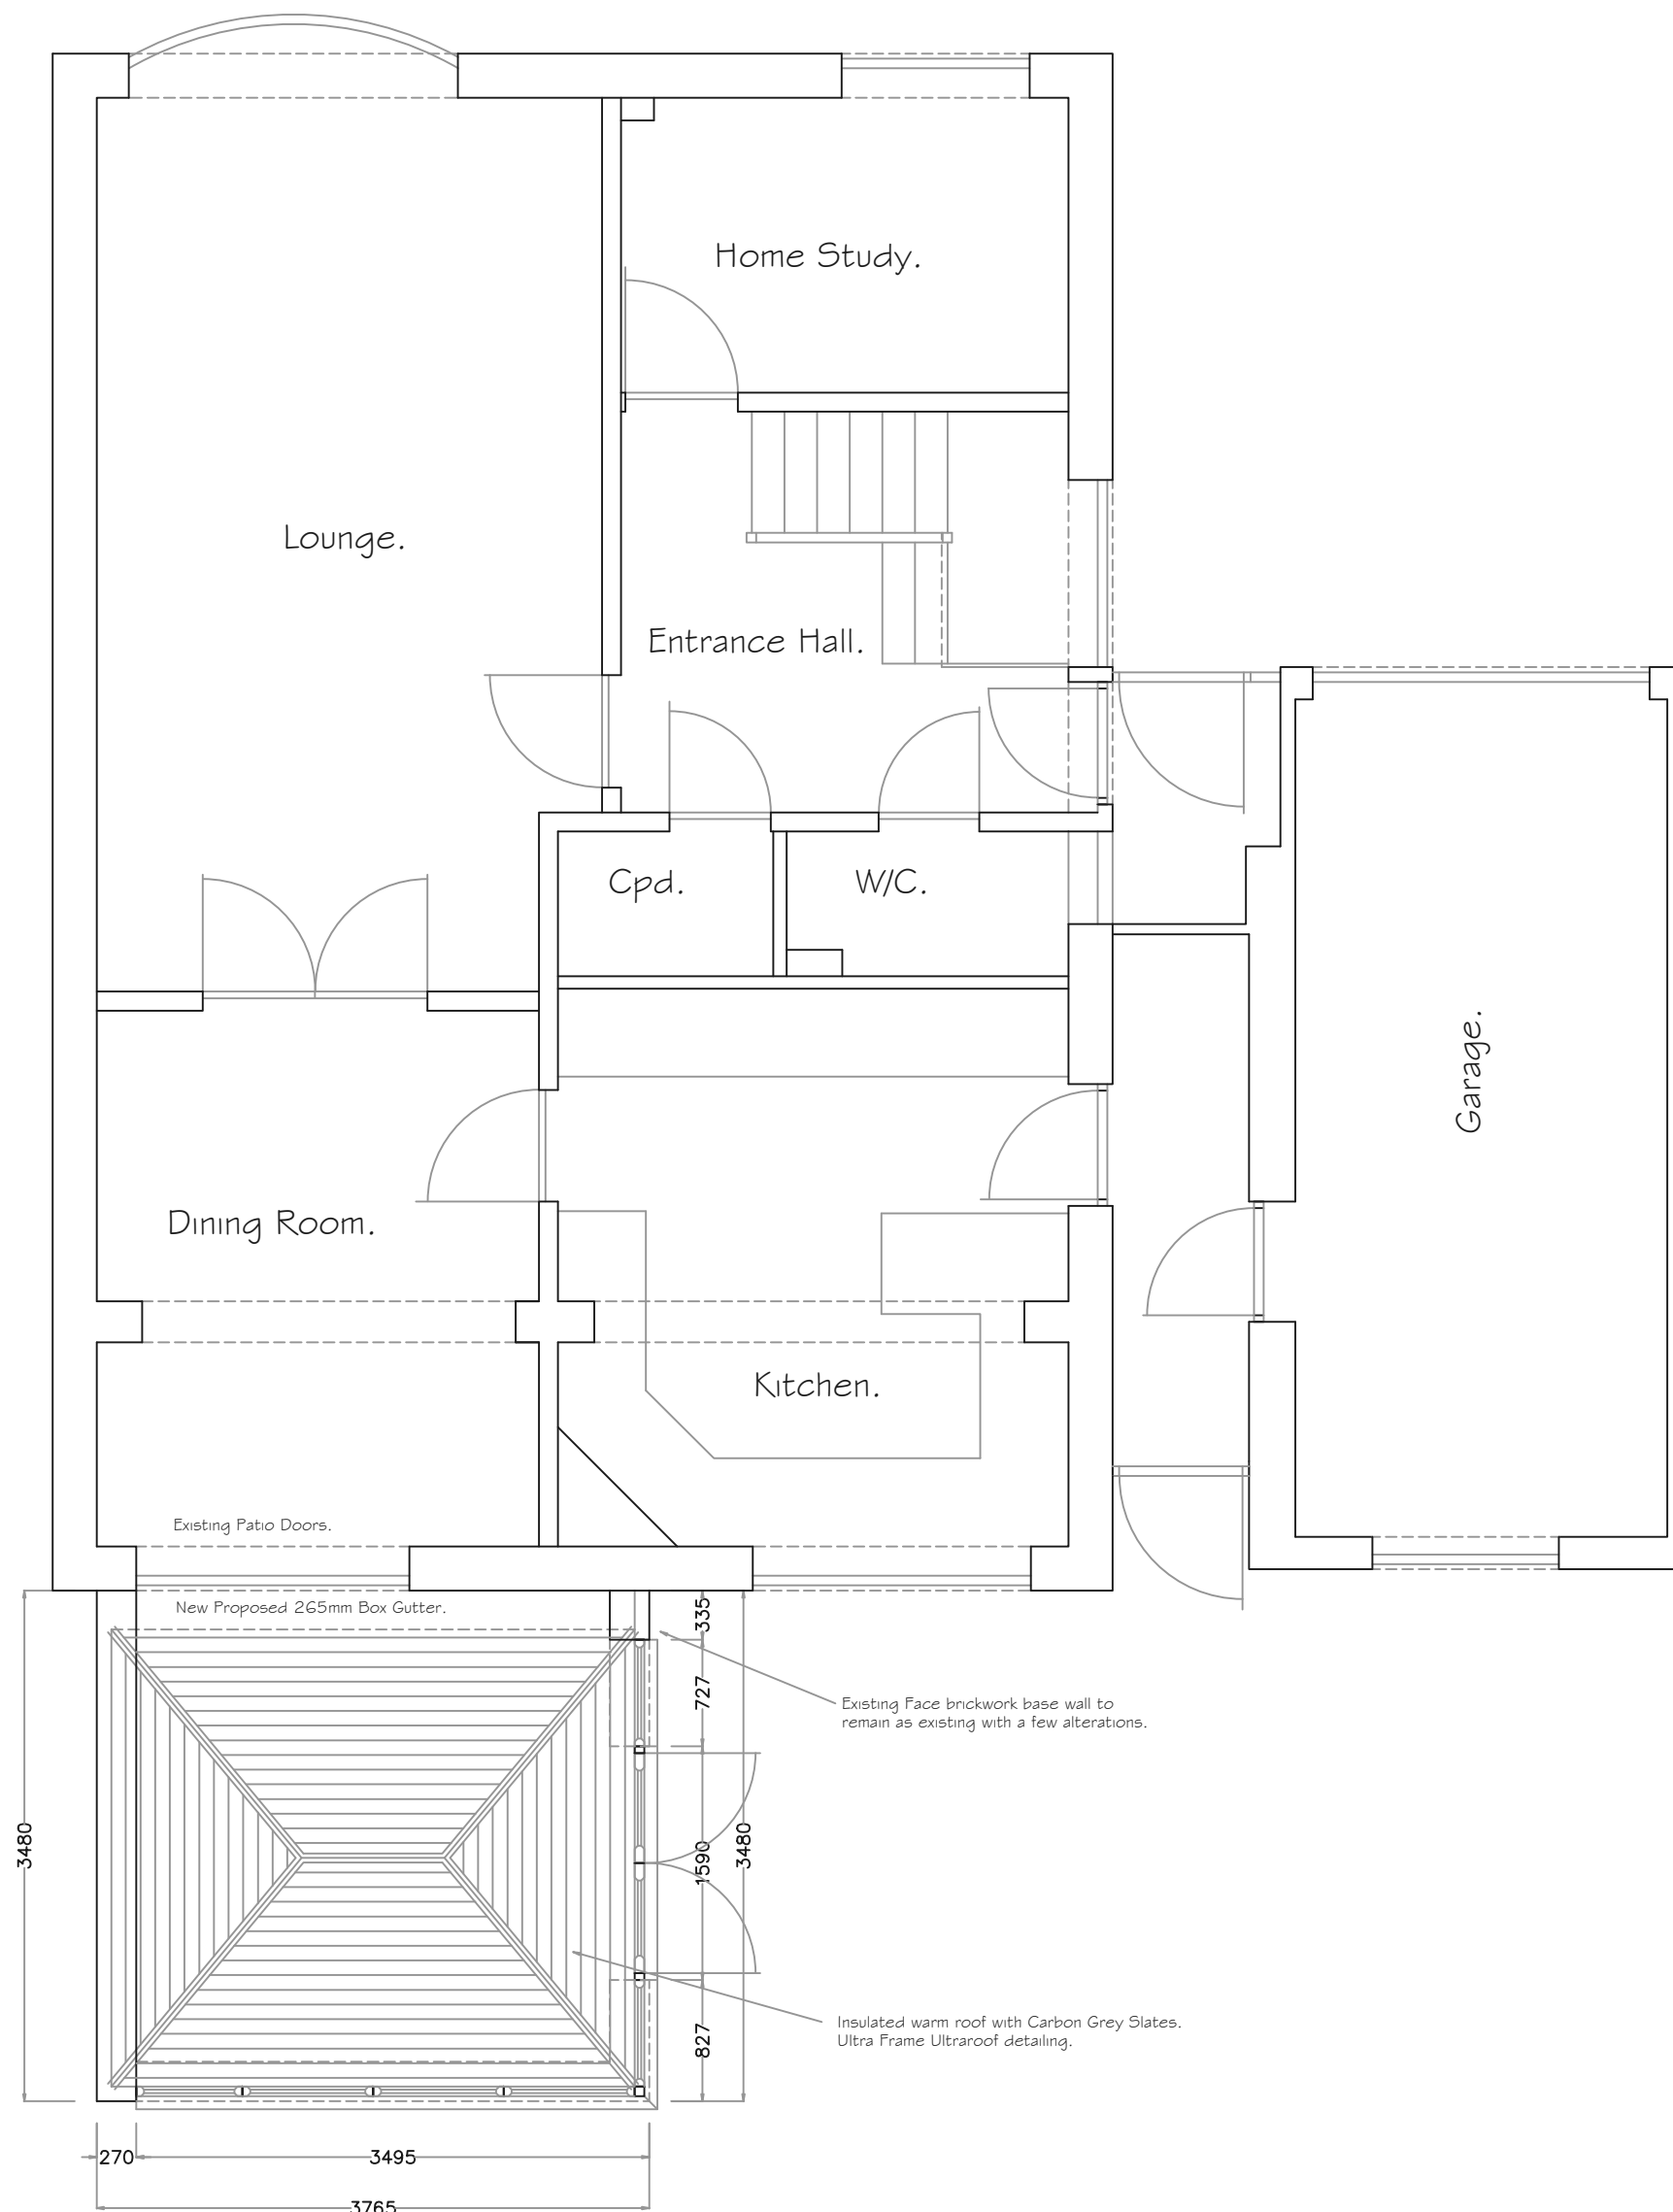

PROPOSED GROUND FLOOR PLAN. 1/50.

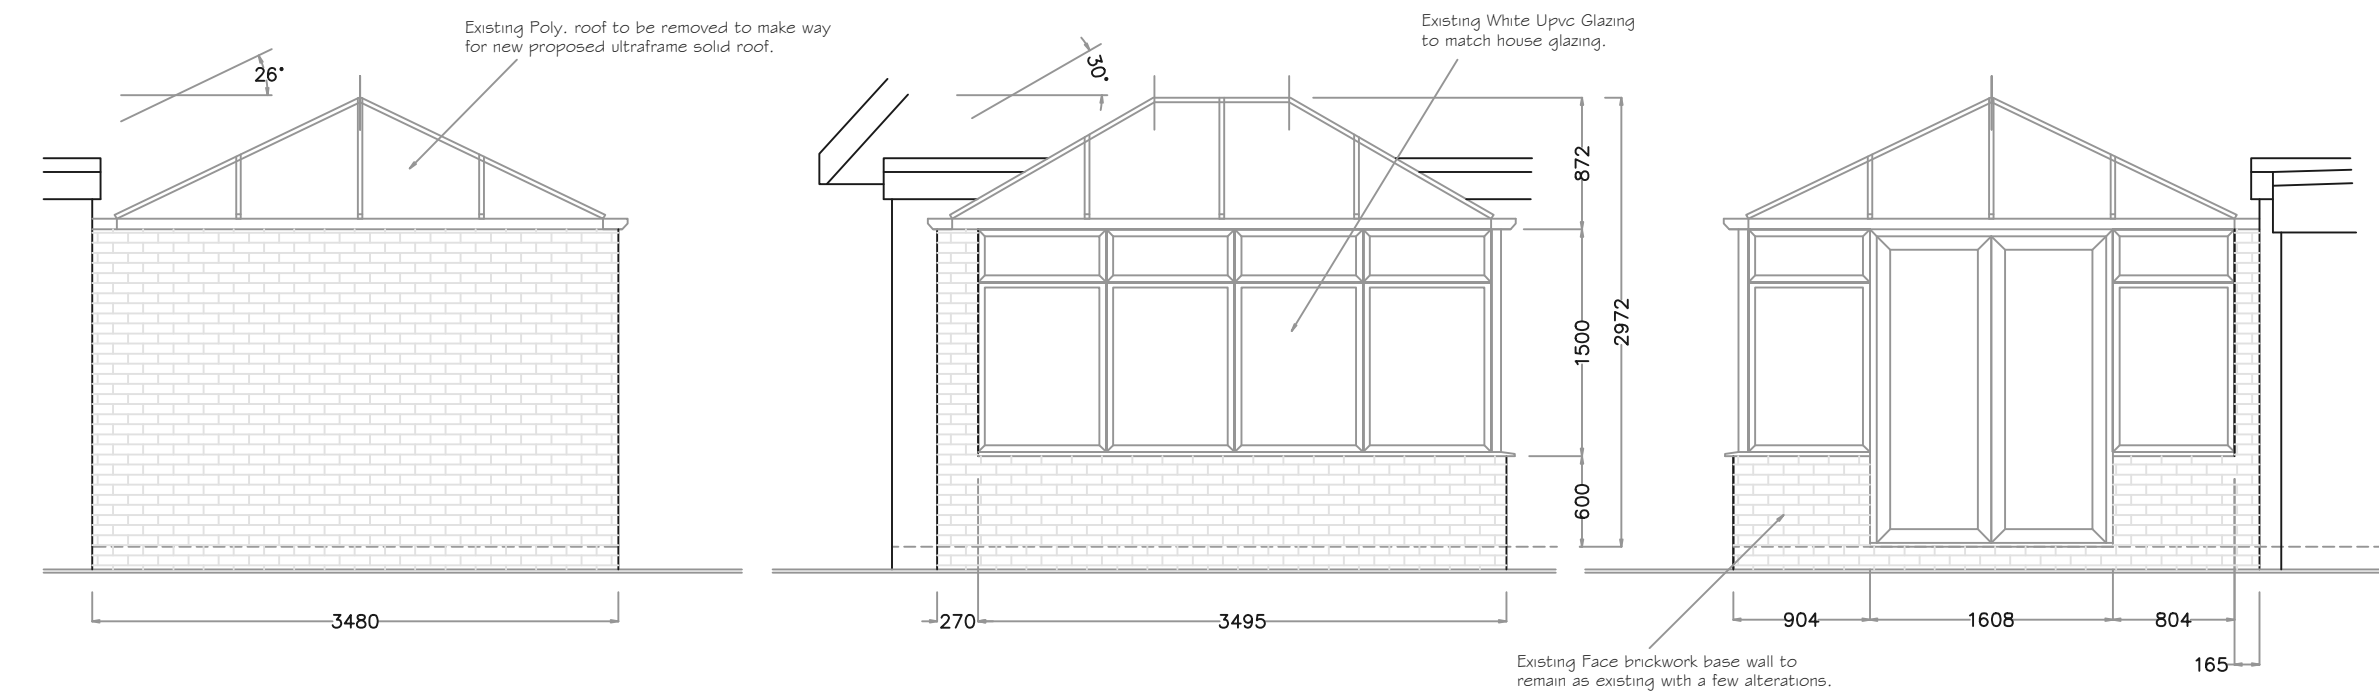

EXISTING POLYCARB. ROOF CONSERVATORY ELEVATIONS. 1/50.

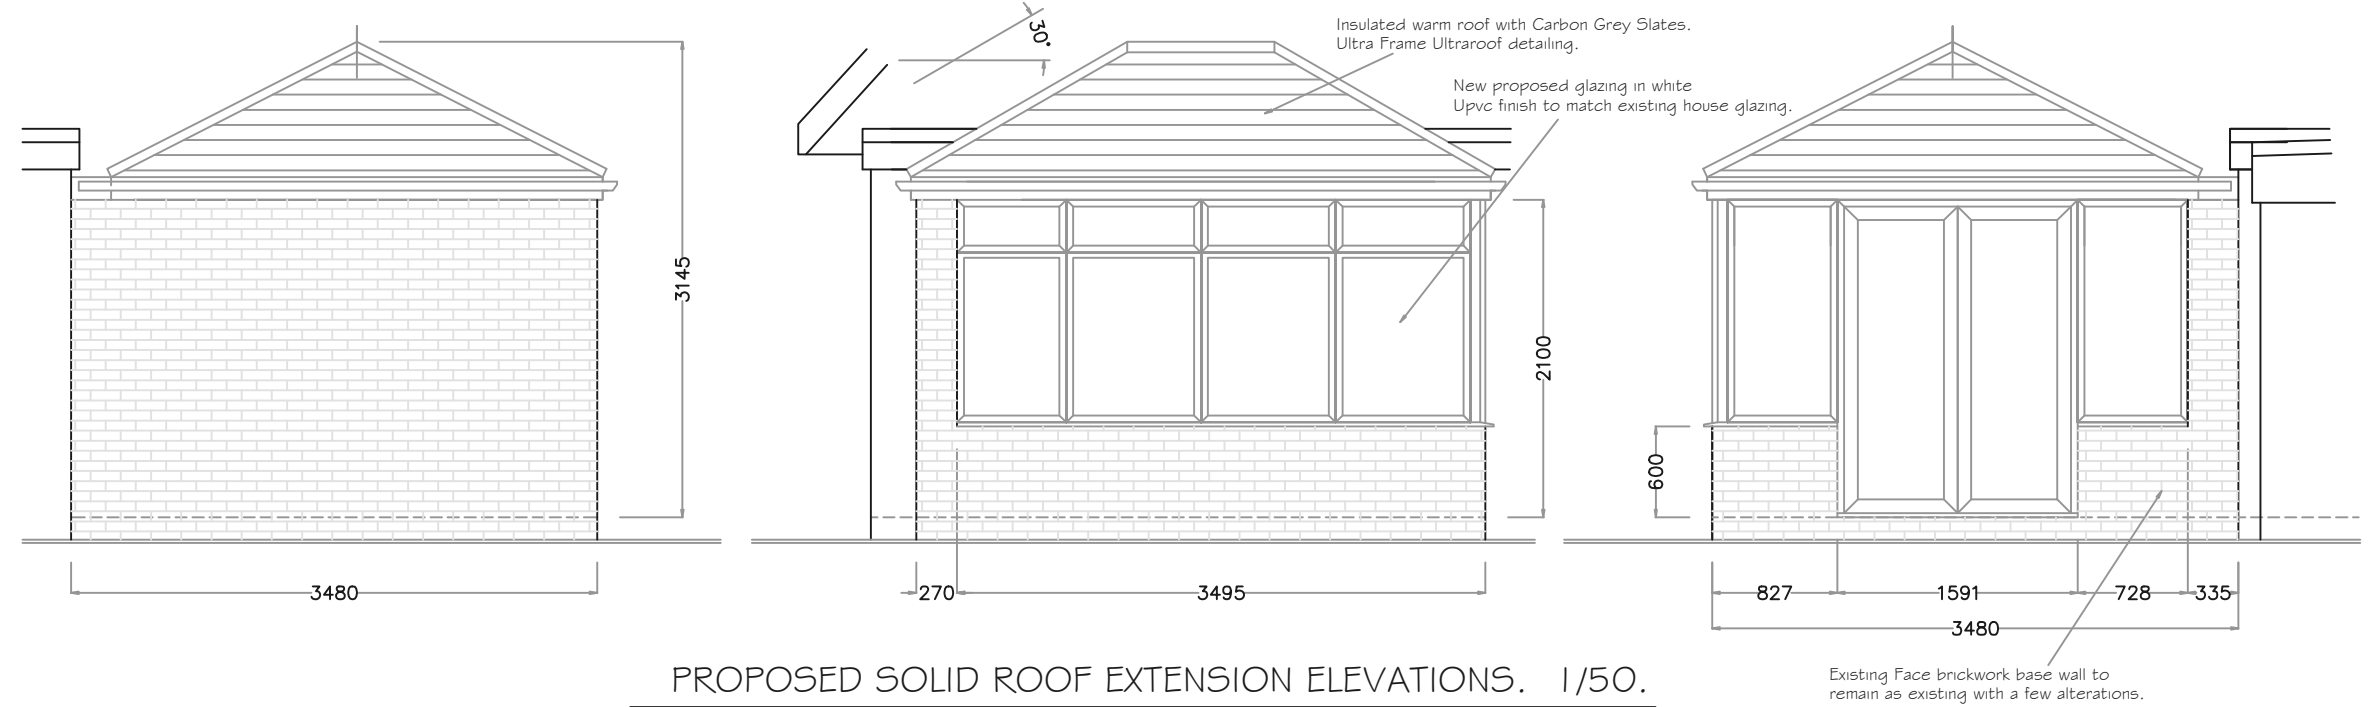

PROPOSED SOLID ROOF EXTENSION ELEVATIONS. 1/50.



9 Foxcotte Close, Charlton,
Andover Hampshire.
01264 333626
WWW. cparchitectural.co.uk

REV.	DATE.	NOTES.	Drawn by. Colin Peter Dodds.	
Drawing Title. Existing Conservatory with New Solid Roof & Glazing			Scale As Marked.	Date. 05/10/26.
Job Title. Conservatory Solid Roof Insulated Ultra Roof 380. Mr. & Mrs. Pepper, 4 Green Croft, Wokingham, RG40 1QE.			PLANNING NUMBER	BUILDING CONTROL No.
			READ IN CONJUNCTION WITH.	
			Drawing Number.	
			O1/PEPPER-KJM/26.	