




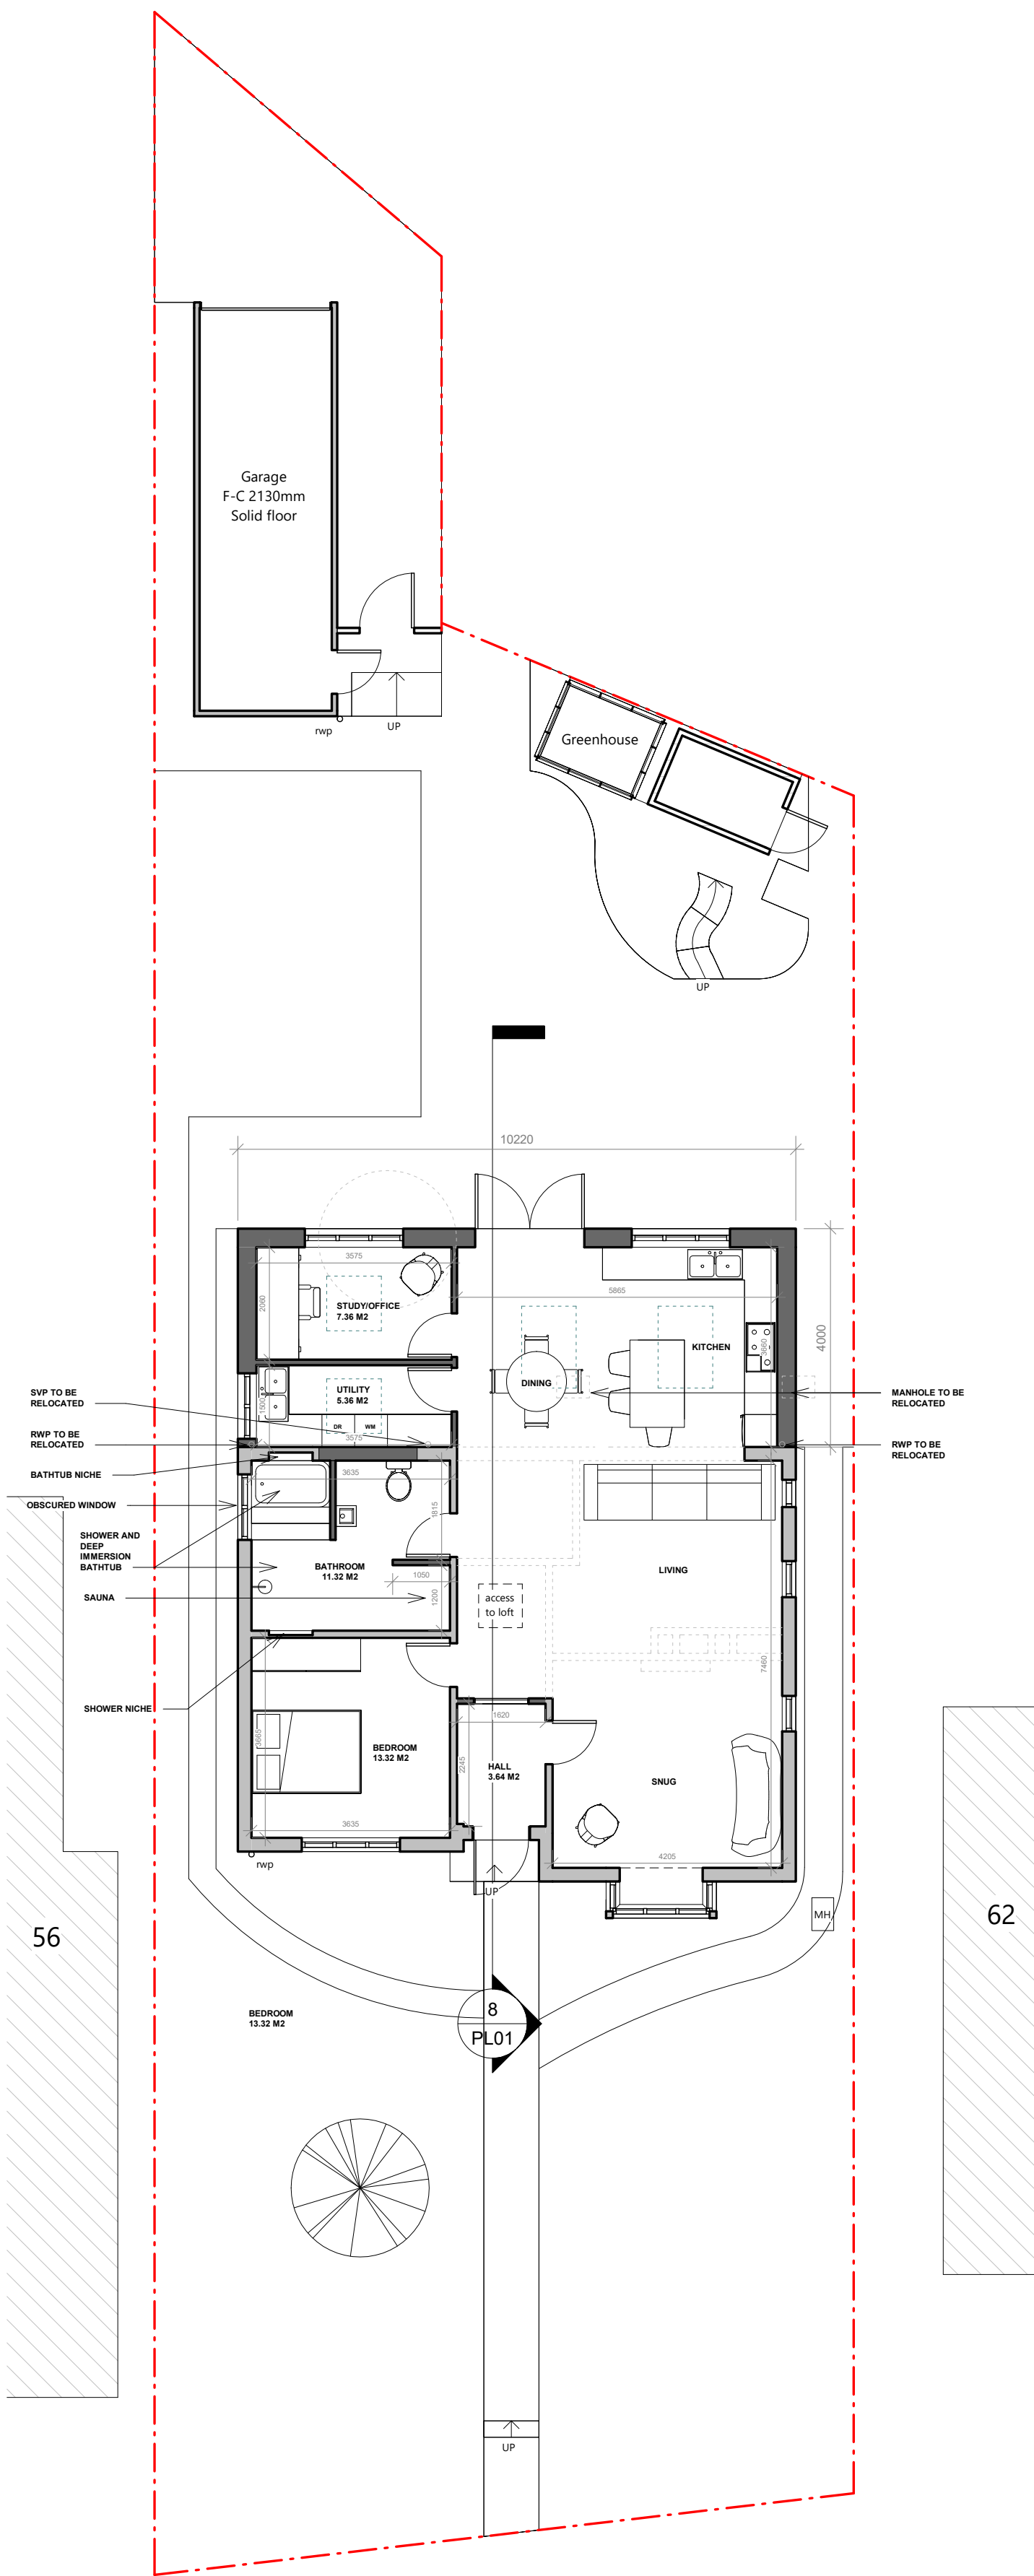

1 Proposed Ground Floor
1 : 100

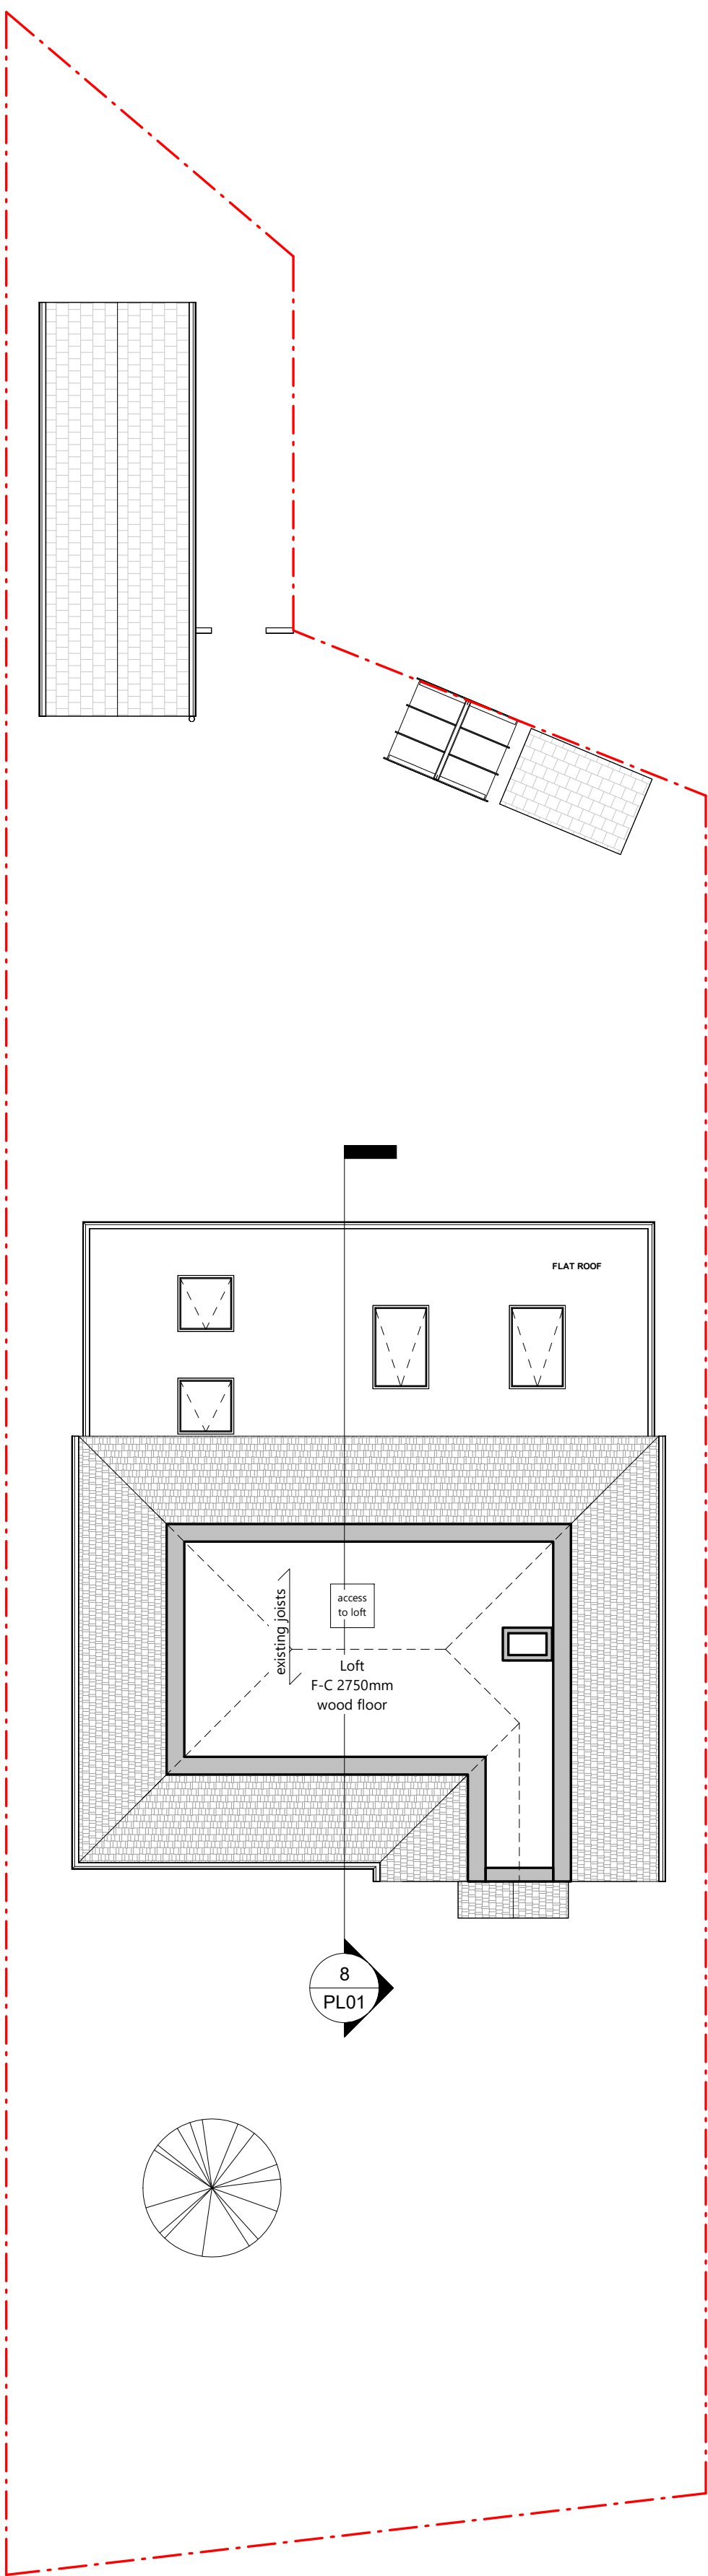

2 Proposed Loft
1 : 100

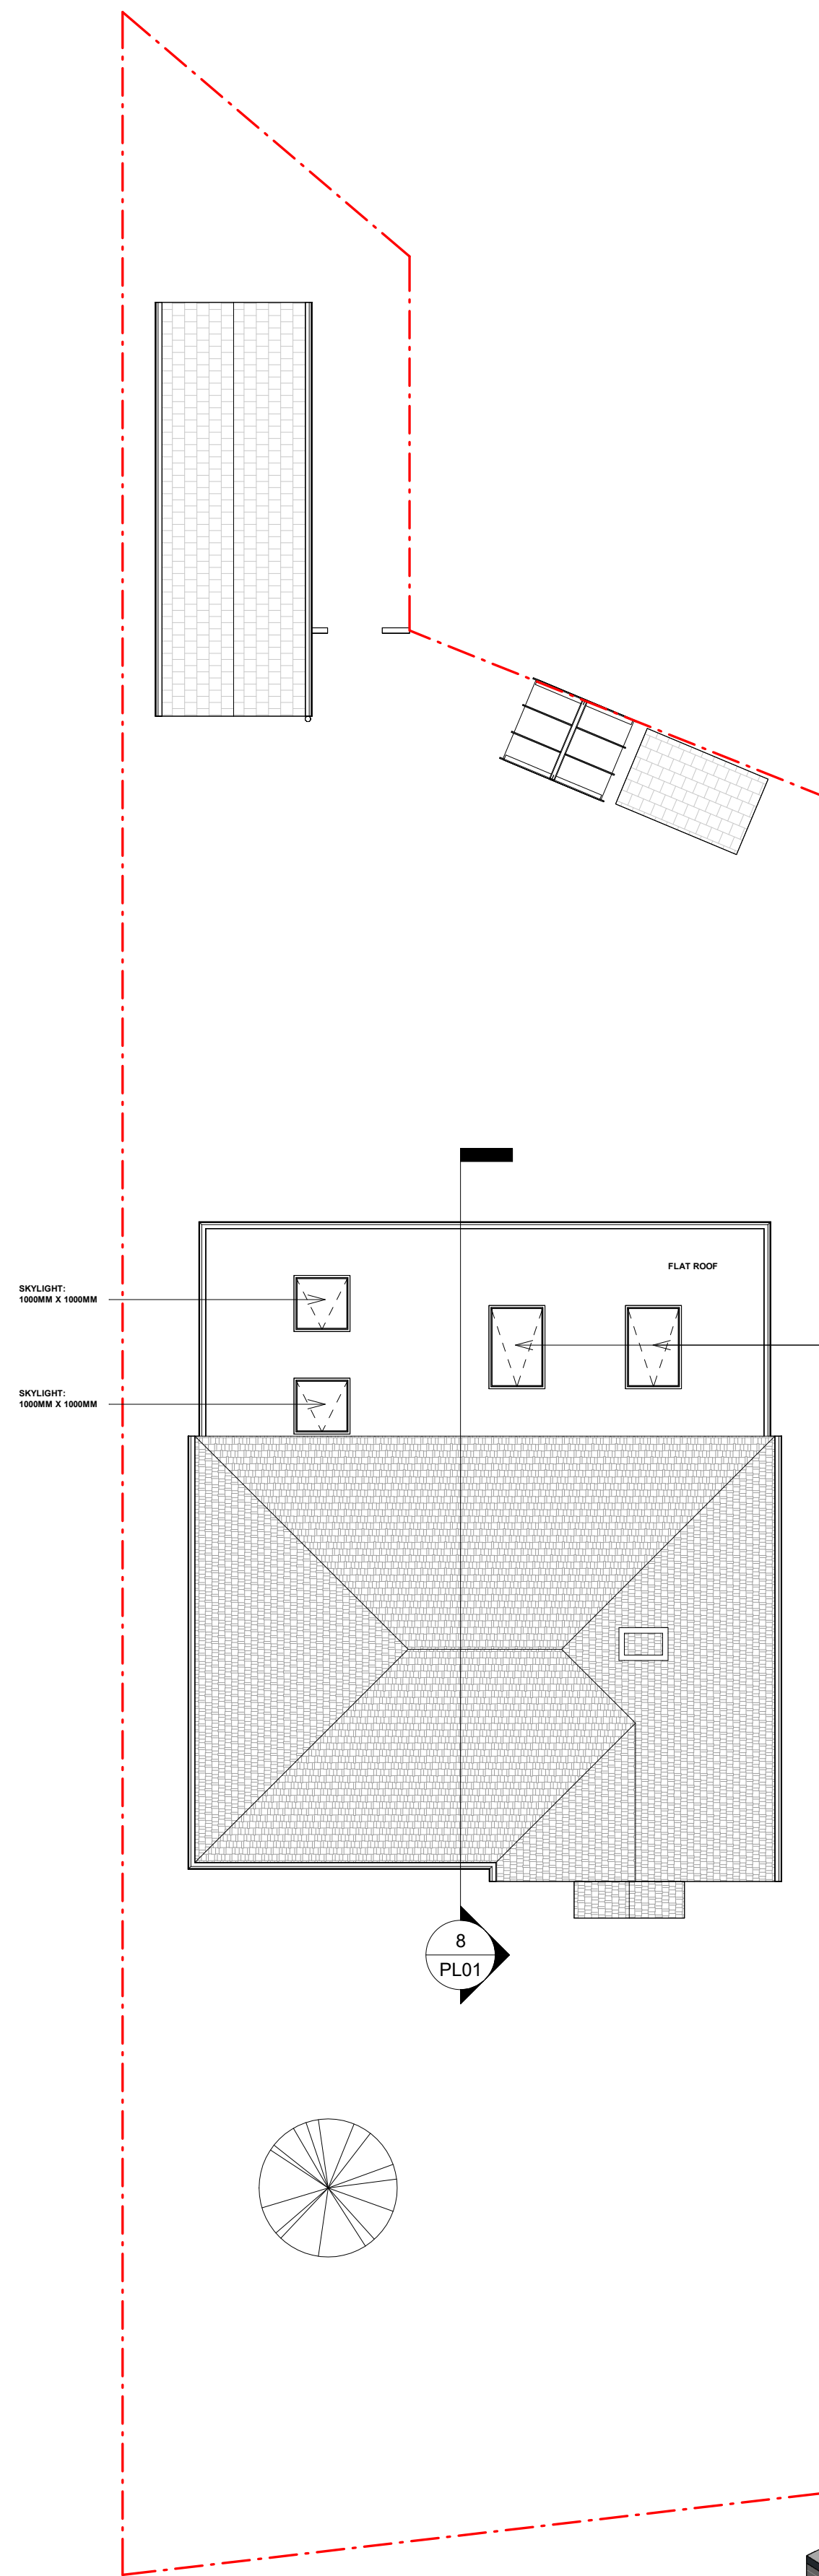


3 Proposed Roof
1 : 100



4 Proposed Front Elevation
1 : 100




5 Proposed Rear Elevation
1 : 100

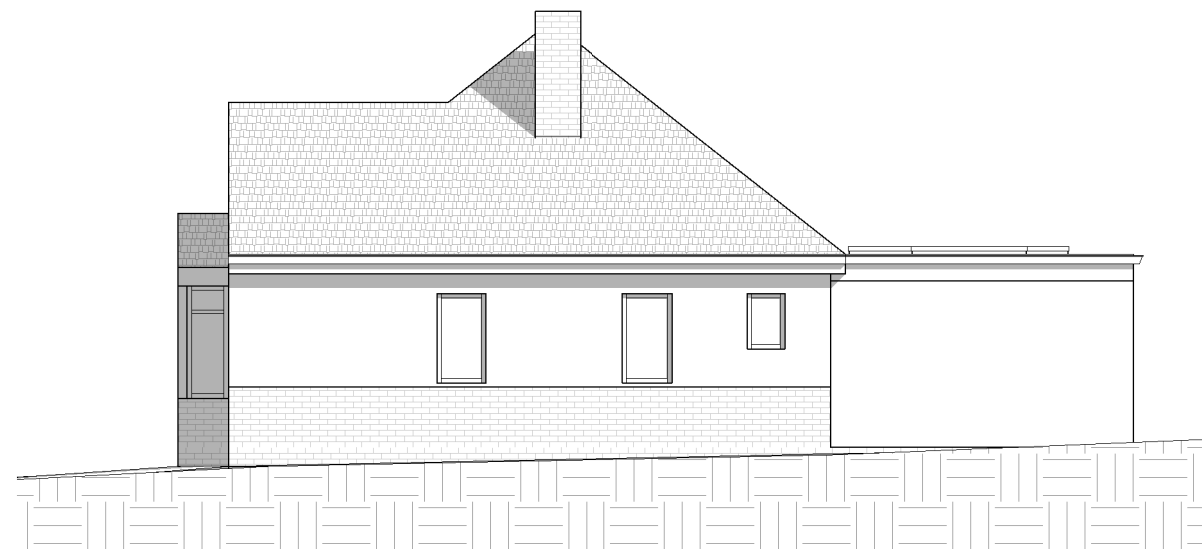


6 Proposed Side Elevation (From no.62)
1 : 100




7 Proposed Side Elevation (From no.56)
1 : 100

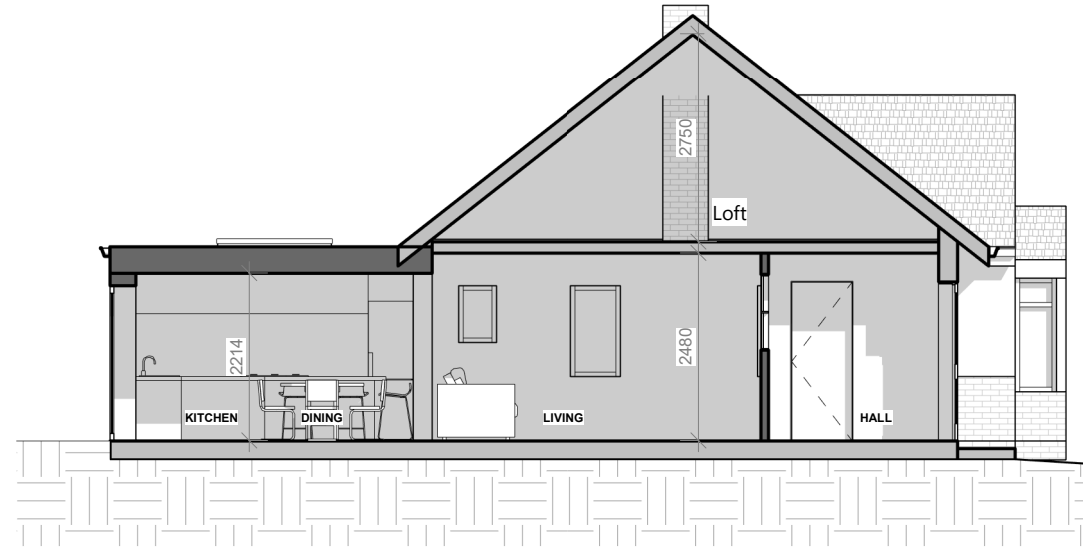

8 Proposed Section
1 : 100

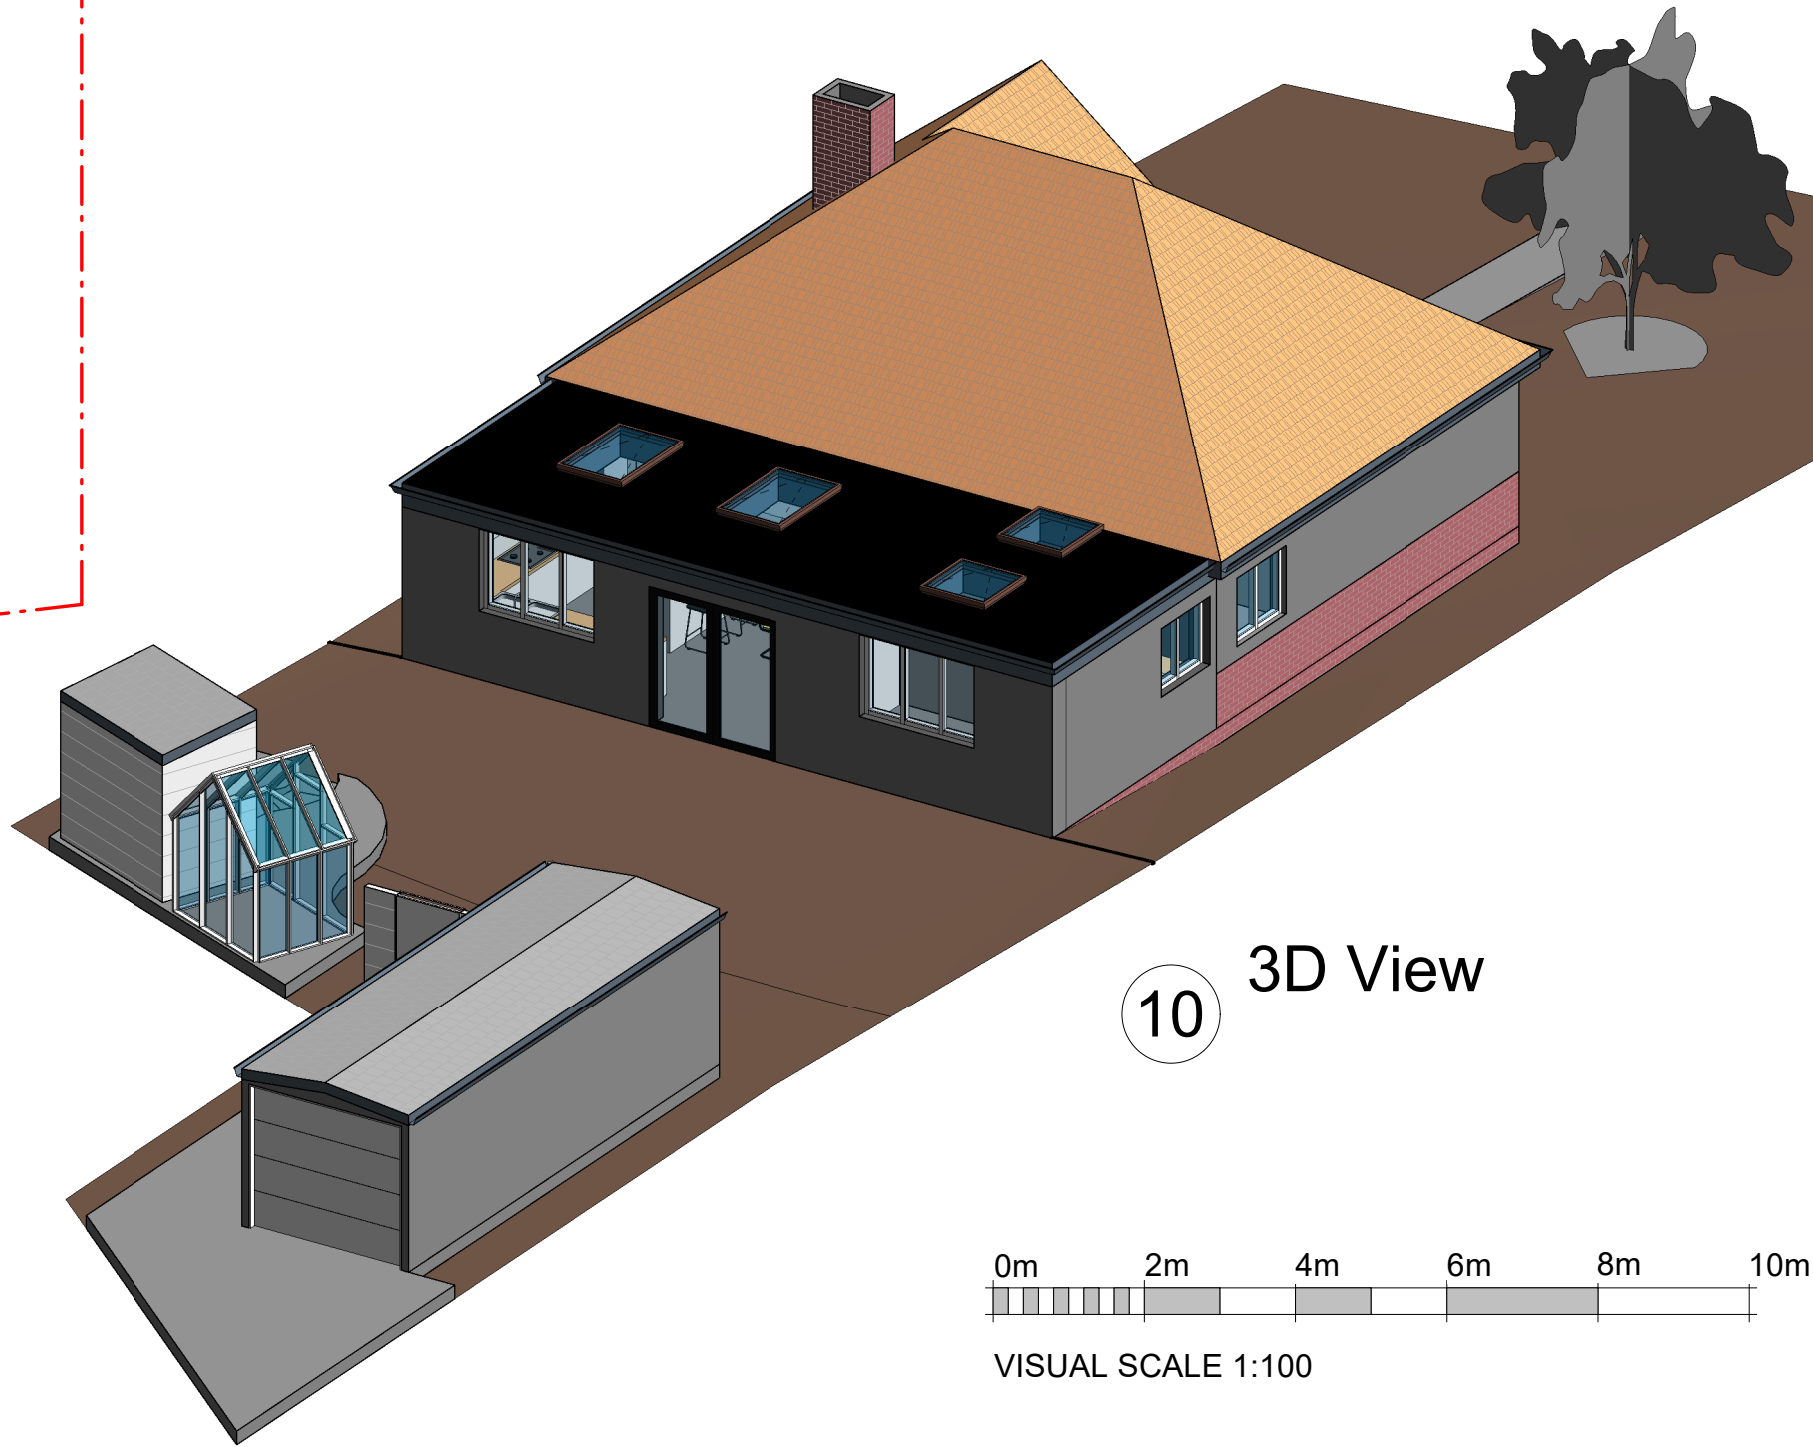

10 3D View

 

VISUAL SCALE 1:100

PROJECT Single Storey Rear Extension, Replacing Existing Front Door, External Alterations, Internal Reconfiguration and All Associated Works		
ADDRESS 58 Langborough Road, Wokingham, RG40 2BT		
CLIENT NAME A. Tong		
PROJECT STATUS Planning		
SHEET N. PL01	DRAWING TITLE Proposed Drawings	
DESIGNED BY: GOPLANS	DRAWN BY: SD	CHECKED BY: GOPLANS
DATE: 26/08/2025	SCALE As Indicated @ A1	
..... Demolished existing Item above cut Headheight of 1.8m (estimated) Roof lights All dimensions to be cross-checked on site prior to completing drawings for a party wall process, ordering and/or structural purposes.		
goplans.co.uk 020 3633 0928		