





Front Elevation 1-100

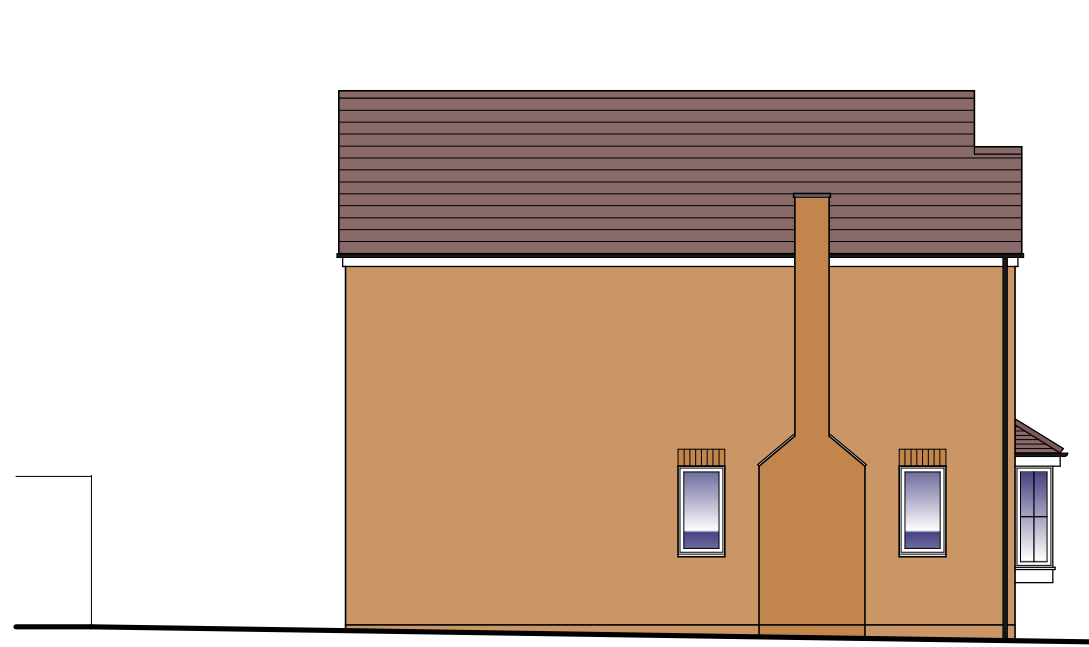


Side Elevation 1-100






Rear Elevation 1-100

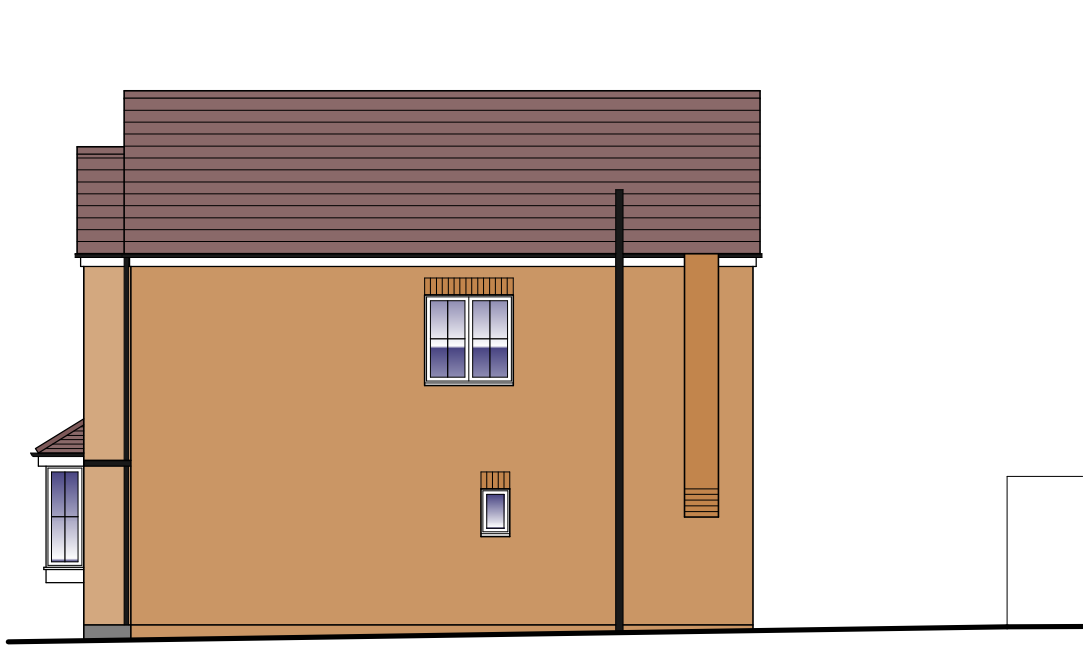


Side Elevation 1-100

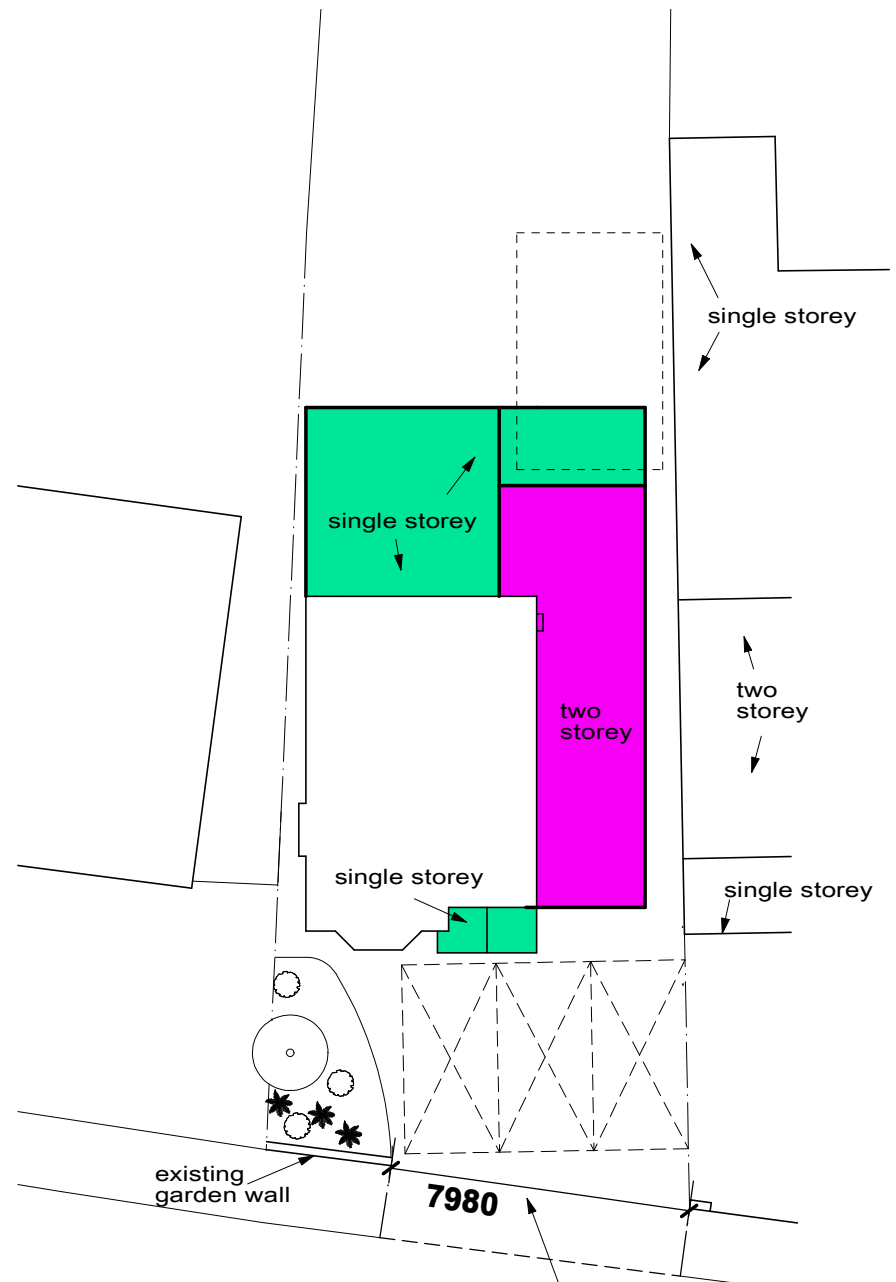


Parking Plan 1:200

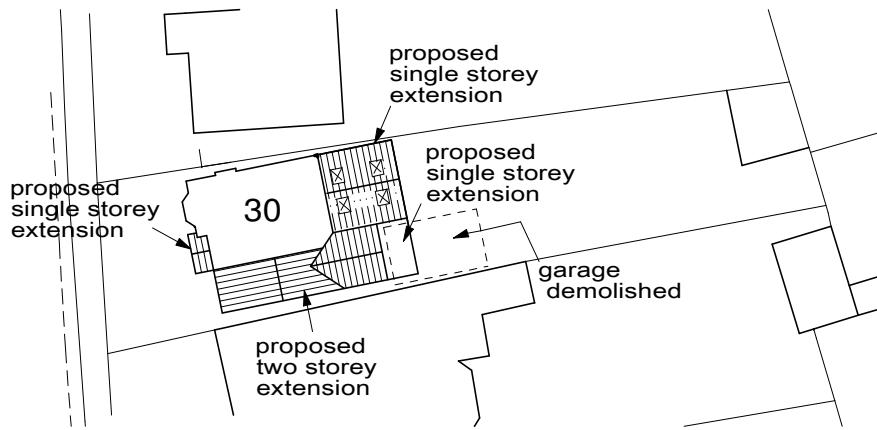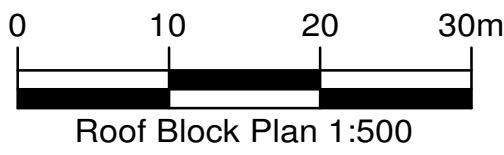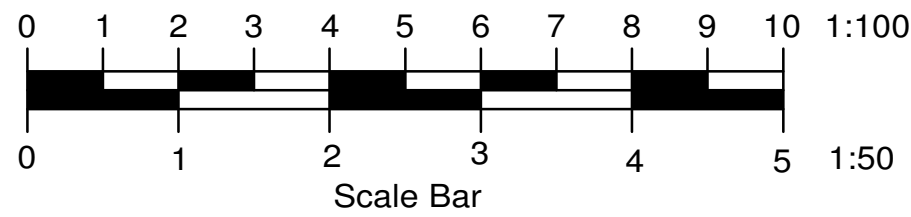



Roof Block Plan 1:500

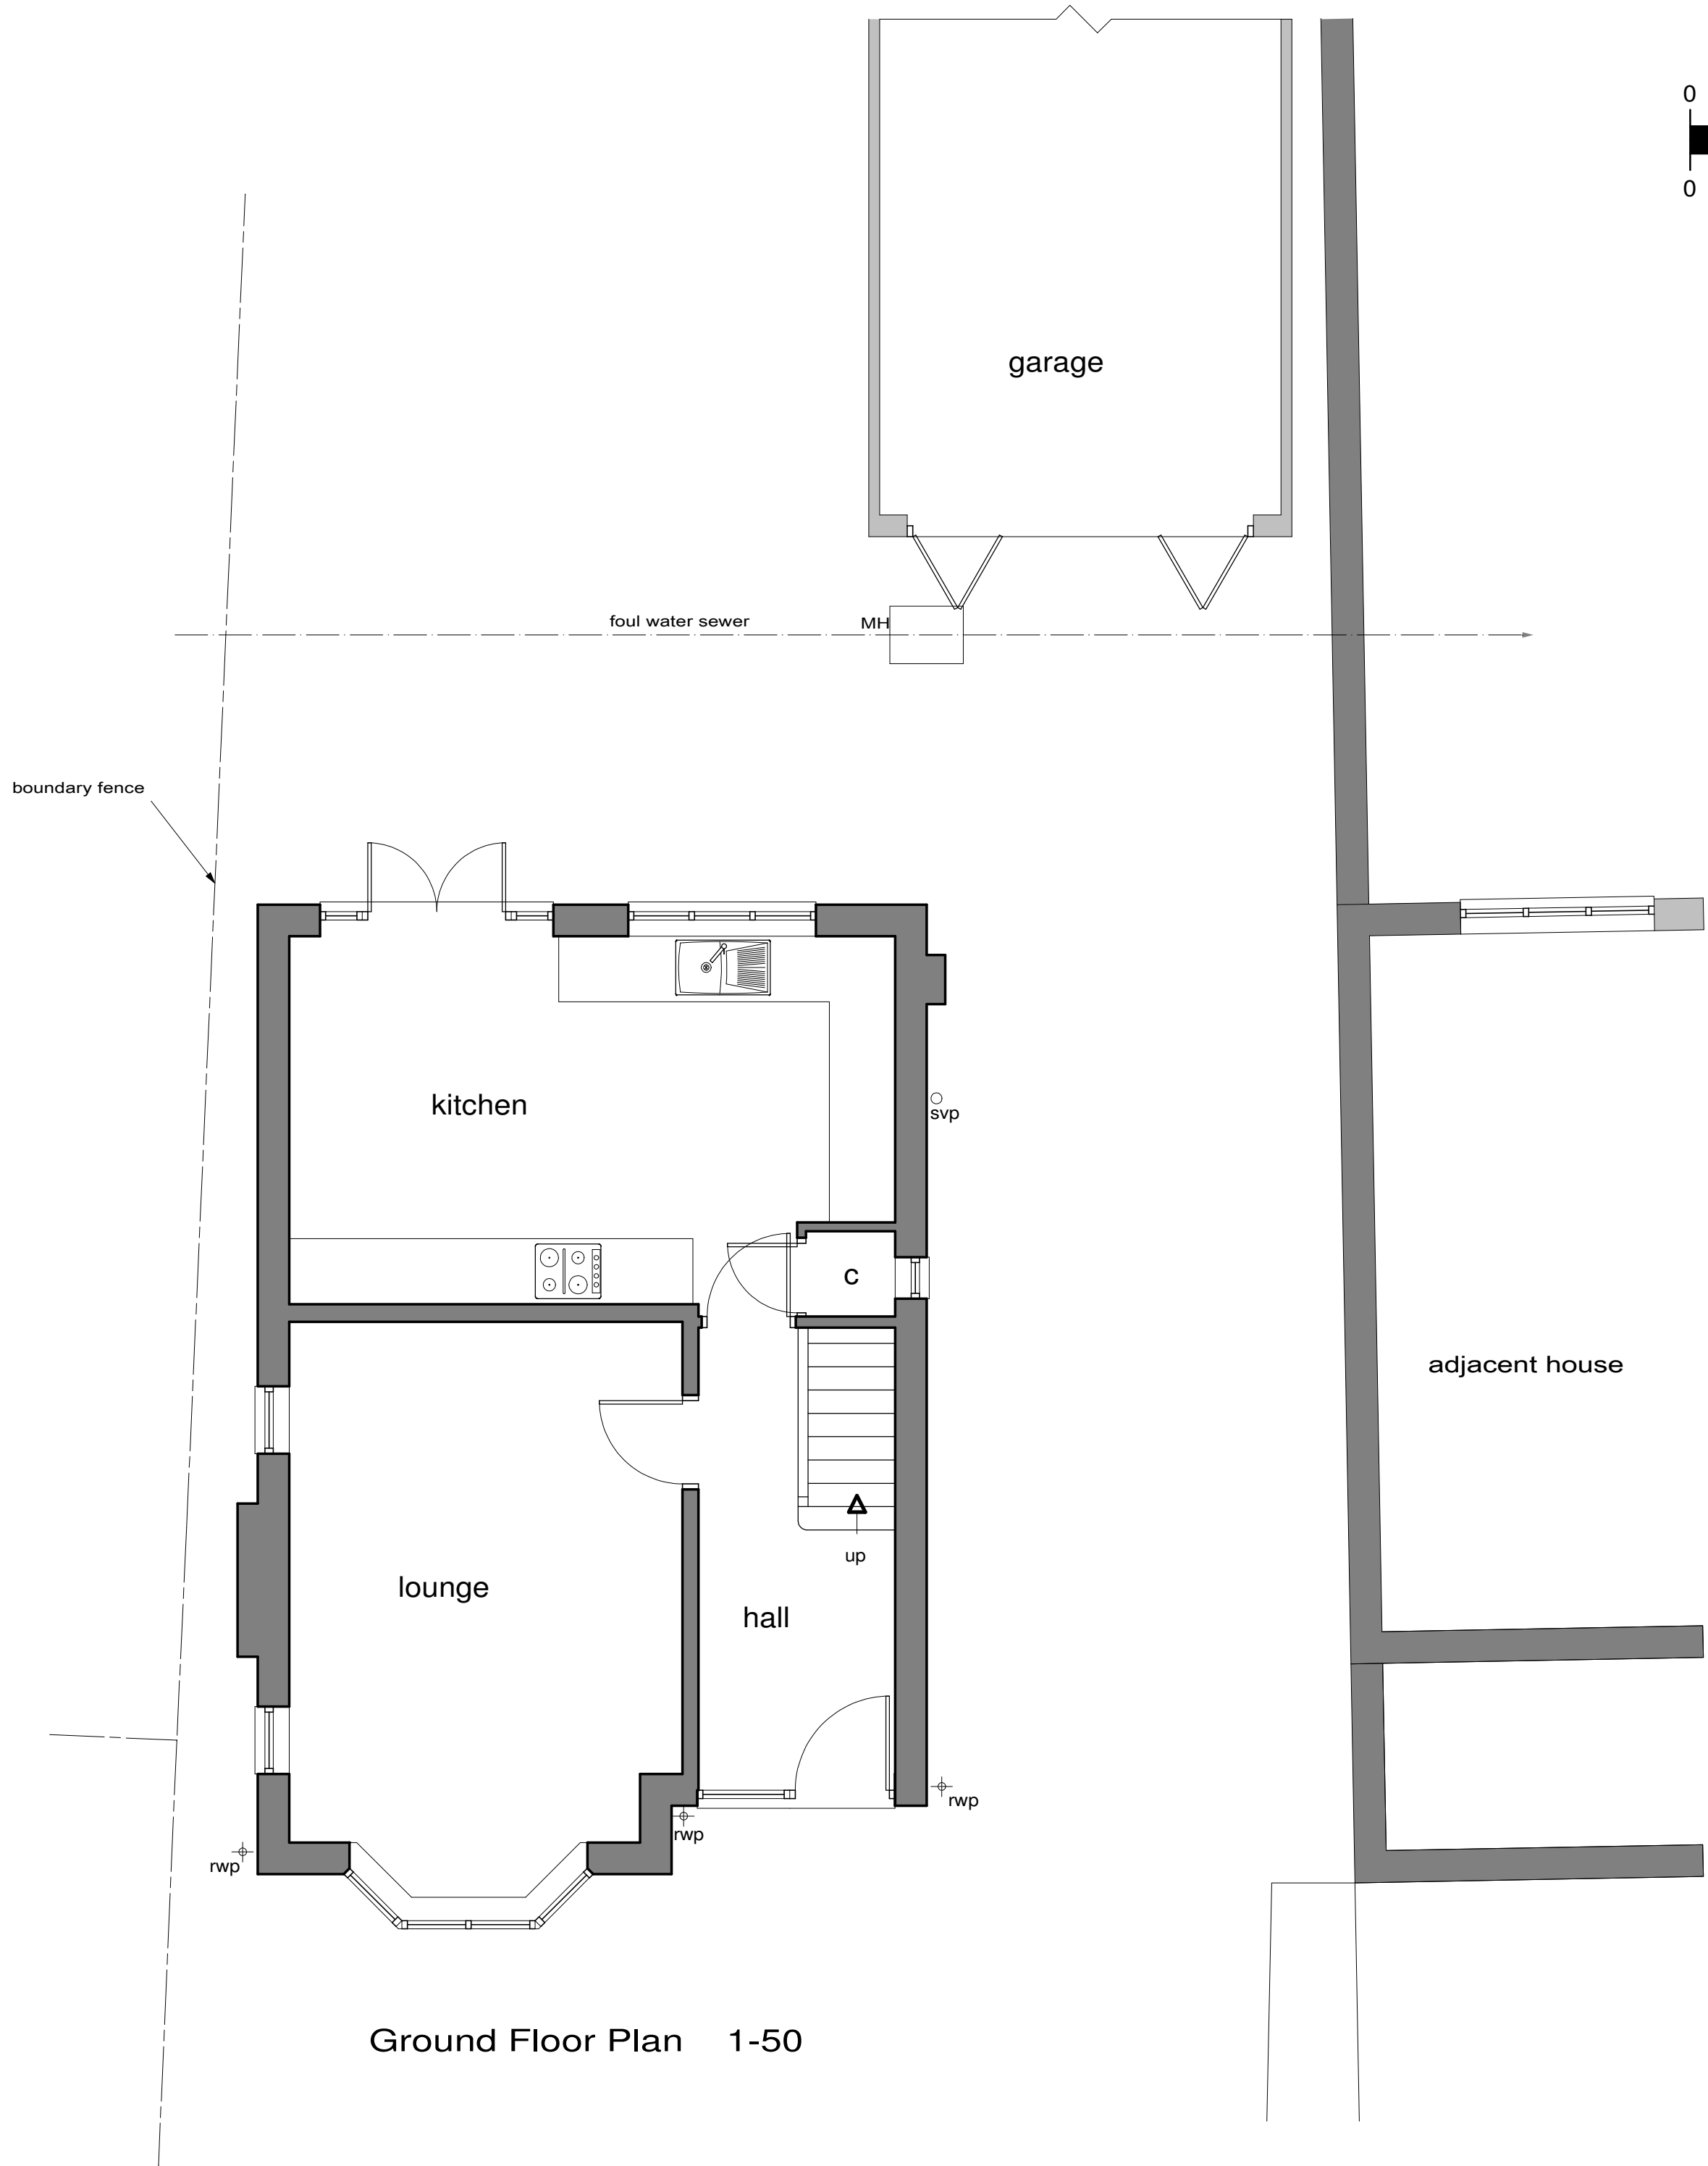

Ground Floor Plan 1-50

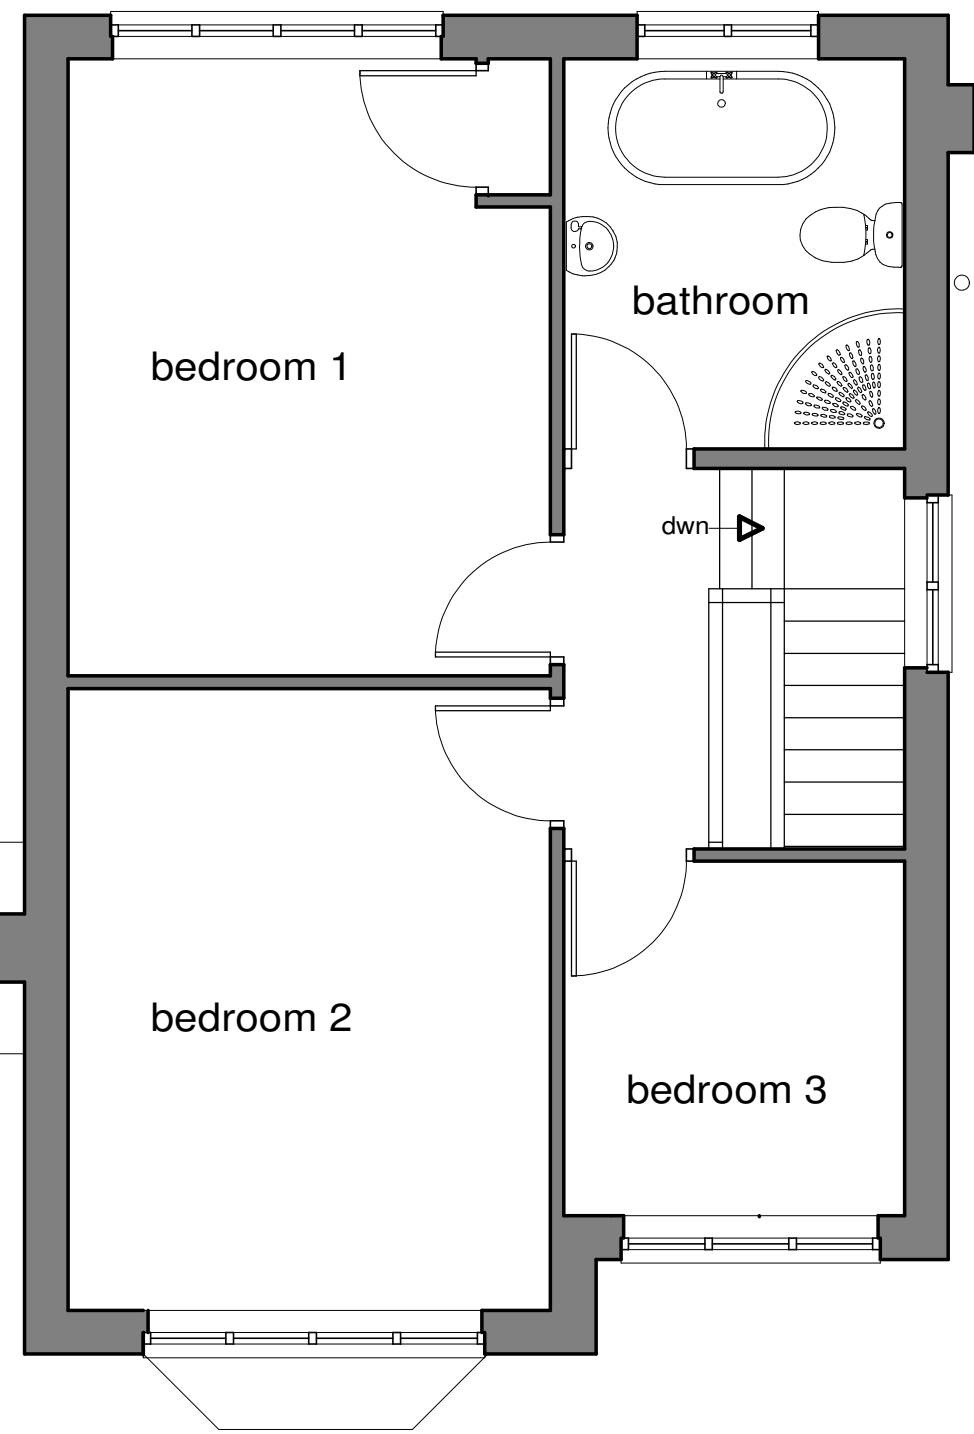

First Floor Plan 1-50

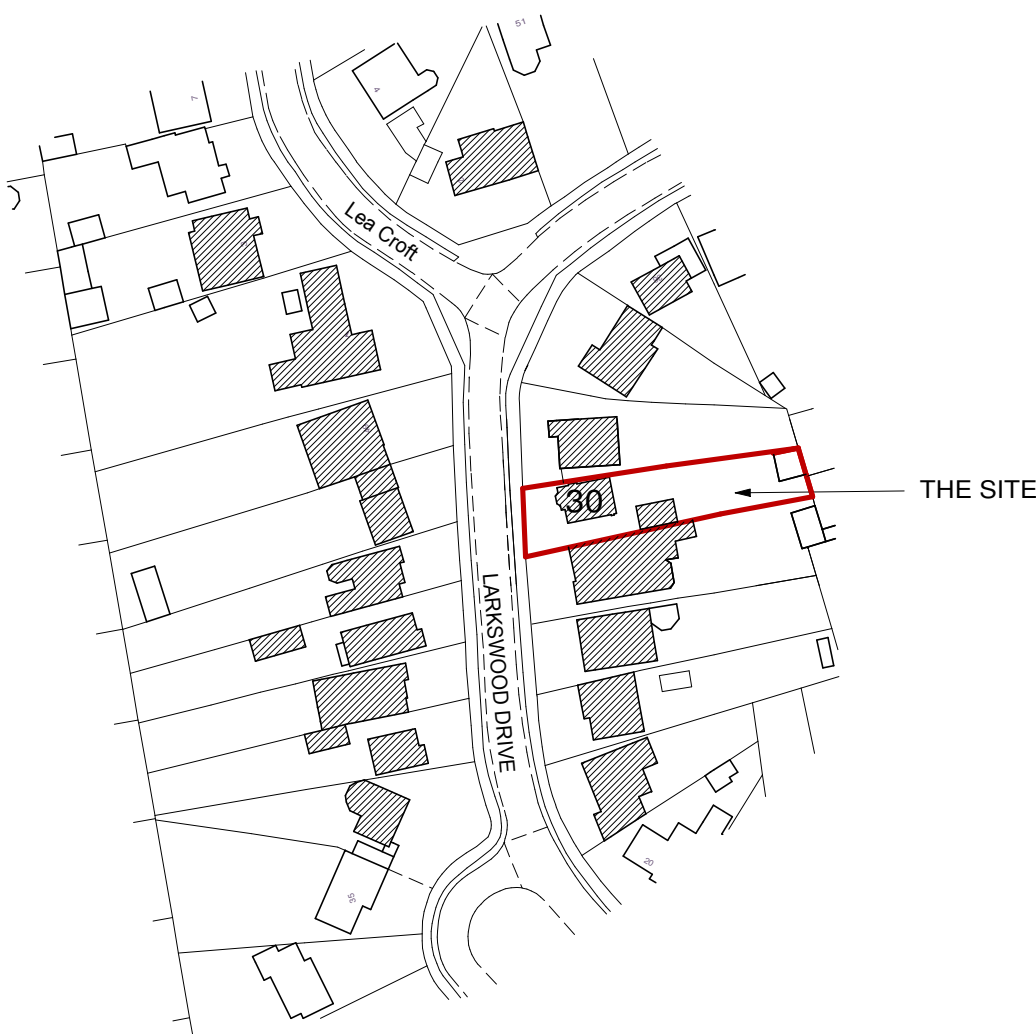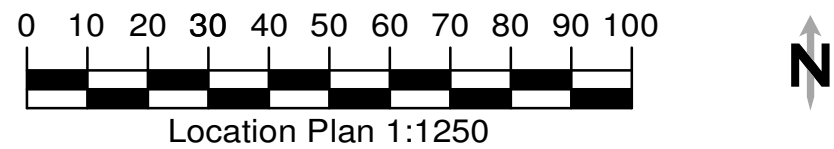

Location Plan 1:1250

Client		Dan Mollon	
Job Title		30 Larkwood Drive Crowthorne RG45 6RL	
Drawing Title		Existing Plans and Elevations	
Scale		1-50 1-100	
Date		Oct 25	Drawn by wen
Drg No.		M-2845	Rev.