



Front Elevation 1-100





Side Elevation 1-100




Rear Elevation 1-100



Side Elevation 1-100

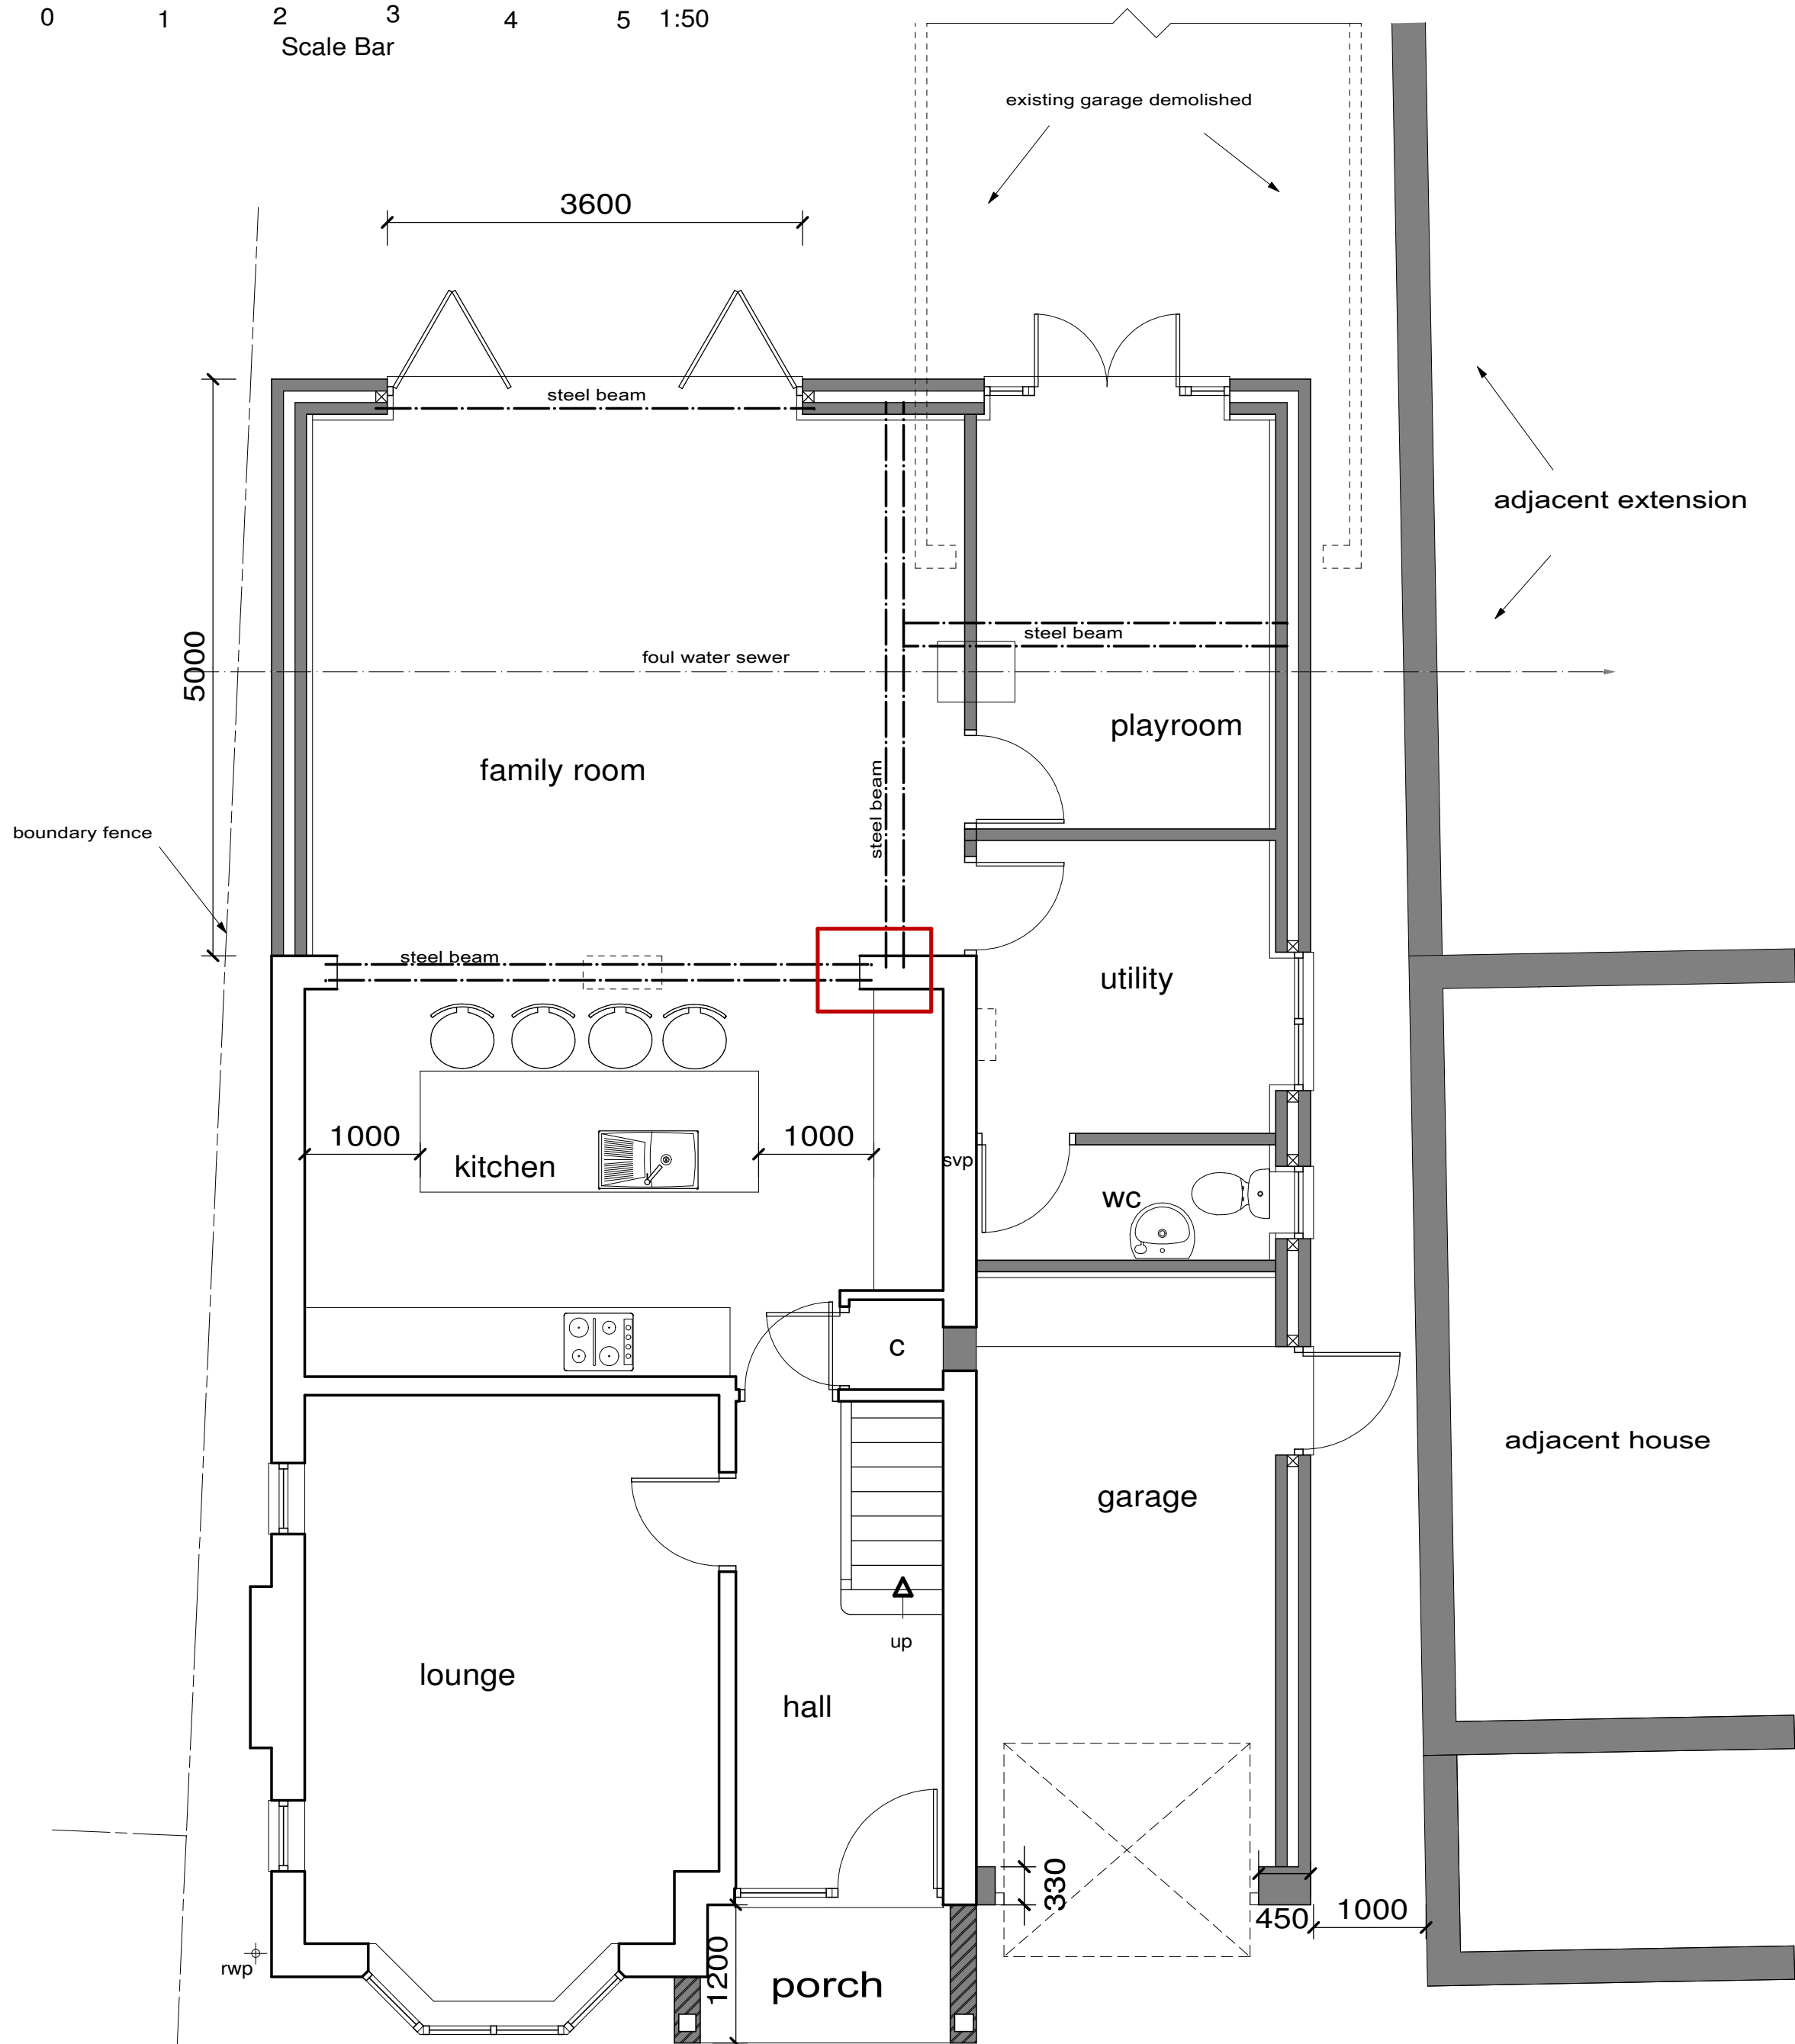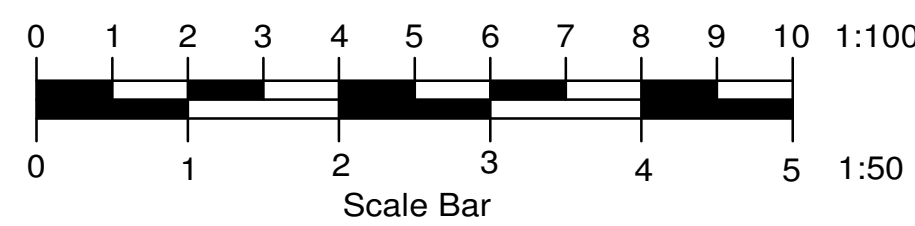

Ground Floor Plan 1-50

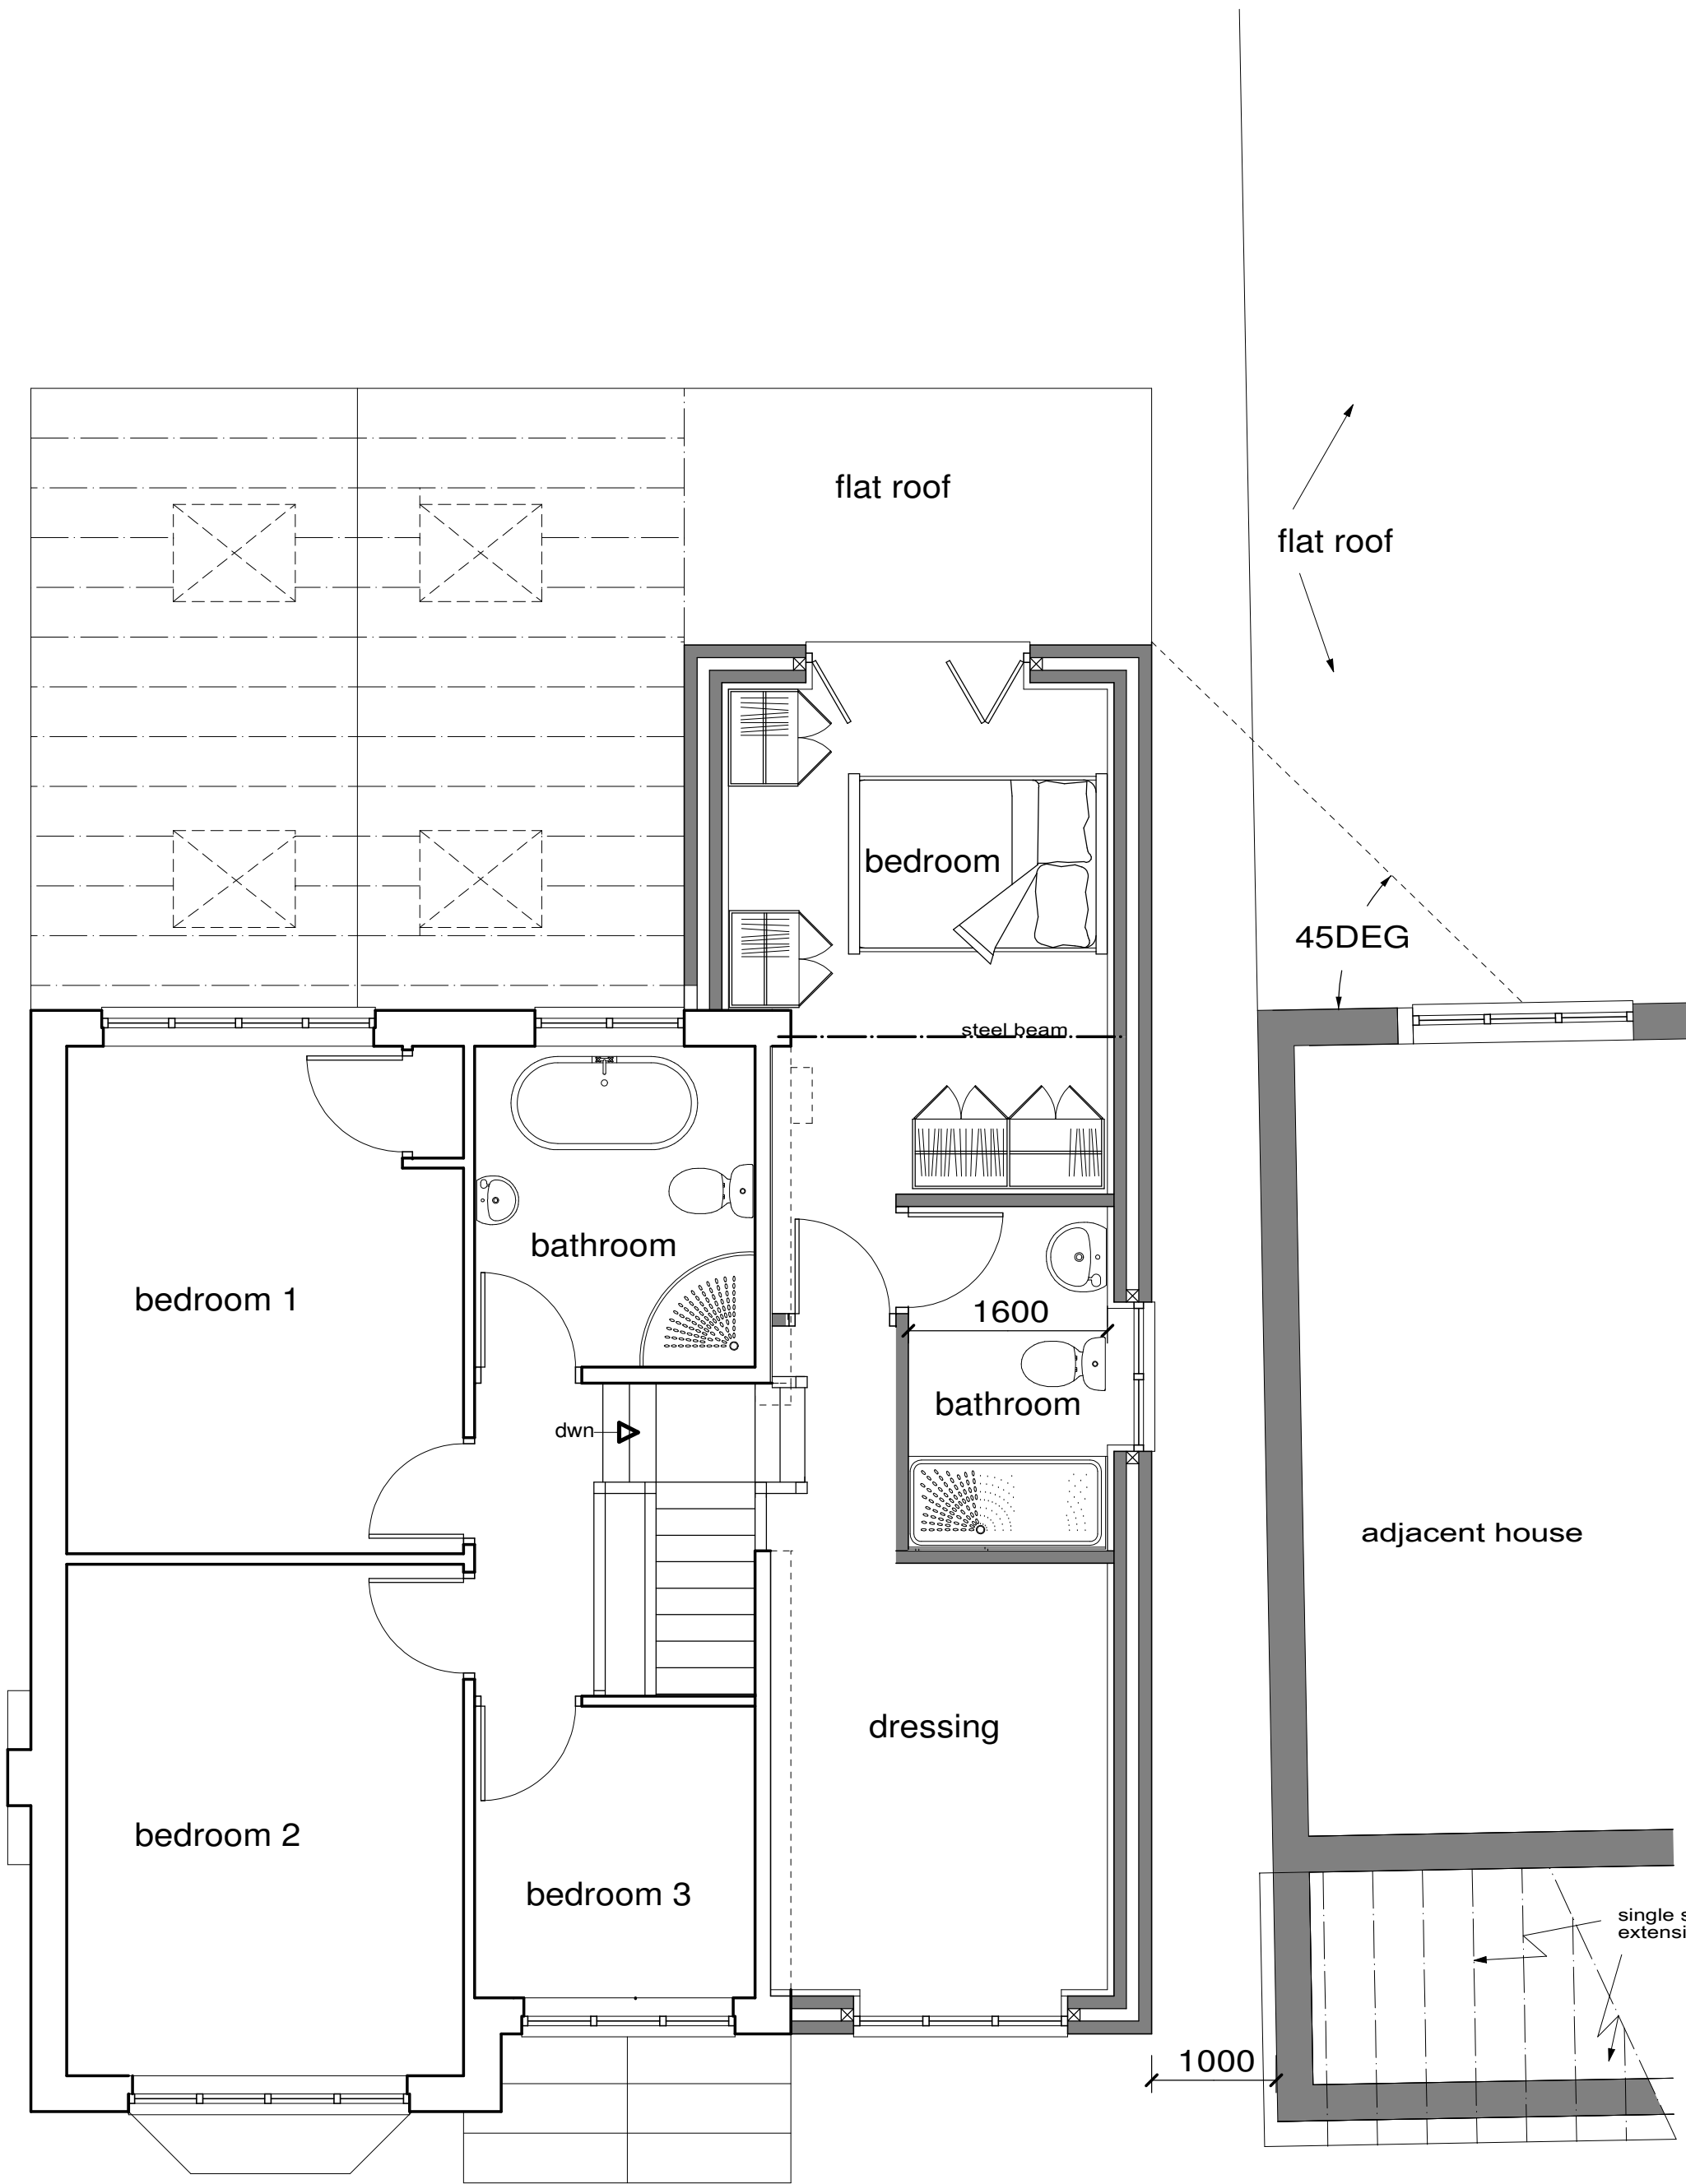

First Floor Plan 1-50

Client	
Dan Mollon	
Job Title	
30 Larkwood Drive	
Crowthorne	
RG45 6RL	
Drawing Title	
Proposed Plans	
and Elevations	
Scale 1-50 1-100	
Date Oct 25	Drawn by wen
Drg No. M-2845-1	Rev.