


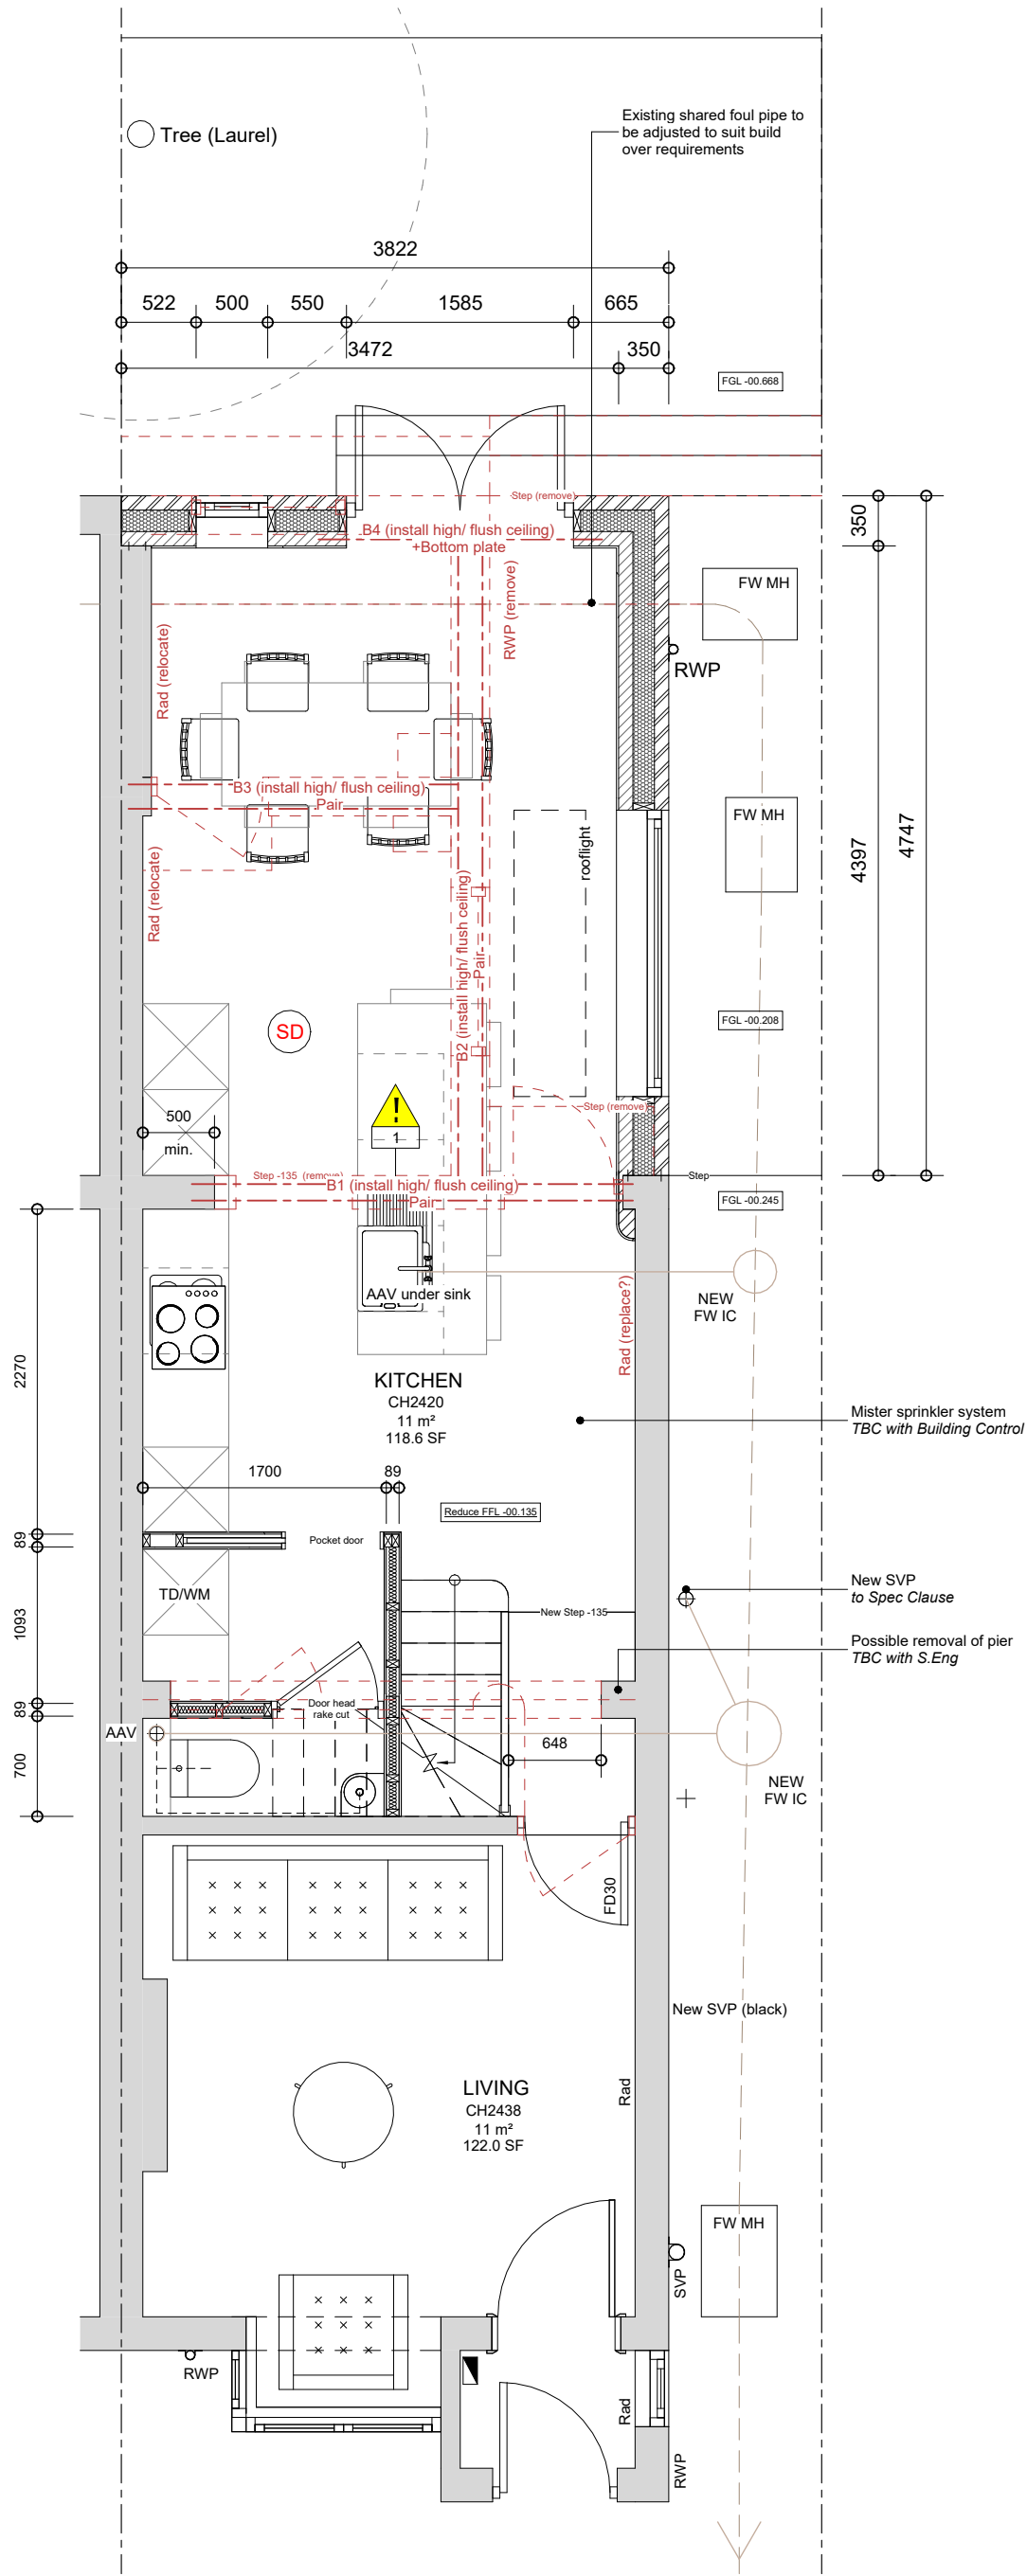

1 Proposed Ground Floor Plan - PD
A8.02 1 : 50

1 20.11.24 Initial Issue BTL

Rev	Description	Date	By
-----	-------------	------	----



The Basement - Wharf Road
Higham Ferrers
Northamptonshire
NN10 8BQ
E: hello@architecture-workshop.co.uk
T: 01933 322 332

www.architecture-workshop.co.uk

Project: 117 Gipsy Lane, Wokingham, RG40 2BW

Client: Mr & Mrs Wilson

Title: Proposed Ground Floor Plan

Number: 24-284 A8.02

Scale @ A2: 1 : 50

Revision: 1

Description: 20.11.24

Status: PLANNING

Drawn: BTL

Date: Initial Issue

Use figured dimensions only, which are displayed in millimeters taken from structural surfaces unless stated otherwise. The contractor is responsible for checking all dimensions before work is put in hand. Any discrepancies within the drawing should be reported prior to commencement of works.

The drawing information must be read in conjunction with all relevant scheme drawings, TECHNICAL NOTES drawings, specification and/or schedules referred to or not. Boundary and ownership lines to be established on site.

