



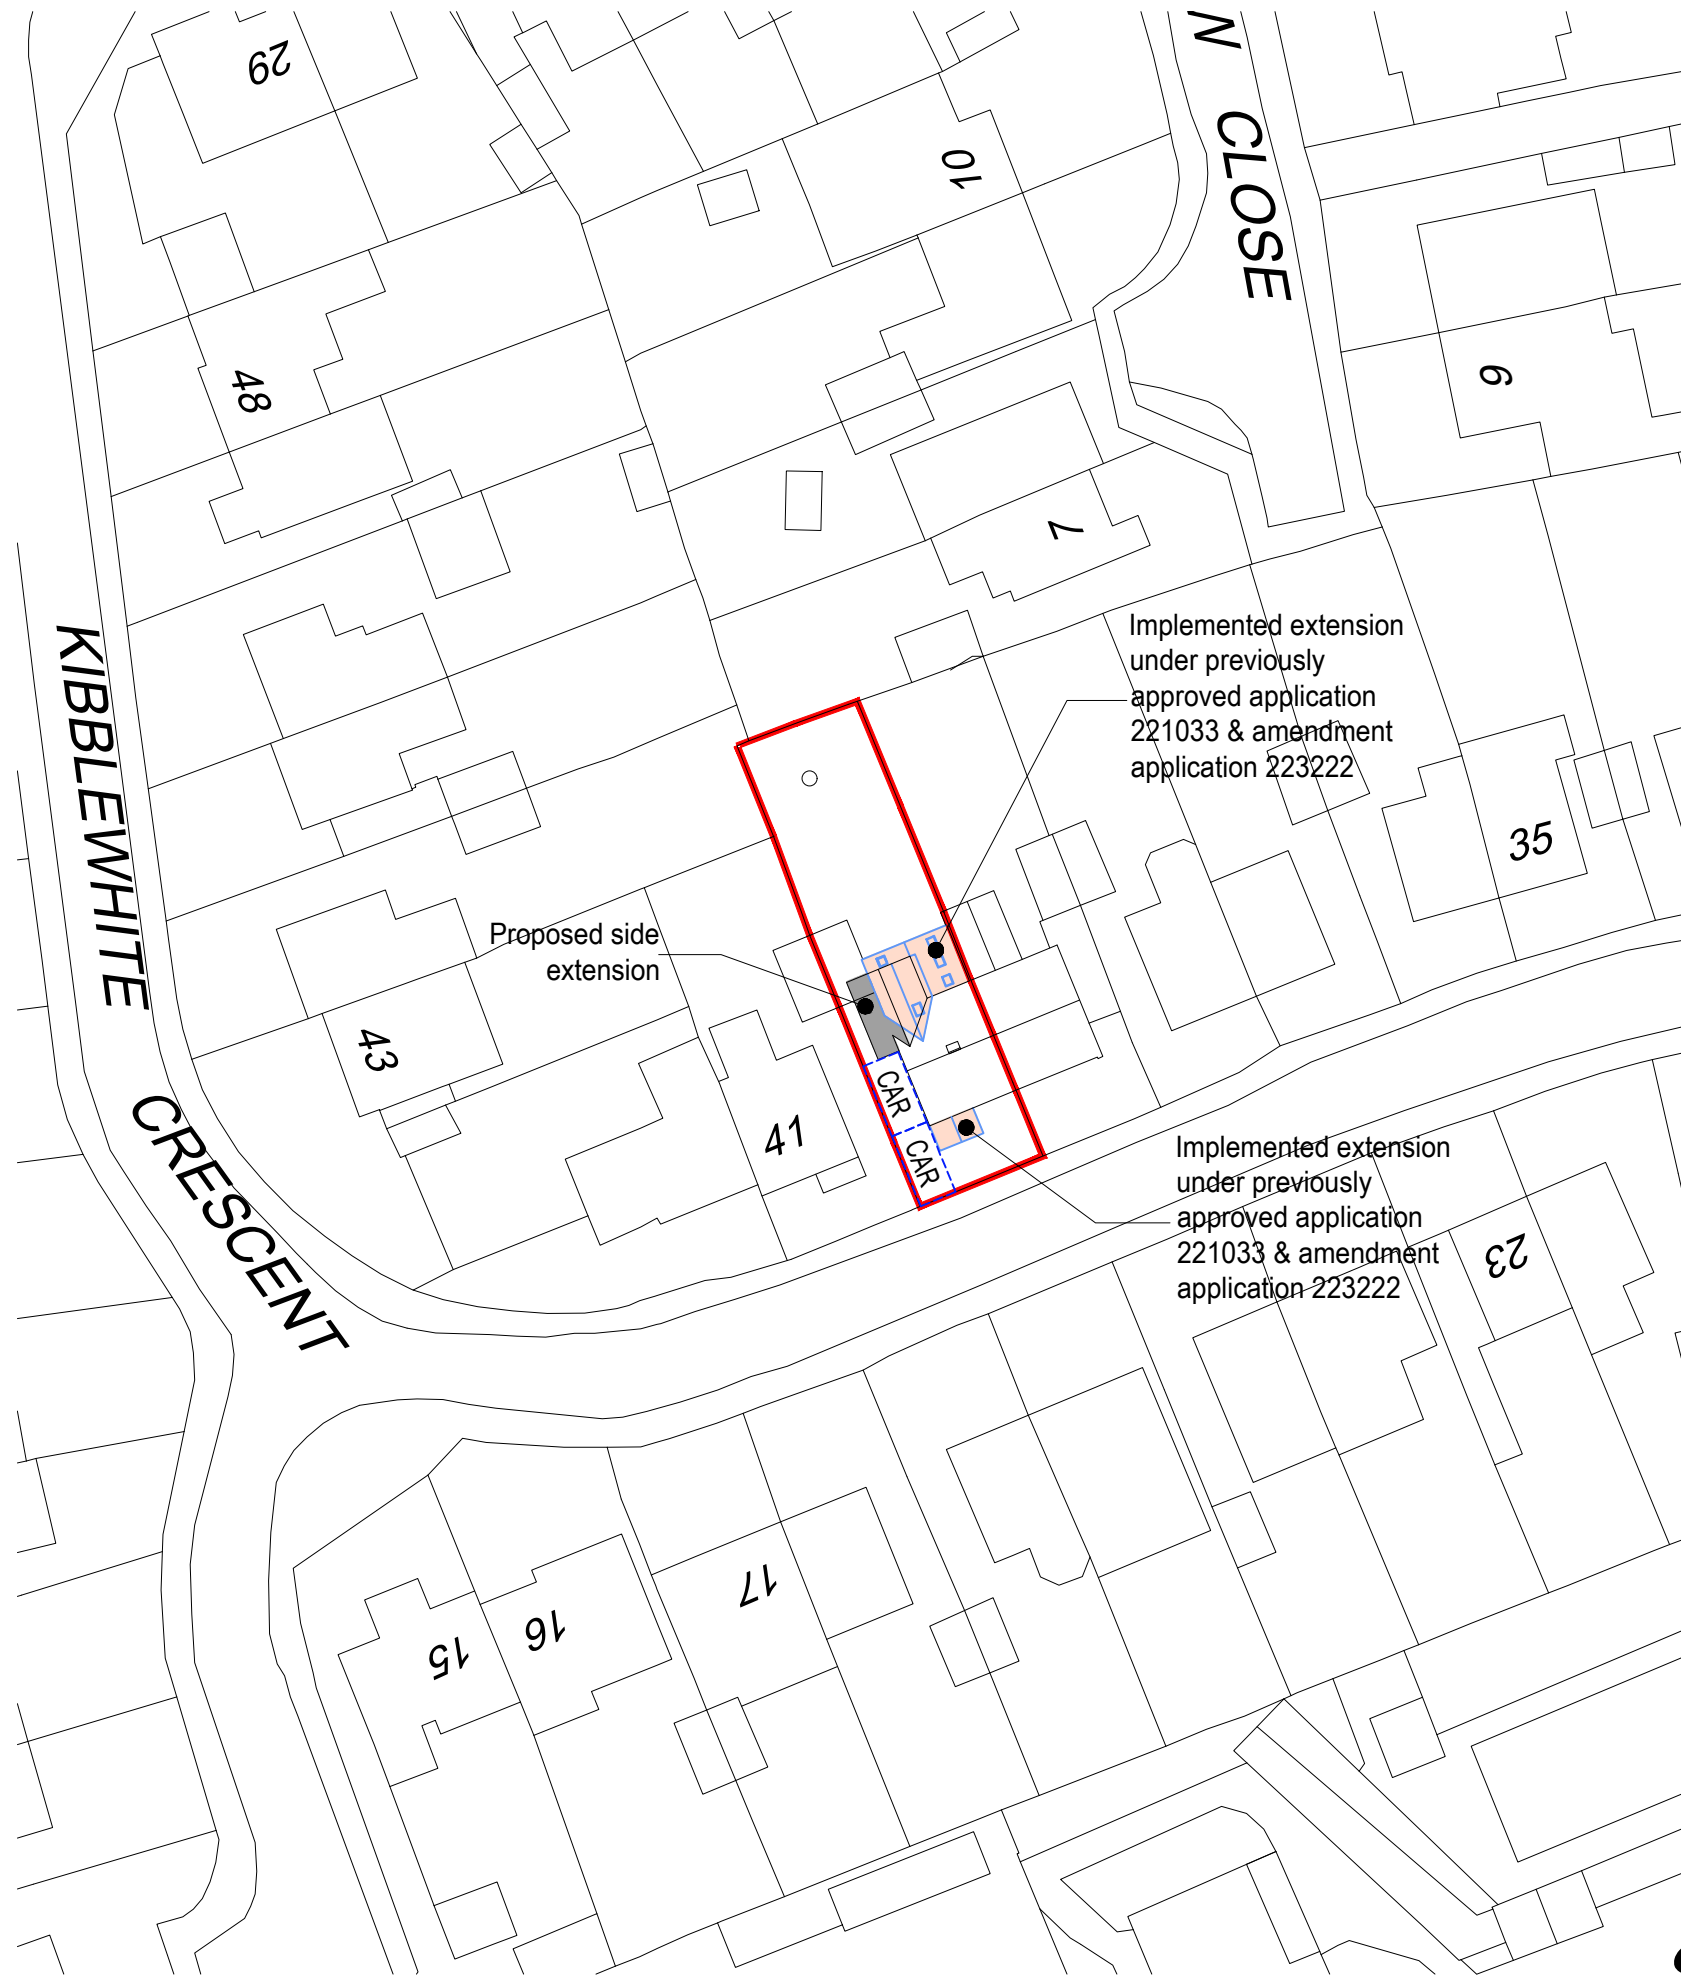


SITE PLAN 1:500

© Crown copyright 2024 Ordnance Survey 100053143

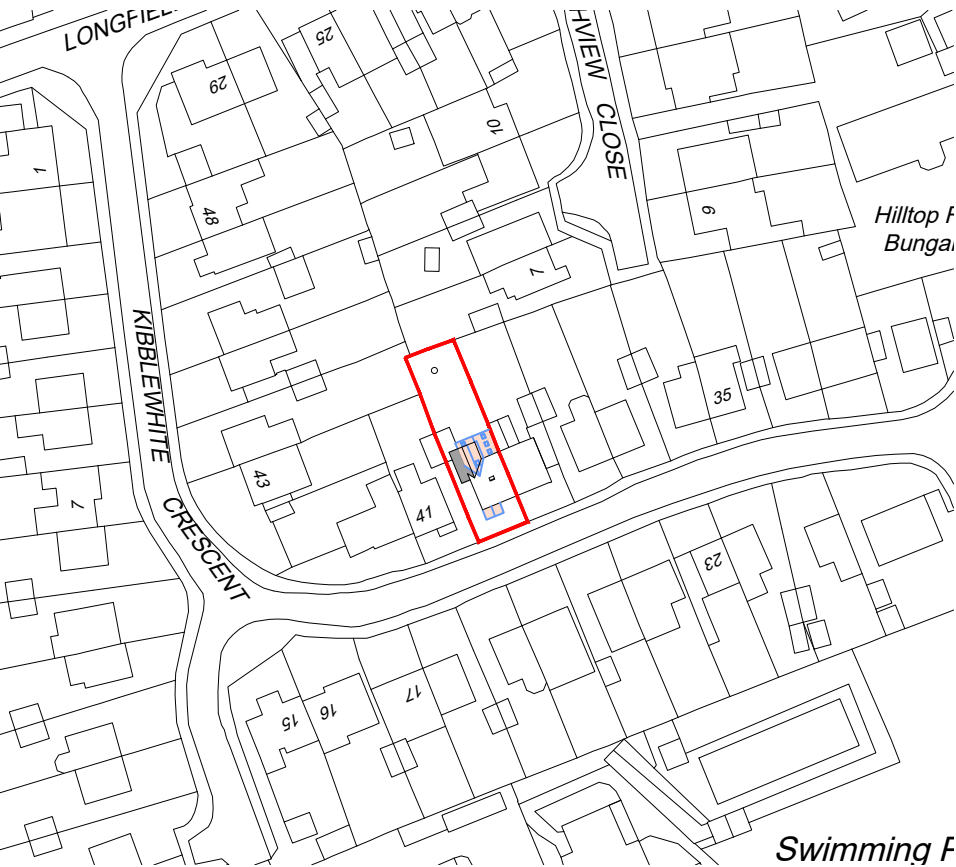

LOCATION PLAN 1:1250

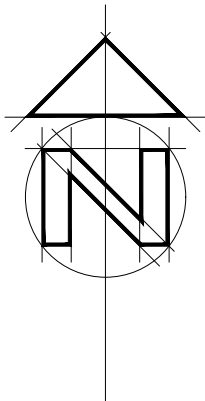

CLIENT	Mr & Mrs T Biggin
PROJECT	40 Kibblewhite Crescent, Twyford, Reading, RG10 9AX
DRAWING	PROPOSED SITE & LOCATION PLANS
SCALE	1:1500/1250
DWG NO	202
REV	