



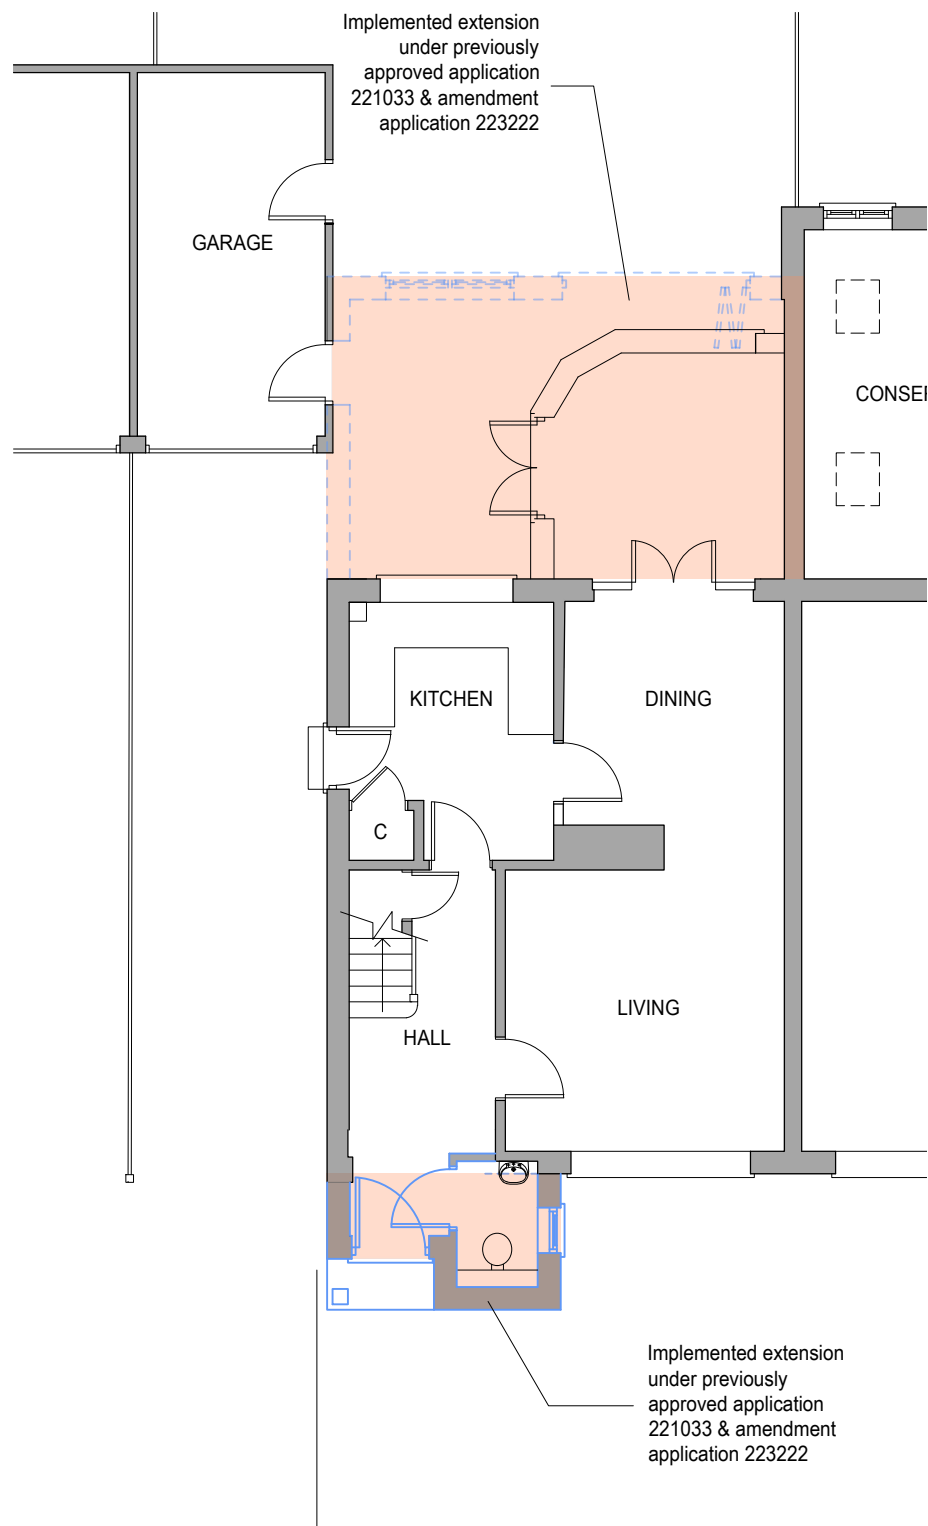

GROUND FLOOR PLAN

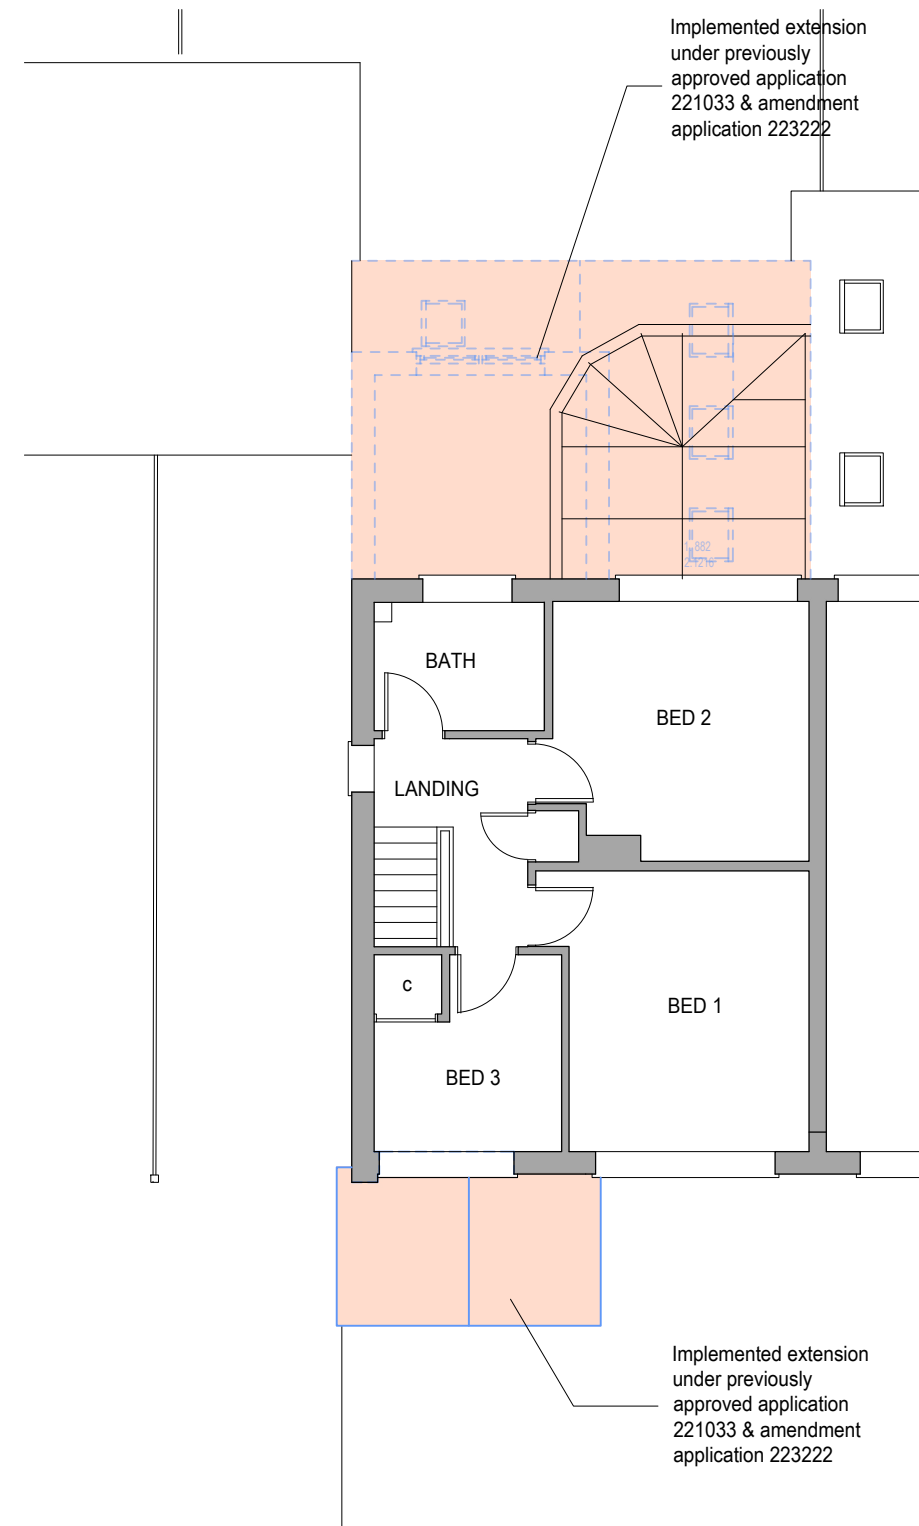

FIRST FLOOR PLAN

1:100 scale Bar
This Drawing has been produced for printing onto A3 size paper,



CLIENT	Mr & Mrs T Biggin
PROJECT	40 Kibblewhite Crescent, Twyford, Reading, RG10 9AX
DRAWING	EXISTING PLANS
SCALE	1:100
DWG NO	100
REV	