



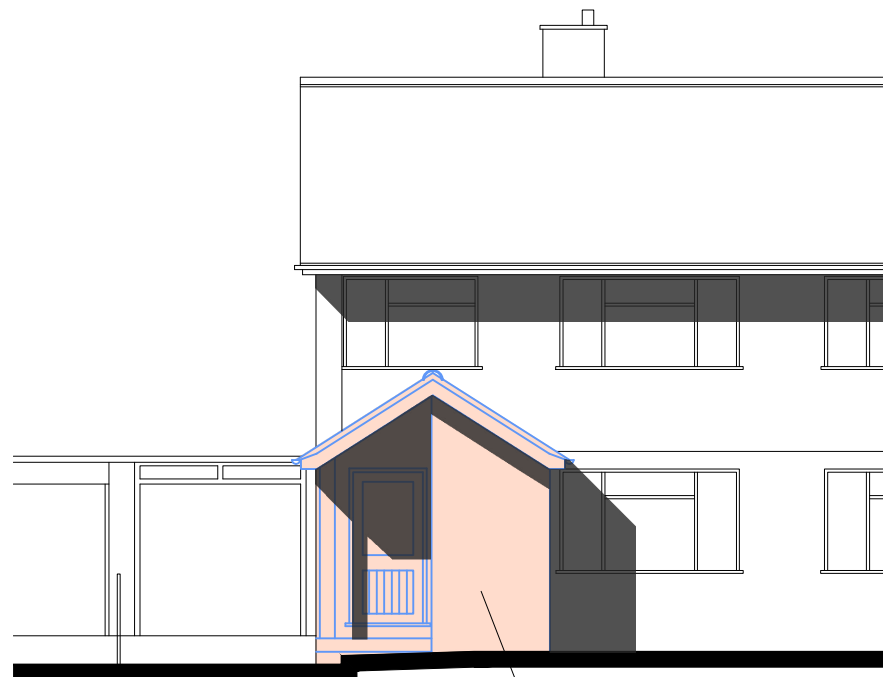


FRONT ELEVATION

Implemented extension
under previously
approved application
221033 & amendment
application 223222

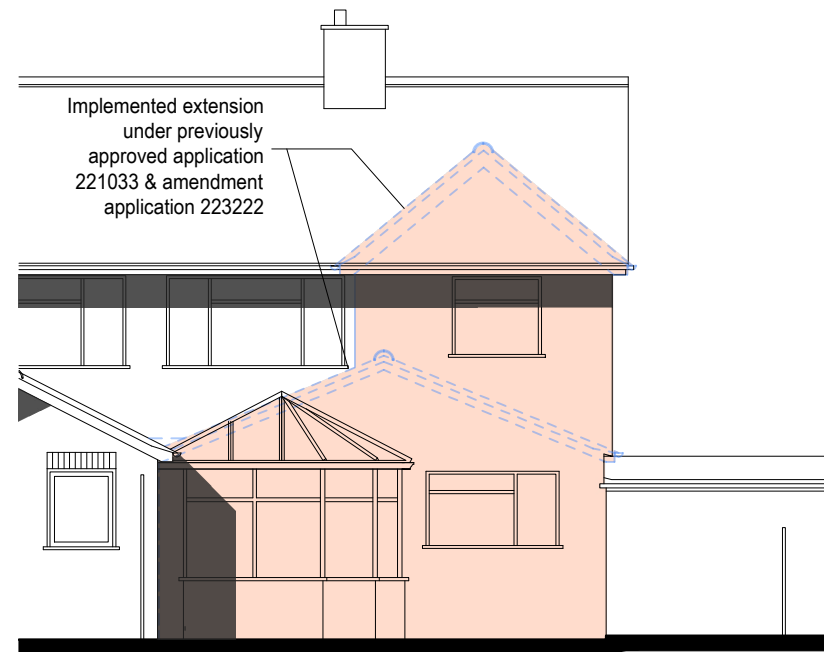

REAR ELEVATION


Implemented extension
under previously
approved application
221033 & amendment
application 223222

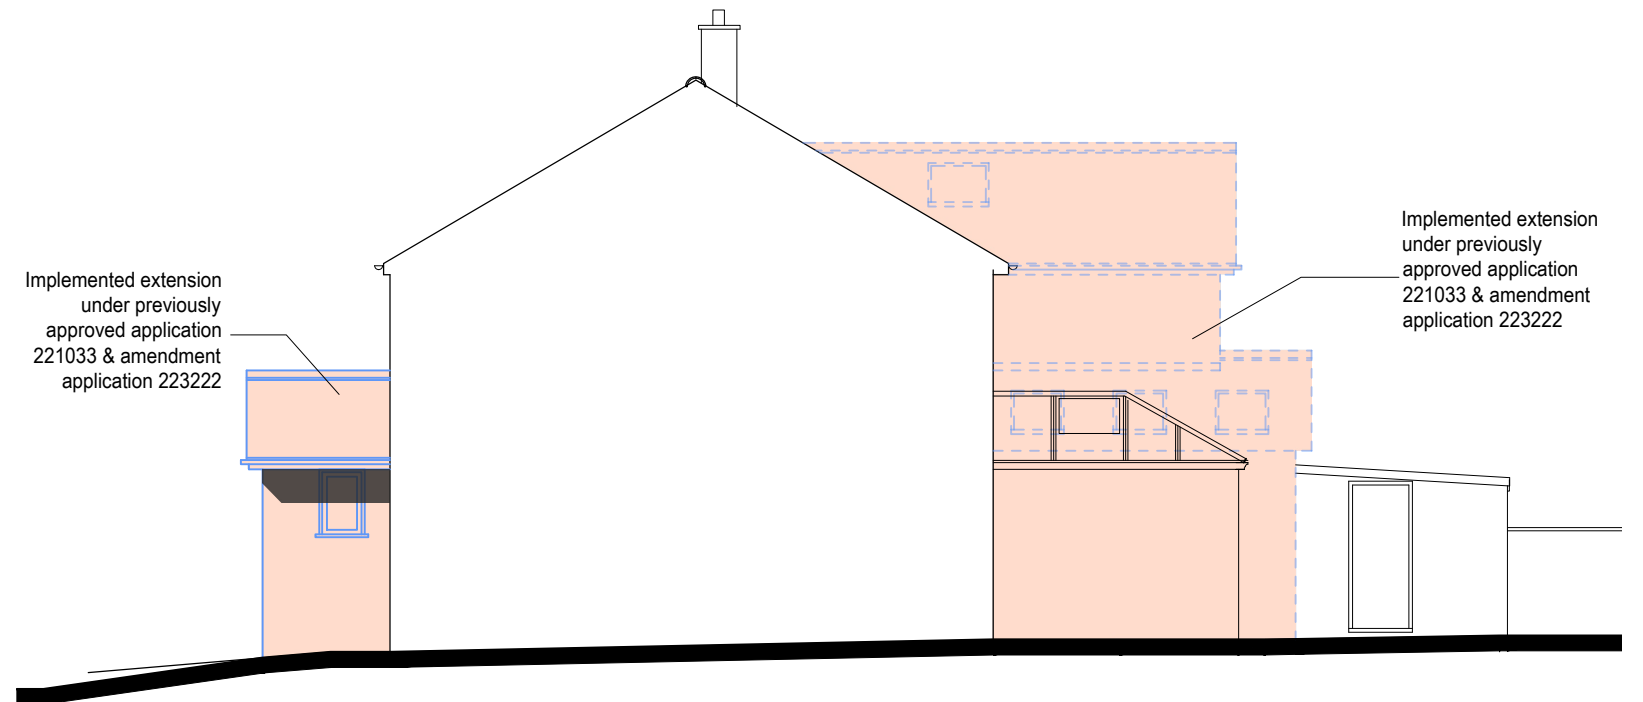

SIDE ELEVATION

Implemented extension
under previously
approved application
221033 & amendment
application 223222

Implemented extension
under previously
approved application
221033 & amendment
application 223222

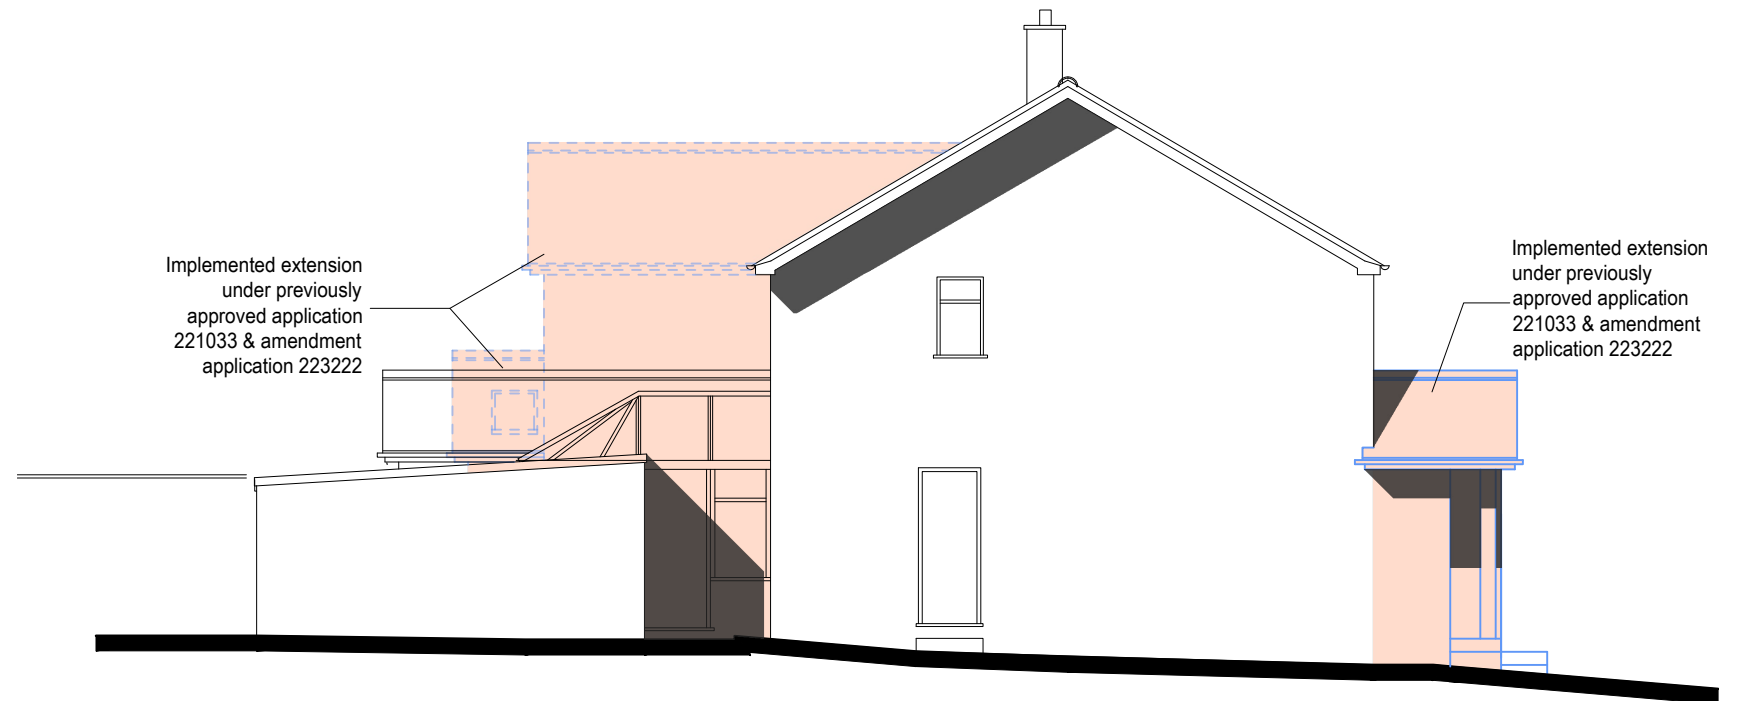

SIDE ELEVATION

Implemented extension
under previously
approved application
221033 & amendment
application 223222

Implemented extension
under previously
approved application
221033 & amendment
application 223222

1:100 scale Bar
This Drawing has been produced for printing onto A3 size paper,



CLIENT Mr & Mrs T Biggin
PROJECT 40 Kibblewhite Crescent,
Twyford, Reading, RG10 9AX
DRAWING EXISTING ELEVATIONS

SCALE 1:100

DWG NO 101

REV