



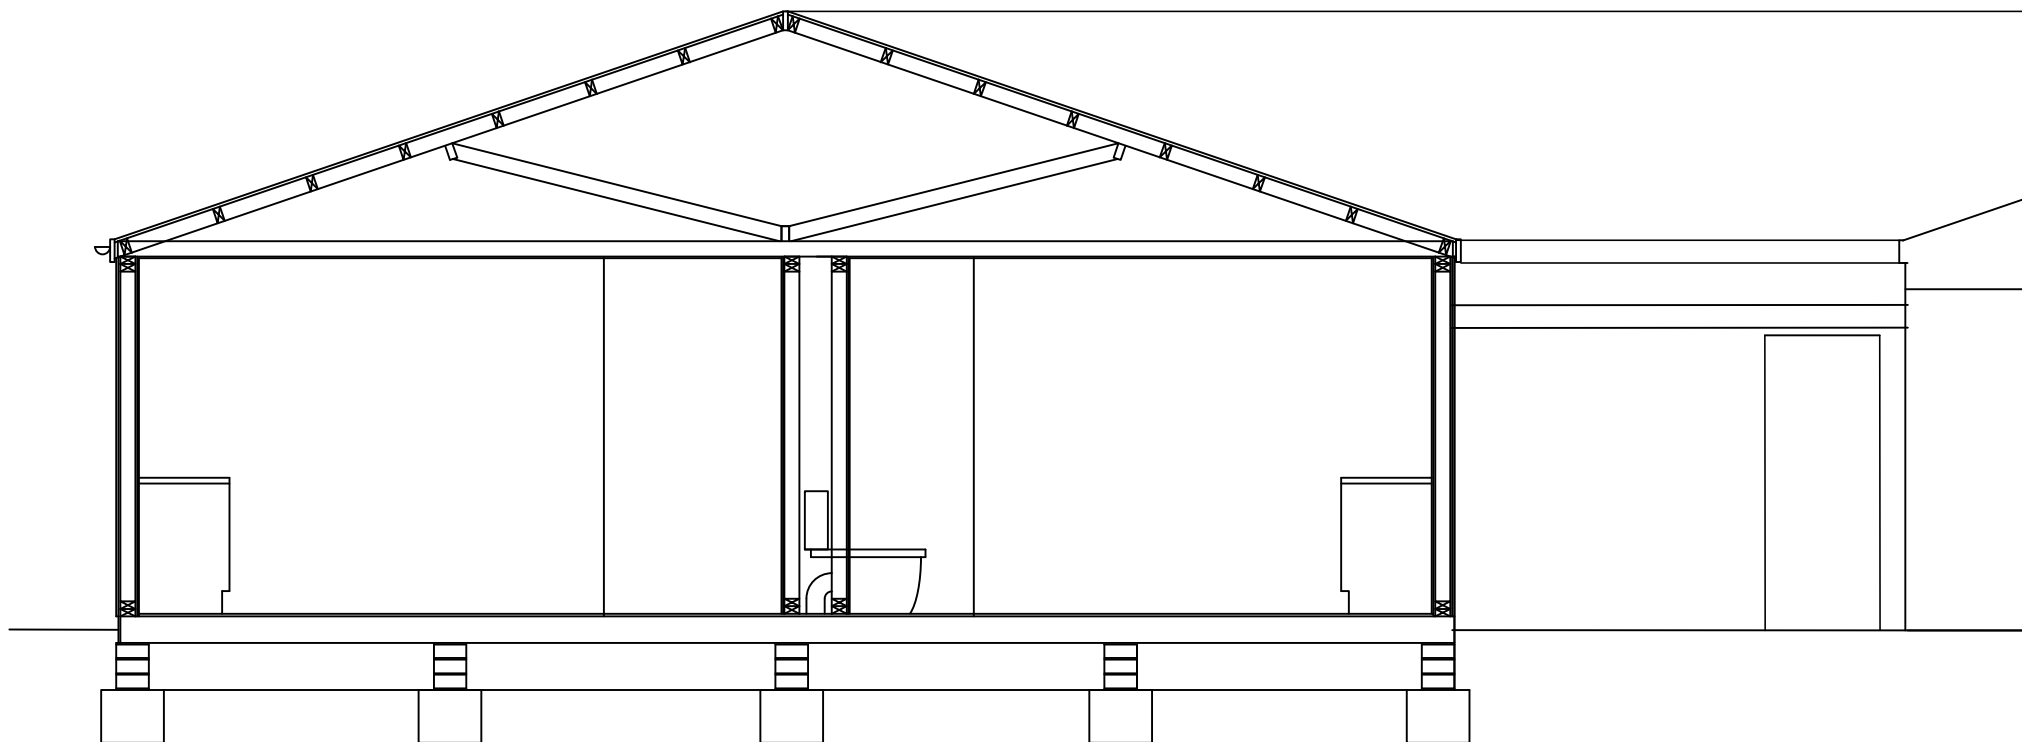

SECTION A-A - scale 1:50 at A3

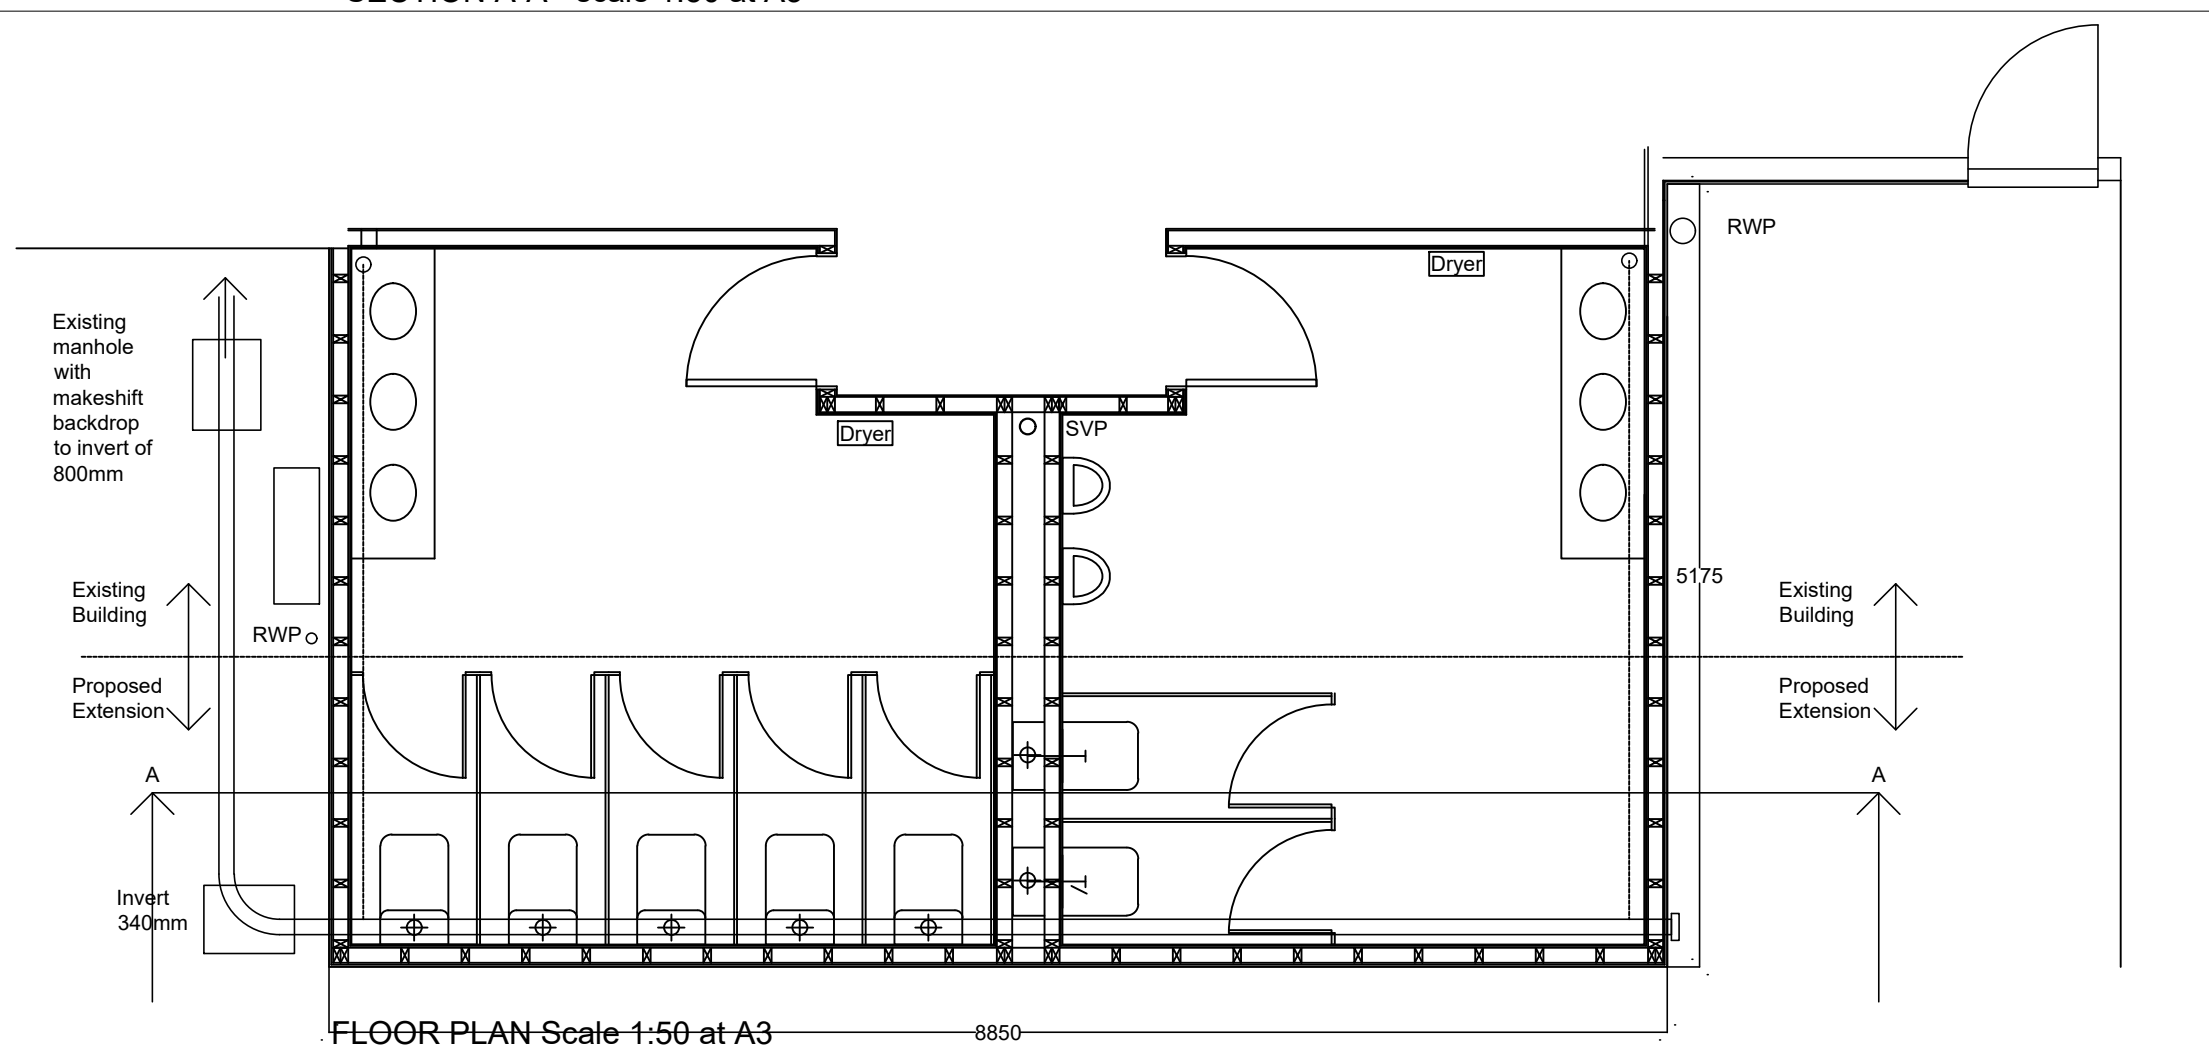

FLOOR PLAN Scale 1:50 at A3

Henley Surveying and Design Services
 Tel 07879 600063 e-mail keithwalker56@btinternet.com

Client Shinfield Players

Project Proposed Extension to form toilets for the Theatre

Title Existing Plans and Section A - A

Scale
1:50

Drawn by
KW

Date
May 2025

Drawing No
202501/01