




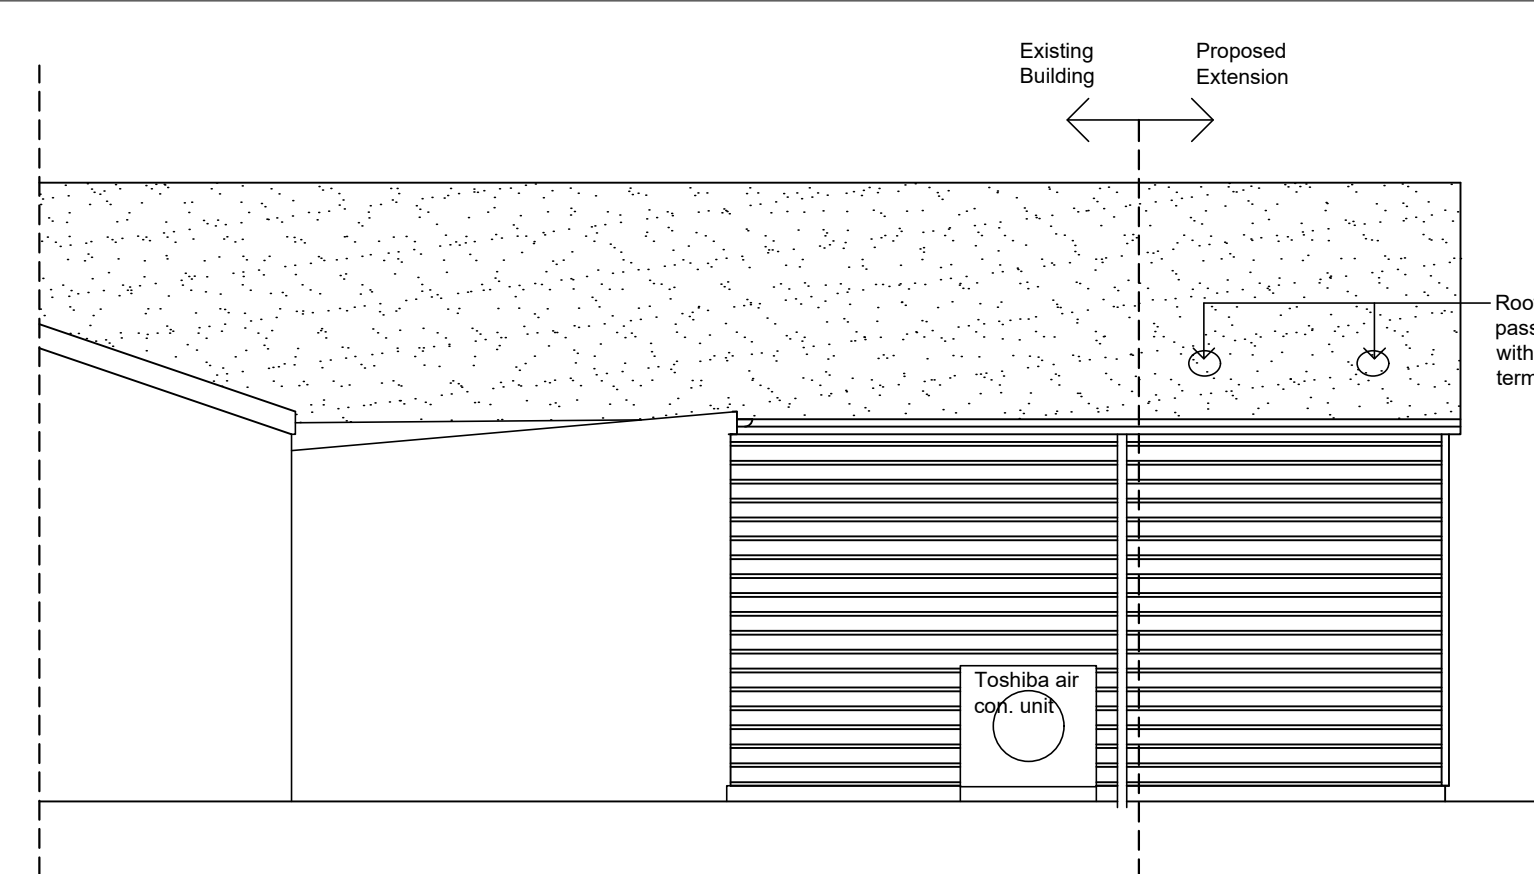

EAST ELEVATION

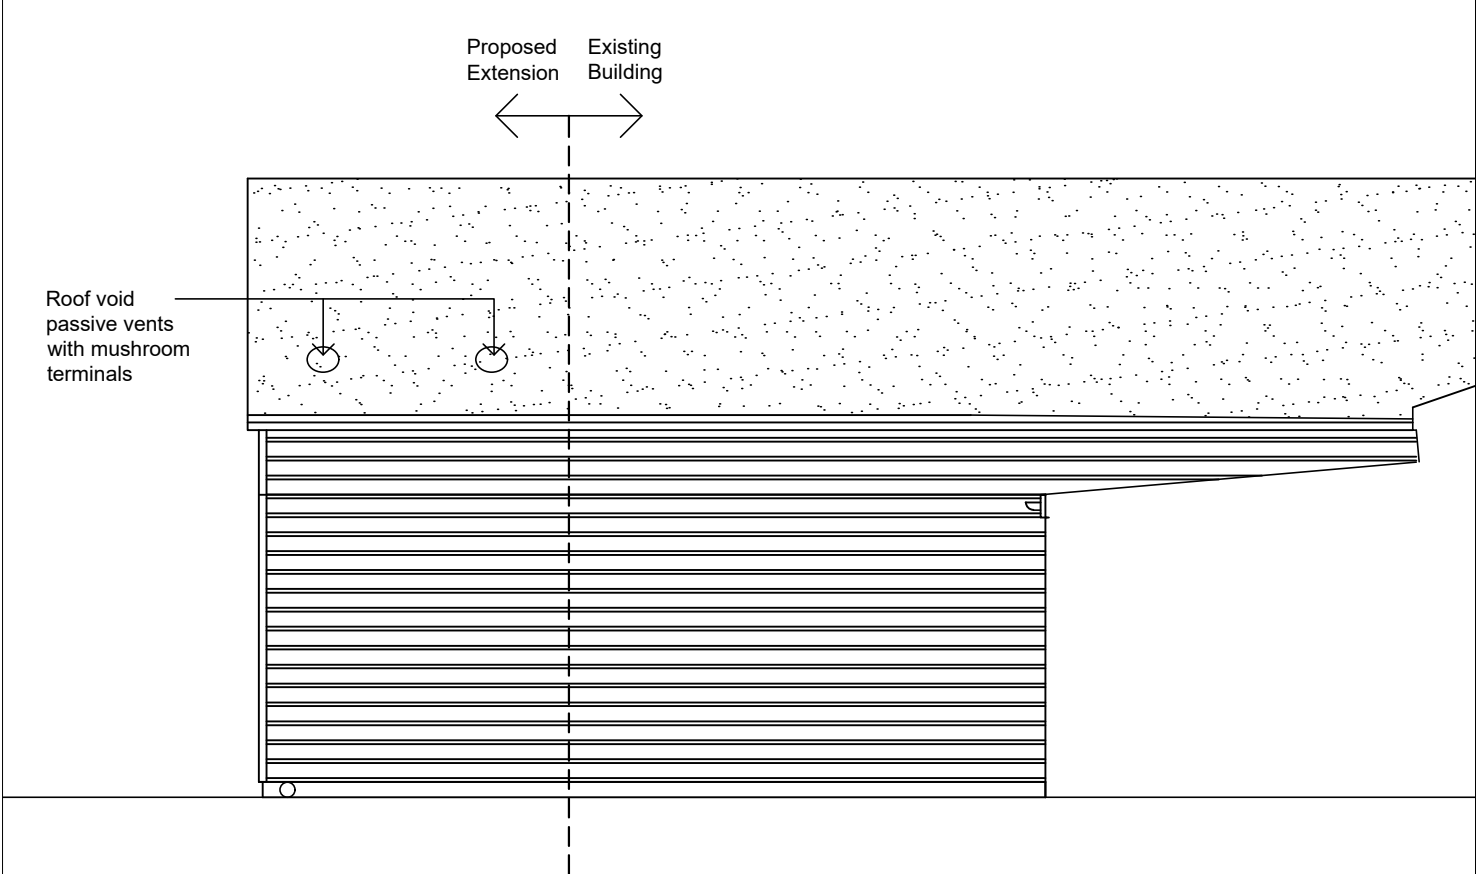

WEST ELEVATION

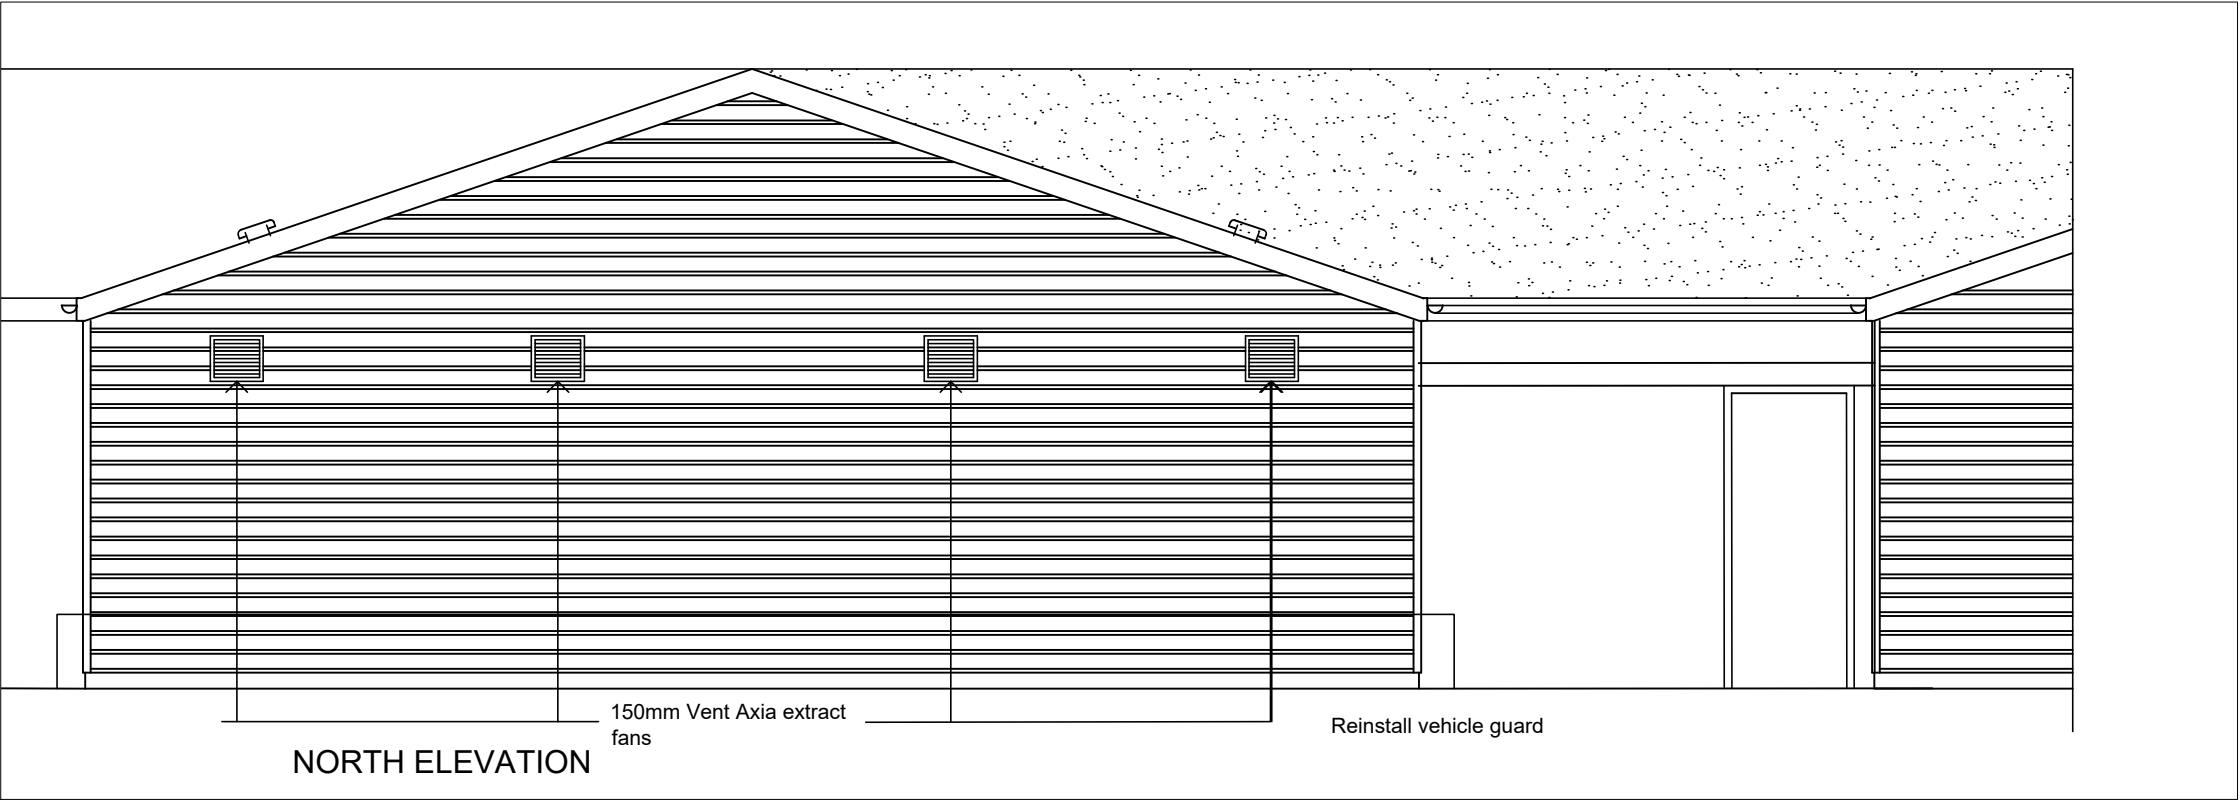

NORTH ELEVATION

Henley Surveying and <i>Design</i> Services Tel 07879 600063 e-mail keithwalker56@btinternet.com			
Client Shinfield Players			
Project Proposed Extension to form toilets for the Theatre			
Title Proposed Elevations			
Scale 1:50	Drawn by KW	Date May 2025	Drawing No 202501/04