


Location Plan Scale 1:1250



Ordnance Survey, (c) Crown Copyright 2025. All rights reserved. Licence number 100022432

Site Plan Scale 1:500

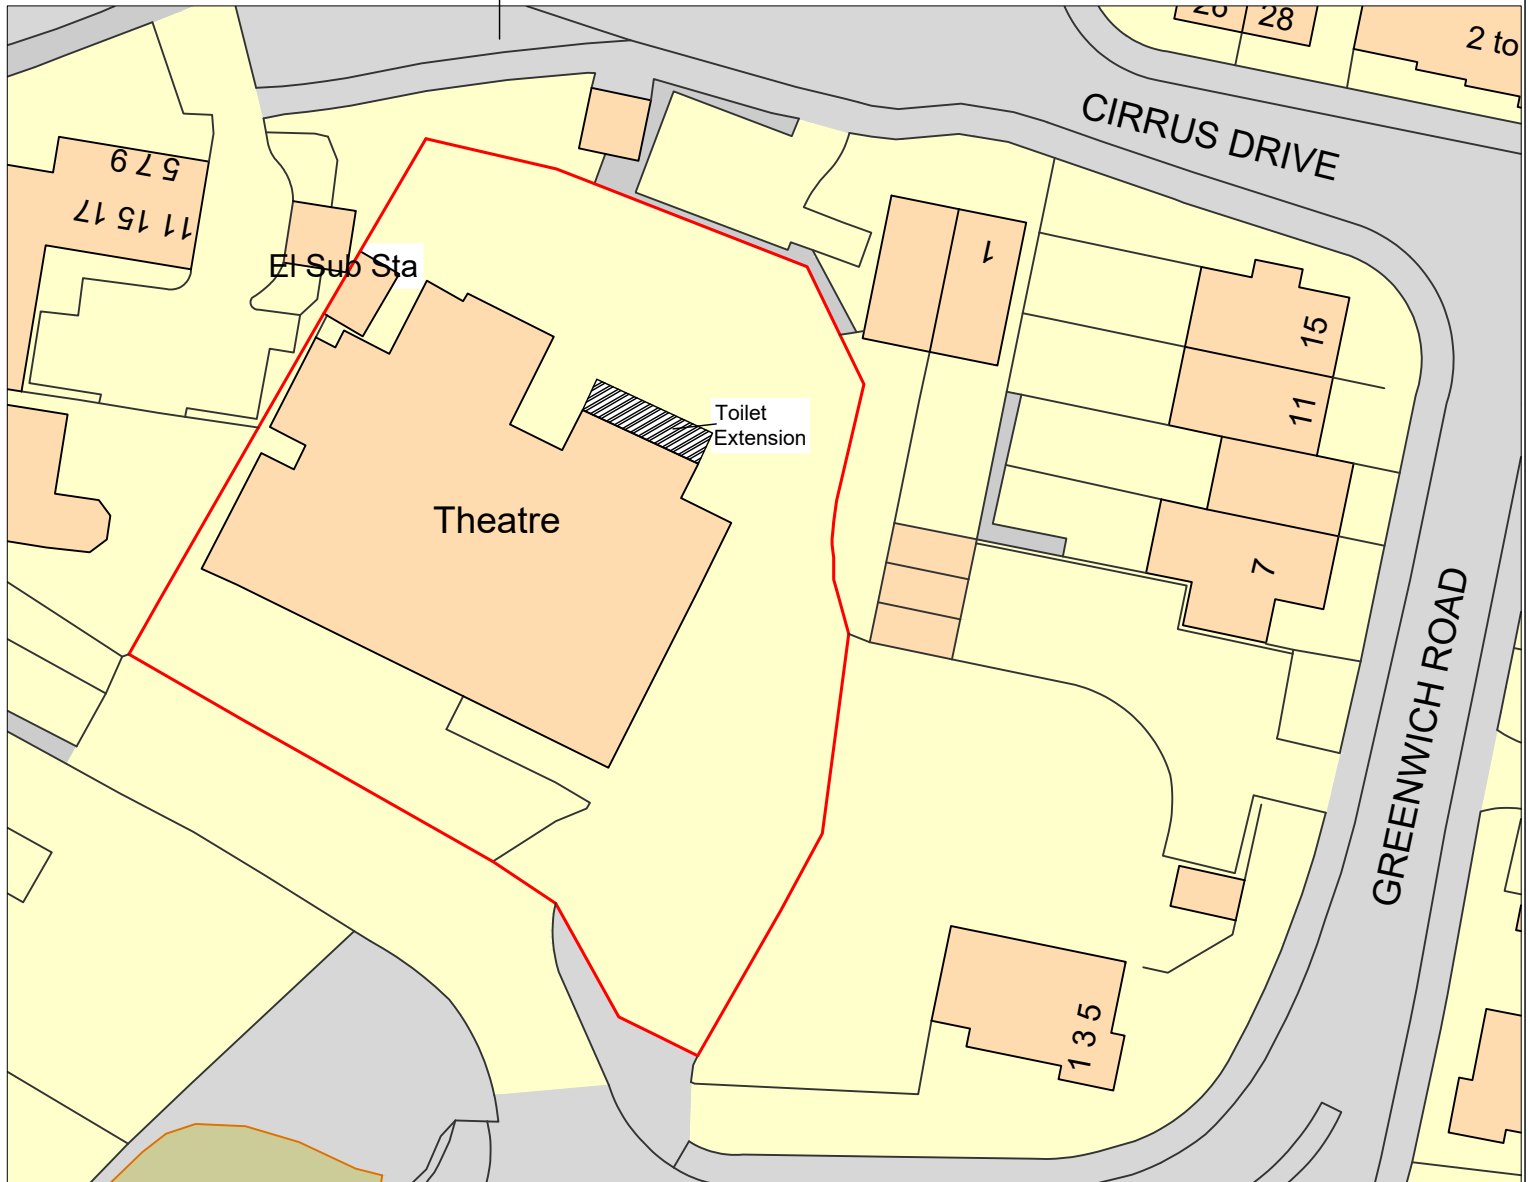

Client	Shinfield Players Theatre Whitley Wood Lane - Shinfield - Reading - Berkshire - RG2 9DF		Henley Surveying and <i>Design</i> Services Tel 07879 600063 e-mail keithwalker56@btinternet.com
Property	Shinfield Theatre	Date Jan 2025	56, Elizabeth Road Henley on Thames RG9 1RA
Drawing	Location Plan	Scale 1:1250 and 1:500	Drawing No : - 202501/05