






Existing Front Elevation - 1:100

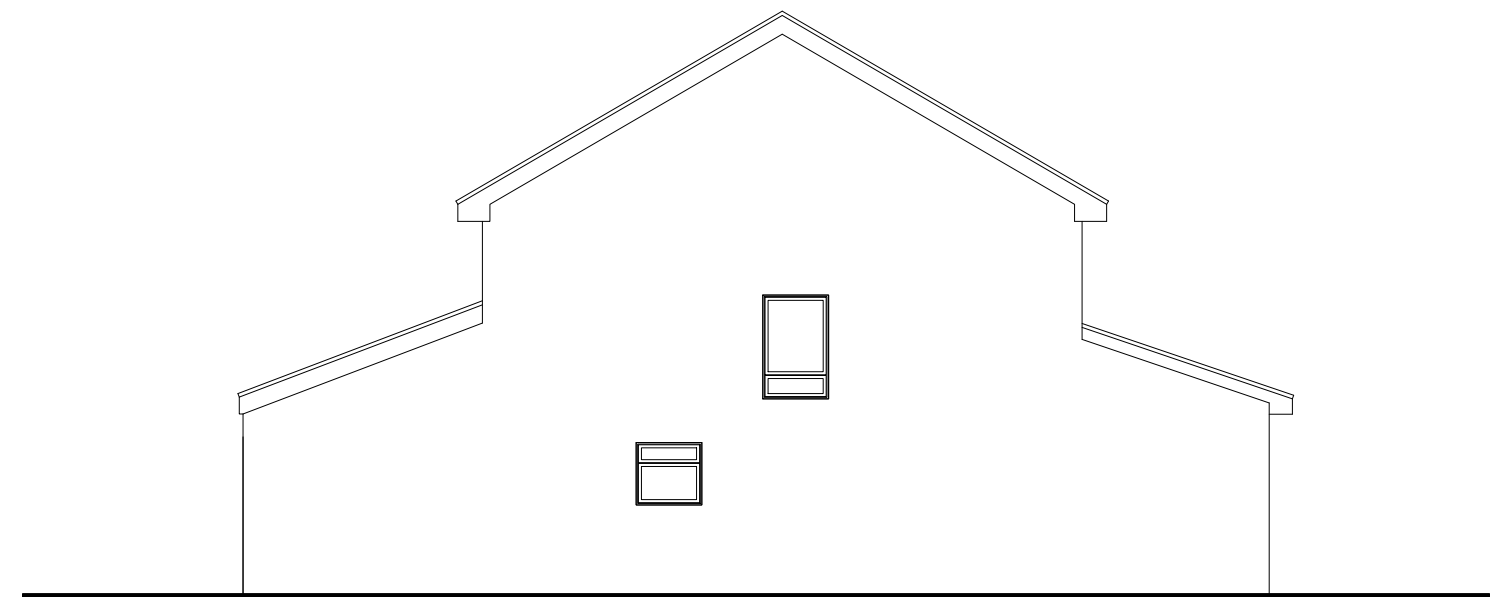


Existing Side Elevation - 1:100

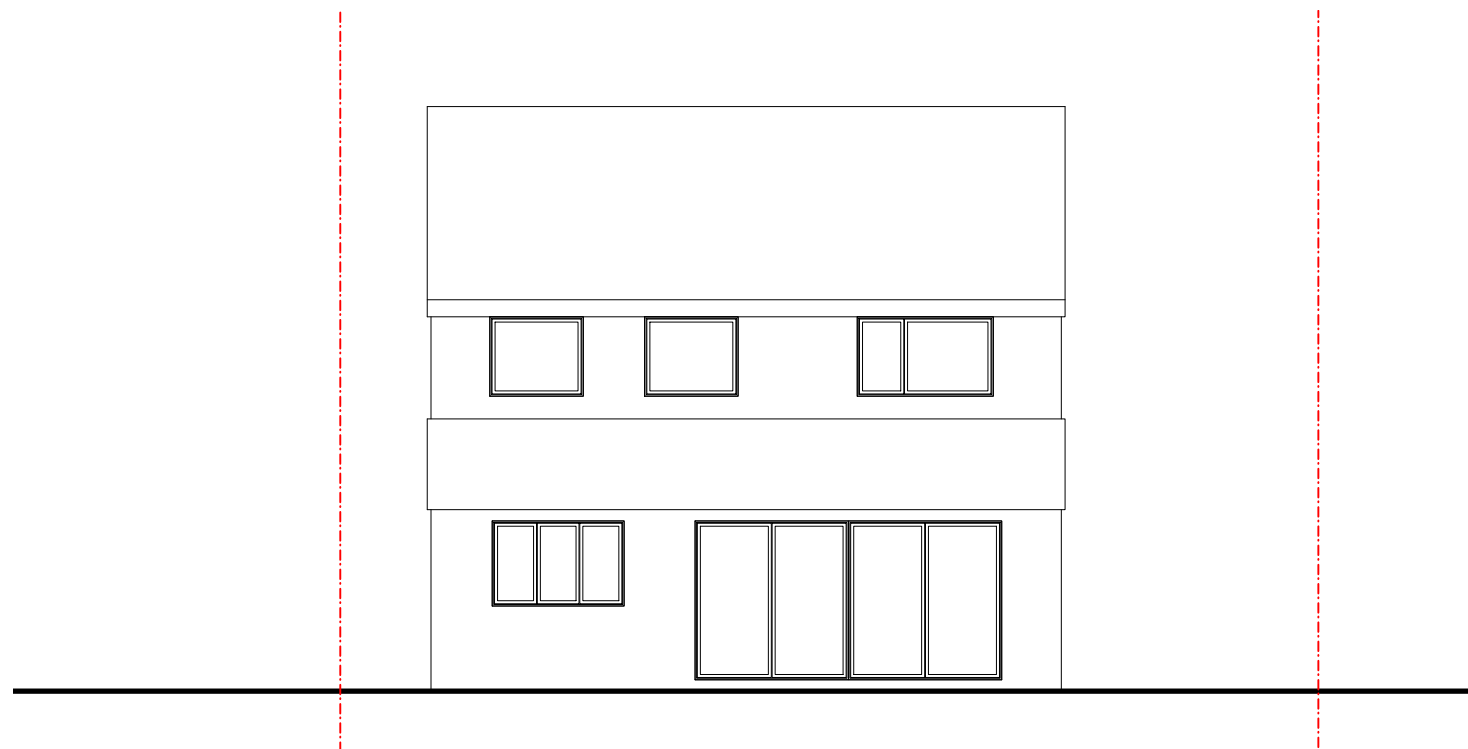


Existing Rear Elevation - 1:100

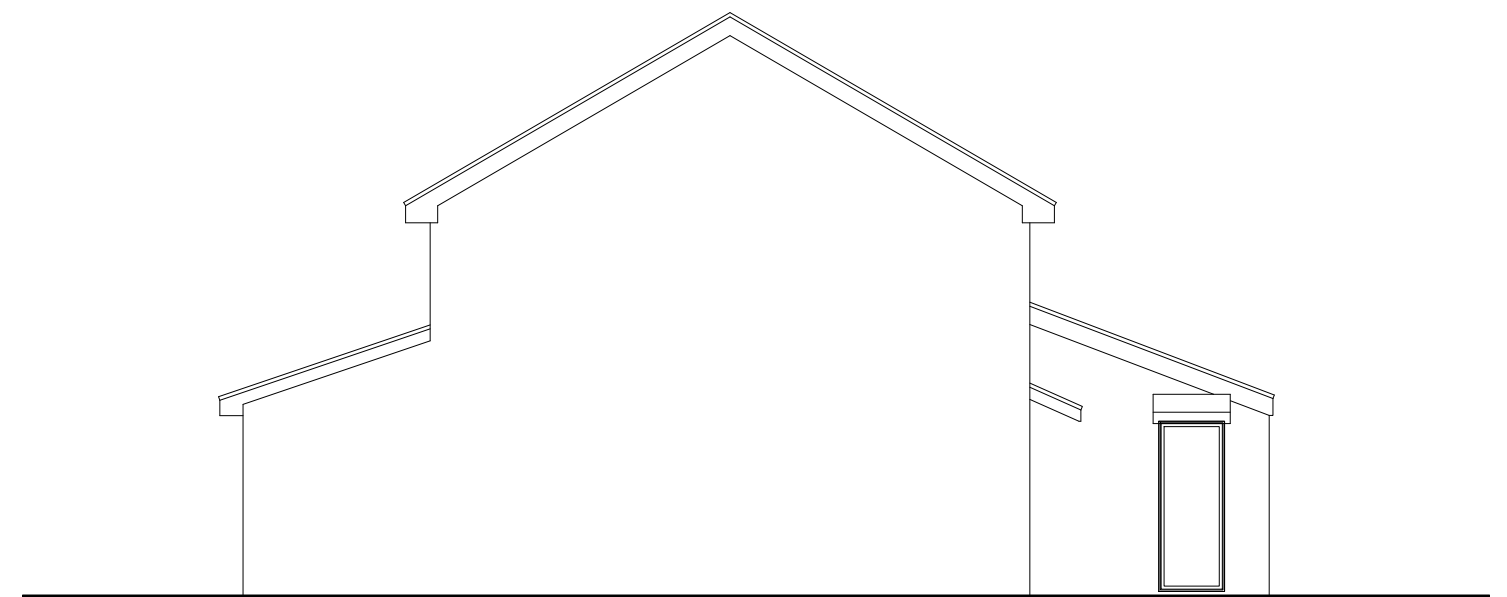

Existing Side Elevation - 1:100

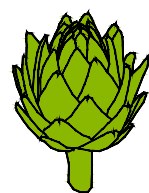

artichoke: architectural consultancy
71 Clewer Hill Road - Windsor - SL4 4DE
office@artichoke-design.co.uk
www.artichoke-design.co.uk
t: 01753 830422

 

Rev	Date	By	Note

PLANNING APP

NOTE

This drawing is the property and copyright of artichoke: architectural consultancy and written consent must be obtained before divulging to a third party or copying whole or part of the drawing by any method whatsoever. All dimensions are in millimeters. Do not scale dimensions.

Drawing Number
24A041/PL04

Title
EXISTING ELEVATIONS

Revision	Project	Date	Drawn	Scale	Paper

- 10 Sawtry Close,
Lower Early, Reading,
RG6 3AA

DEC 24 - STATED A3