



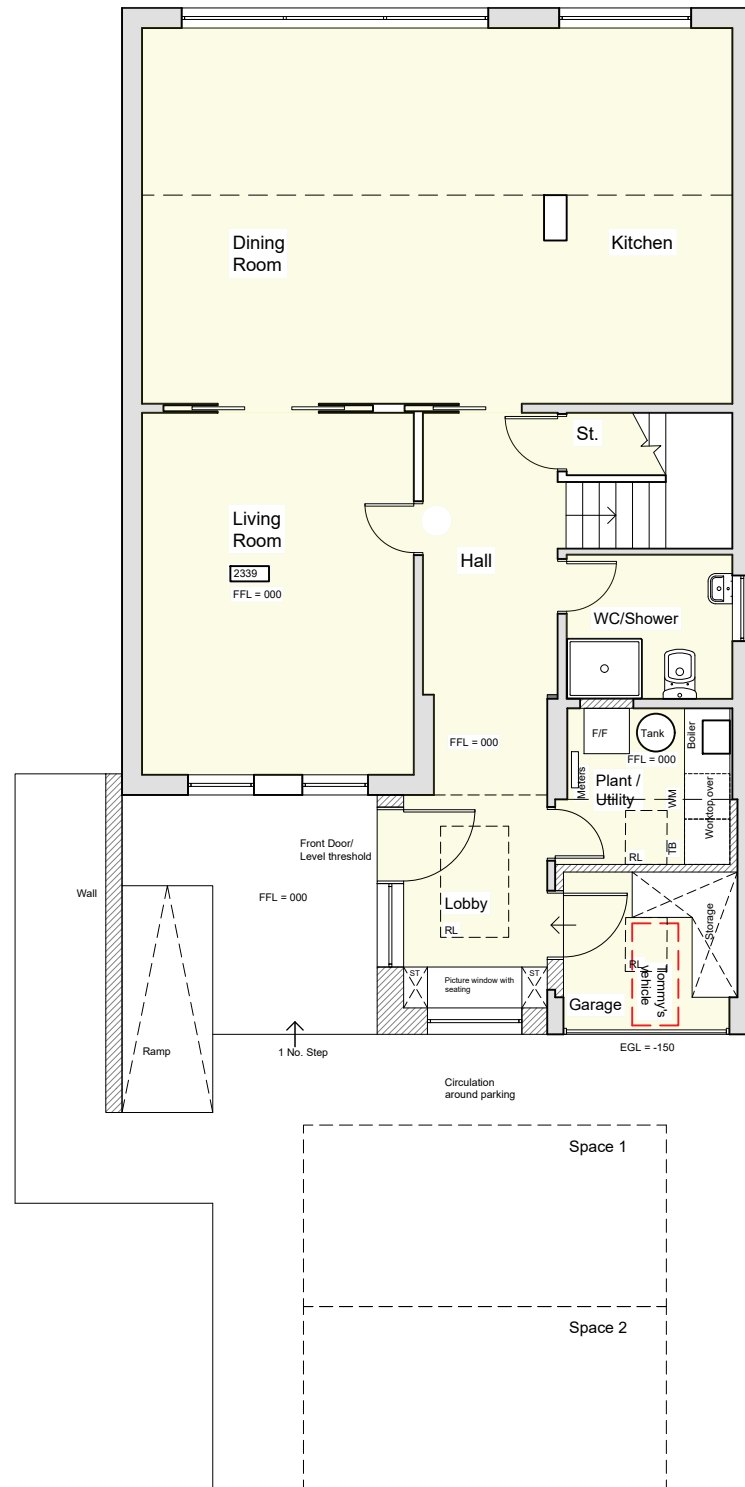


Proposed Ground Floor Plan - 1:100

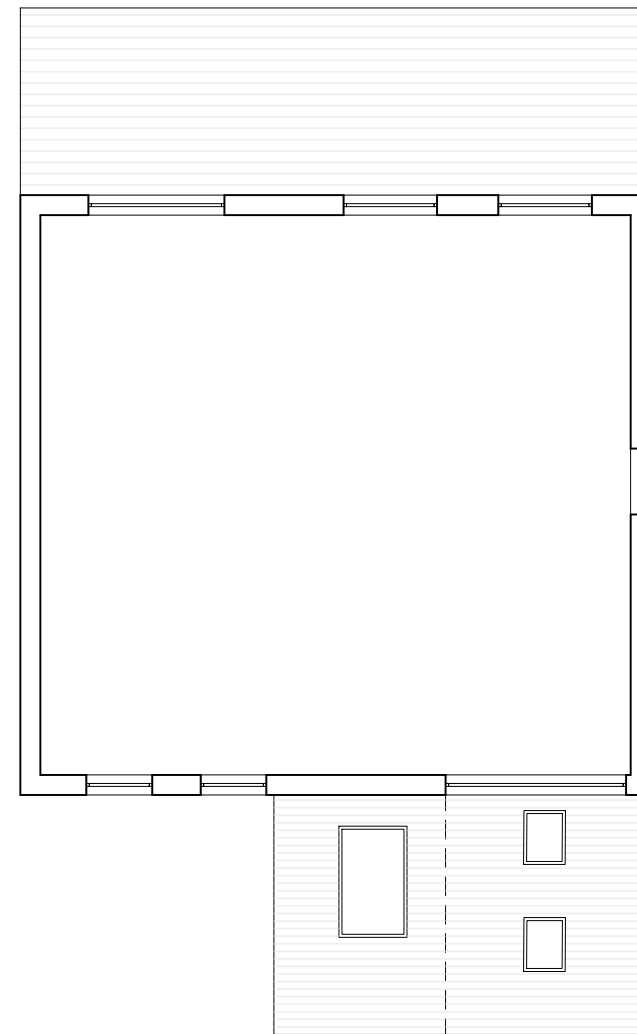

Proposed First Floor Plan - 1:100



artichoke: architectural consultancy
 71 Clewer Hill Road - Windsor - SL4 4DE
 office@artichoke-design.co.uk
 www.artichoke-design.co.uk
 t: 01753 830422

 

Rev	Date	By	Note
A	9/07/25	AC	Planing issue

PLANNING APP

NOTE

This drawing is the property and copyright of artichoke: architectural consultancy and written consent must be obtained before divulging to a third party or copying whole or part of the drawing by any method whatsoever. All dimensions are in millimeters. Do not scale dimensions.

Drawing Number
24A041/PL10

Title
**PROPOSED FLOOR PLANS
 GROUND + FIRST
 OPTION 1**

Revision Project
A 10 Sawtry Close,
 Lower Early, Reading,
 RG6 3AA
 Date Drawn Scale Paper
 DEC 24 - STATED A3