



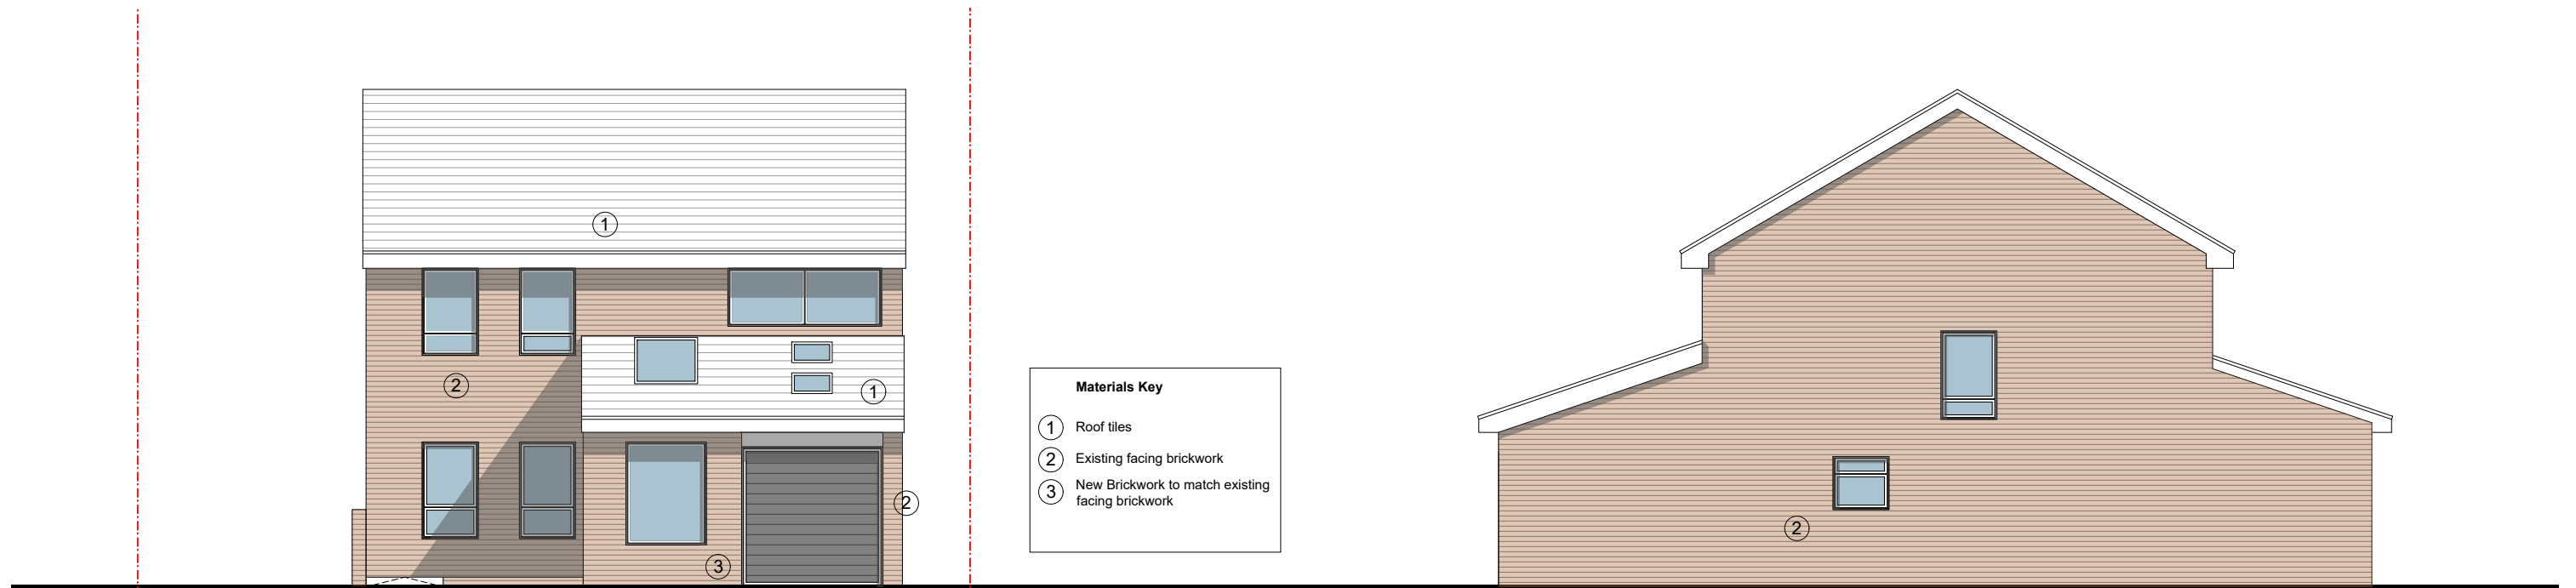


Proposed Front Elevation - 1:100
OPTION 1

Proposed Side Elevation - 1:100
OPTION 1

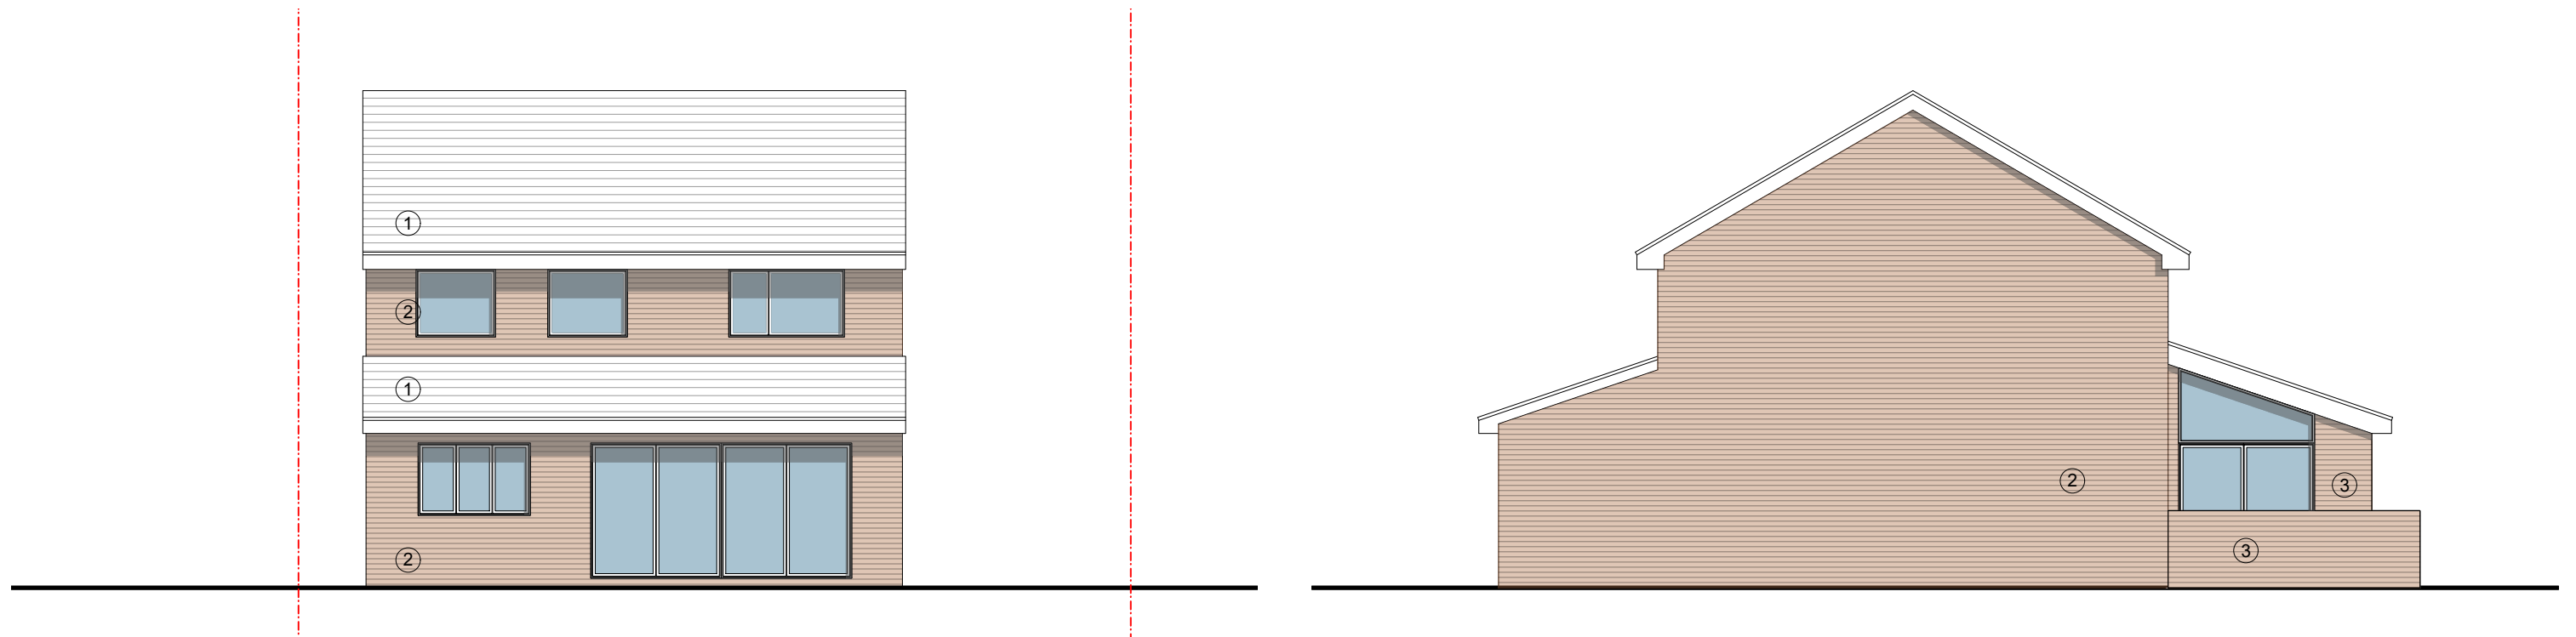


Proposed Rear Elevation - 1:100
OPTION 1

Proposed Side Elevation - 1:100
OPTION 1

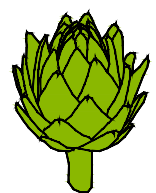

artichoke: architectural consultancy
71 Clewer Hill Road - Windsor - SL4 4DE
office@artichoke-design.co.uk
www.artichoke-design.co.uk
t: 01753 830422

 

Rev	Date	By	Note
A	9/07/25	AC	Planning issue

PLANNING APP

NOTE

This drawing is the property and copyright of artichoke: architectural consultancy and written consent must be obtained before divulging to a third party or copying whole or part of the drawing by any method whatsoever. All dimensions are in millimeters. Do not scale dimensions.

Drawing Number
24A041/PL12

Title
**PROPOSED ELEVATIONS
OPTION 1**

Revision Project
A 10 Sawtry Close,
Lower Early, Reading,
RG6 3AA
Date Drawn Scale Paper
DEC 24 - STATED A3