



Proposed new 2.4m high hit and miss timber fence enclosure and access gate with Armco barrier on two side to be installed

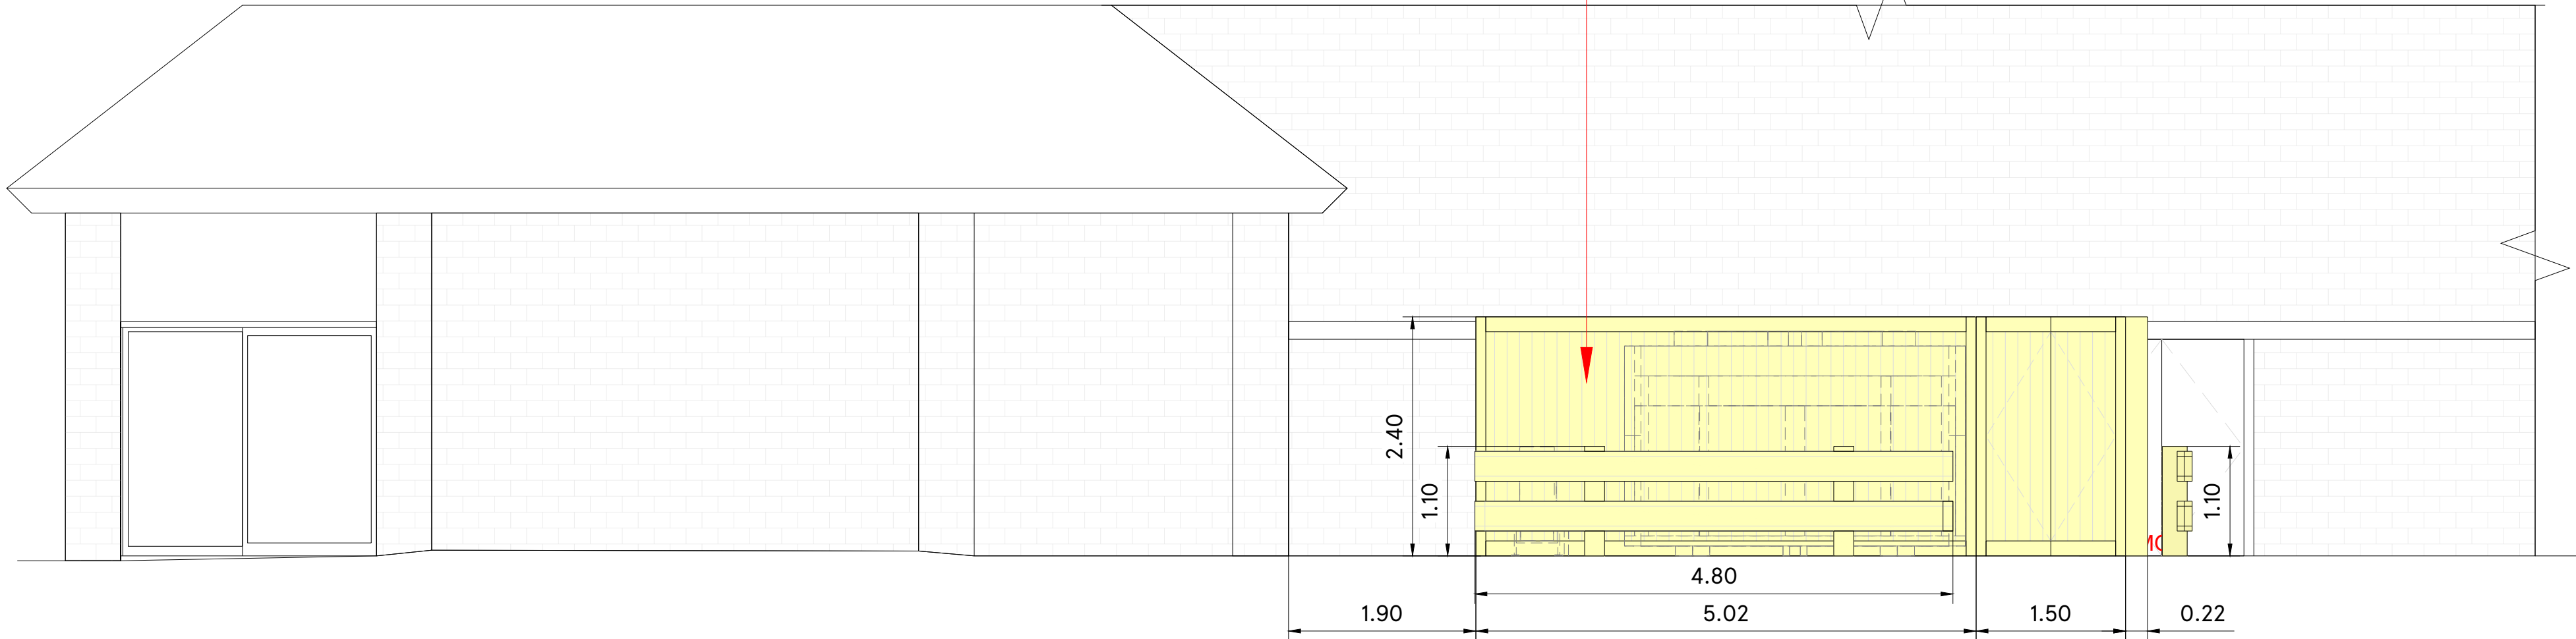

NORTH ELEVATION WITH PLANT HIDDEN


Proposed new 3x floor mounted AC units and one side surrounded with protection rail to be installed

Proposed new 2x Remote CO2 Gas Cooler to be installed

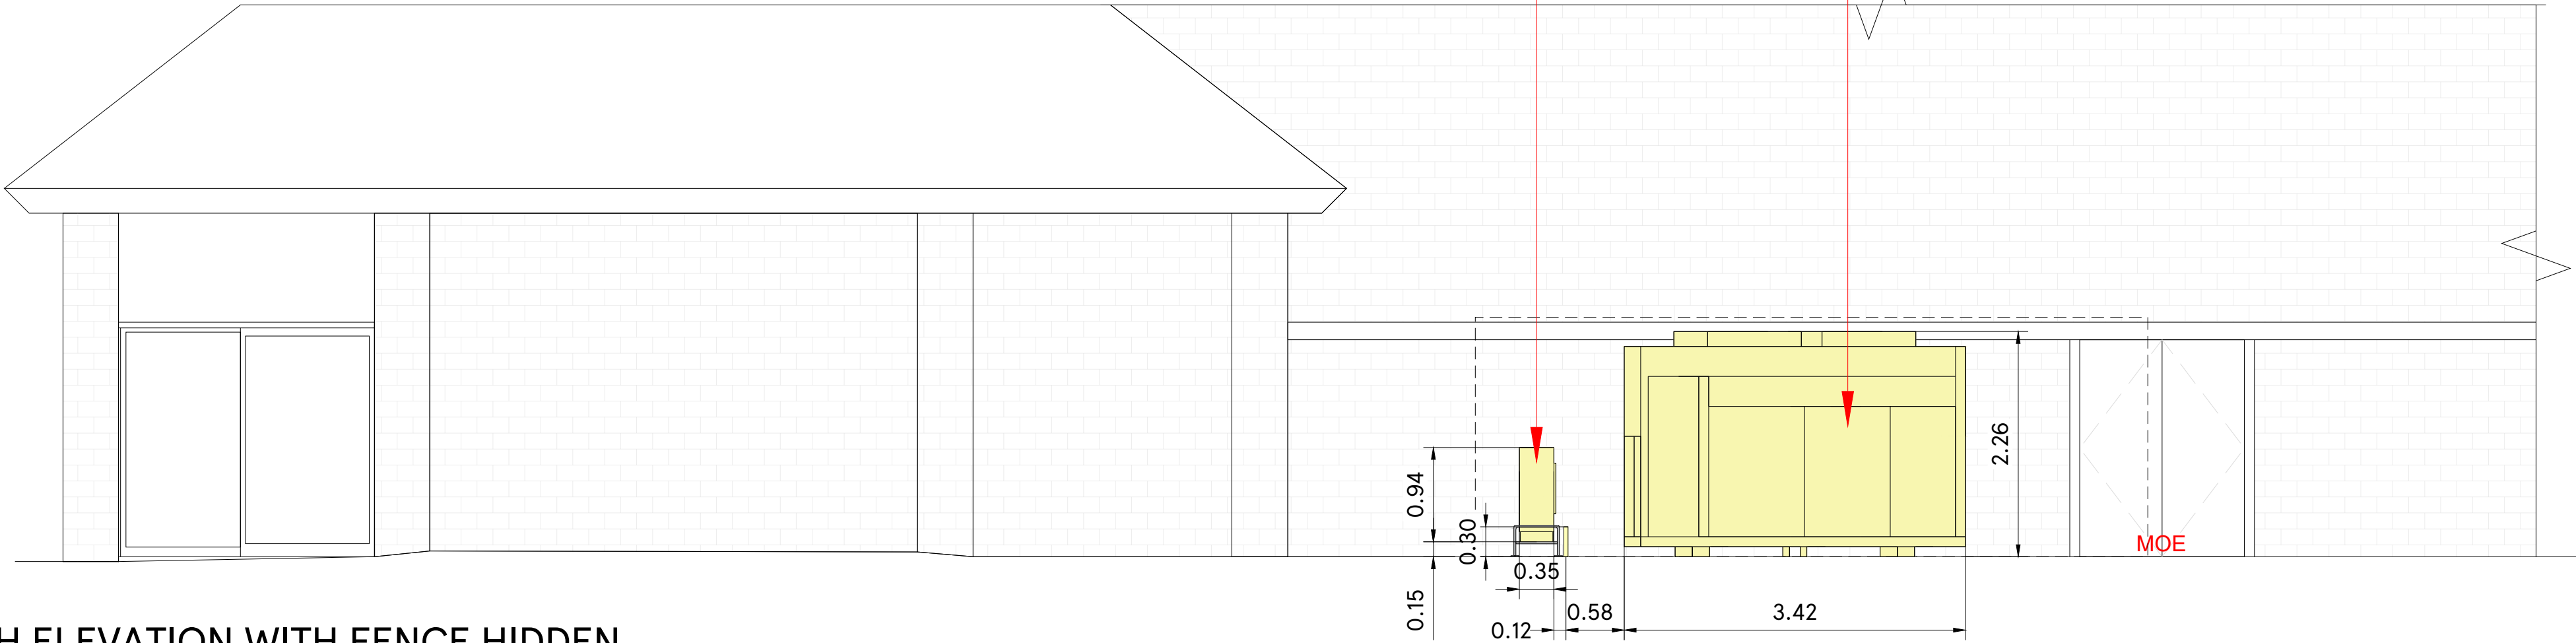

NORTH ELEVATION WITH FENCE HIDDEN

SCALE BAR

 

DRAWING NO
03_3450_03B

SCALE
1:50@A2

CHECKED BY
-

DRAWN BY
PRIYANKA

DATE
15.05.2025

STORE TYPE
EXPRESS

STORE NAME
WOODLEY

CONTENT
PROPOSED ELEVATION-1_PLANT