



Proposed new 2.4m high hit and miss timber fence enclosure and access gate with Armco barrier on two side to be installed

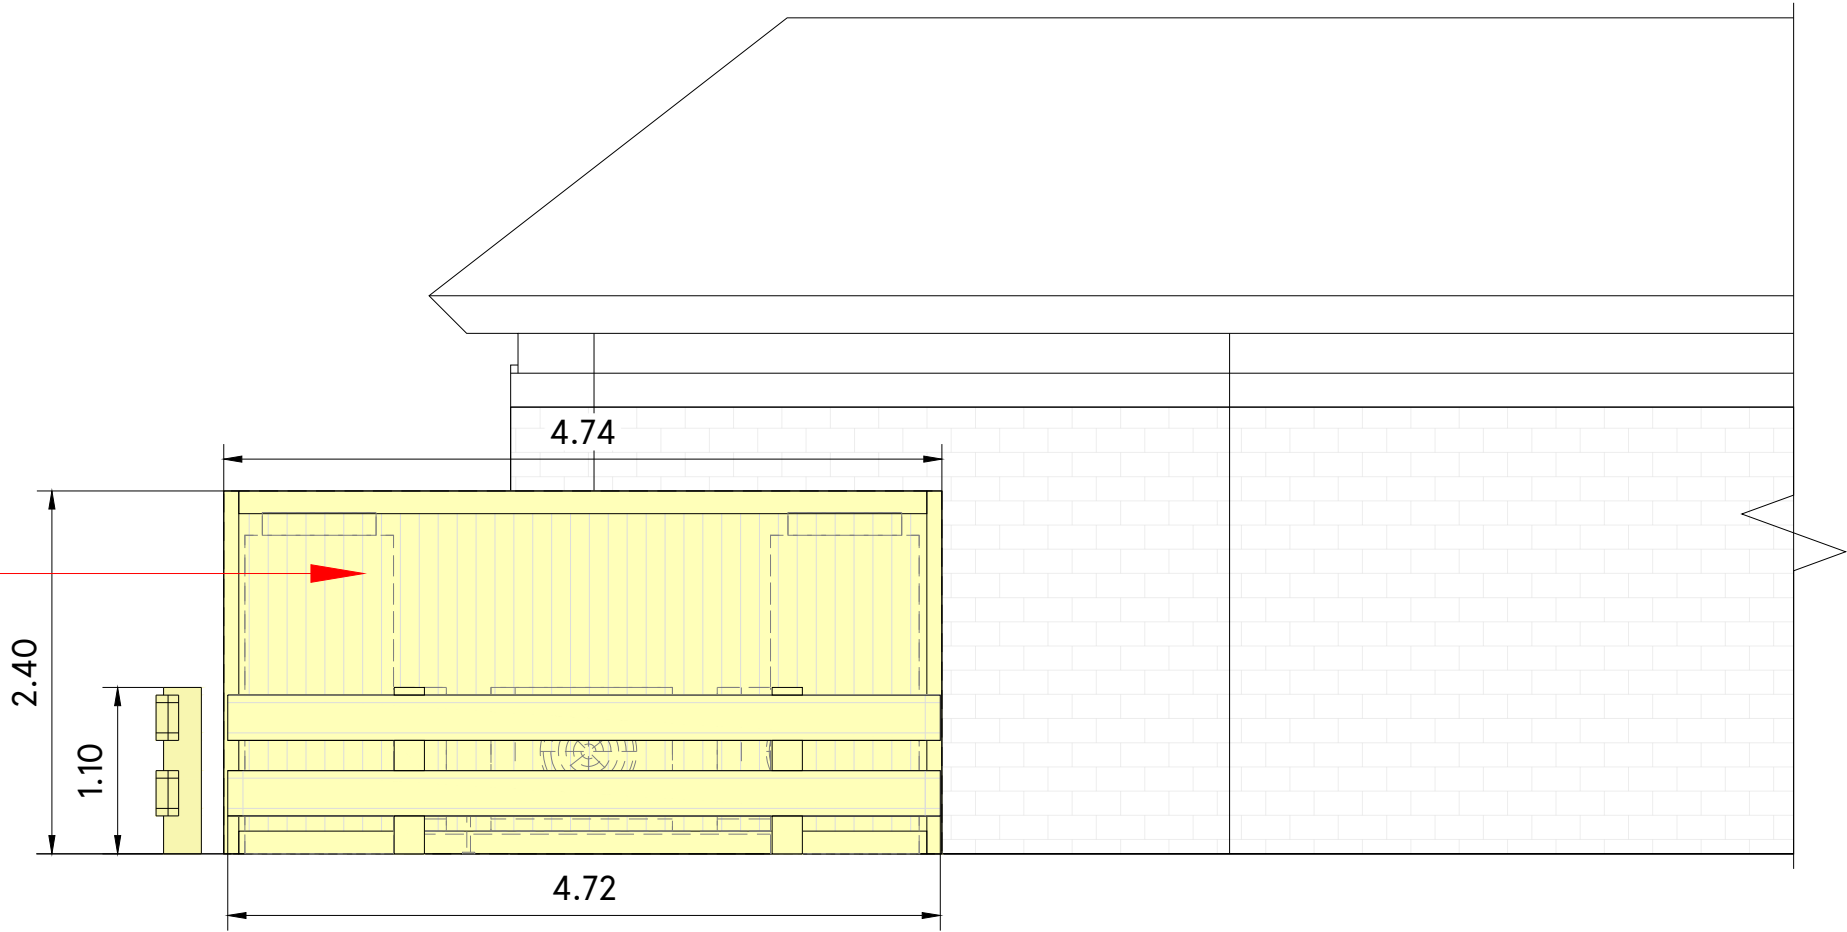

PART WEST ELEVATION WITH PLANT HIDDEN


Proposed new 3x floor mounted AC units and one side surrounded with protection rail to be installed

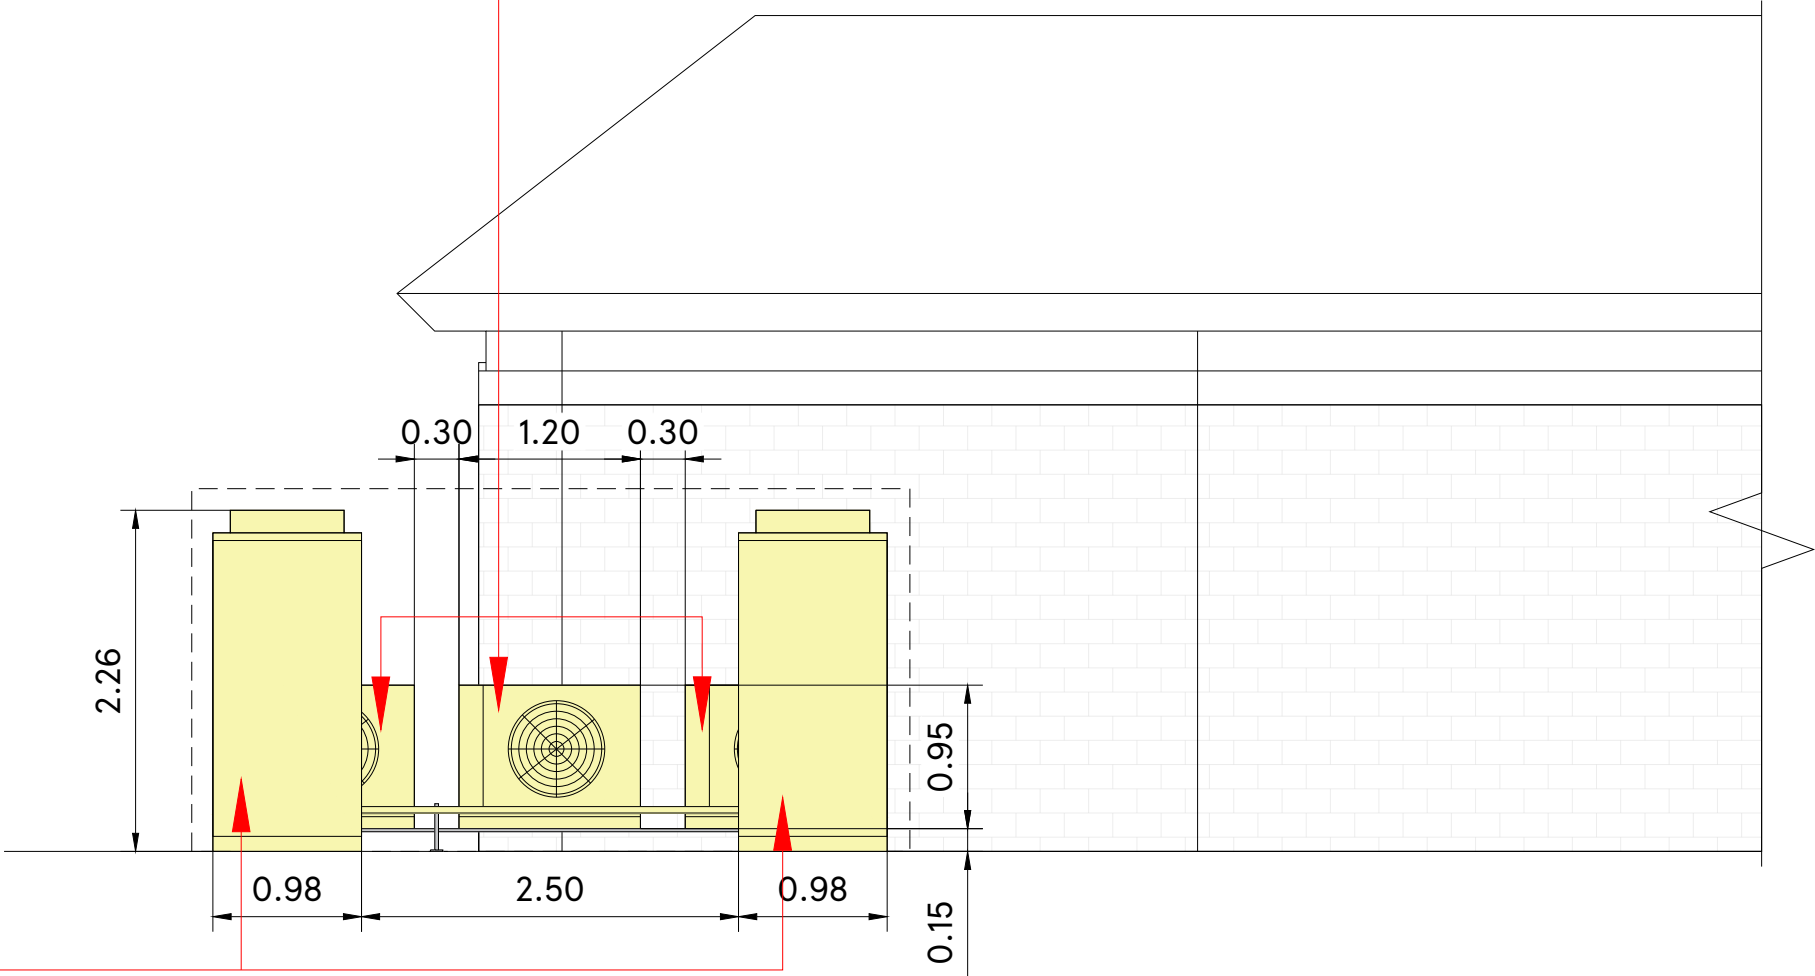

Proposed new 2x Remote CO2 Gas Cooler to be installed

PART WEST ELEVATION WITH FENCE HIDDEN

SCALE BAR

 

DRAWING NO
03_3450_03C

SCALE
1:50@A2

CHECKED BY
-

DRAWN BY
PRIYANKA

DATE
15.05.2025

STORE TYPE
EXPRESS

STORE NAME
WOODLEY

CONTENT
PROPOSED ELEVATION-2_PLANT

TESCO
FEASIBILITY PLANNING
STORE PLANNING DEPARTMENT
PROPERTY SERVICES
HIGHWOODS BUILDING, KESTREAL WAY
WELWYN GARDEN CITY, HERTFORDSHIRE, AL7 1GB UK
TELEPHONE : 01707 395150

THE COPYRIGHT AND ALL OTHER RIGHTS IN AND RELATING TO THIS PUBLICATION BELONG TO AND ARE THE SOLE PROPERTY OF TESCO STORES LIMITED. ALL RIGHTS ARE RESERVED. NEITHER THE WHOLE NOR ANY PART OF THIS PUBLICATION MAY BE REPRODUCED OR TRANSMITTED IN ANY FORM OR BY ANY ELECTRONIC OR MECHANICAL MEANS INCLUDING PHOTOCOPYING AND RECORDING OR FROM ANY RETRIEVAL SYSTEM WITHOUT THE PRIOR WRITTEN LICENCE FROM THE OWNER. ©1997 TESCO STORES LIMITED