


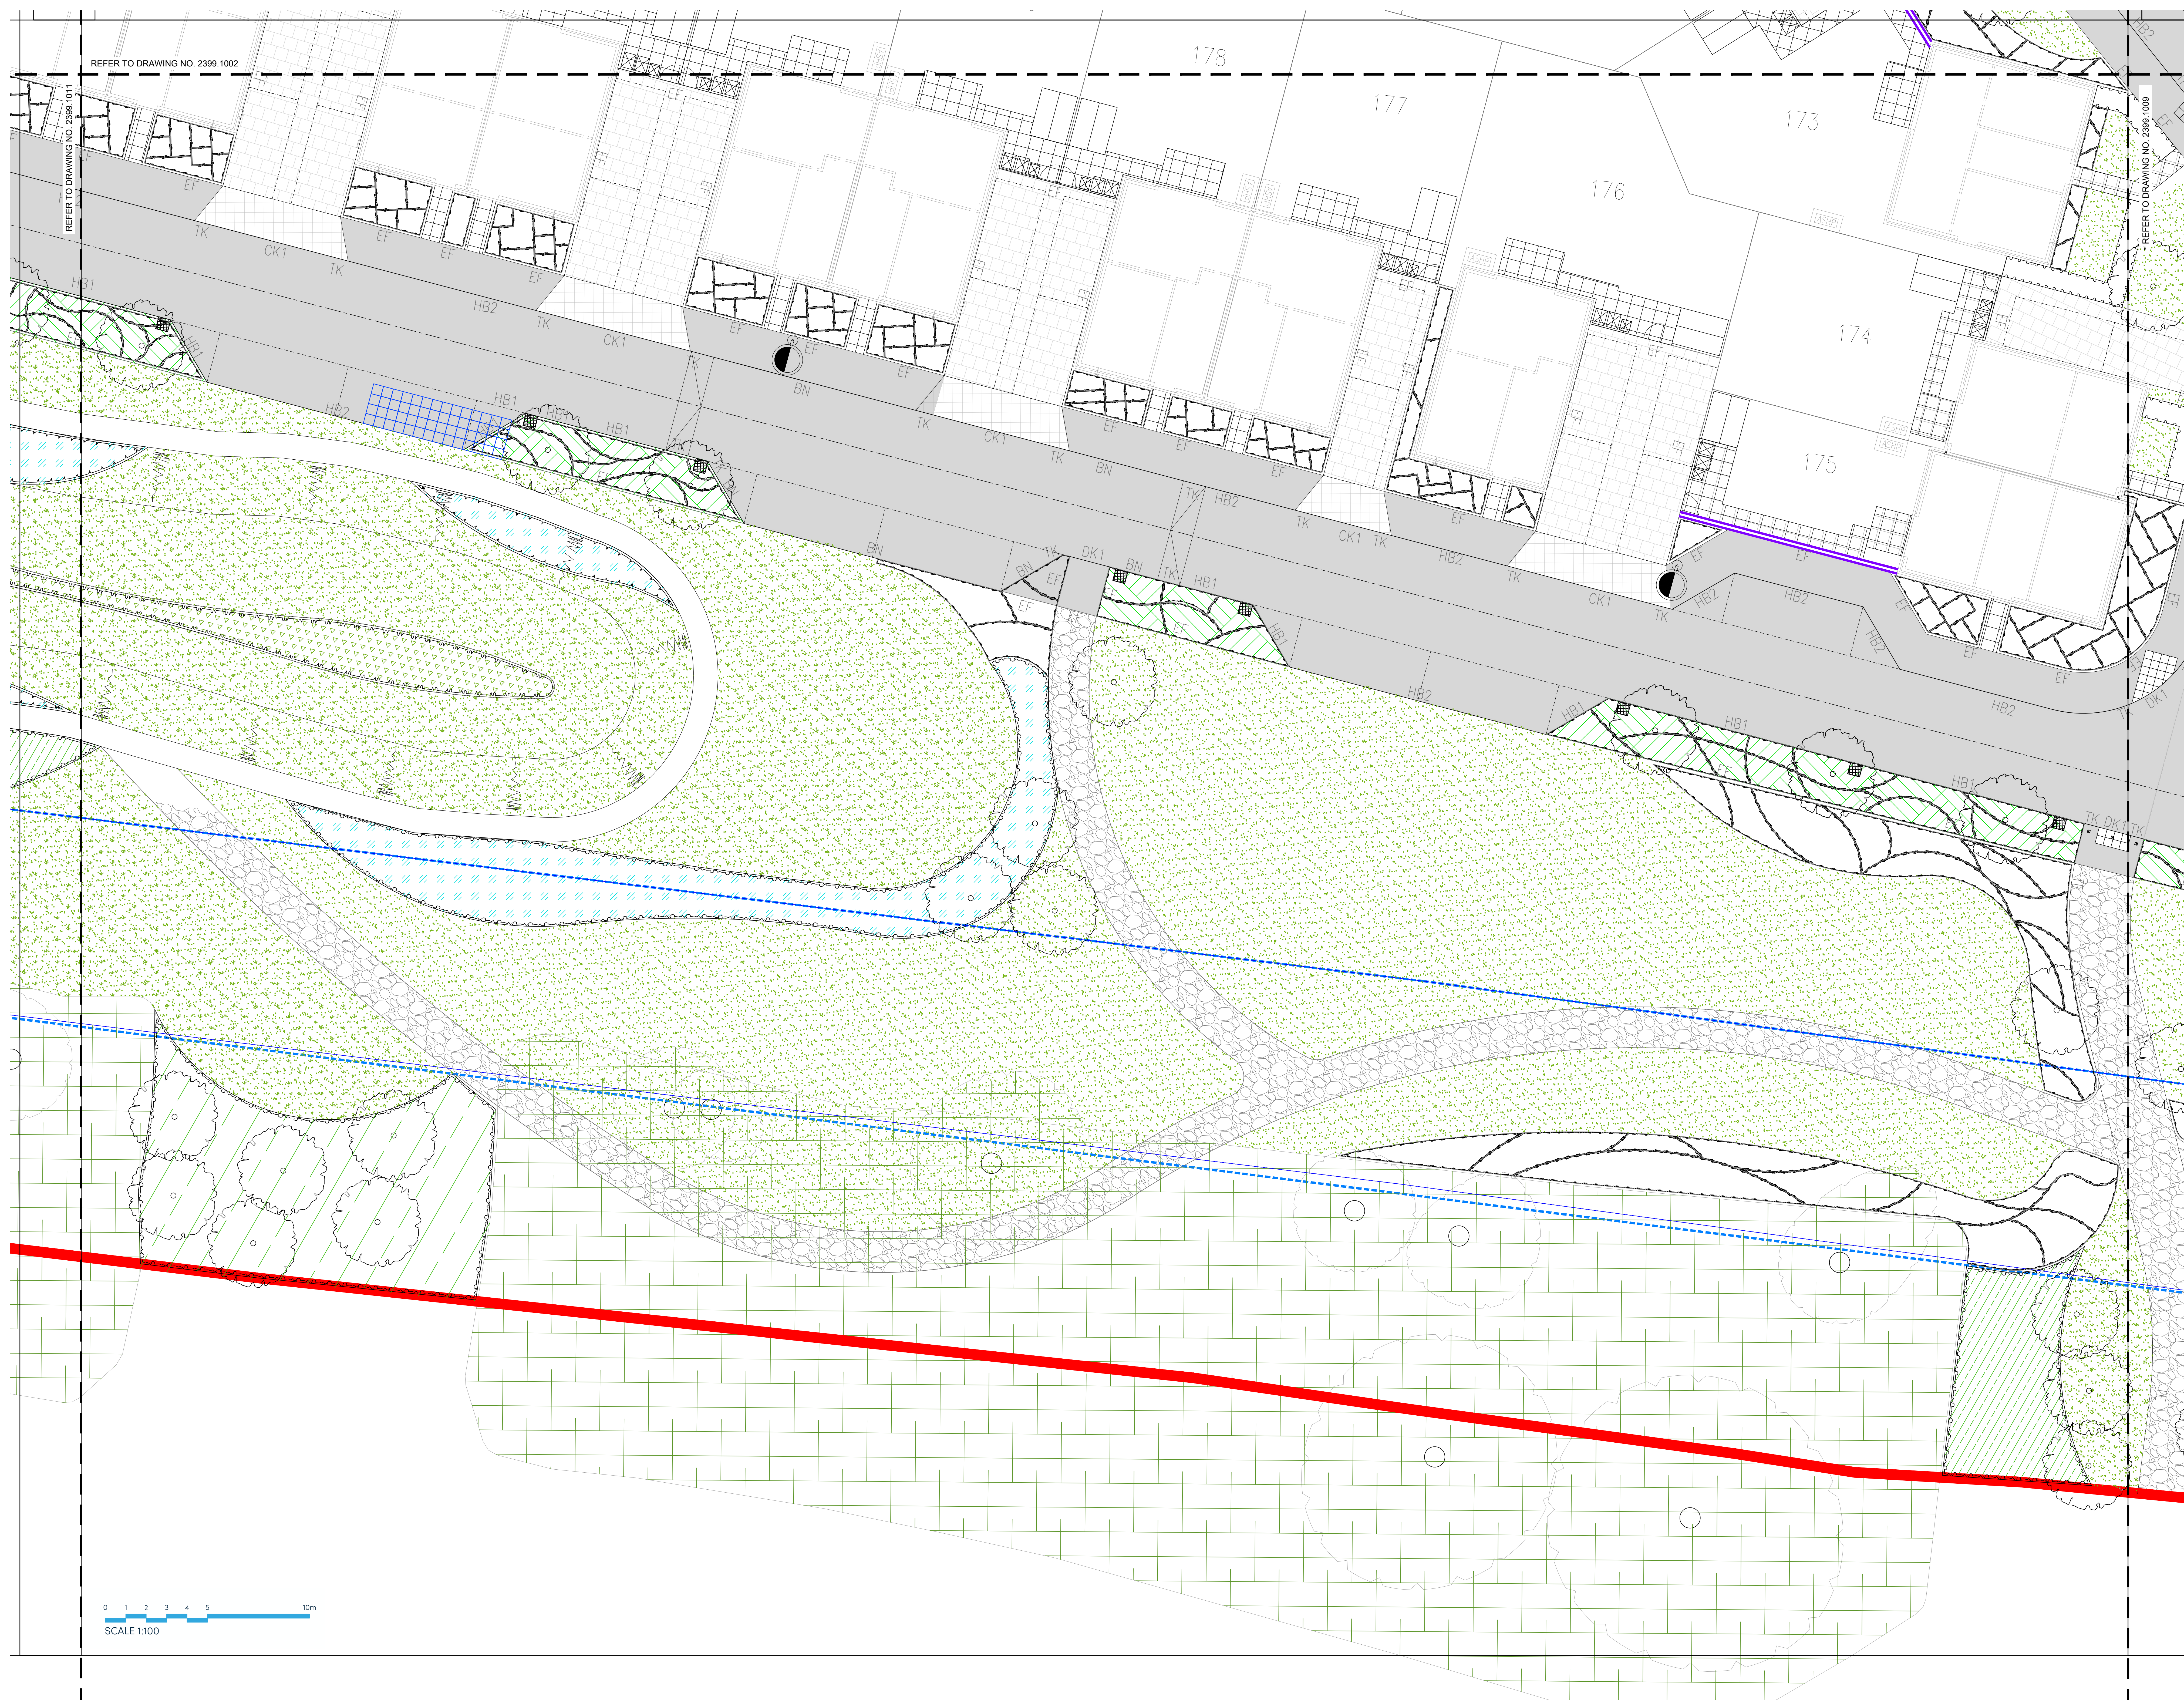

REFER TO DRAWING NO. 2399.1002

REFER TO DRAWING NO. 2399.1011

REFER TO DRAWING NO. 2399.1009

0 1 2 3 4 5 10m
SCALE 1:100

NOTE: Foundations for furniture and equipment, as shown on this drawing, must be designed and constructed by the appropriate structural engineer or manufacturer. Please consult with safety and landscaping professionals.

Refer to FNC 400/ECT/CT2 drawing 2399.1003 series for Detailing Planting Plans.
Refer to Stuart Mitchell Associates drawing 2399.1001 series for General Arrangement Plans.
Refer to Stuart Mitchell Associates drawing 2399.1002 series for General Arrangement Plans.
Refer to FNC drawing 402.1.11 for Backwatering and Erosion Control Plan.
Refer to FNC drawing 402.1.11 for Backwatering and Erosion Control Plan.
Refer to FNC drawing 402.1.11 for Backwatering and Erosion Control Plan.

KEY PLAN

LEGEND

- Site boundary
- Easement Zone
- Road asphalt
- Concrete paving block 60mm & 60mm. Precast concrete blocks (keyblock) by Marshall's Colour: Natural
- Vehicular Crossover
- Type 1 Flexible footway construction
- Courtyard parking and private driveway: Permeable block paving 60mm permeable block paving 'Priors' by Marshall's Colour: Natural
- Private footpath and patio construction 400x400 Slabs
- Concrete block paving: Delineation between standard carriageway & shared surface areas Colour: Red, 60mm block laid in herringbone pattern
- Hoggin footpath construction
- Bark Mulch Product: Play grade hardwood chip mulch
- 125mm Upstand kerb
- 25mm Bull nosed kerb
- Drop kerbs with transition kerbs on both sides
- Edging kerb
- Flush Channel Kerb 125x125mm
- Timber Edge
- Screen wall/Rail fencing: Refer drawing Boundary Treatment Plan, 7200-SMA-XS-XS-DR-C-0501 for details.
- Tree Cuffs Refer to FNC drawing 2399.4002 for typical tree pit details and specifications
- Luminaires Refer: SMA Drawing 7200-SMA-XS-XS-DR-C-0501 P11&12 General Arrangement Sheets S0

FURNITURE
FOR DETAILS REFER TO FNC DRAWING 2399.4002 FOR DETAILS AND SPECIFICATIONS

- Timber bench Type 3 Backrest seat, FSC certified naturally durable hardwood by Woodscape or equal approved
- Litter bin LBS 112, 112, lockable Litter bin with galvanneal steel liner 580x280x950mm high by Woodscape or equal approved
- Picnic Table One piece Cleveland Picnic Set, FSC certified naturally durable hardwood, 1650(W)x1650(L)x 725(H)mm by Woodscape or equal approved
- Cube Seating Woodberry Cube timber seating, 580x380x460mm high by Woodscape or equal approved
- LEAP Play equipments with Safety Surfacing by Jupiter Play or equal approved. Colour: May Green RAL 6017, Sky Blue RAL 5015 Refer to FNC drawing 2399.4003 for detail play area plan and 2399.4001 for equipment details

SOFT LANDSCAPE FEATURES
FOR DETAILS REFER TO FNC DRAWING 2399.300 TO 2399.302 FOR DETAIL PLANTING PLANS AND SPECIFICATIONS

- Existing tree/hedge/grow retained with root protection area. Refer to arboricultural report and drawings for details.
- Proposed tree
- Proposed hedge
- Proposed ornamental planting
- Native shrub mix planting
- Proposed marginal planting
- Proposed reed planting
- Proposed rain garden / bioretention planting
- Amenity Grass
- Wildflower Meadow

B	02.09.2026	Issued for planning	RM
A	02.07.2026	Issued for planning	SB
Rev	Date	Amendment	Initials

Project:
FINCHWOOD PARCEL 11-12

Client:
VISTRY THAMES VALLEY

Drawing:
COMBINED HARD AND SOFT GA
(SHEET 10 OF 11)

Drawing no:
2399.1010

Rev:
B

Scale@A: 1:100 Date: JAN '26 Drawn: RB Checked: JM

FNC Architects Ltd
61-63 New London Road | Chesham | Essex | CM8 9ND
T: +44 (0)248 933889
W: www.fincharchitects.com
E: enquiry@fincharchitects.com

© FNC Architects Limited holds the copyright to all the information contained within this document and this within consent must be obtained before copying or using the data other than for the purpose it was originally supplied.
All dimensions and measurements to be checked on site.
Do not scale from this drawing. This drawing is to be printed in colour.

PLANNING