


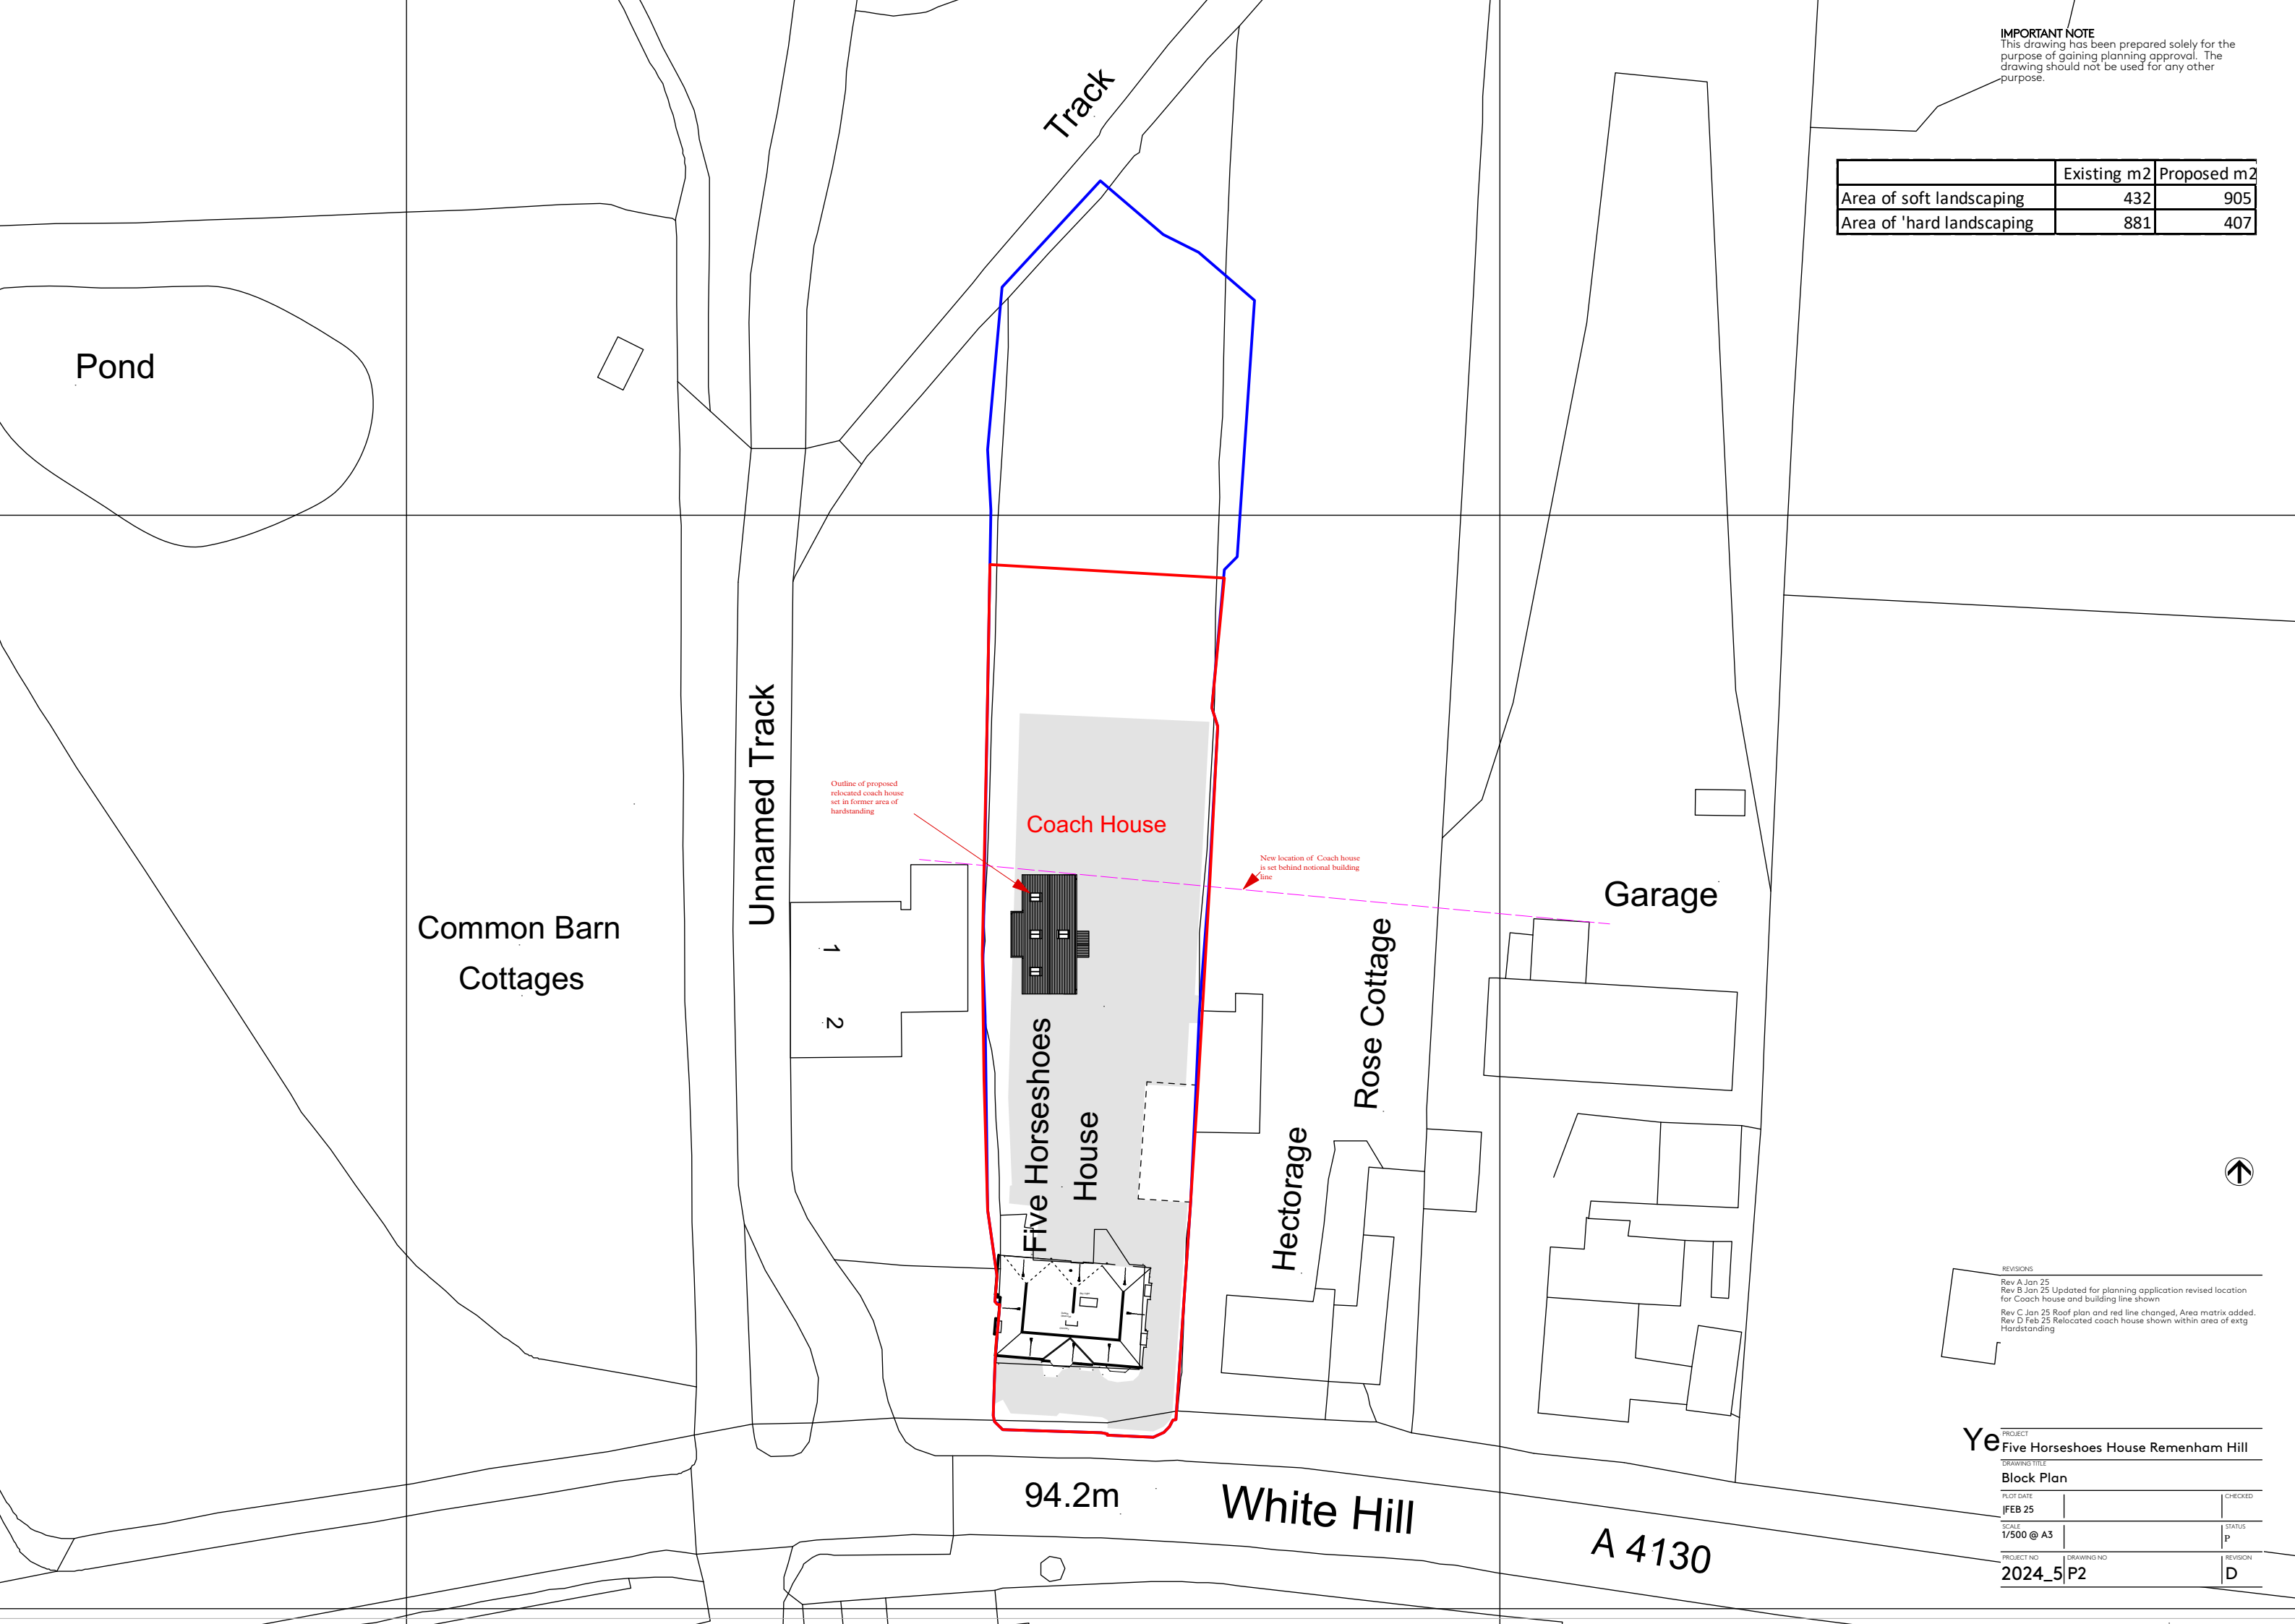

IMPORTANT NOTE
This drawing has been prepared solely for the purpose of gaining planning approval. The drawing should not be used for any other purpose.

	Existing m2	Proposed m2
Area of soft landscaping	432	905
Area of 'hard landscaping	881	407

REVISIONS
Rev A Jan 25
Rev B Jan 25 Updated for planning application revised location for Coach house and building line shown
Rev C Jan 25 Roof plan and red line changed, Area matrix added.
Rev D Feb 25 Relocated coach house shown within area of extg Handstanding

PROJECT		
Five Horseshoes House Remenham Hill		
DRAWING TITLE		
Block Plan		
PLOT DATE		CHECKED
JFEB 25		
SCALE		STATUS
1/500 @ A3		P
PROJECT NO	DRAWING NO	REVISION
2024_5	P2	D