


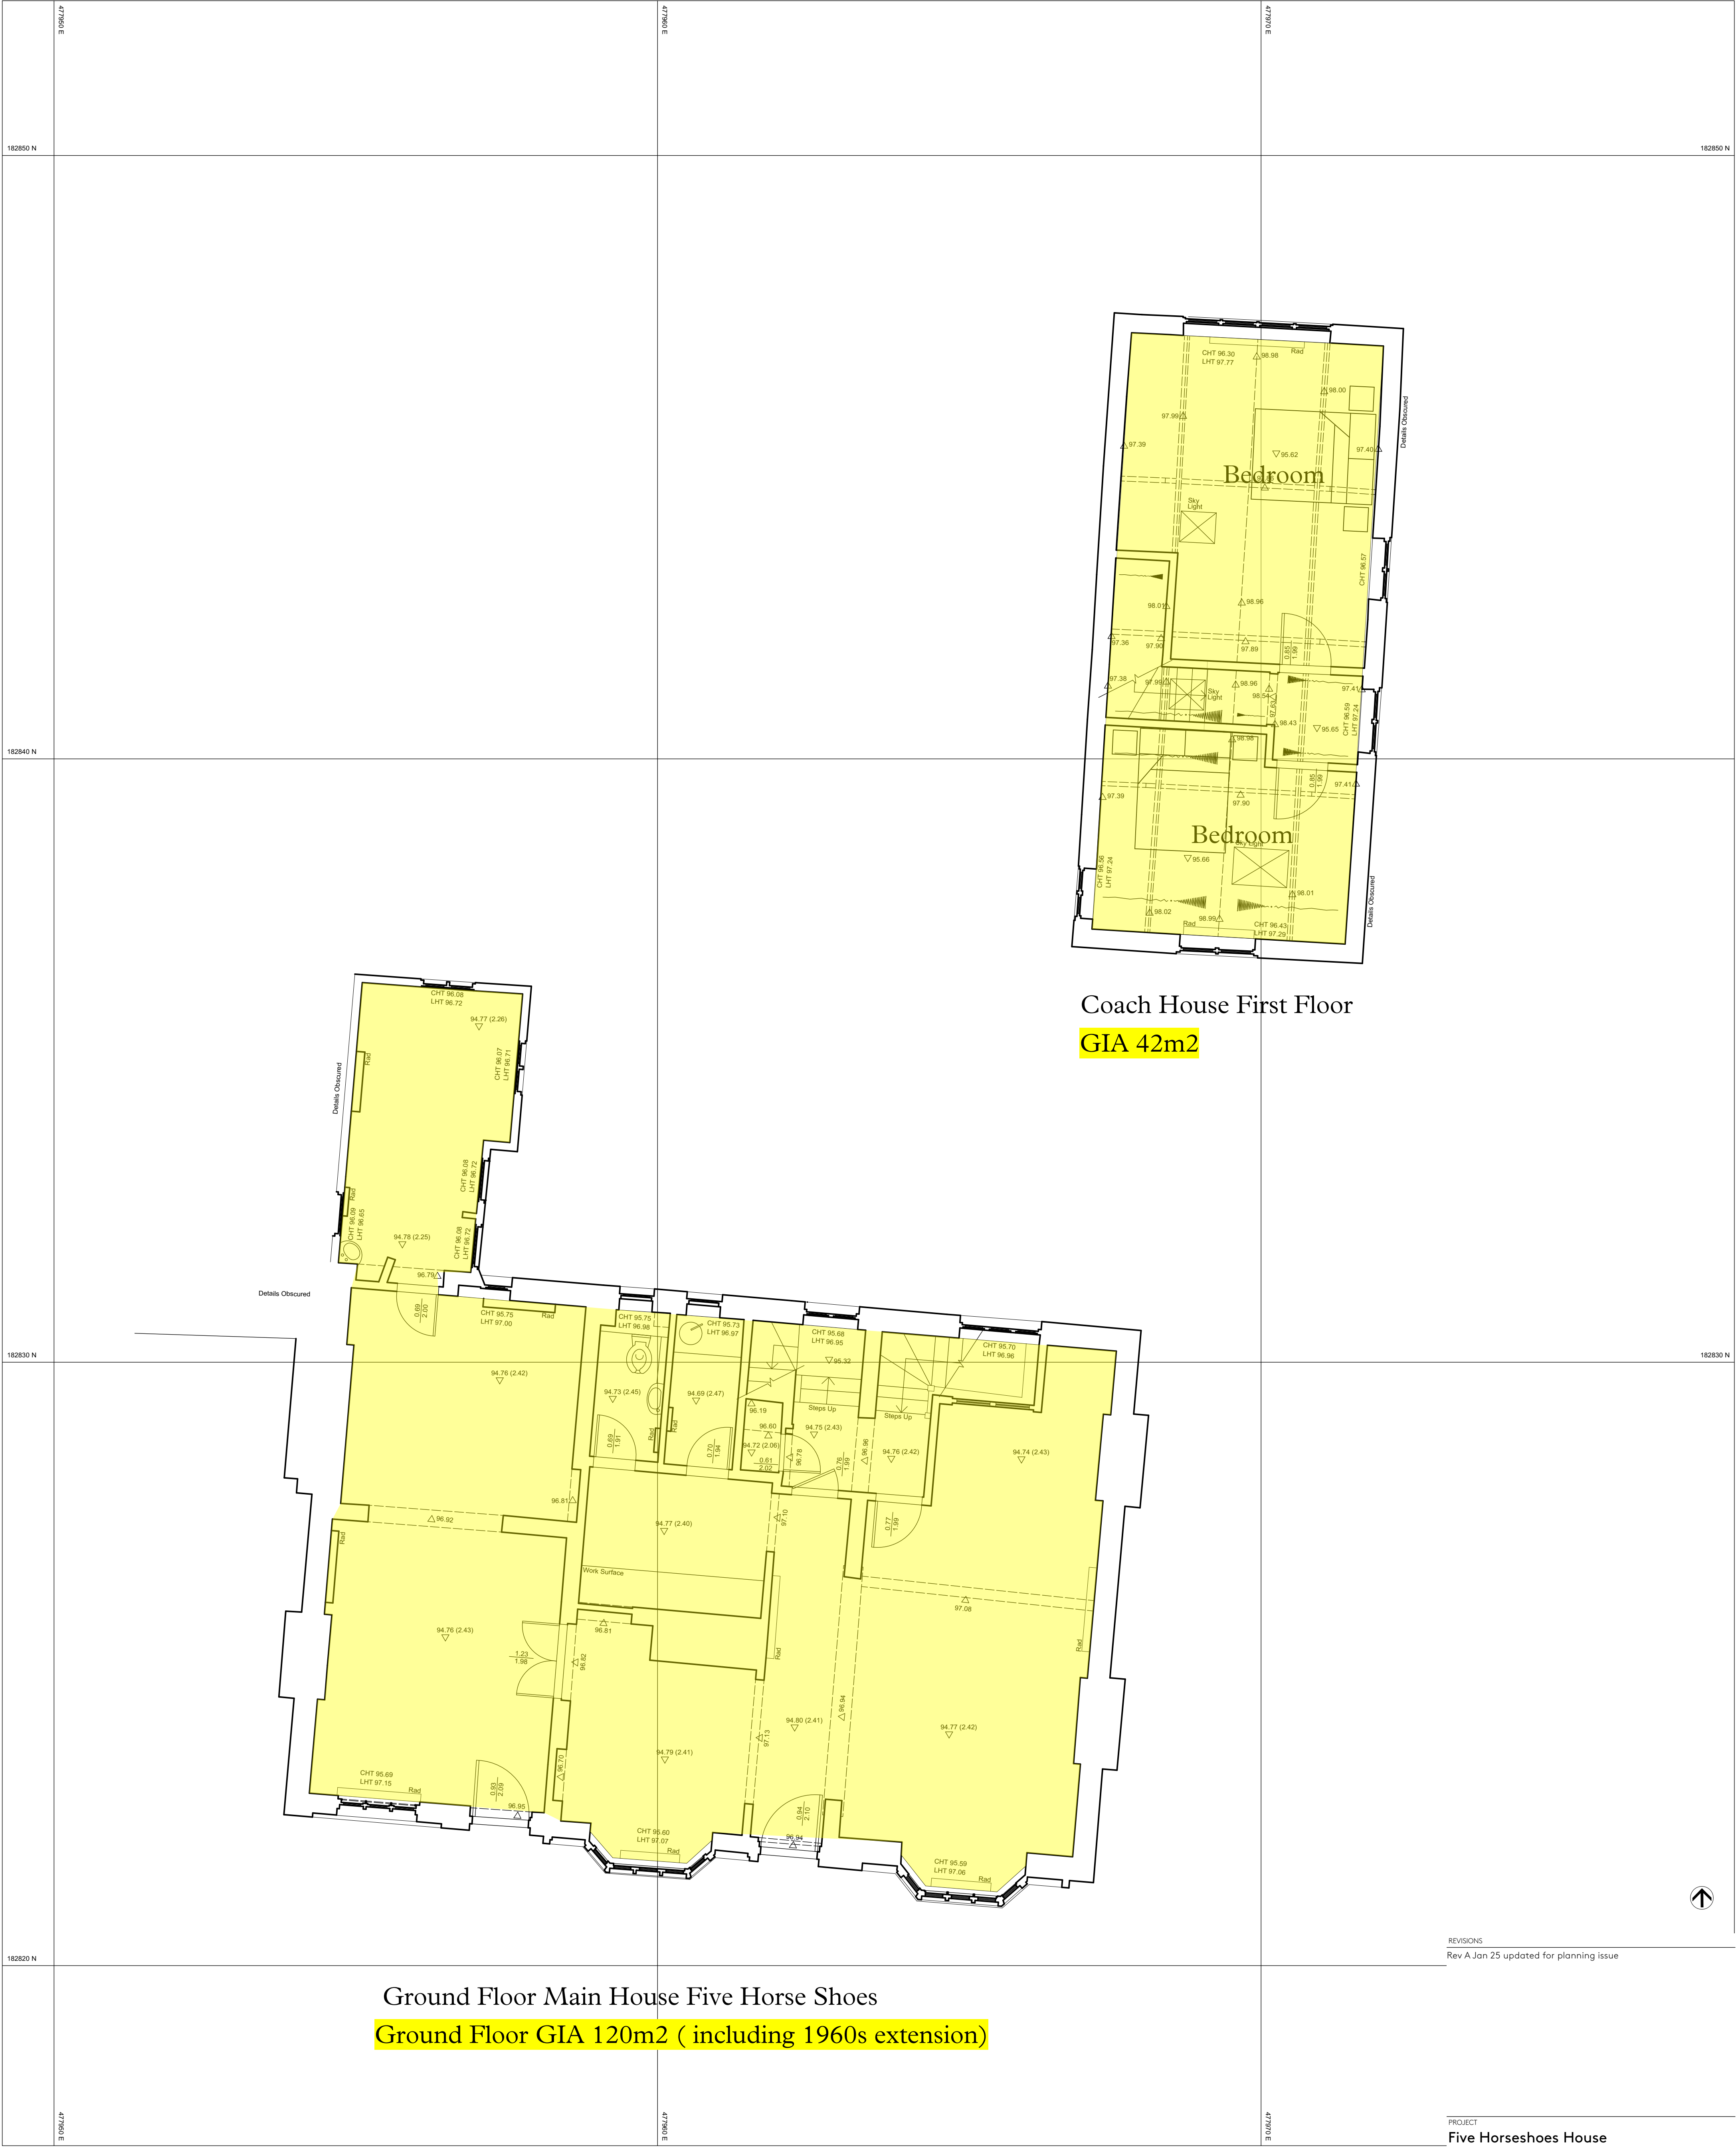

Coach House First Floor
GIA 42m2

Ground Floor Main House Five Horse Shoes
Ground Floor GIA 120m2 (including 1960s extension)

REVISIONS
Rev A Jan 25 updated for planning issue

PROJECT Five Horseshoes House		
DRAWING TITLE Extg Ground floor plan		
PLOT DATE JAN25		CHECKED
SCALE 1/50 @ A1 1/100 @ A3		STATUS P
PROJECT NO 2024/5	DRAWING NO P5	REVISION A

