


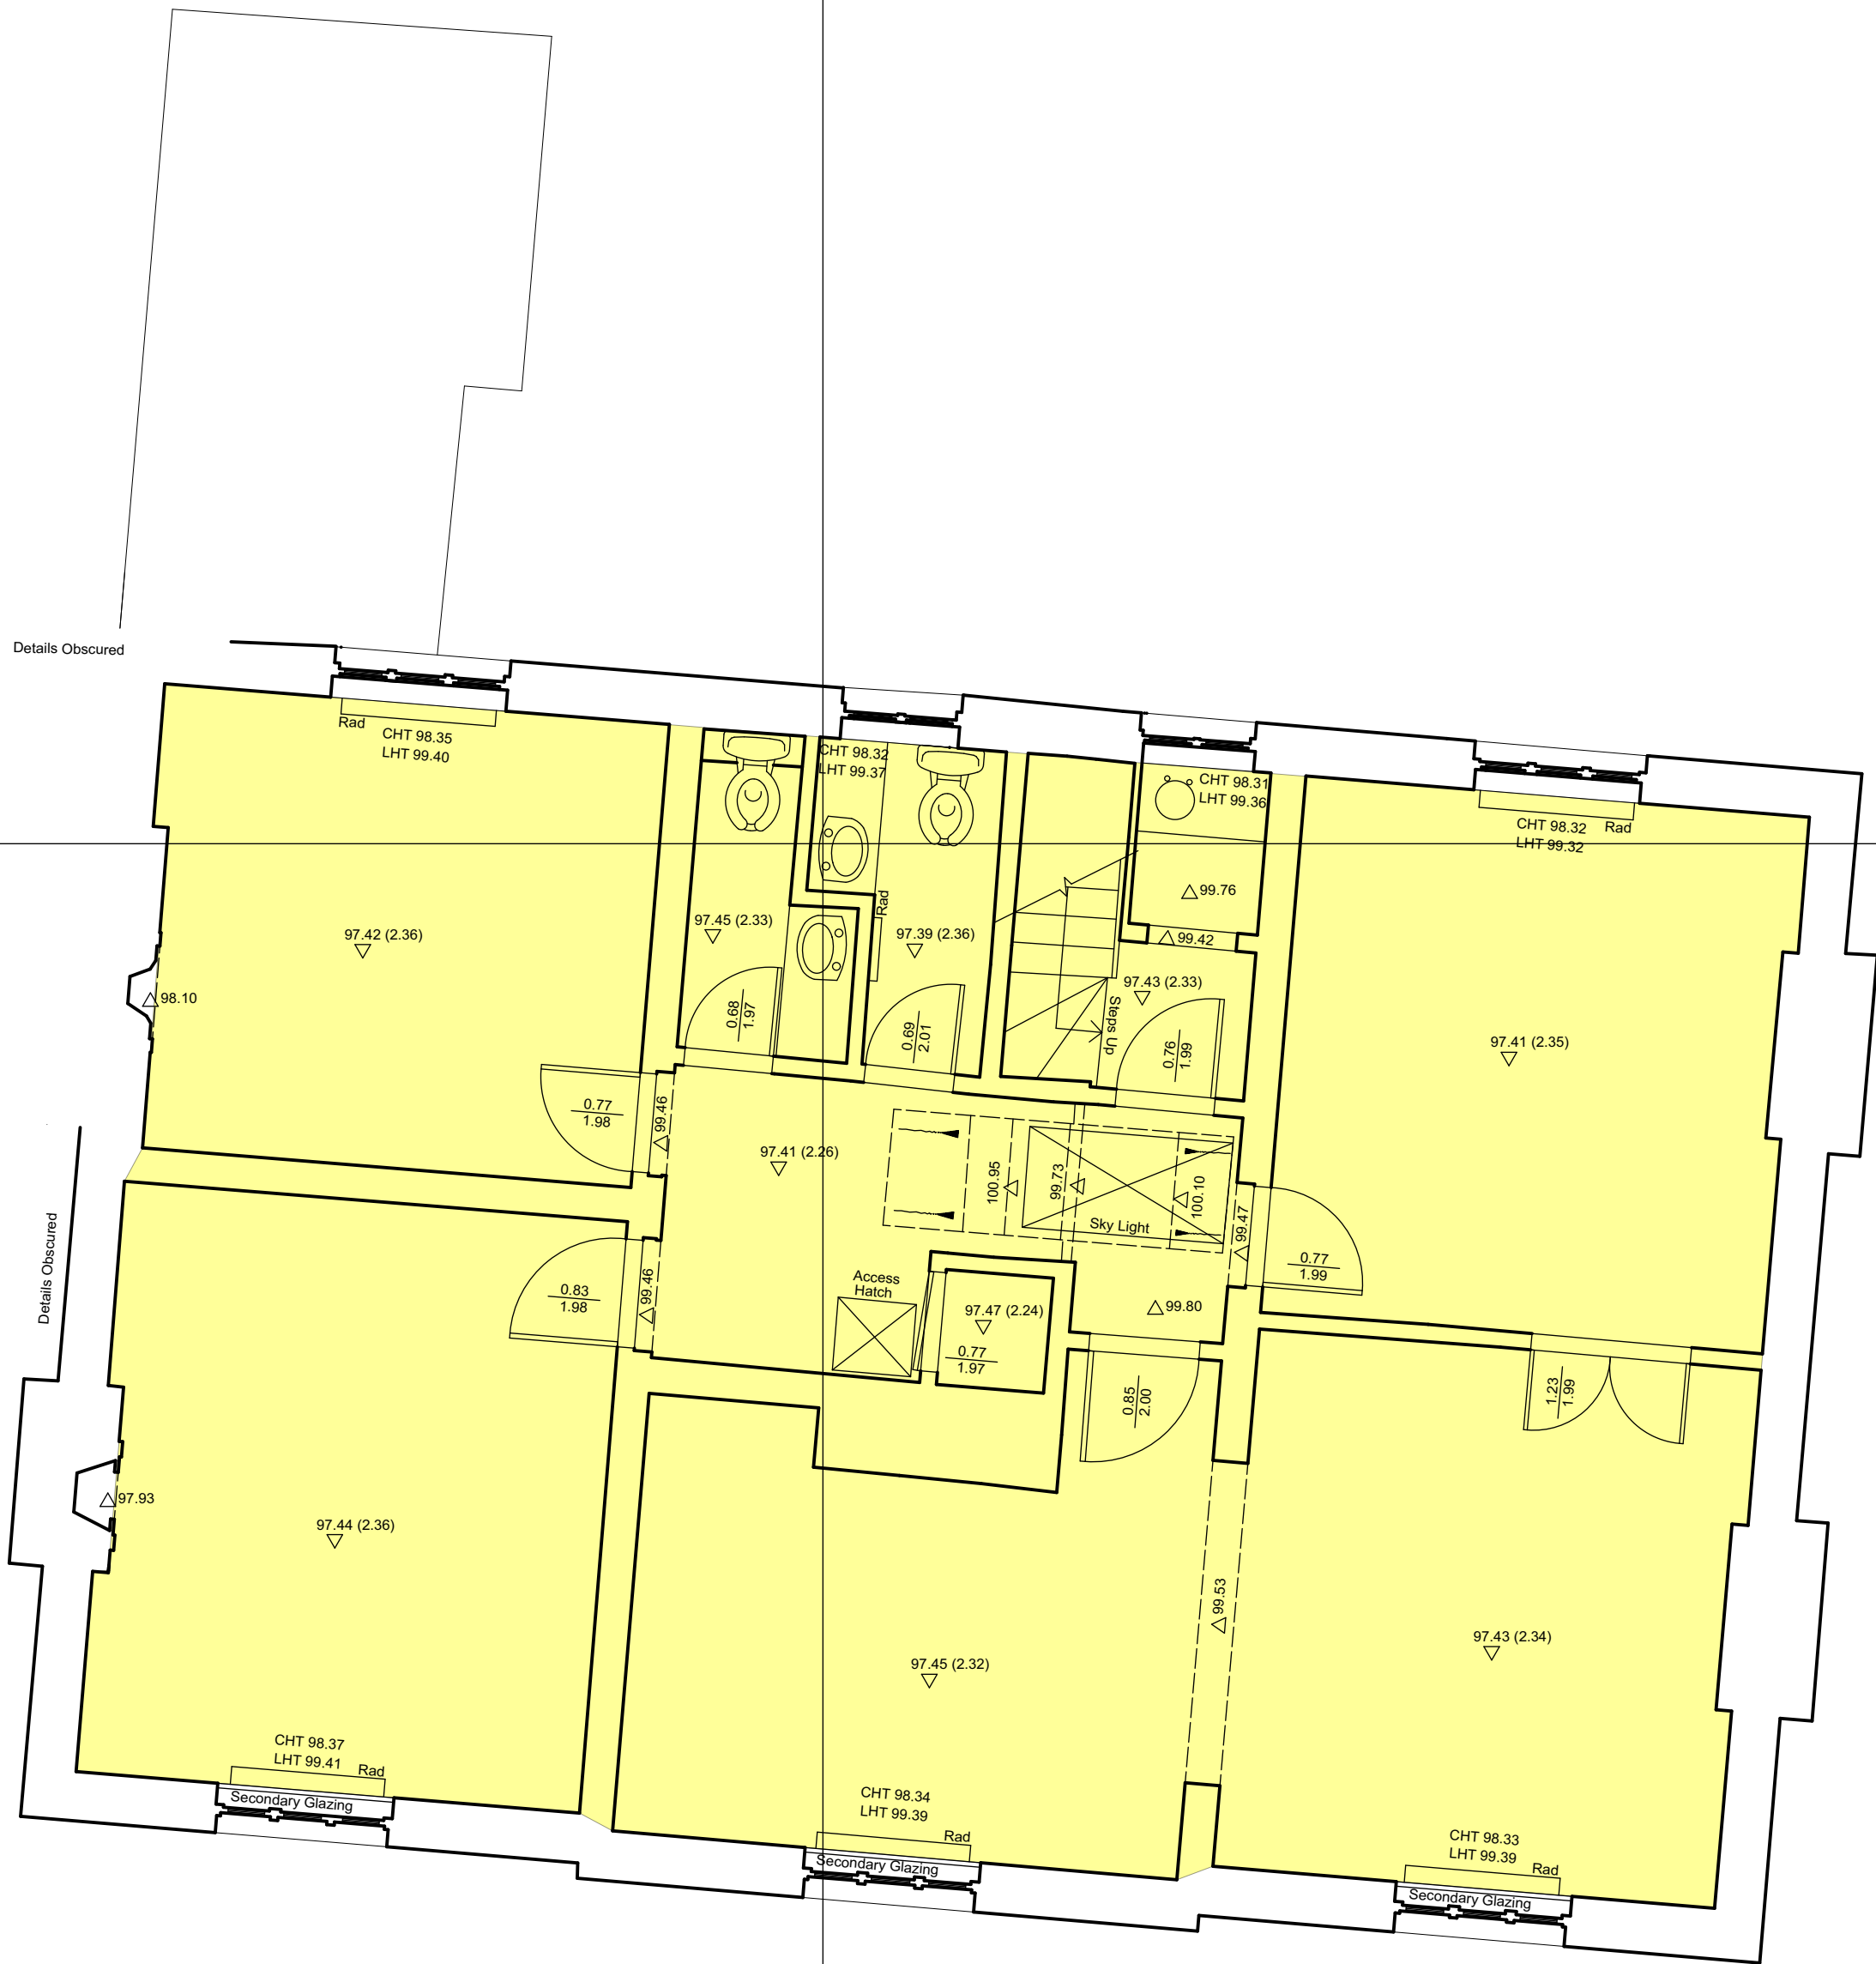

Main House

First Floor GIA 107m2

REVISIONS		
Rev A	Jan 25	Planning issue
Rev B	Jan 25	Roof plan coach house removed

PROJECT		
Five Horseshoes House		
DRAWING TITLE		
Extg first floor plan		
PLOT DATE	CHECKED	
JAN25		
SCALE	STATUS	
1/50 @ A1	P	
1/100 @ A3		
PROJECT NO	DRAWING NO	REVISION
2024_5	P6	B

0 5 M