



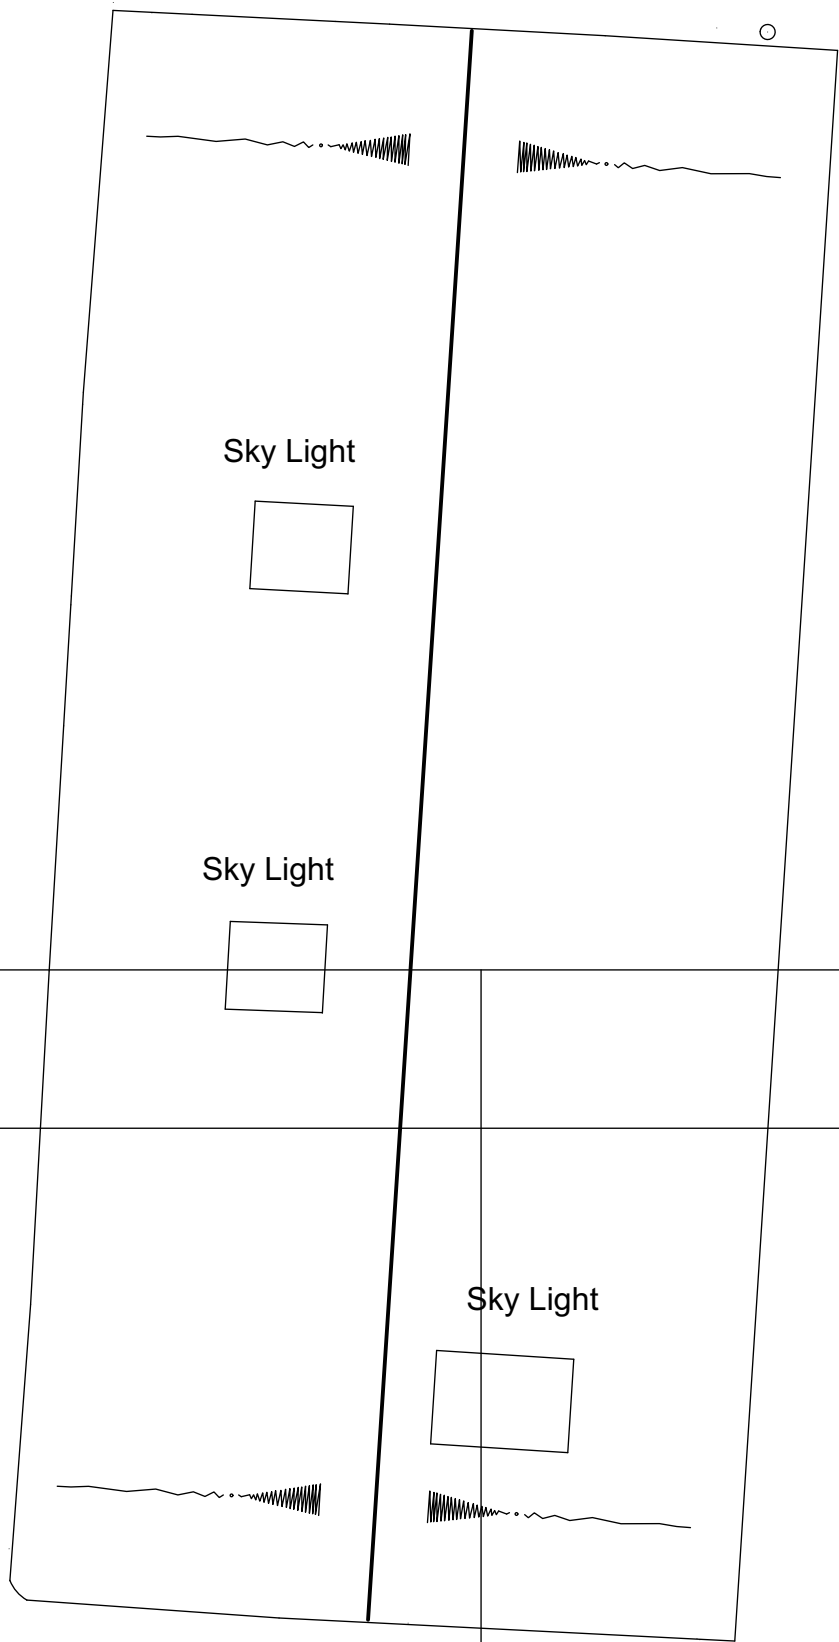

Coach House Roof Plan

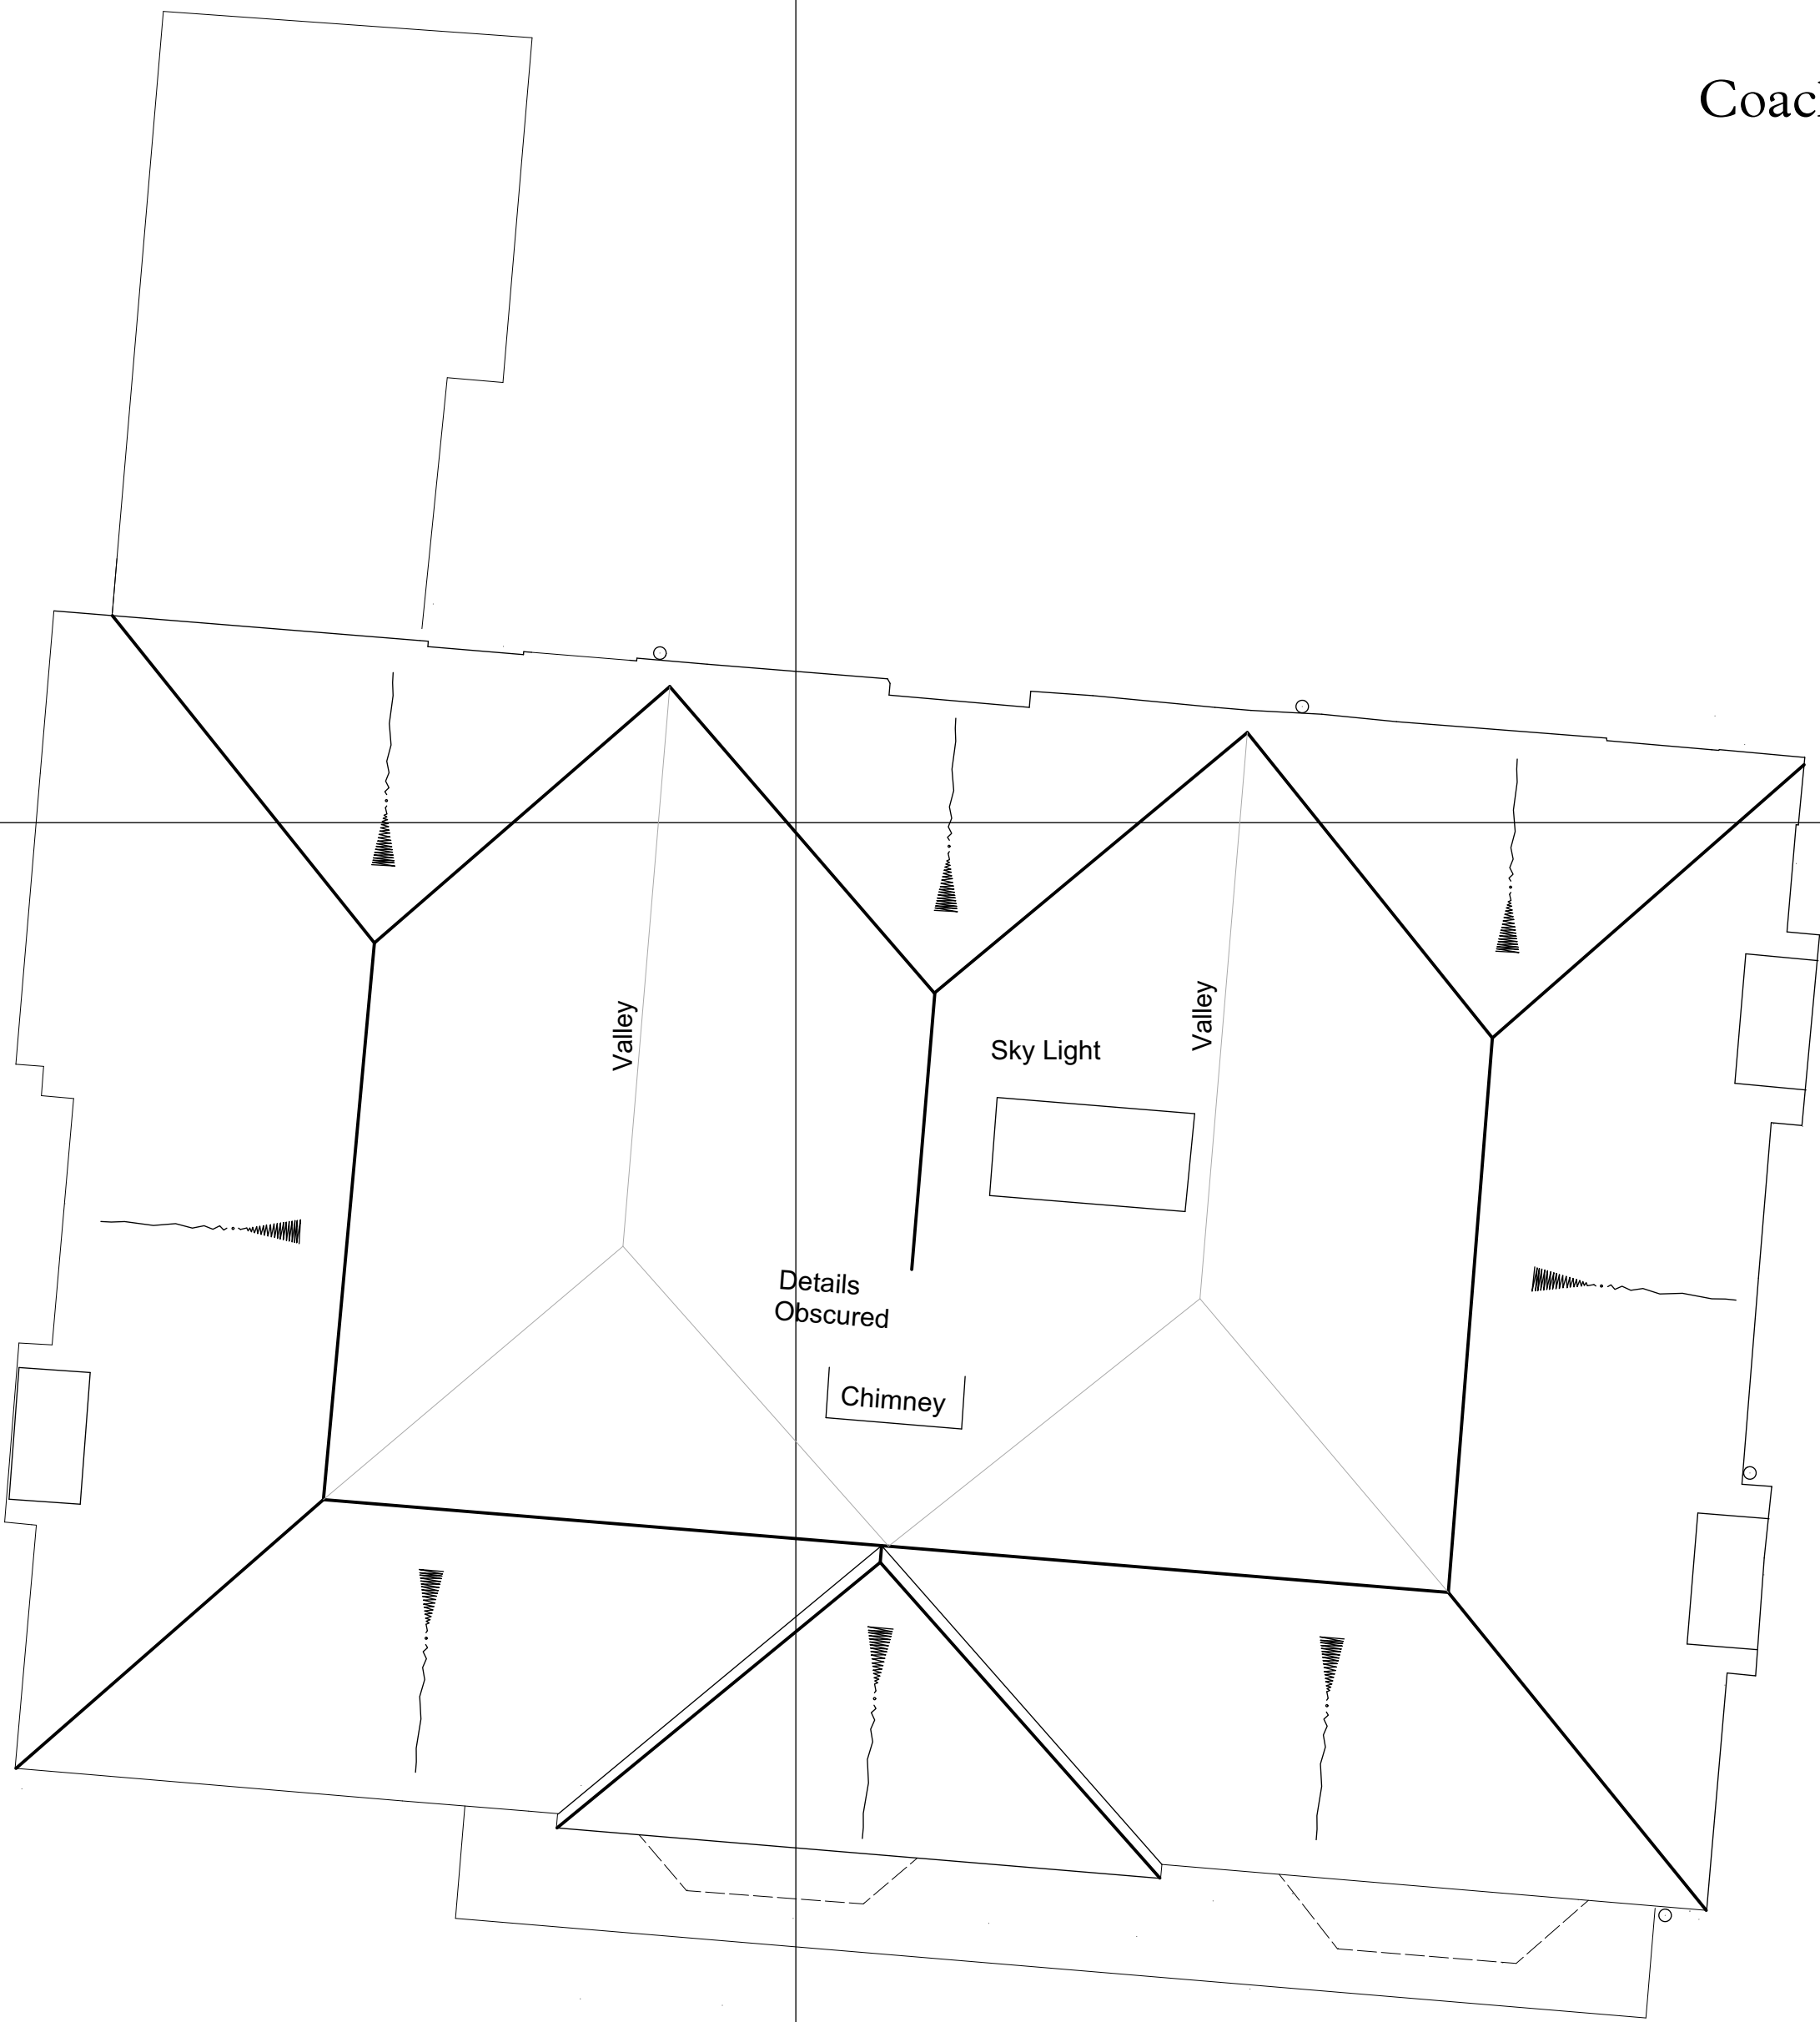

REVISIONS
Rev A Jan 25 Planning issue

0 5 M

PROJECT		
Five Horseshoes House		
DRAWING TITLE		
Existing roof plan		
PLOT DATE		CHECKED
JAN25		
SCALE		STATUS
1/50 @ A1		P
1/100 @ A3		
PROJECT NO	DRAWING NO	REVISION
2024_5	P8	A