


IMPORTANT NOTE
This drawing has been prepared solely for the purpose of gaining planning approval. The drawing should not be used for any other purpose.

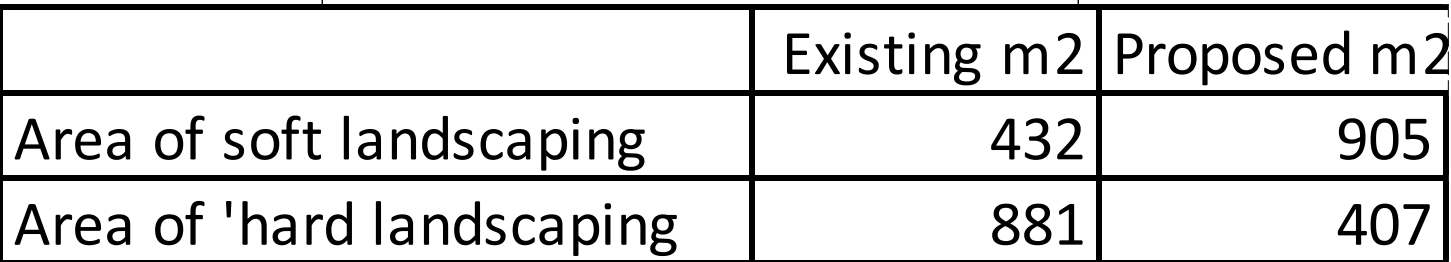

Proposed
hardstanding
shown shaded as
407m²
(Excludes
Coach House
footprint)

REVISIONS

Rev A Jan 25 Site Plan updated with relocated Coach house
Rev B Jan 25 Coach house shifted 1m south and 1m West. FFL now 93.0m
Rev C Jan 25 Red line updated, roof plan amended, area matrix shown
Rev D March 25 Dimension from Coach house to SHH shown

PROJECT		
Five Horseshoes House		
DRAWING TITLE		
Proposed Site Plan of relocated Coach House		
PLOT DATE		CHECKED
MAR25		
SCALE		STATUS
1/200 @ A1		P
1/400 @ A3		
PROJECT NO	DRAWING NO	REVISION
2024 5 P9		D