


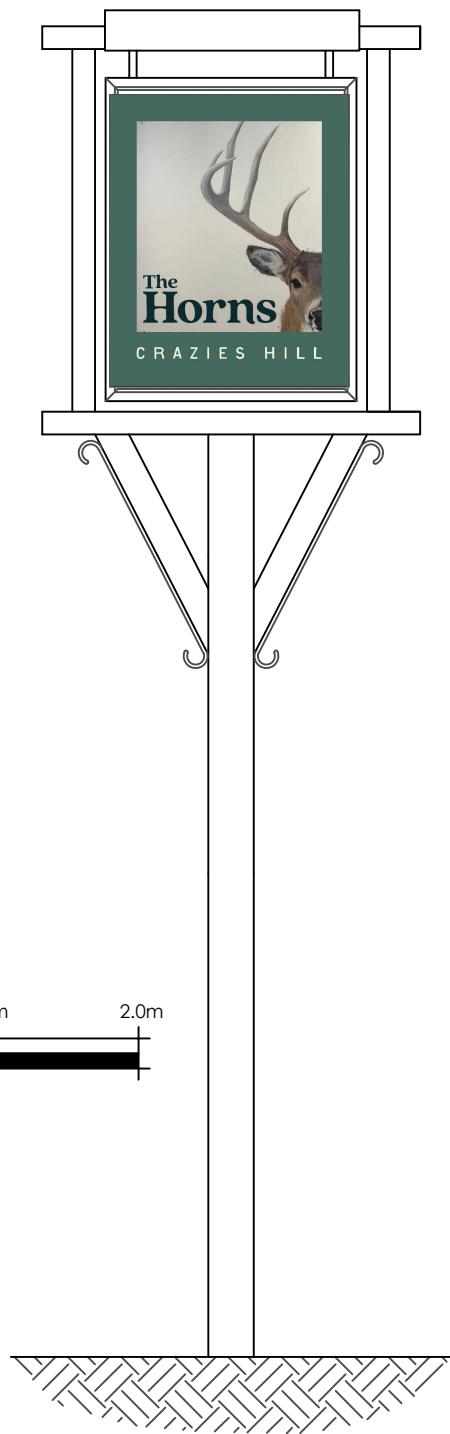


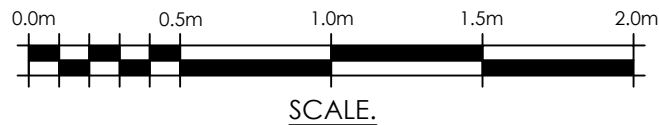


PROPOSED FREE STANDING
PUB SIGN.
FRONT ELEVATION.

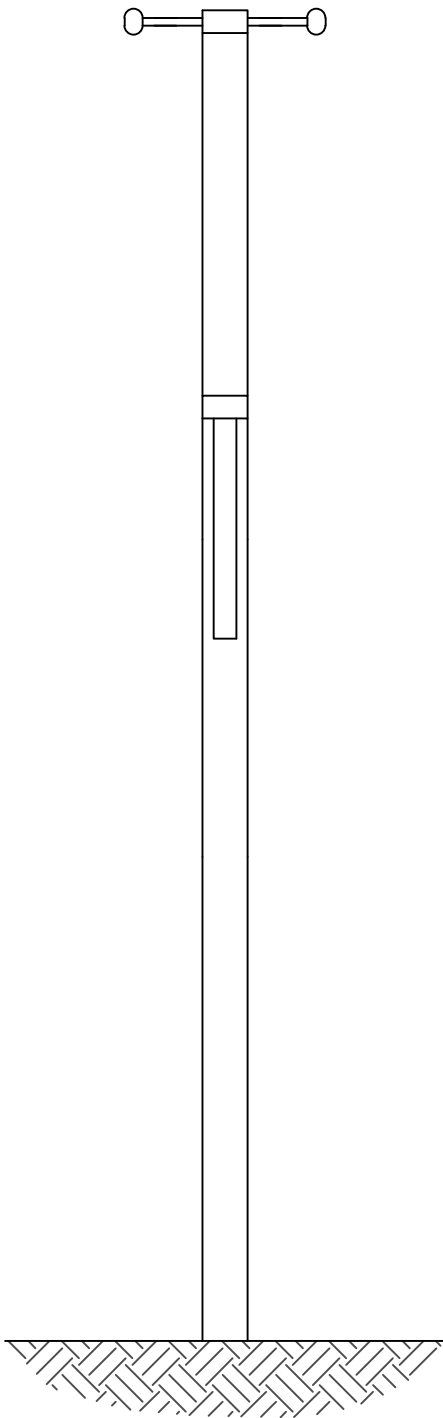

PROPOSED FREE STANDING
PUB SIGN.
SIDE E LEVATION.

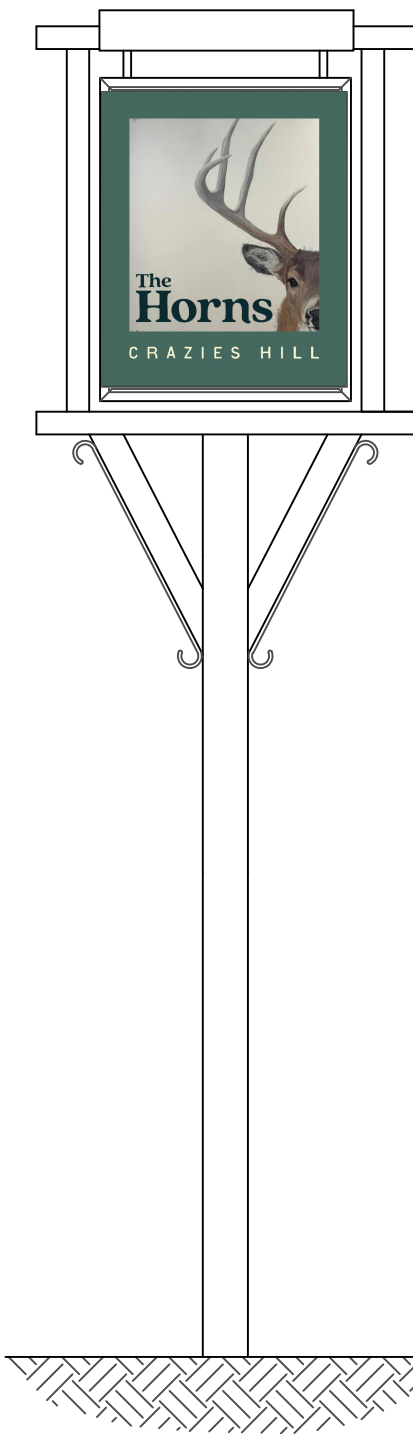

PROPOSED FREE STANDING
PUB SIGN.
REAR ELEVATION.

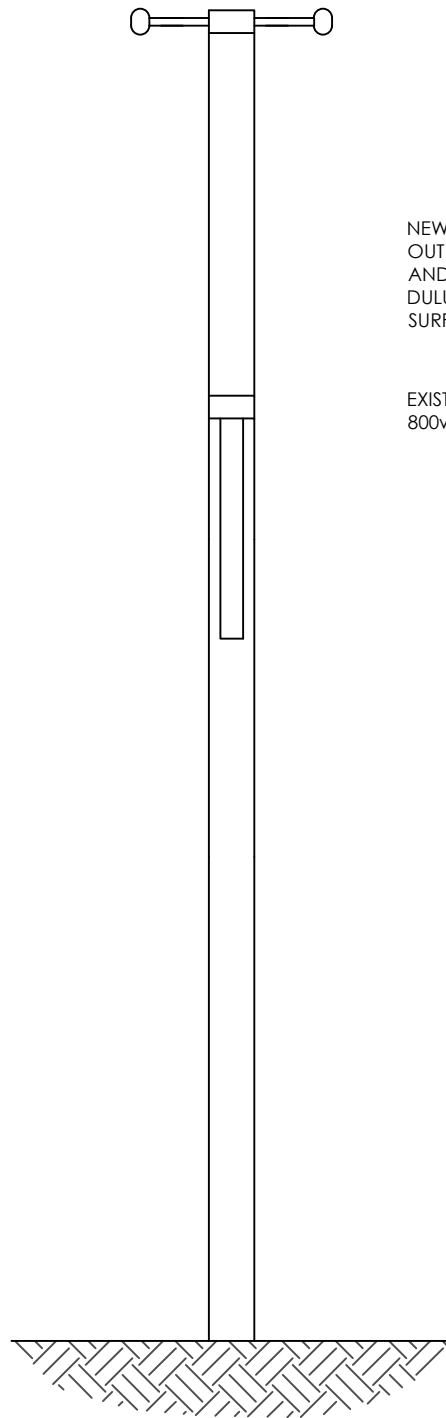

PROPOSED FREE STANDING
PUB SIGN.
SIDE E LEVATION.

NEW SIGN TO BE CONSTRUCTED
OUT OF EUROPEAN REDWOOD
AND SHALL BE PAINTED WITH
DULUX WEATHERSHIELD MULTI
SURFACE SATIN WHITE PAINT.

EXISTING SWING PUB SIGN
800w x 980h TO BE RE-BRANDED.

This drawing has been prepared solely
for the use of the client as detailed in the
title block, and shall not be copied, lent
or used by any third party without the
express written permission of the
Wargrave Design Consultancy Limited.
Date as title block.

These plans must not be acted upon
until the appropriate planning and
building regulation approvals have
been granted. Should the works be
undertaken prior to the above
approvals being in place it is done
so entirely at the clients own risk.



Wargrave Design Consultancy
The Old Pump House - Wargrave - Berkshire - RG10 8DJ
0118 940 1678 - info@wargravedesign.com
www.wargravedesign.com

CLIENT
Horns Hospitality Limitted.

PROJECT
The Horns Public House,
Crazies Hill, Berkshire.

TITLE
Proposed Alterations and
Refurbishment.

DRAWN G.D.G.
DATE February 2025

DRAWING No.
1886 - SK04

SCALE
1:25 @ A3

REV.			
P	P1		