

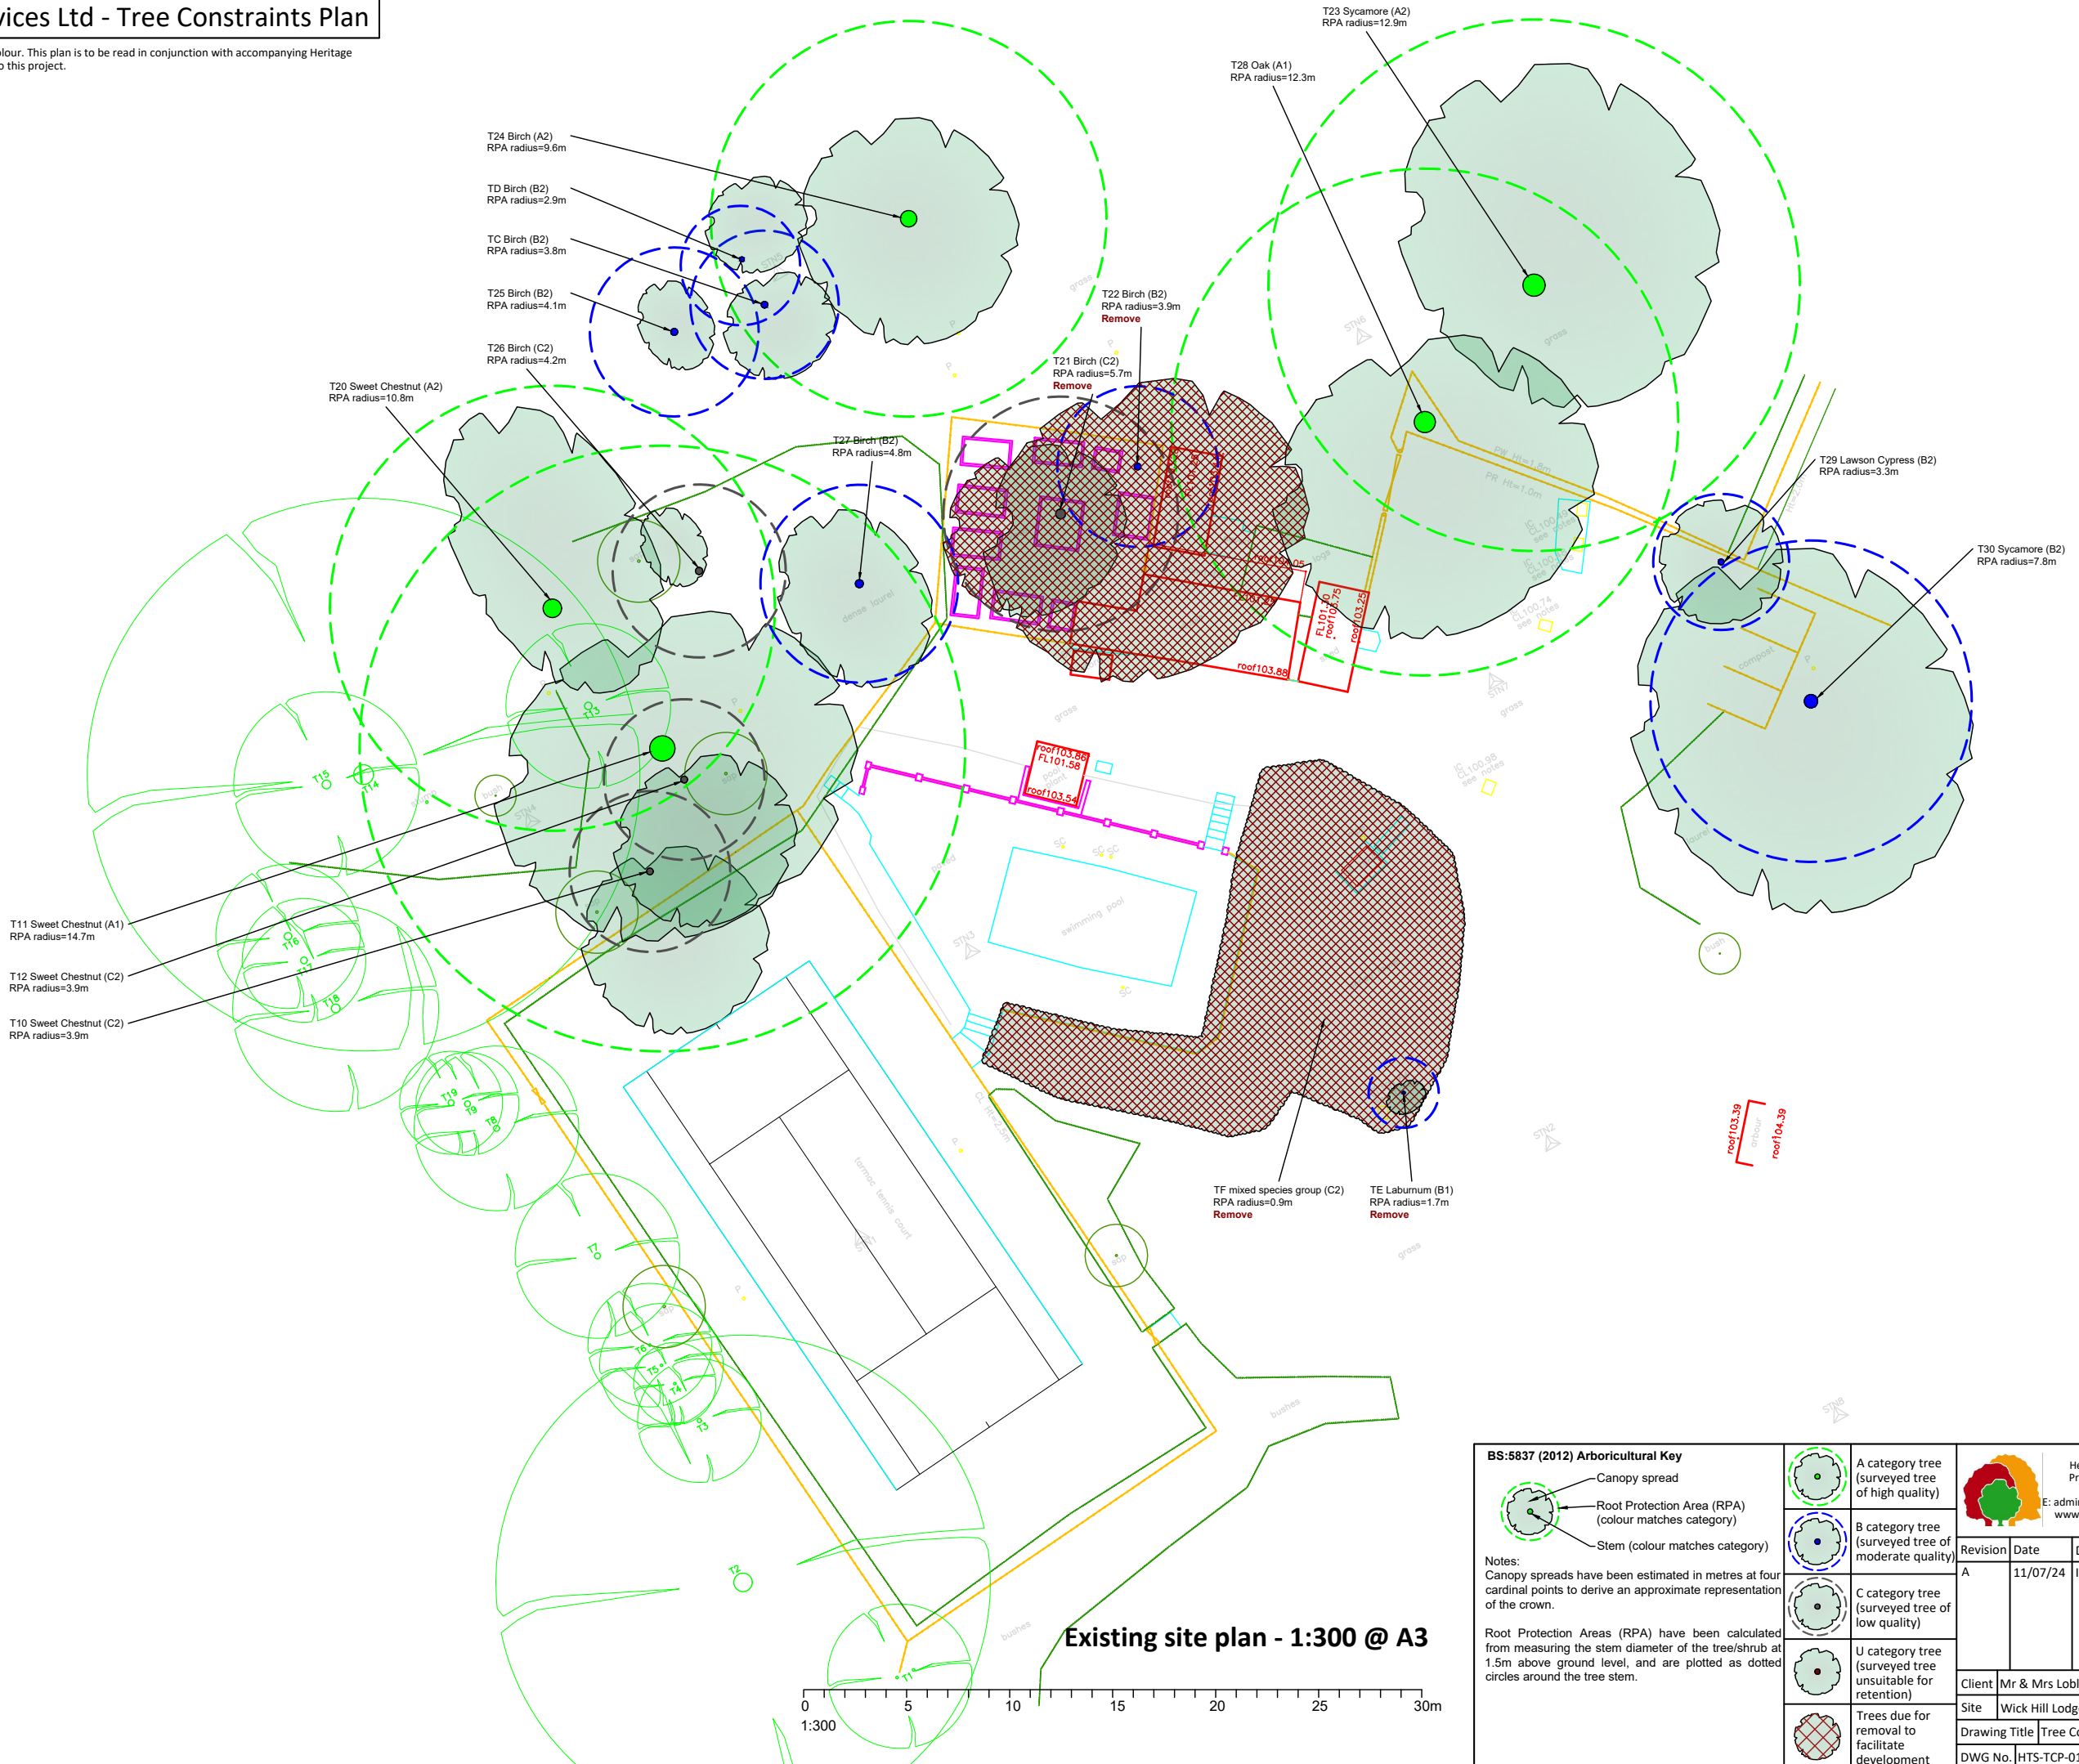


Heritage Tree Services Ltd - Tree Constraints Plan

Please note, this drawing is to be read in colour. This plan is to be read in conjunction with accompanying Heritage Tree Services Ltd documentation relating to this project.

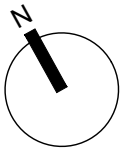

BS:5837 (2012) Arboricultural Key

 

Notes:
Canopy spreads have been estimated in metres at four cardinal points to derive an approximate representation of the crown.

Root Protection Areas (RPA) have been calculated from measuring the stem diameter of the tree/shrub at 1.5m above ground level, and are plotted as dotted circles around the tree stem.



	A category tree (surveyed tree of high quality)
	B category tree (surveyed tree of moderate quality)
	C category tree (surveyed tree of low quality)
	U category tree (surveyed tree unsuitable for retention)
	Trees due for removal to facilitate development

		Heritage Tree Services Ltd Professional Arboriculture T: 01491 681185 E: admin@heritagetreeservices.co.uk www.heritagetreeservices.co.uk			
Revision	Date	Details			
A	11/07/24	Initial plan created			
Client		Mr & Mrs Lobley			
Site		Wick Hill Lodge, Finchampstead RG40 3SS			
Drawing Title		Tree Constraints Plan			
DWG No.	HTS-TCP-01APH	Scale	1:300@A3	Date	11/07/24


Existing site plan - 1:300 @ A3

Heritage Tree Services Ltd - Tree Protection Plan

Please note, this drawing is to be read in colour. This plan is to be read in conjunction with accompanying Heritage Tree Services Ltd documentation relating to this project.

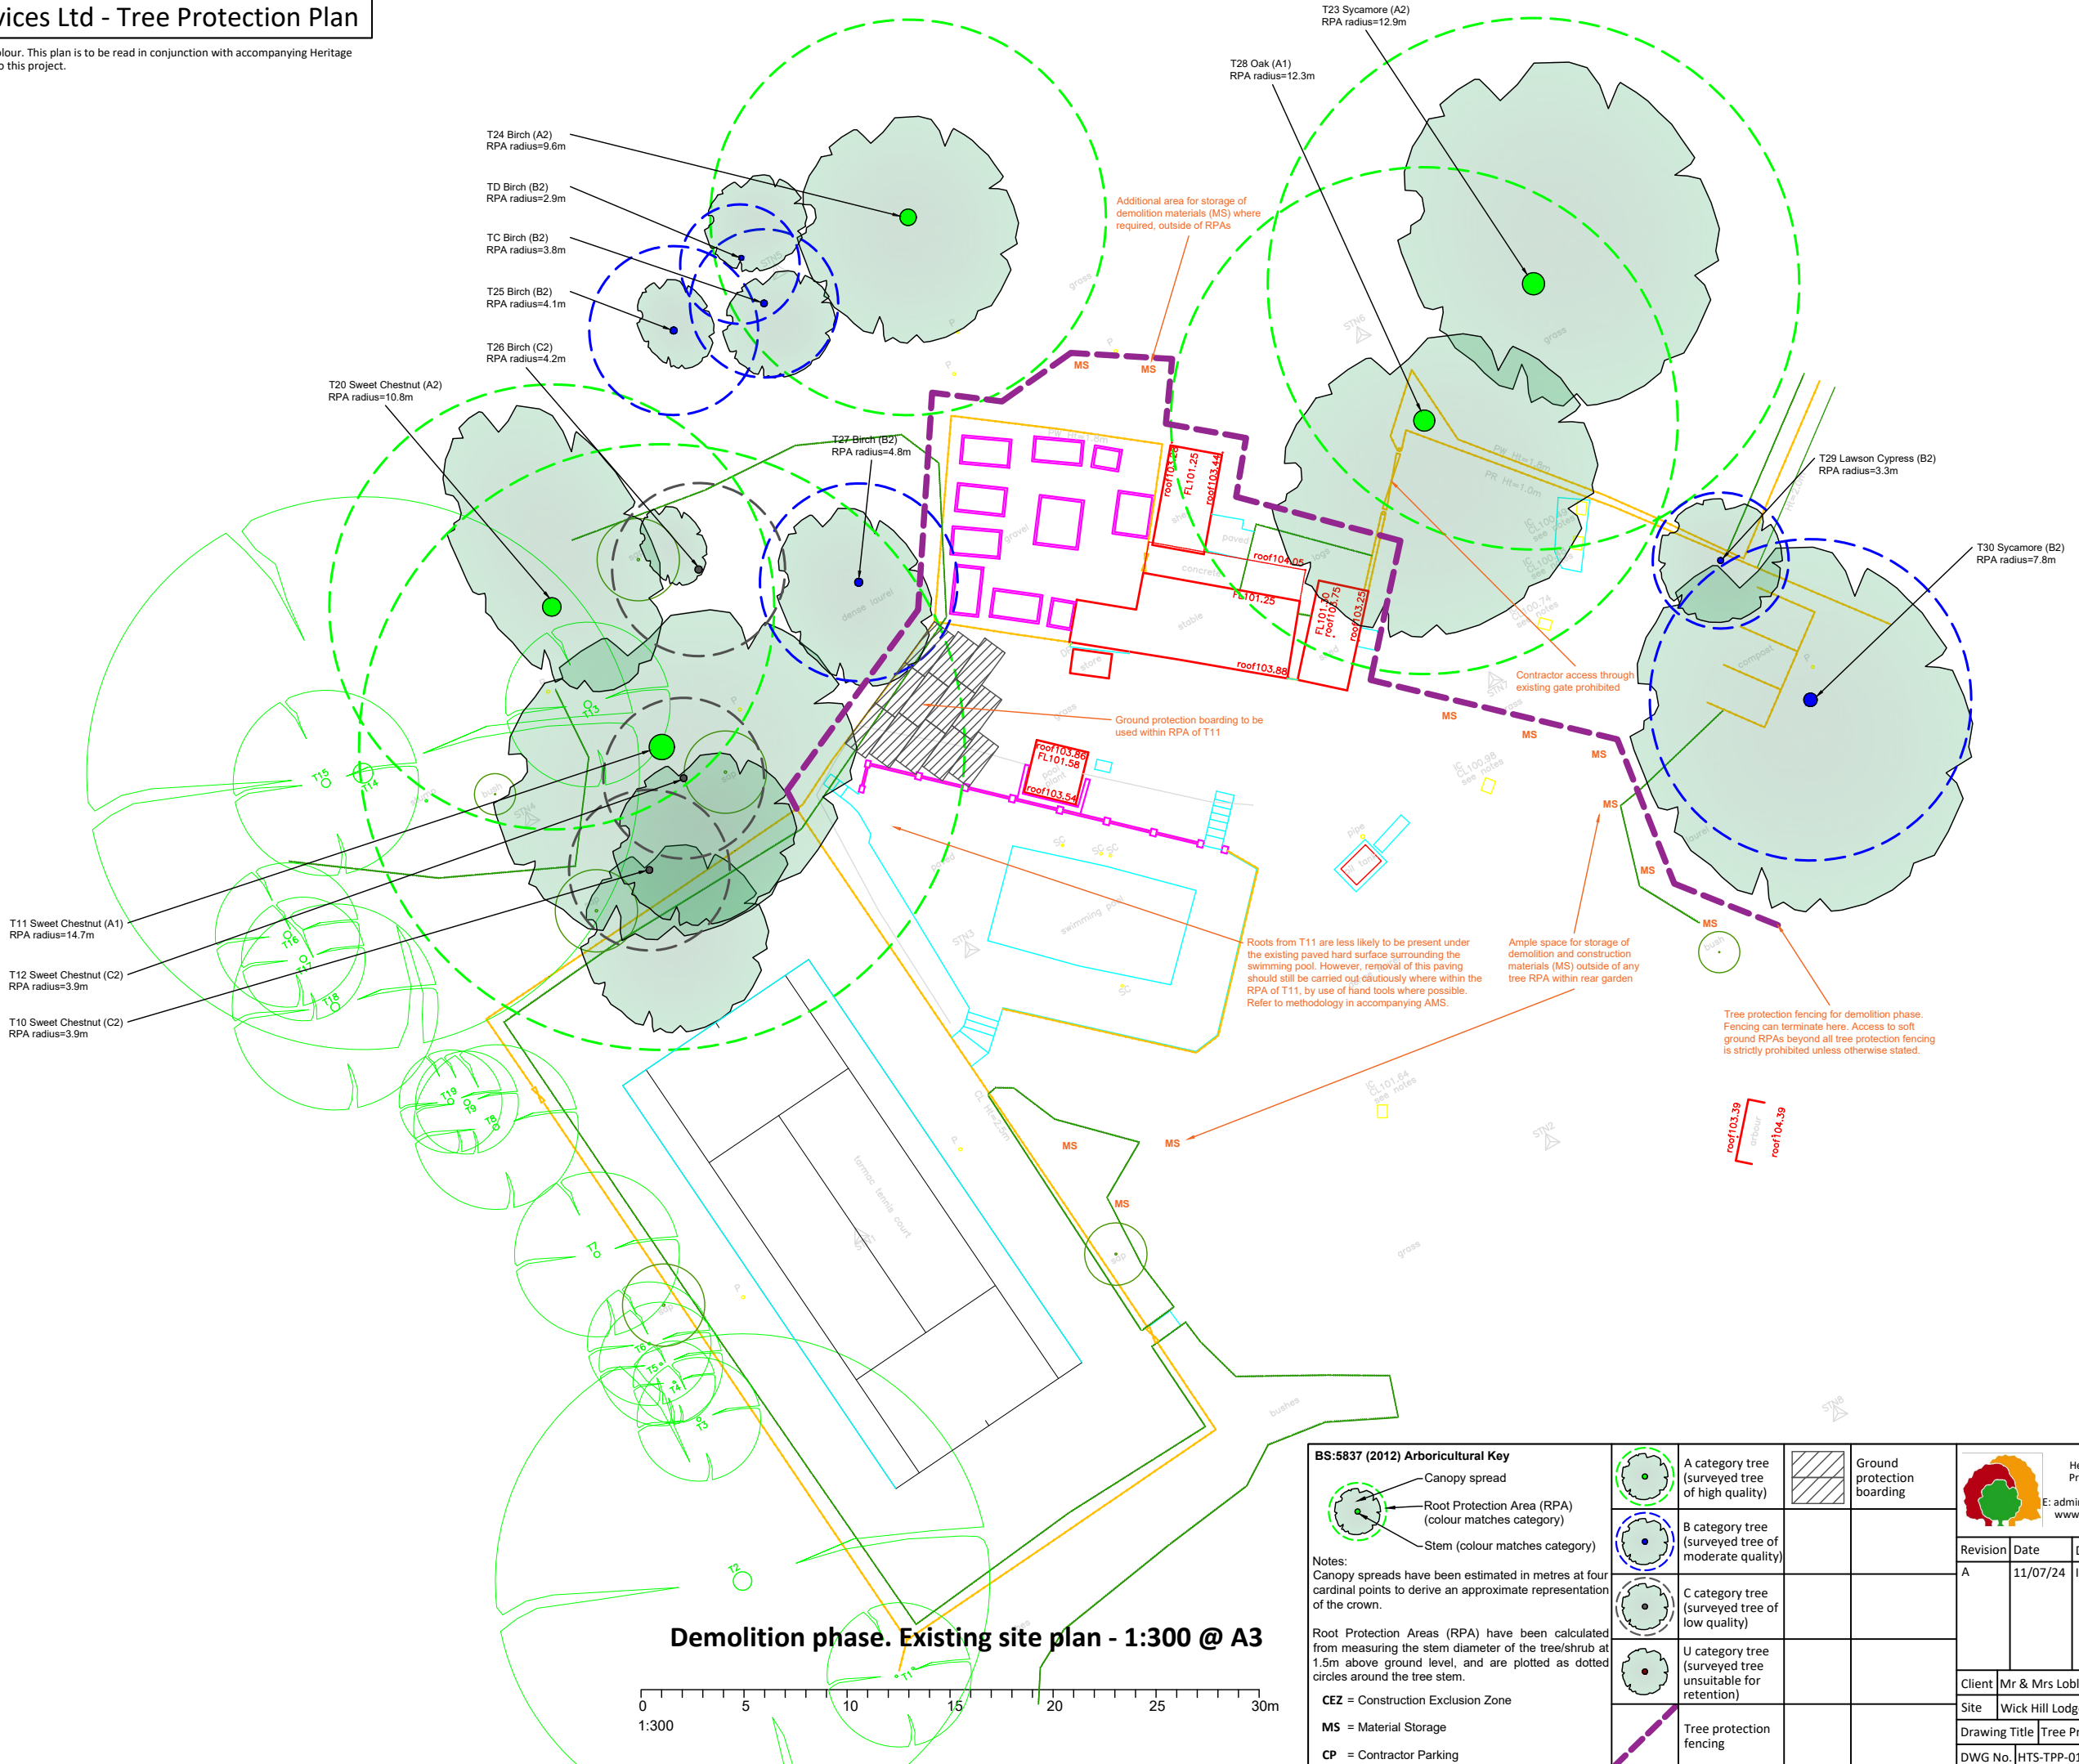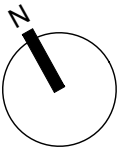

Demolition phase. Existing site plan - 1:300 @ A3

 

BS:5837 (2012) Arboricultural Key

Canopy spread
Root Protection Area (RPA) (colour matches category)
Stem (colour matches category)

Notes:
Canopy spreads have been estimated in metres at four cardinal points to derive an approximate representation of the crown.
Root Protection Areas (RPA) have been calculated from measuring the stem diameter of the tree/shrub at 1.5m above ground level, and are plotted as dotted circles around the tree stem.
CEZ = Construction Exclusion Zone
MS = Material Storage
CP = Contractor Parking


	A category tree (surveyed tree of high quality)		Ground protection boarding
	B category tree (surveyed tree of moderate quality)		
	C category tree (surveyed tree of low quality)		
	U category tree (surveyed tree unsuitable for retention)		
	Tree protection fencing		


Heritage Tree Services Ltd
Professional Arboriculture
T: 01491 681185
E: admin@heritagetreeservices.co.uk
www.heritagetreeservices.co.uk

Revision	Date	Details
A	11/07/24	Initial plan created

Client	Mr & Mrs Lobley
Site	Wick Hill Lodge, Finchampstead RG40 3SS
Drawing Title	Tree Protection Plan
DWG No.	HTS-TPP-01APH
Scale	1:300@A3
Date	11/07/24

Please note, this drawing is to be read in colour. This plan is to be read in conjunction with accompanying Heritage Tree Services Ltd documentation relating to this project.

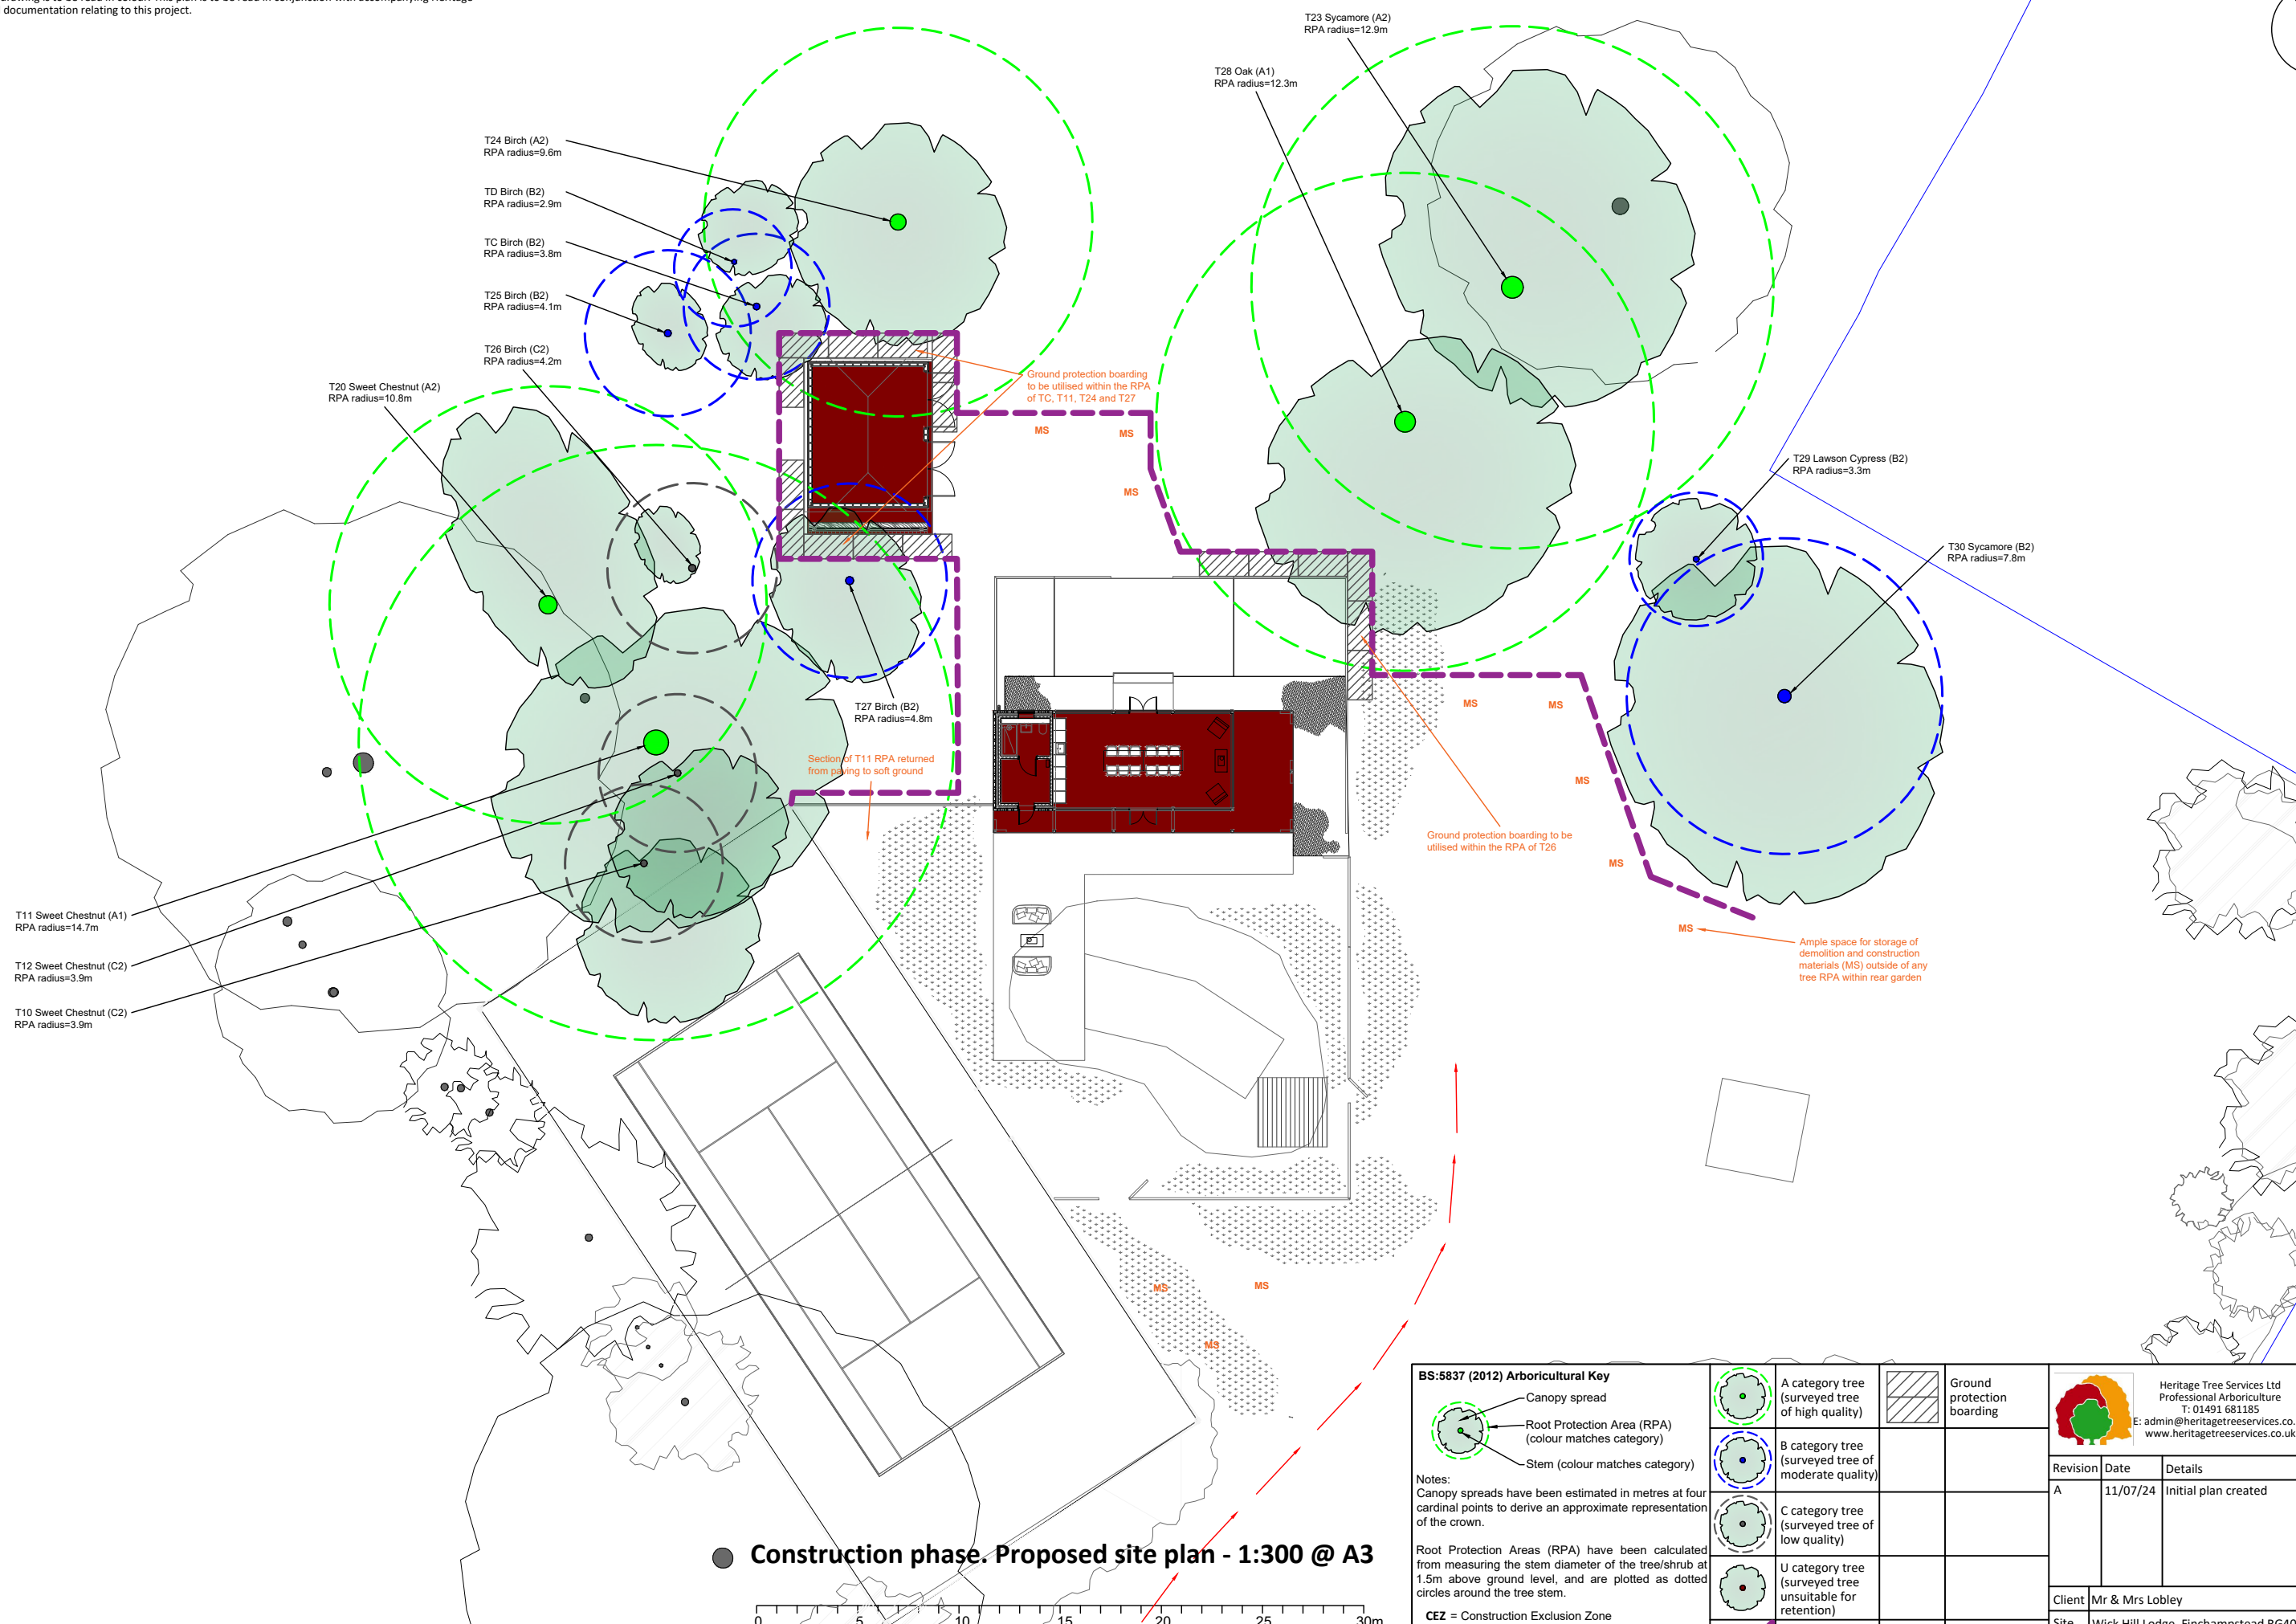

 BS:5837 (2012) Arboricultural Key			A category tree (surveyed tree of high quality)		Ground protection boarding			Heritage Tree Services Ltd Professional Arboriculture T: 01491 681185 E: admin@heritagetreeservices.co.uk www.heritagetreeservices.co.uk			
 Canopy spread Root Protection Area (RPA) (colour matches category) Stem (colour matches category) Notes: Canopy spreads have been estimated in metres at four cardinal points to derive an approximate representation of the crown. Root Protection Areas (RPA) have been calculated from measuring the stem diameter of the tree/shrub at 1.5m above ground level, and are plotted as dotted circles around the tree stem. CEZ = Construction Exclusion Zone MS = Material Storage CP = Contractor Parking			B category tree (surveyed tree of moderate quality)			Revision	Date	Details			
			C category tree (surveyed tree of low quality)			A	11/07/24	Initial plan created			
			U category tree (surveyed tree unsuitable for retention)			Client	Mr & Mrs Lobley				
			Tree protection fencing			Site	Wick Hill Lodge, Finchampstead RG40 3SS				
						Drawing Title	Tree Protection Plan				
						DWG No.	HTS-TPP-02APH	Scale	1:300@A3	Date	11/07/24

Please note, this drawing is to be read in colour. This plan is to be read in conjunction with accompanying Heritage Tree Services Ltd documentation relating to this project.

