



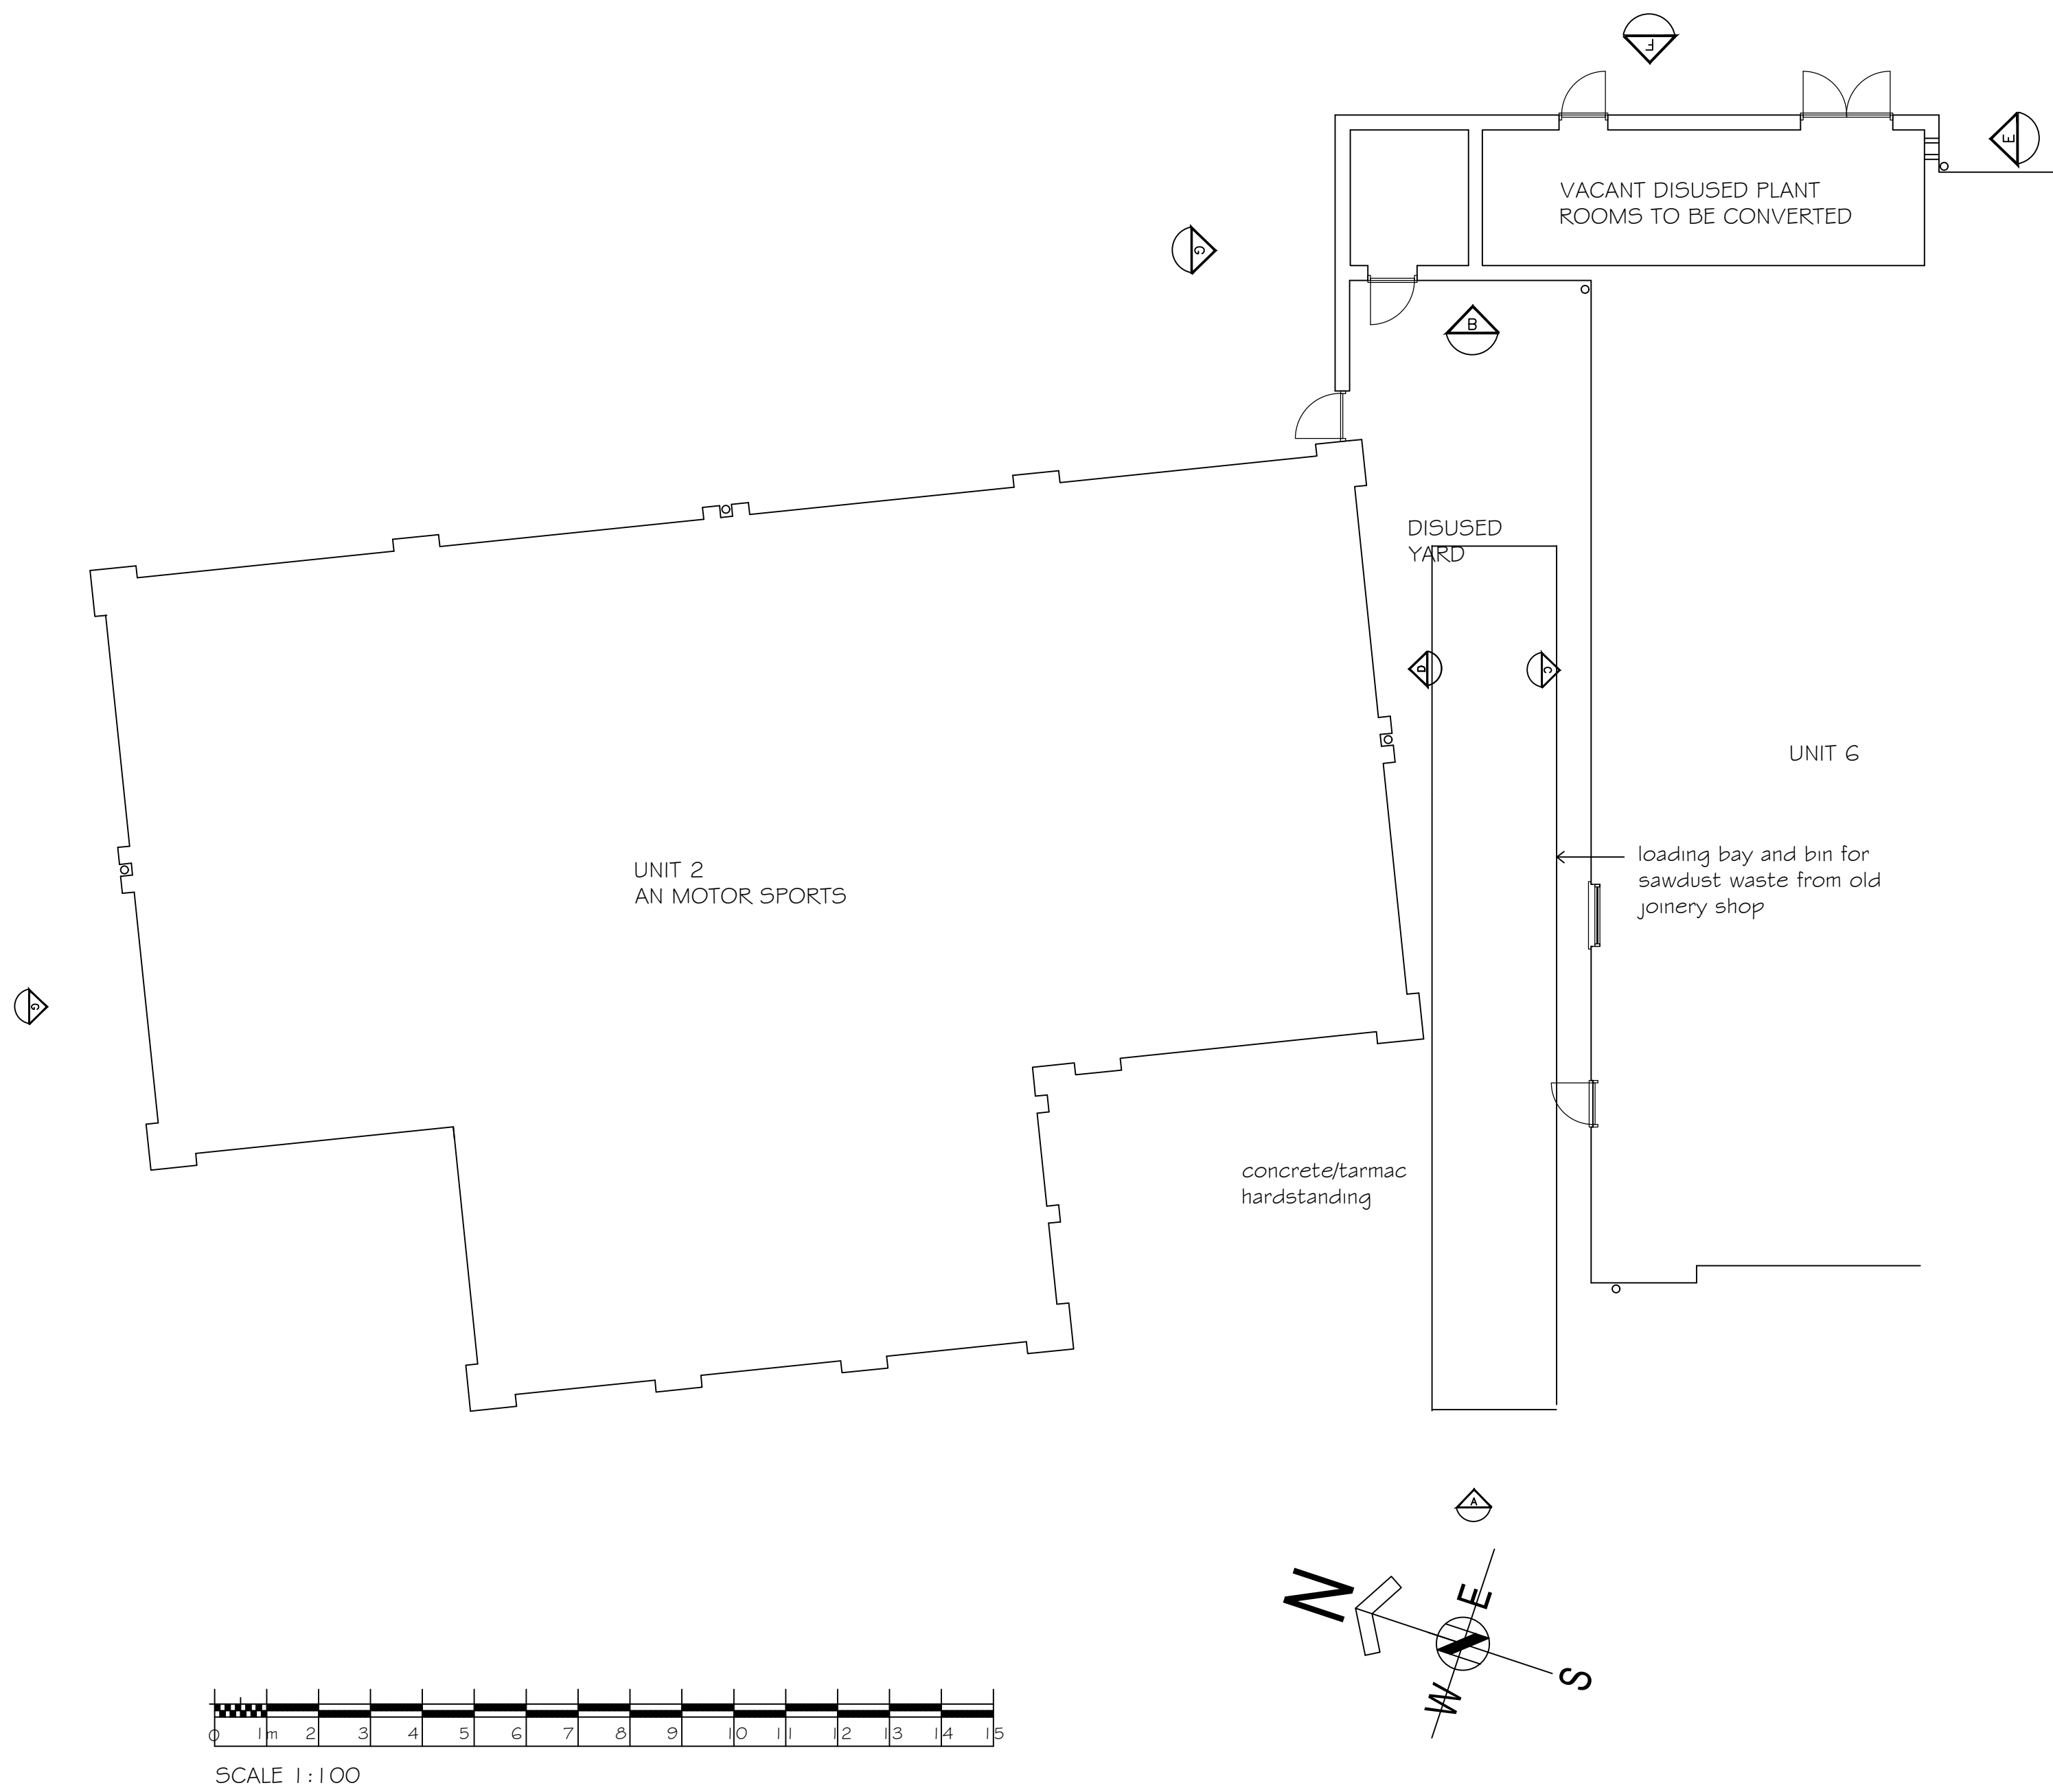

EXISTING GROUND FLOOR PLAN 1:100

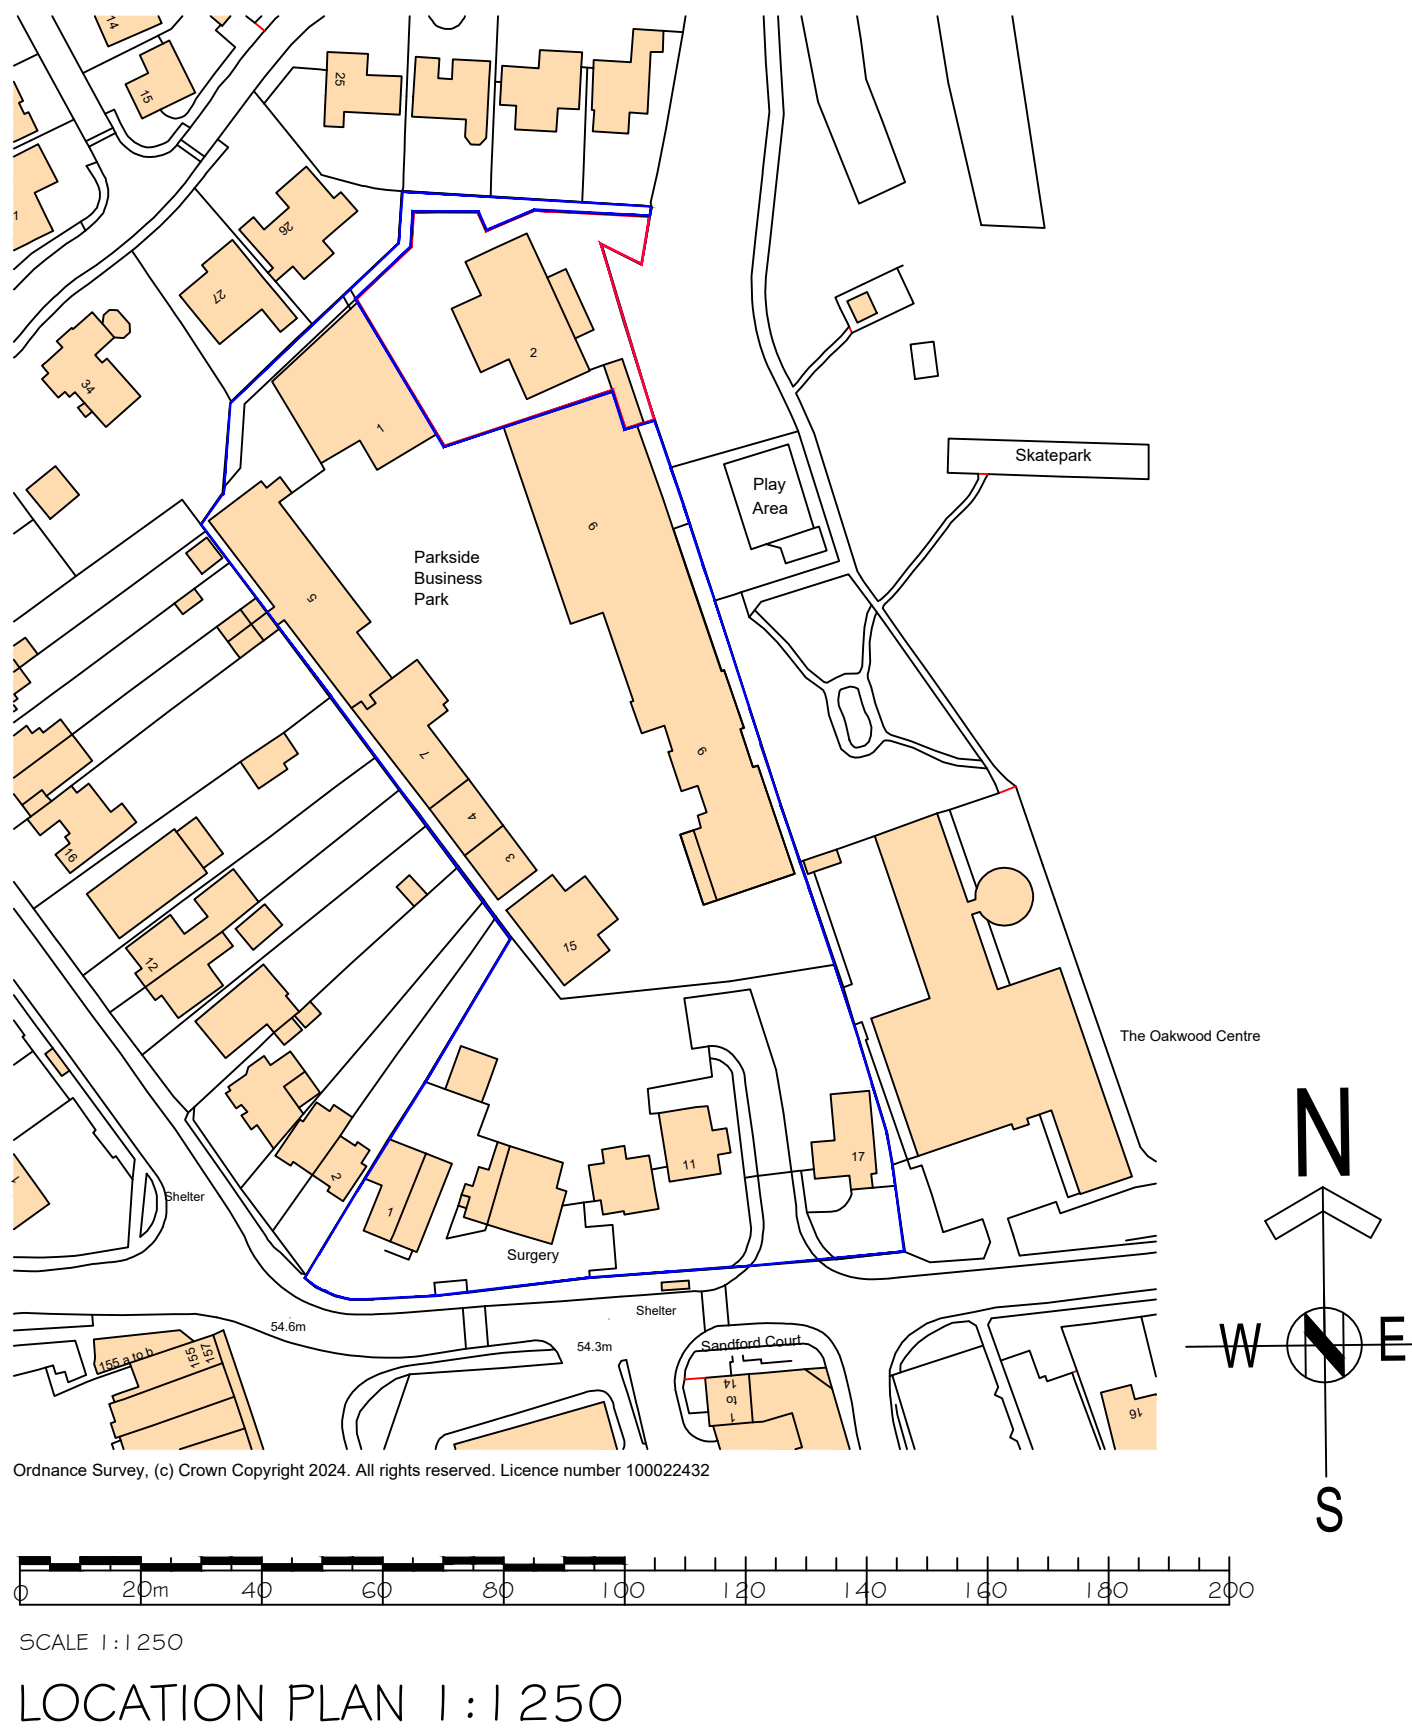


REV A Notes added 08.05.2026

PROPOSED EXTENSION TO UNIT 2
15 HEADLEY ROAD
WOODLEY
BERKS RG5 4JB

HICKS DEVELOPMENTS LTD

EXISTING GROUND FLOOR PLAN
AND LOCATION PLAN

SCALE 1:100, 1:1250 DATE 29.03.2026

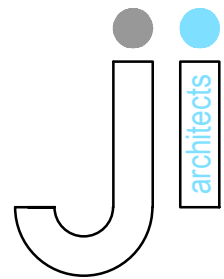

J I Architects
5 Butt Street
Minchinhampton
Gloucestershire GL6 9JP
01453 451 457
john@jiarchitects.co.uk