



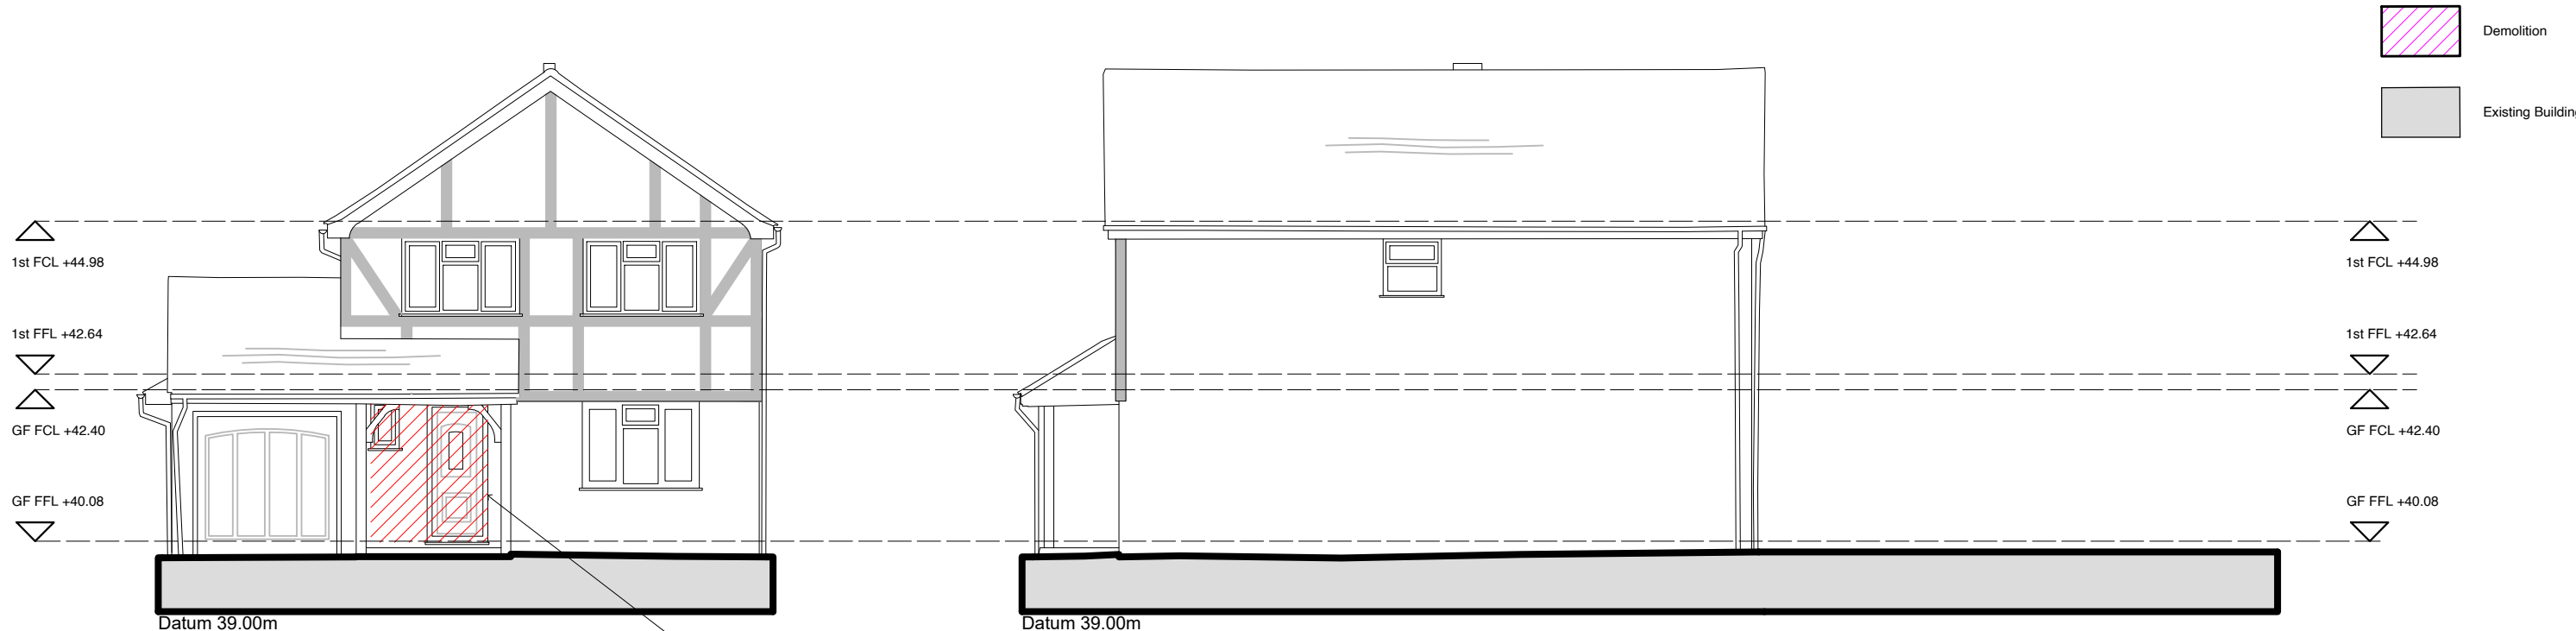


EXISTING FRONT ELEVATION - NW
SCALE 1:100 @ A3
0 1 5 METRES

EXISTING SIDE ELEVATION - SW
SCALE 1:100 @ A3
0 1 5 METRES

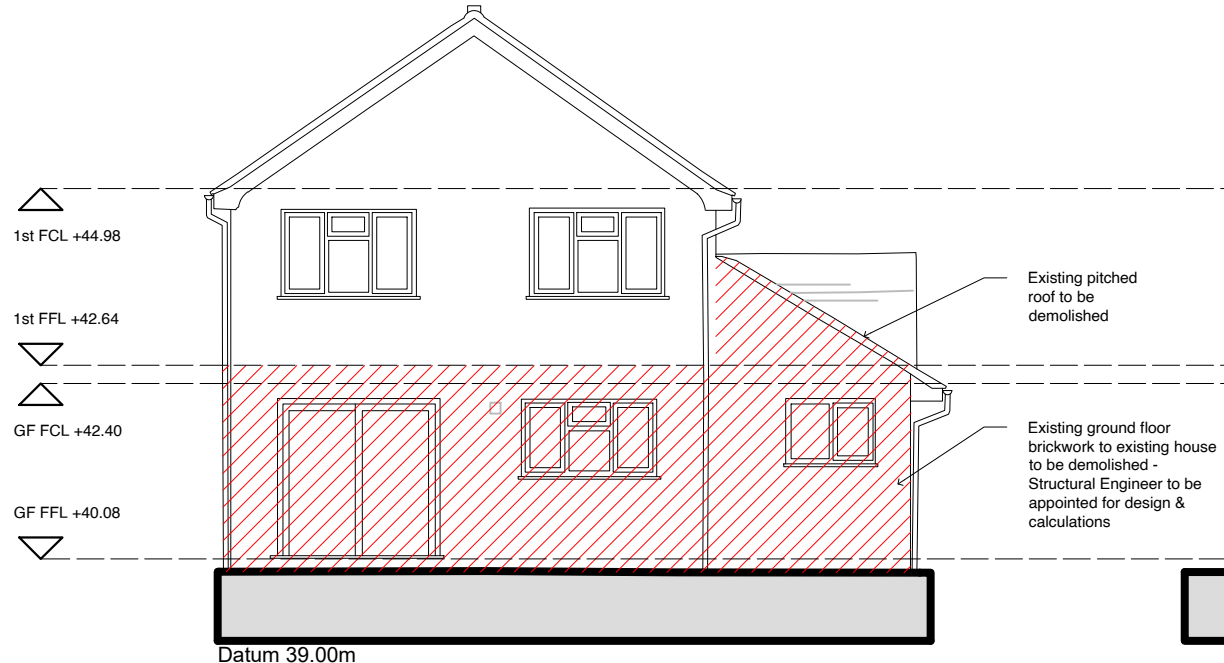

EXISTING REAR ELEVATION - SE
SCALE 1:100 @ A3
0 1 5 METRES

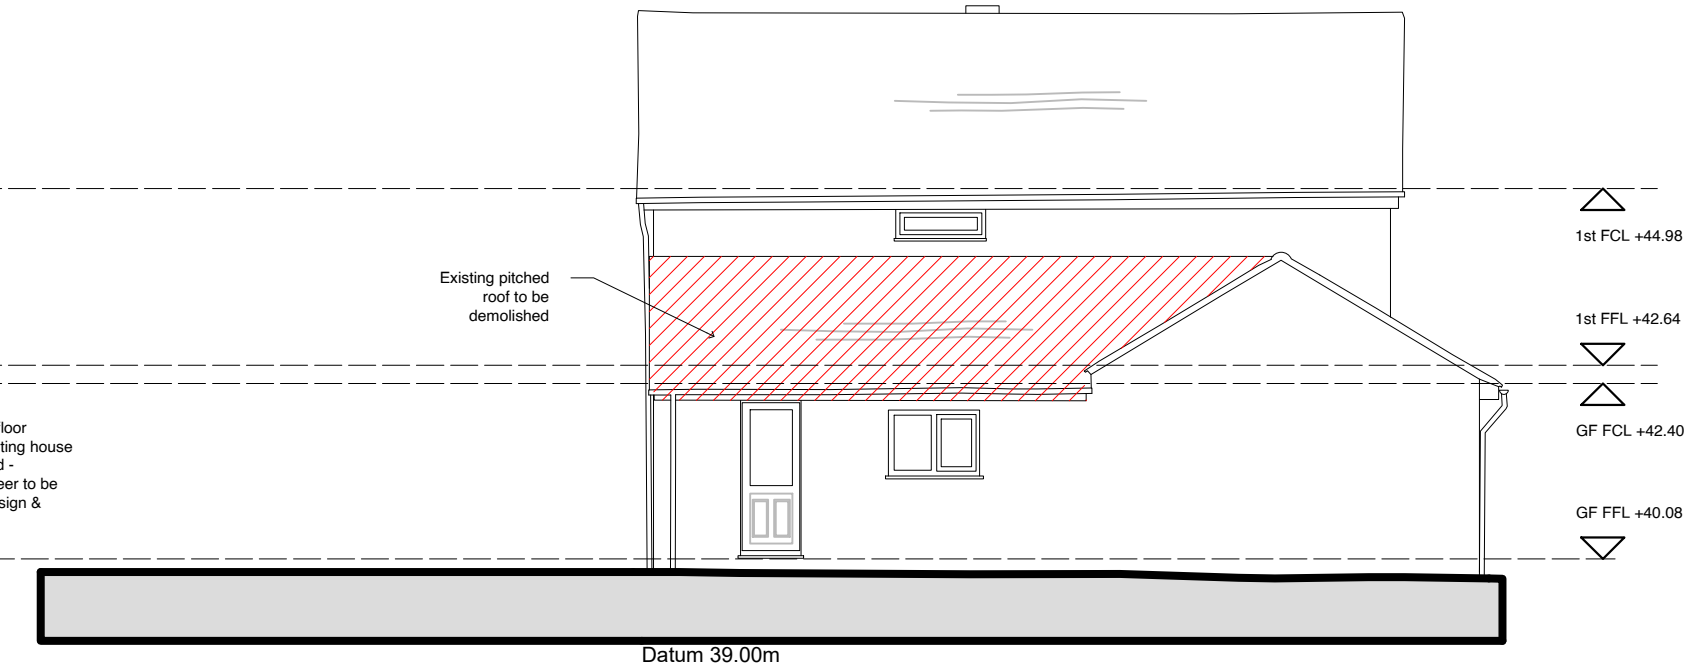

EXISTING SIDE ELEVATION - NE
SCALE 1:100 @ A3
0 1 5 METRES