


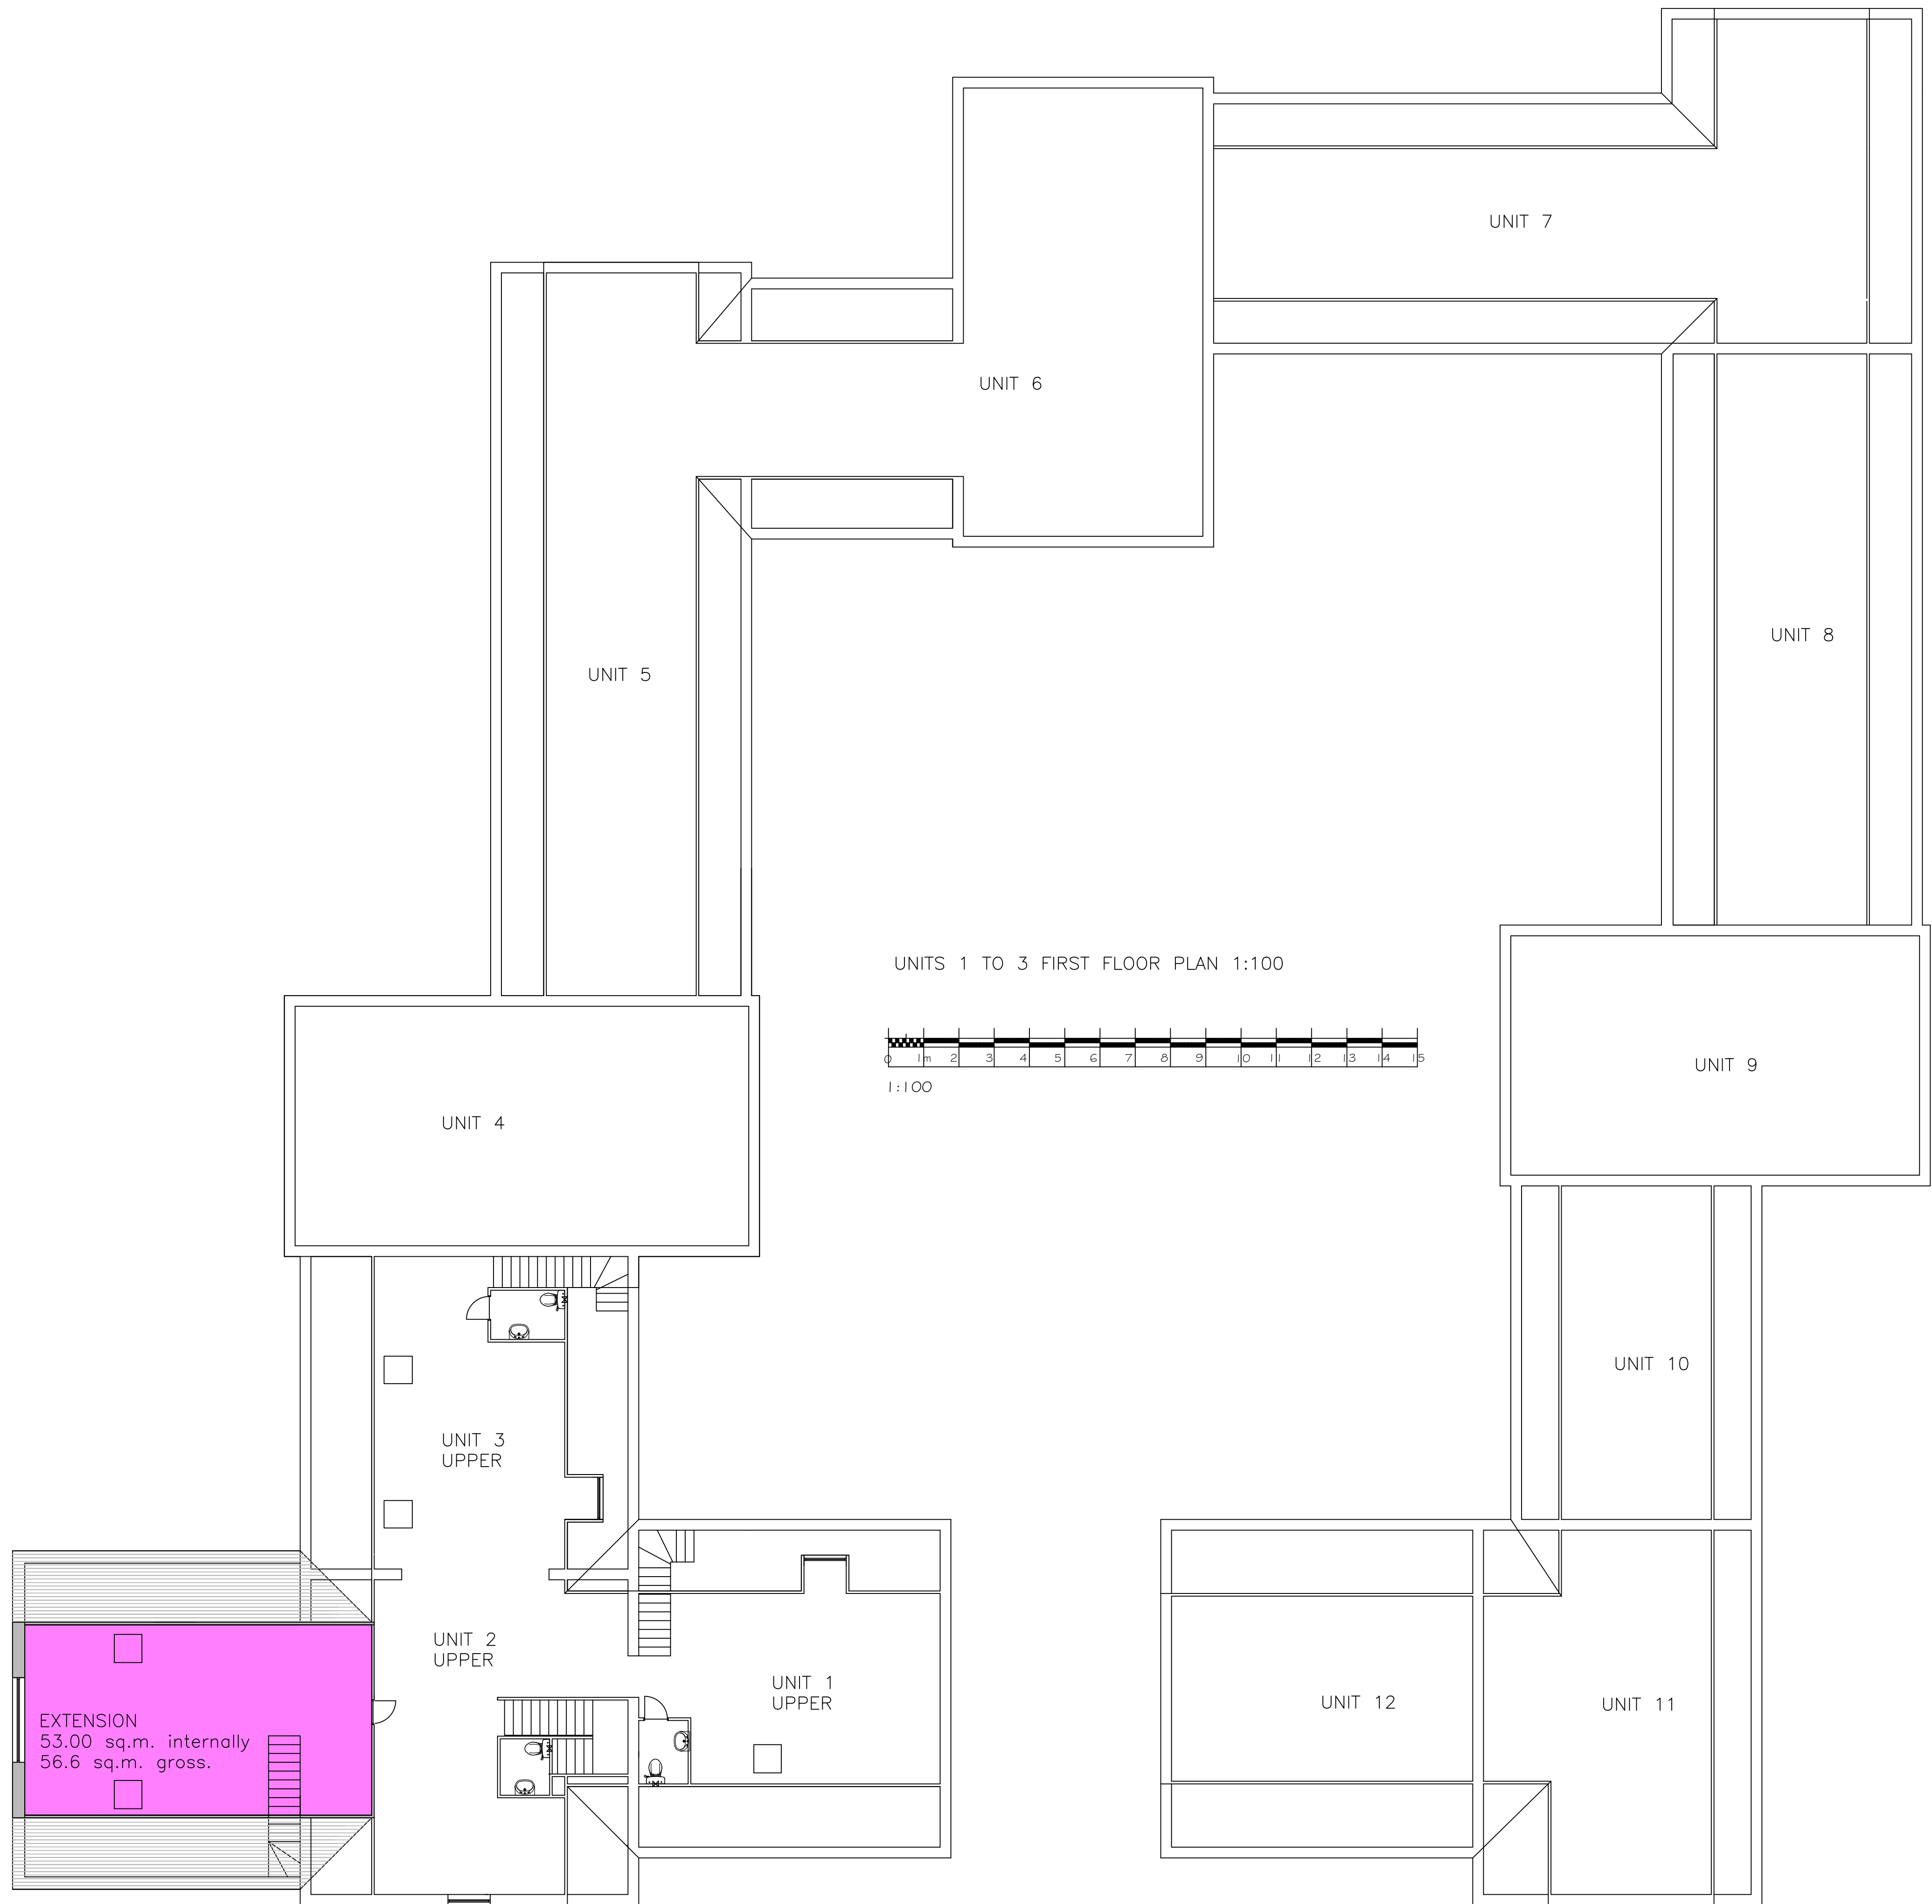

Notes.
All dimensions and levels on site are to be checked prior to commencement of work.
This drawing is the copyright of J I Architects RIBA.


PLANNING ISSUE 04.04.25
REV A Velux added to unit 3. 04.04.25

BEECH COURT
WOKINGHAM ROAD
HURST
BERSHIRE RG10 0RQ

MOORE COMMERCIAL INVESTMENTS LTD

PROPOSED FIRST FLOOR PLAN
EXTENSION TO UNITS 1 TO 3

SCALE 1:100 DATE 17.02.2025

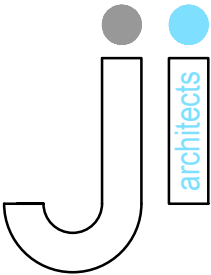

J I Architects
5 Butt Street
Minchinhampton
Gloucestershire GL6 9JP
01453 451 457
john@jiarchitects.co.uk