


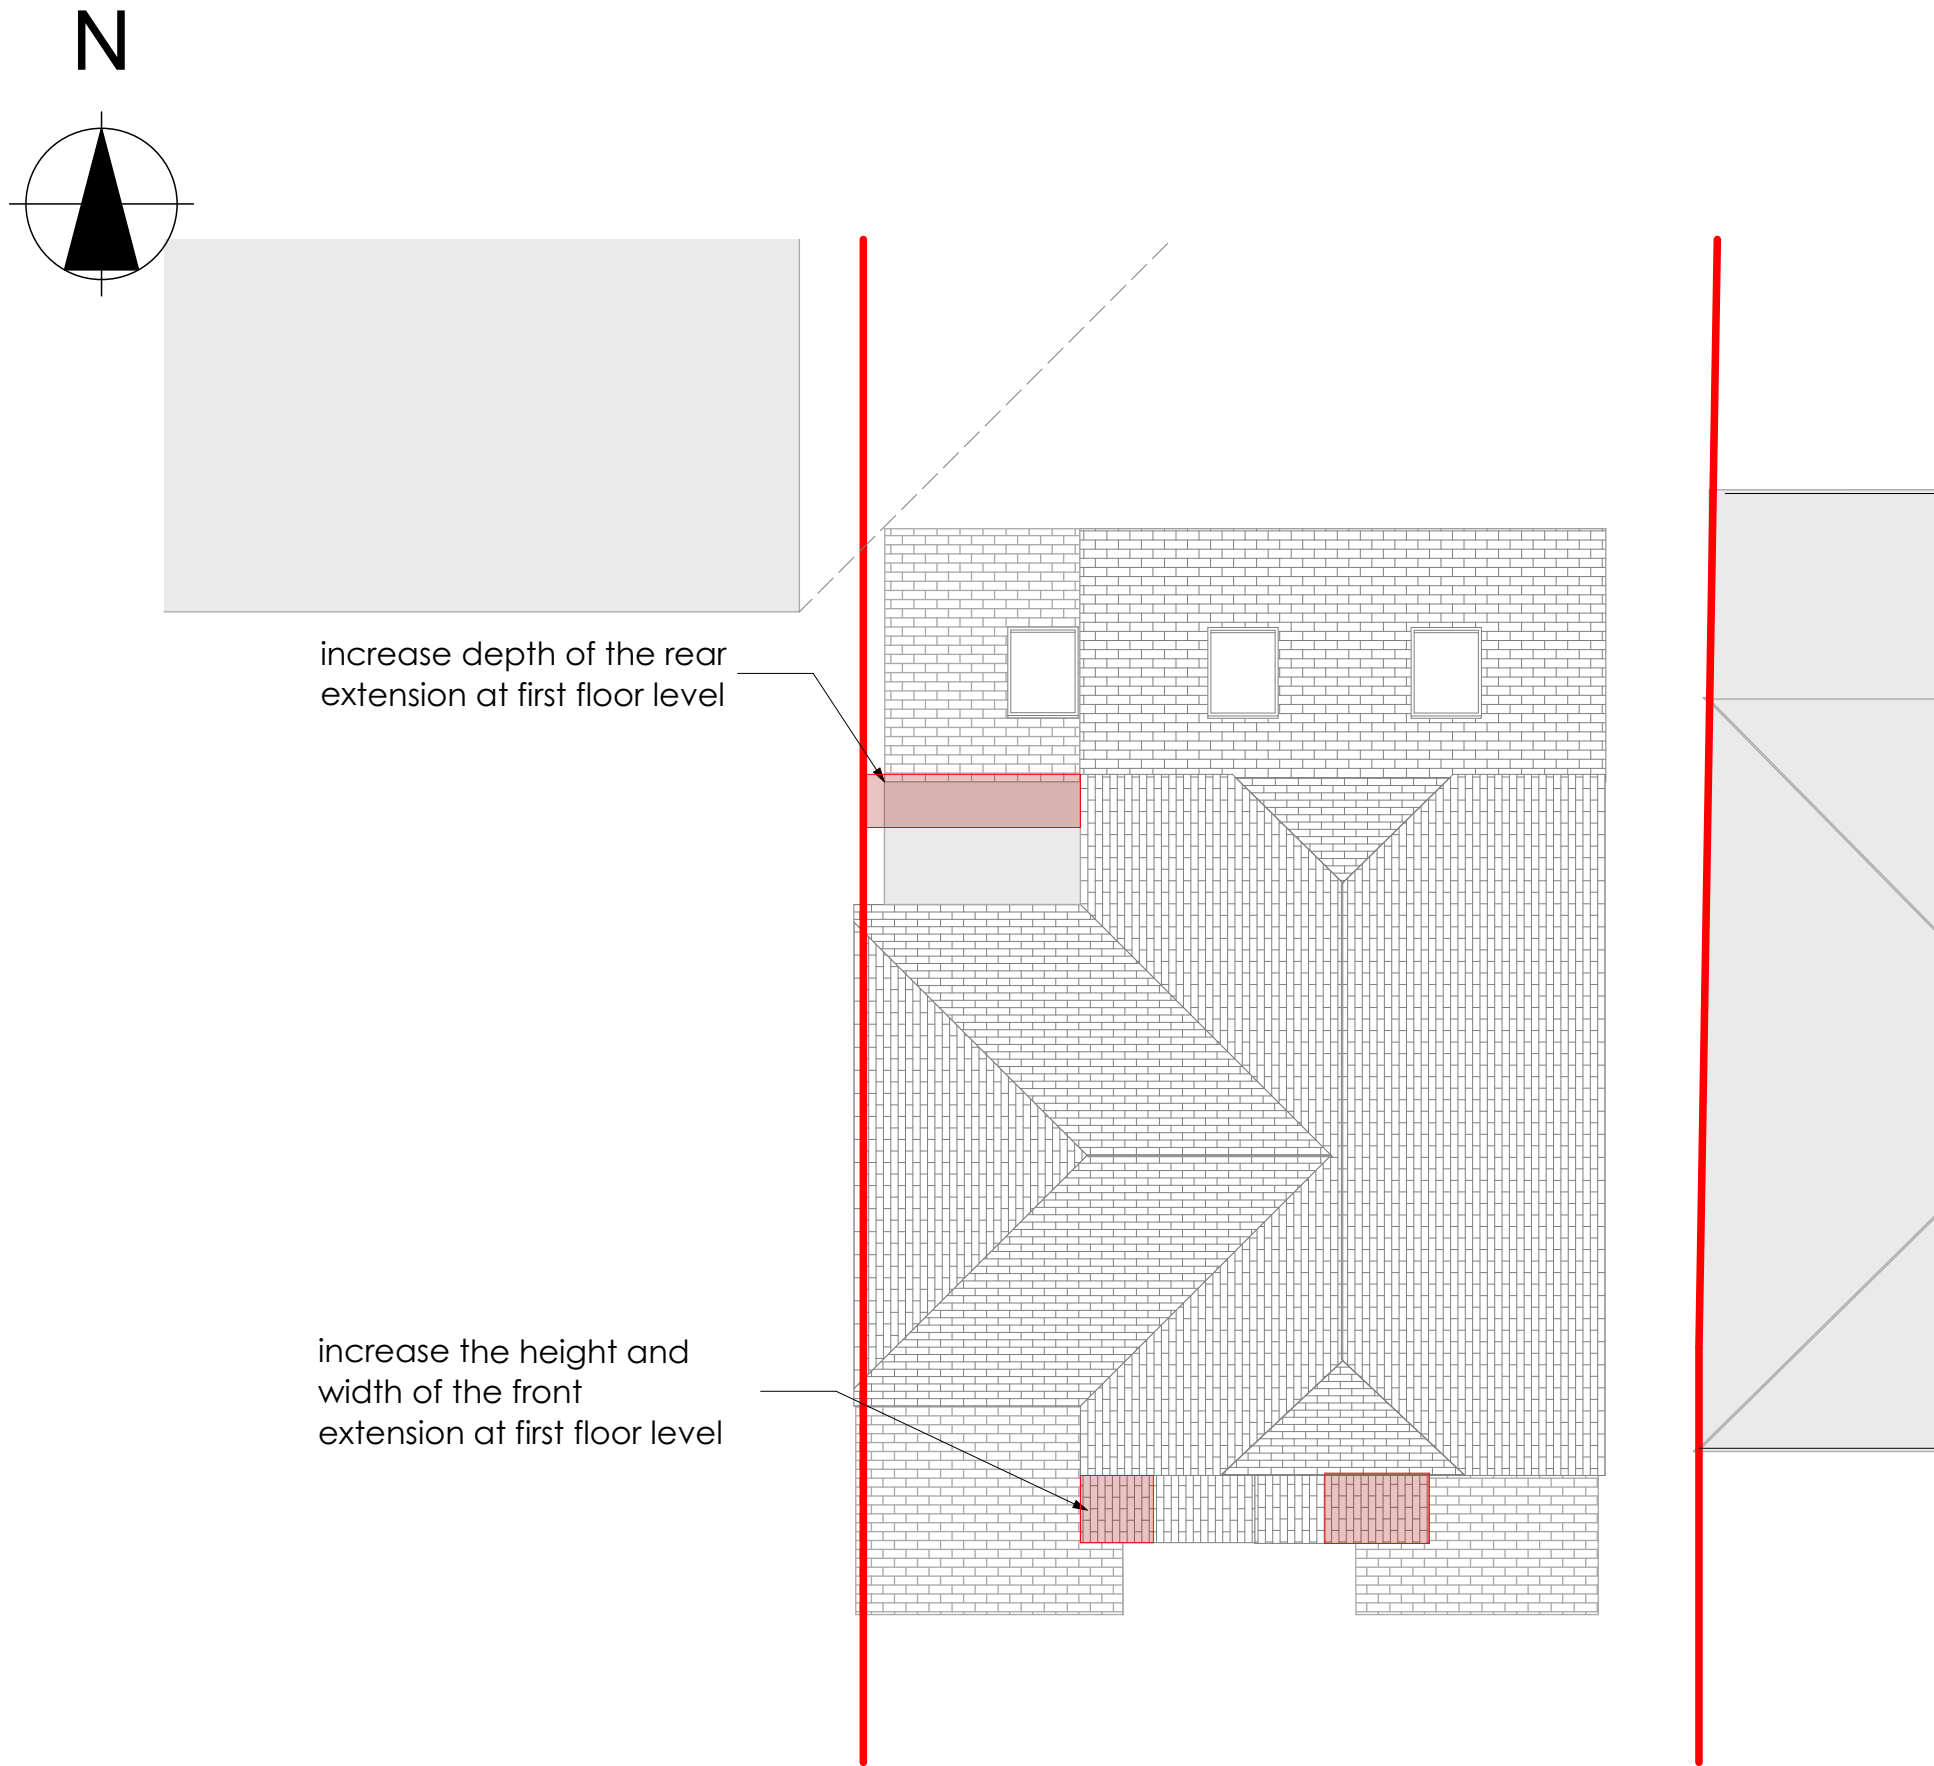


© This drawing remains the property of The Keen Partnership and shall not be copied without prior written consent.

All dimensions to be checked on site and any discrepancies to be reported before work commences.

Notes:

| Date | Rev | Comments | By | Chk'd |
|------|-----|----------|----|-------|
|      |     |          |    |       |

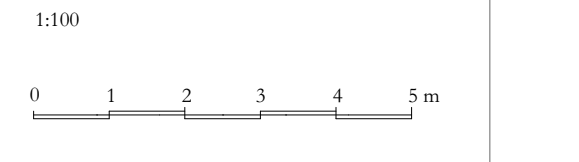

**THE KEEN PARTNERSHIP**

The Courtyard  
Edinburgh Road  
Reading RG30 2UA  
Tel: 0118 9510 855  
Fax: 0118 9510 866  
chris@keenpartnership.co.uk  
www.keenpartnership.co.uk

**cabe**  
chartered association  
of building engineers

**RICS**

Job Title:

This ONE at 52 Oatlands Rd, RG2 9DN

Drawing Title:

**Proposed Roof Floor Plan REV F**

|                                    |                                     |                      |
|------------------------------------|-------------------------------------|----------------------|
| Drawing Date:<br><b>08-12-2023</b> | Status:<br><b>Planning Drawings</b> |                      |
| Issue Date:<br><b>4/3/2025</b>     | Drawn By:<br><b>PD</b>              | Scale:<br><b>@A3</b> |
| Drawing No:<br><b>9294-110</b>     |                                     | Rev:<br><b>G</b>     |