
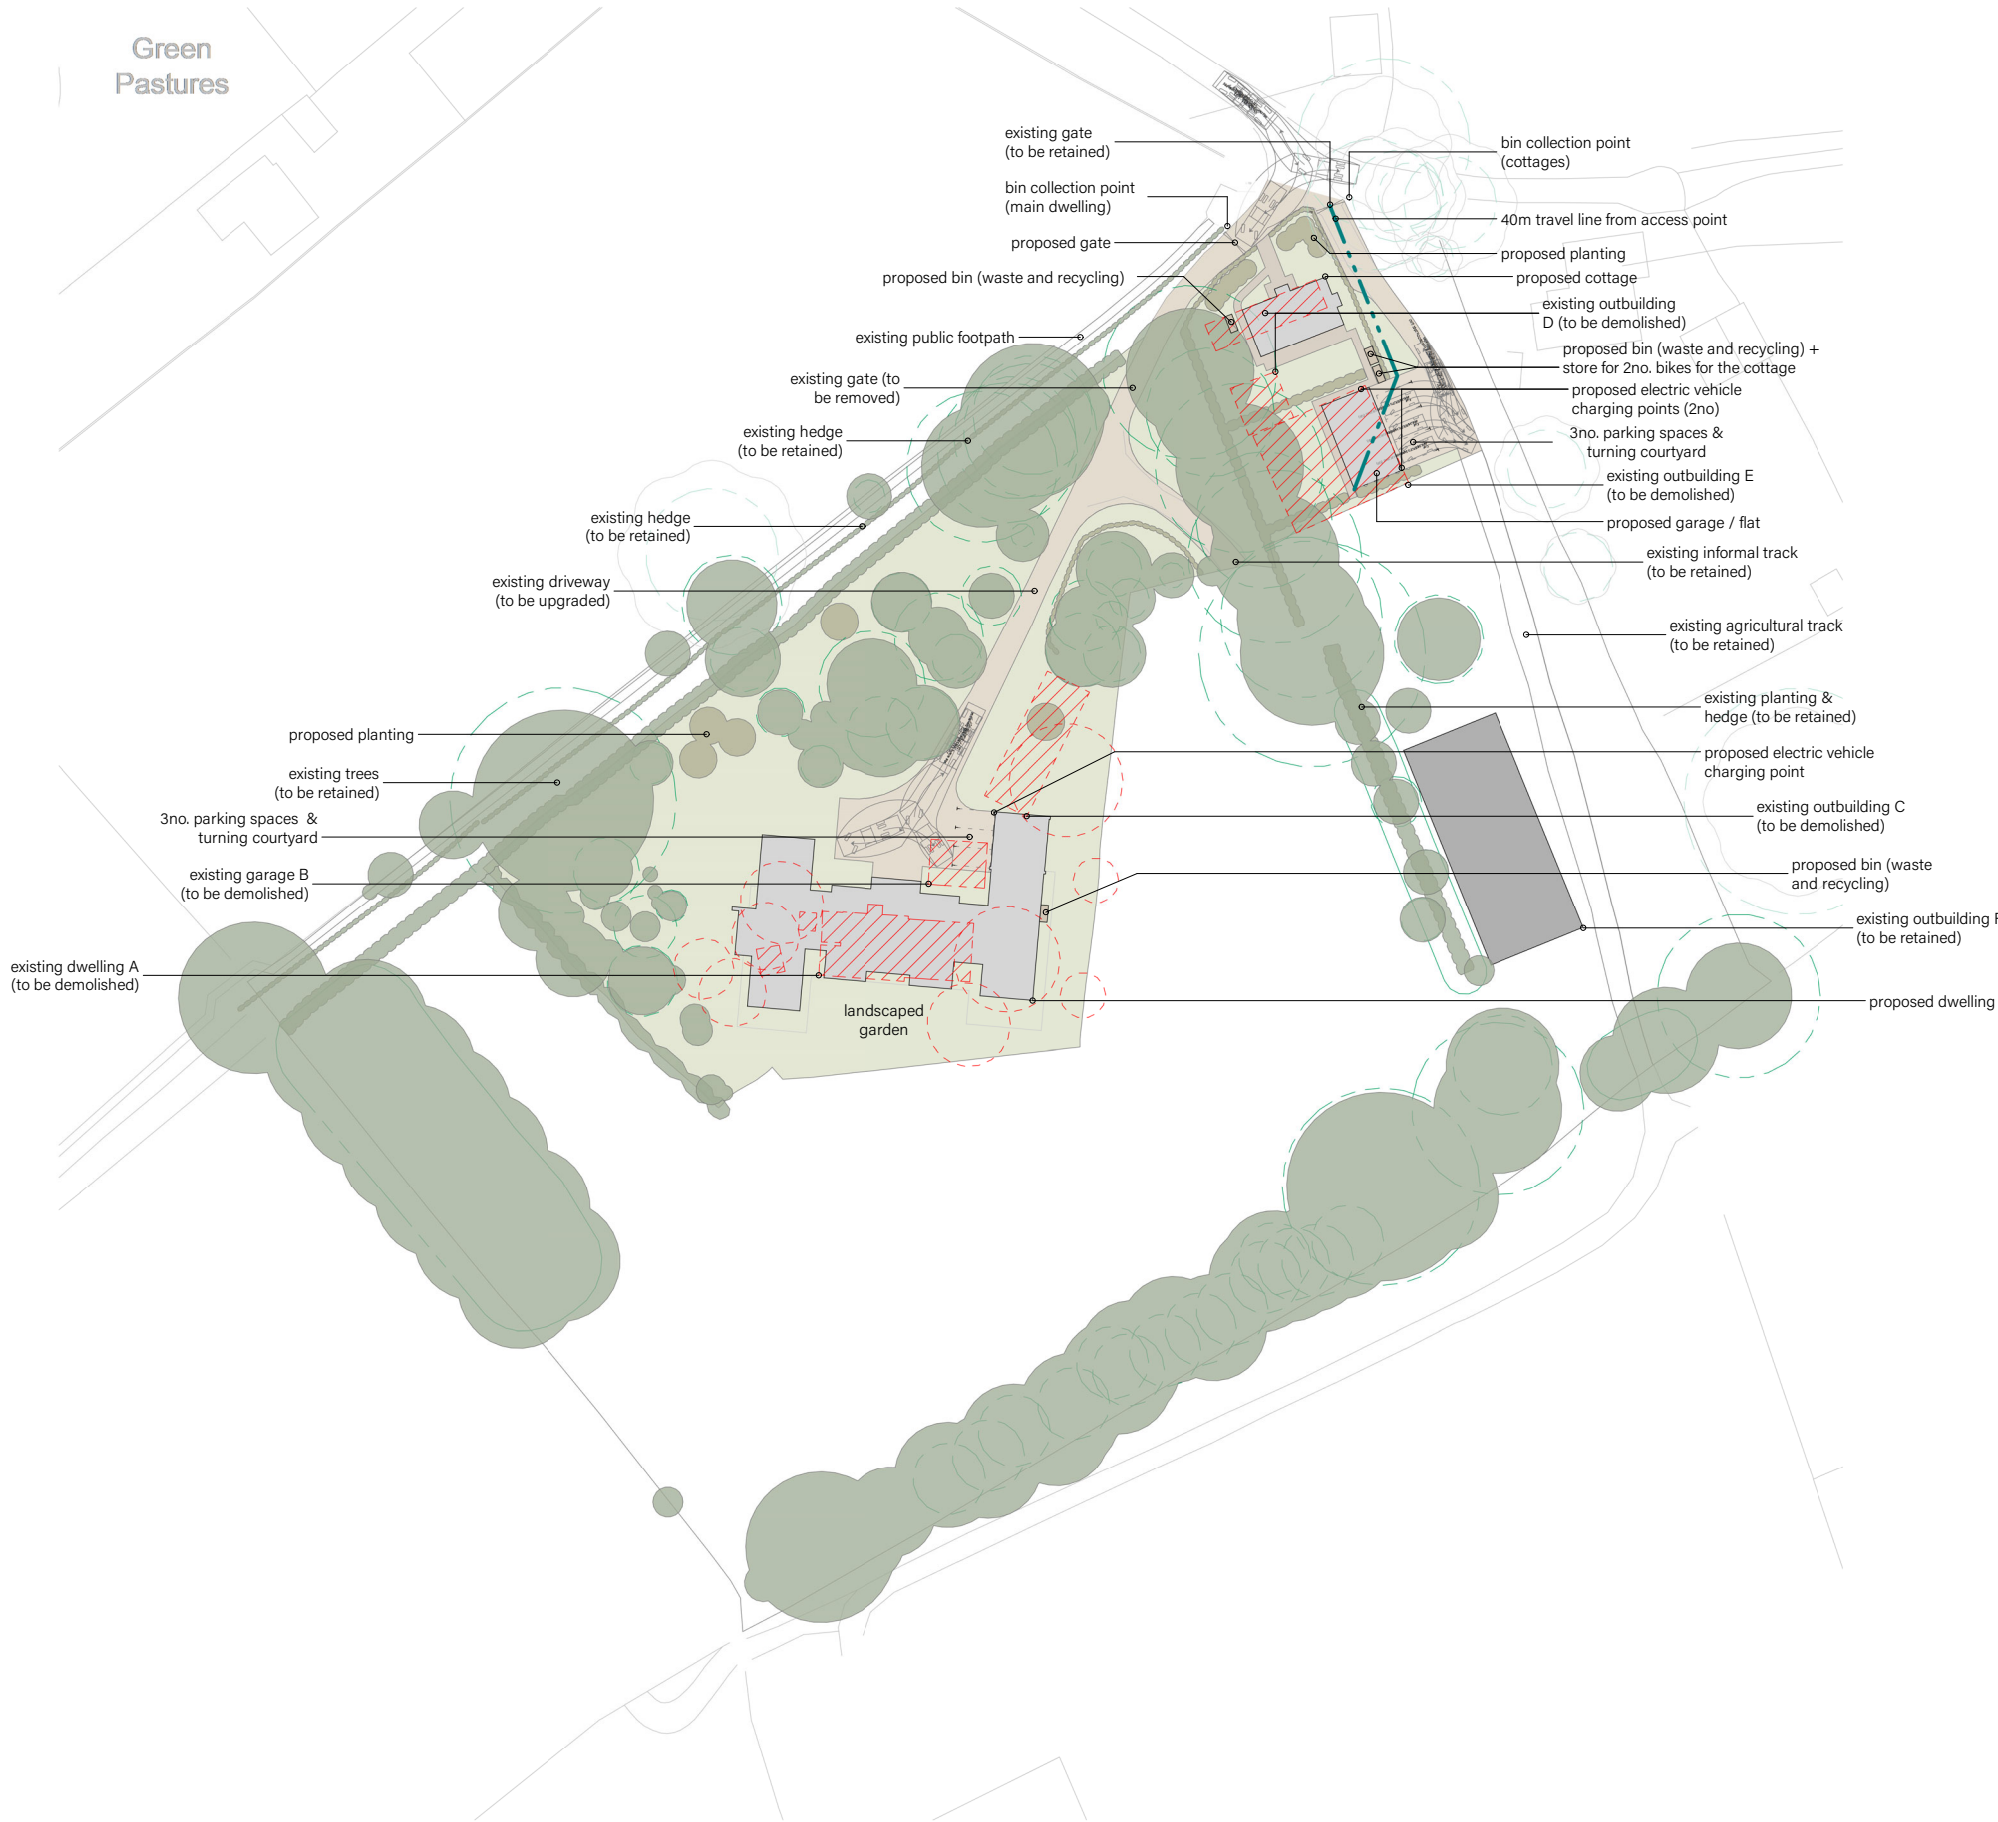



Car

	Meters
Width	: 1.80
Track	: 1.80
Lock to Lock Time	: 6.00 s
Steering Angle	: 30.20 deg

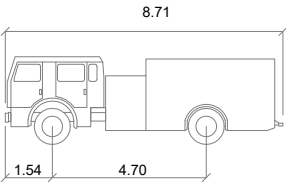

FRV Ultra Large Scania P94

	Meters
Width	: 2.50
Track	: 2.47
Lock to Lock Time	: 6.00 s
Steering Angle	: 40.05 deg

 

GENERAL NOTE
ALL DIMENSIONS MUST BE CHECKED ON SITE AND NOT SCALED FROM THIS DRAWING

FOR USE IN PRECISE NAMED LOCATION ONLY
ANDERSON ORR ARCHITECTS LTD. © ALL RIGHTS RESERVED

REVISIONS

Legend

- Existing trees
- Proposed trees
- Root protection area (in accordance with Sarah Venners TCP)
- Existing structures (to be demolished)

F	DRAWING AMENDMENTS (HIGHWAYS)	26/08/25
E	DRAWING AMENDMENTS (HIGHWAYS)	17/07/25
D	DRAWING AMENDMENTS	28/04/25
C	MINOR AMENDMENTS	23/04/25
B	MINOR AMENDMENTS	02/04/25
A	DRAWING AMENDMENTS	14/10/24
REVISION	DESCRIPTION	DATE

STATUS

PLANNING

PROJECT TITLE

WARREN CREST FARM, WICK HILL LANE, FINCHAMPSTEAD, RG40 3PY

DRAWING TITLE

PROPOSED SITE PLAN

FIRST ISSUED	DRAWN	SCALE (A3)
13/09/24	WH	1:1000

PROJECT - DRAWING NO - REVISION

23046-PP2013-F

The Big Barn: Units 8-10, Oddington Grange,
Weston-on-the-Green, Oxfordshire, OX25 3QW

+44 (0) 1865 873936 | info@andersonorr.com | andersonorr.com

AndersonOrr