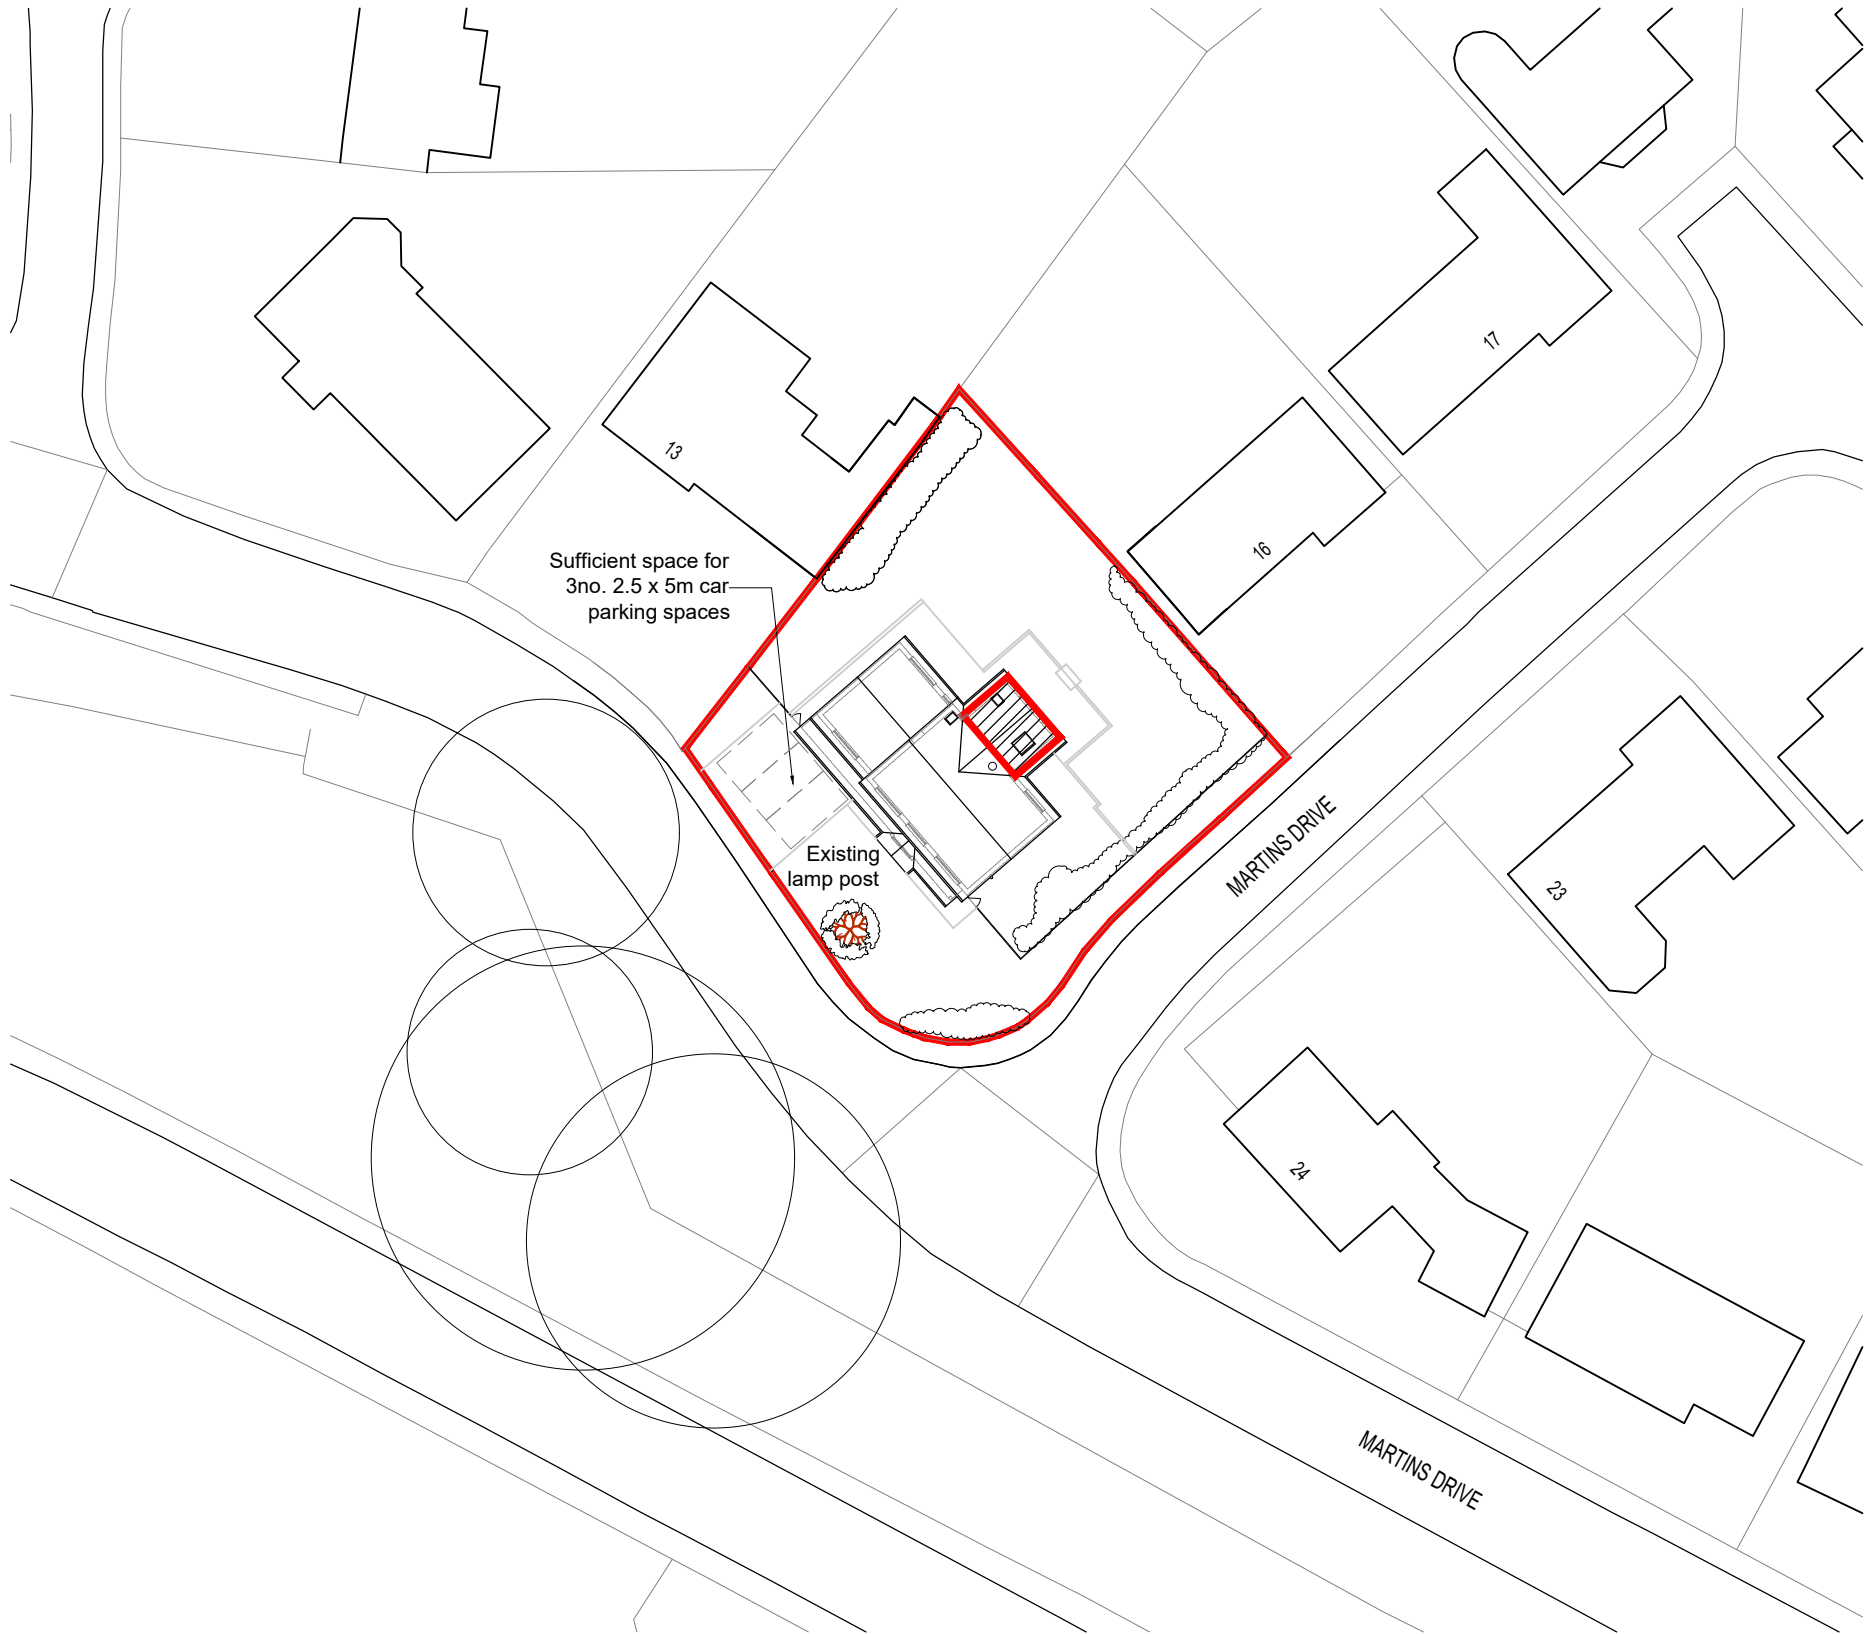


P8	New Planning submission revised to client comments	28/01/25		
P7	Amended for new submission	02/01/25		
P6	Changes for non material amendment submission	12/10/23		
P5	Amendments requested by Planning officer	27/02/23		
P4	Minor revisions for submission	25/01/23		
P3	Revised to client comments	09/01/23		
P2	Revised to client comments	09/01/23		
Rev.	Revision	Date	Drawn	Checked

3DR
ARCHITECTS

15 Emmbrook road
Wokingham
Reading,
Berks
RG41 1HE

Tel 01189 788 531
e-mail
jon.hughes@3drarchitects.co.uk

PLANNING APPLICATION

Client **GEMMA & DARREN O'CONNOR**
Project **EXTENSION**
Location **14 MARTINS DRIVE**
Title **SITE PLAN**

Scale	1:500 at A3	Date	12/22	Drawn	JH	Checked	JH
Client no.		Job no.	DPA 248	Drawing no.	02	Revision	P8