



EXISTING PLANS

GROSS INTERNAL AREAS



EXISTING

Ground Floor – 137m2  
First Floor – 103m2  
  
Total – 240m2

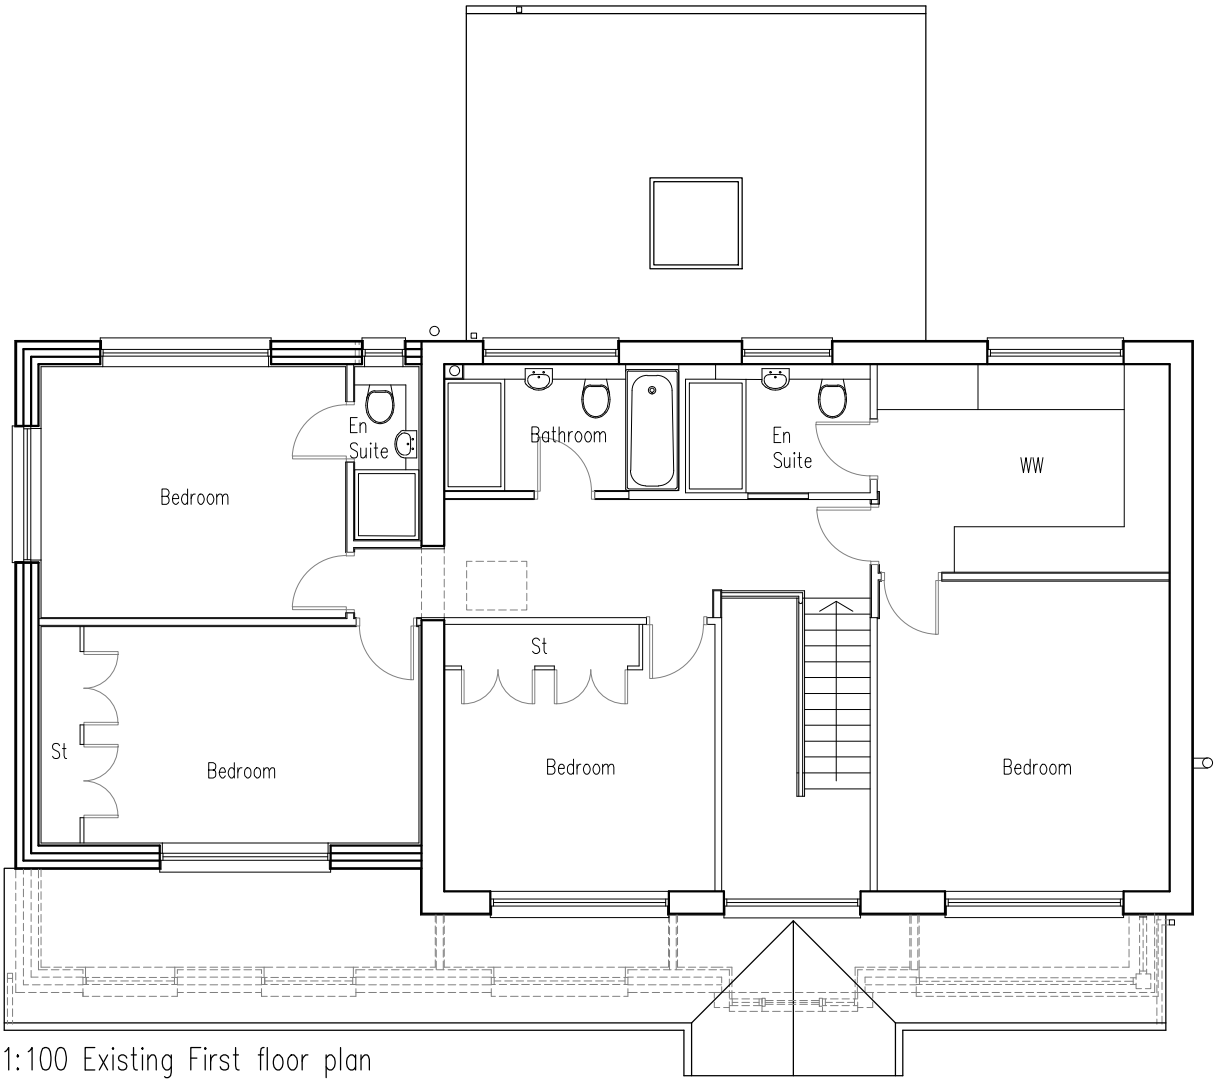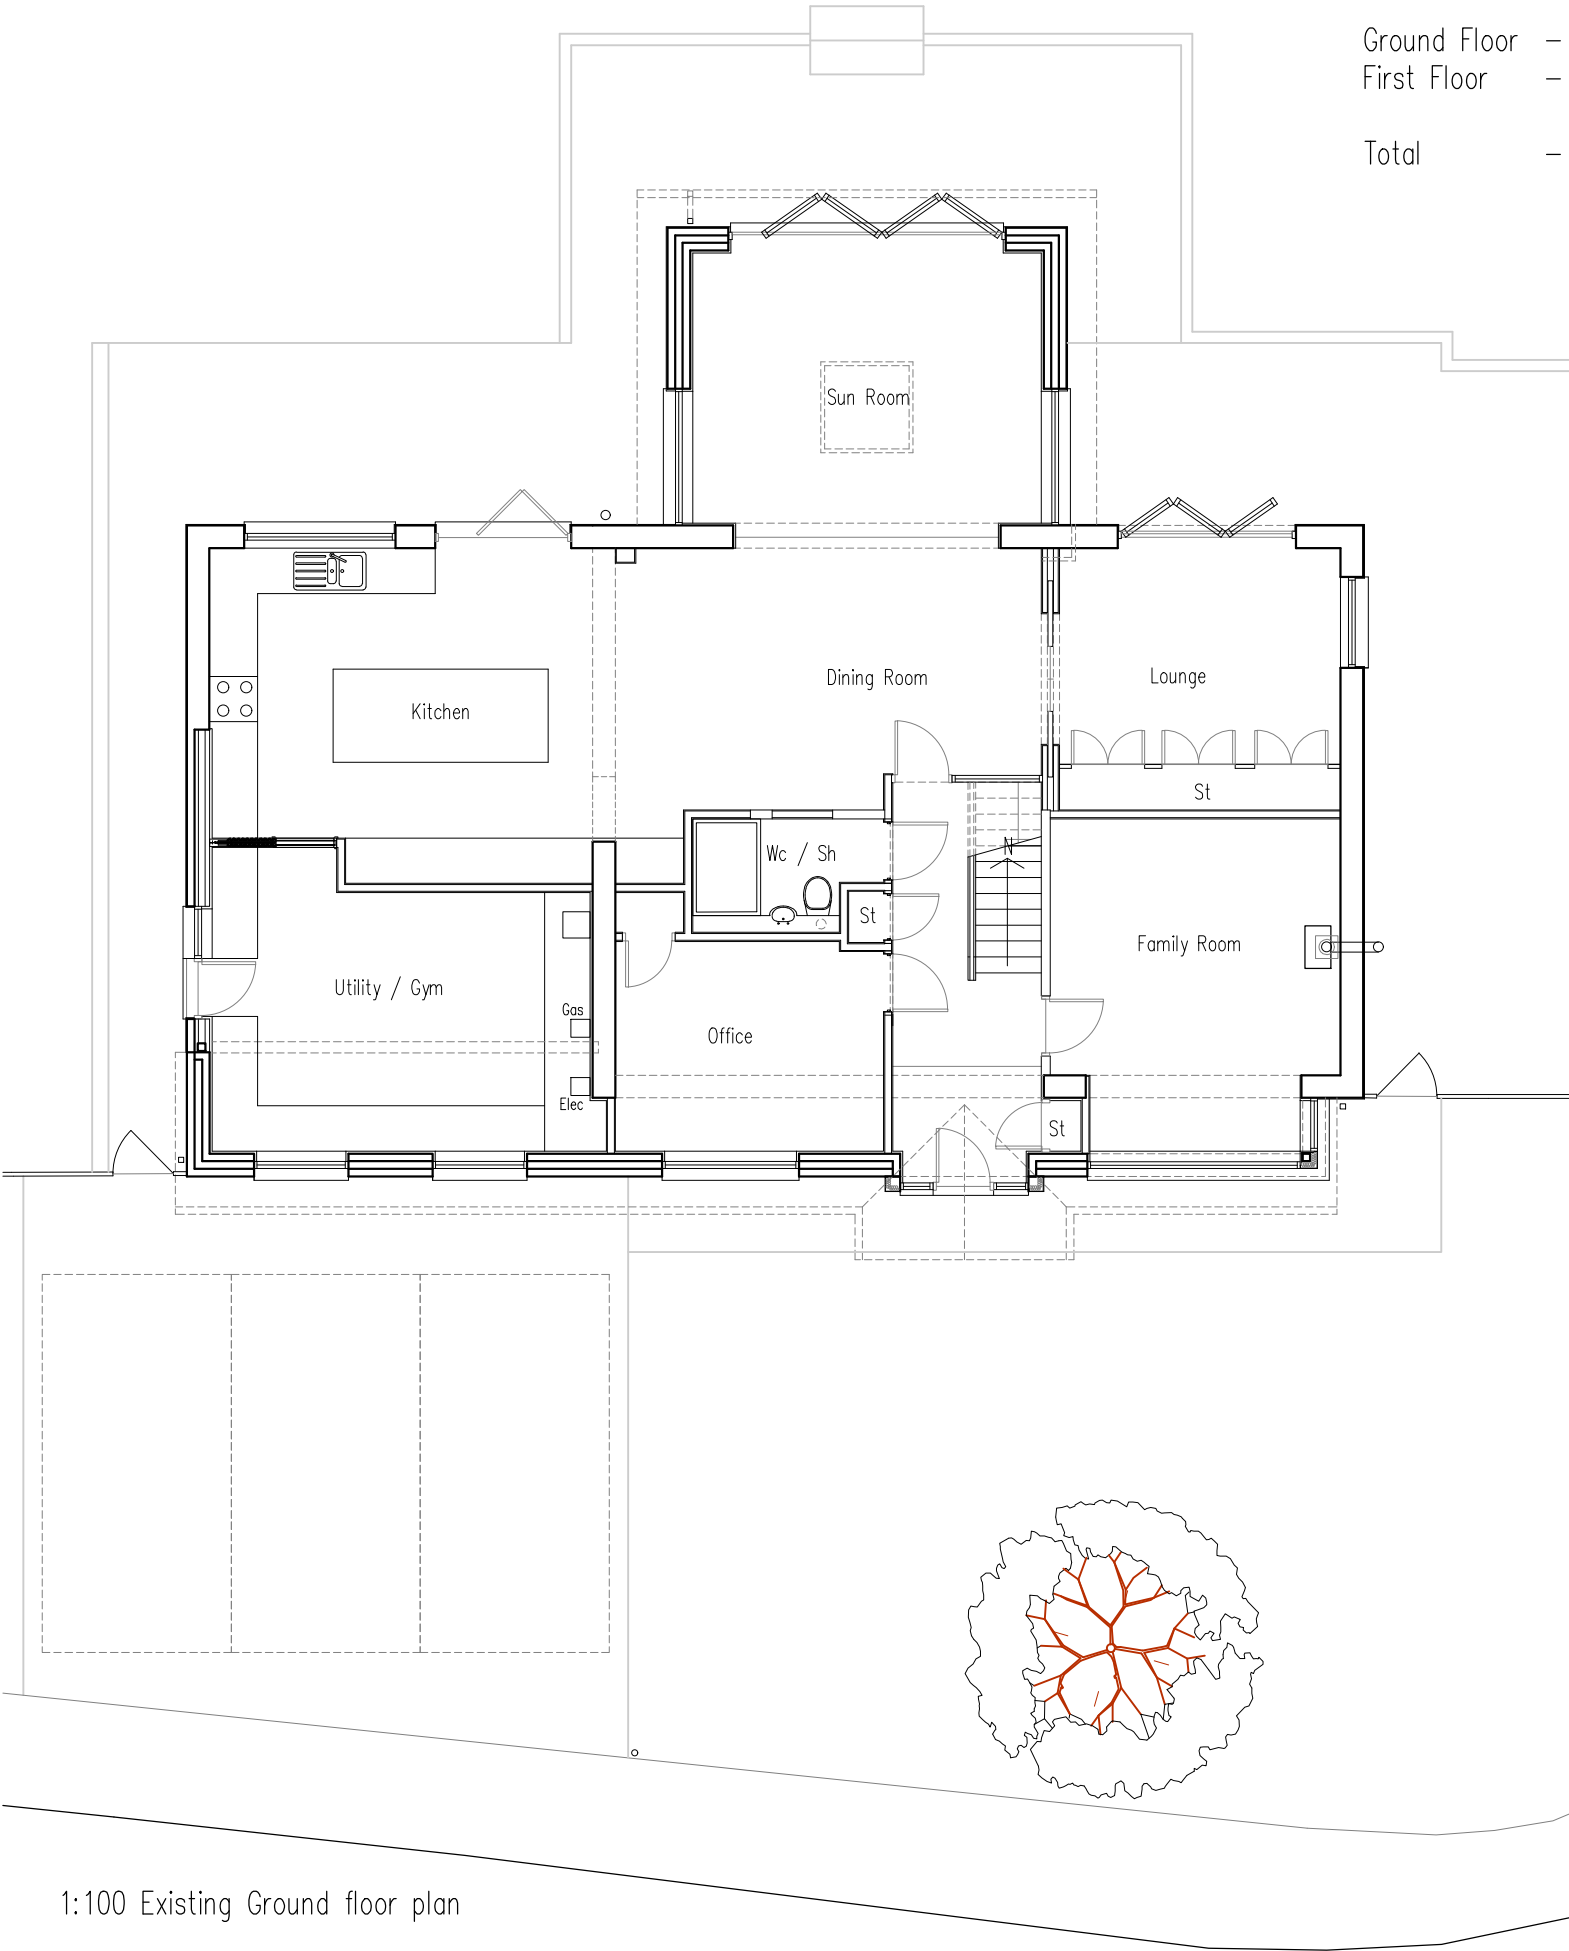

1:100 Existing First floor plan

PLANNING APPLICATION

|      |                                                    |          |       |         |
|------|----------------------------------------------------|----------|-------|---------|
| P3   | New Planning submission revised to client comments | 28/01/25 |       |         |
| P2   | Amended for new submission                         | 02/01/25 |       |         |
| Rev. | Revision                                           | Date     | Drawn | Checked |

15 Emmbrook road  
Wokingham  
Reading,  
Berks  
RG41 1HE  
  
Tel 01189 788 531  
e-mail  
jon.hughes@3drarchitects.co.uk

Client **GEMMA & DARREN O'CONNOR**  
Project **EXTENSION**  
Location **14 MARTINS DRIVE**  
Title **EXISTING FLOOR PLANS**

|            |             |         |         |             |    |          |    |
|------------|-------------|---------|---------|-------------|----|----------|----|
| Scale      | 1:100 at A3 | Date    | 12/22   | Drawn       | JH | Checked  | JH |
| Client no. |             | Job no. | DPA 248 | Drawing no. | 04 | Revision | P3 |