

PROPOSED PLANS

GROSS INTERNAL AREAS

EXISTING

Ground Floor – 137m2
First Floor – 103m2


Total – 240m2

GROSS INTERNAL AREAS


PROPOSED

Ground Floor – 137m2
First Floor – 119m2

Total – 256m2

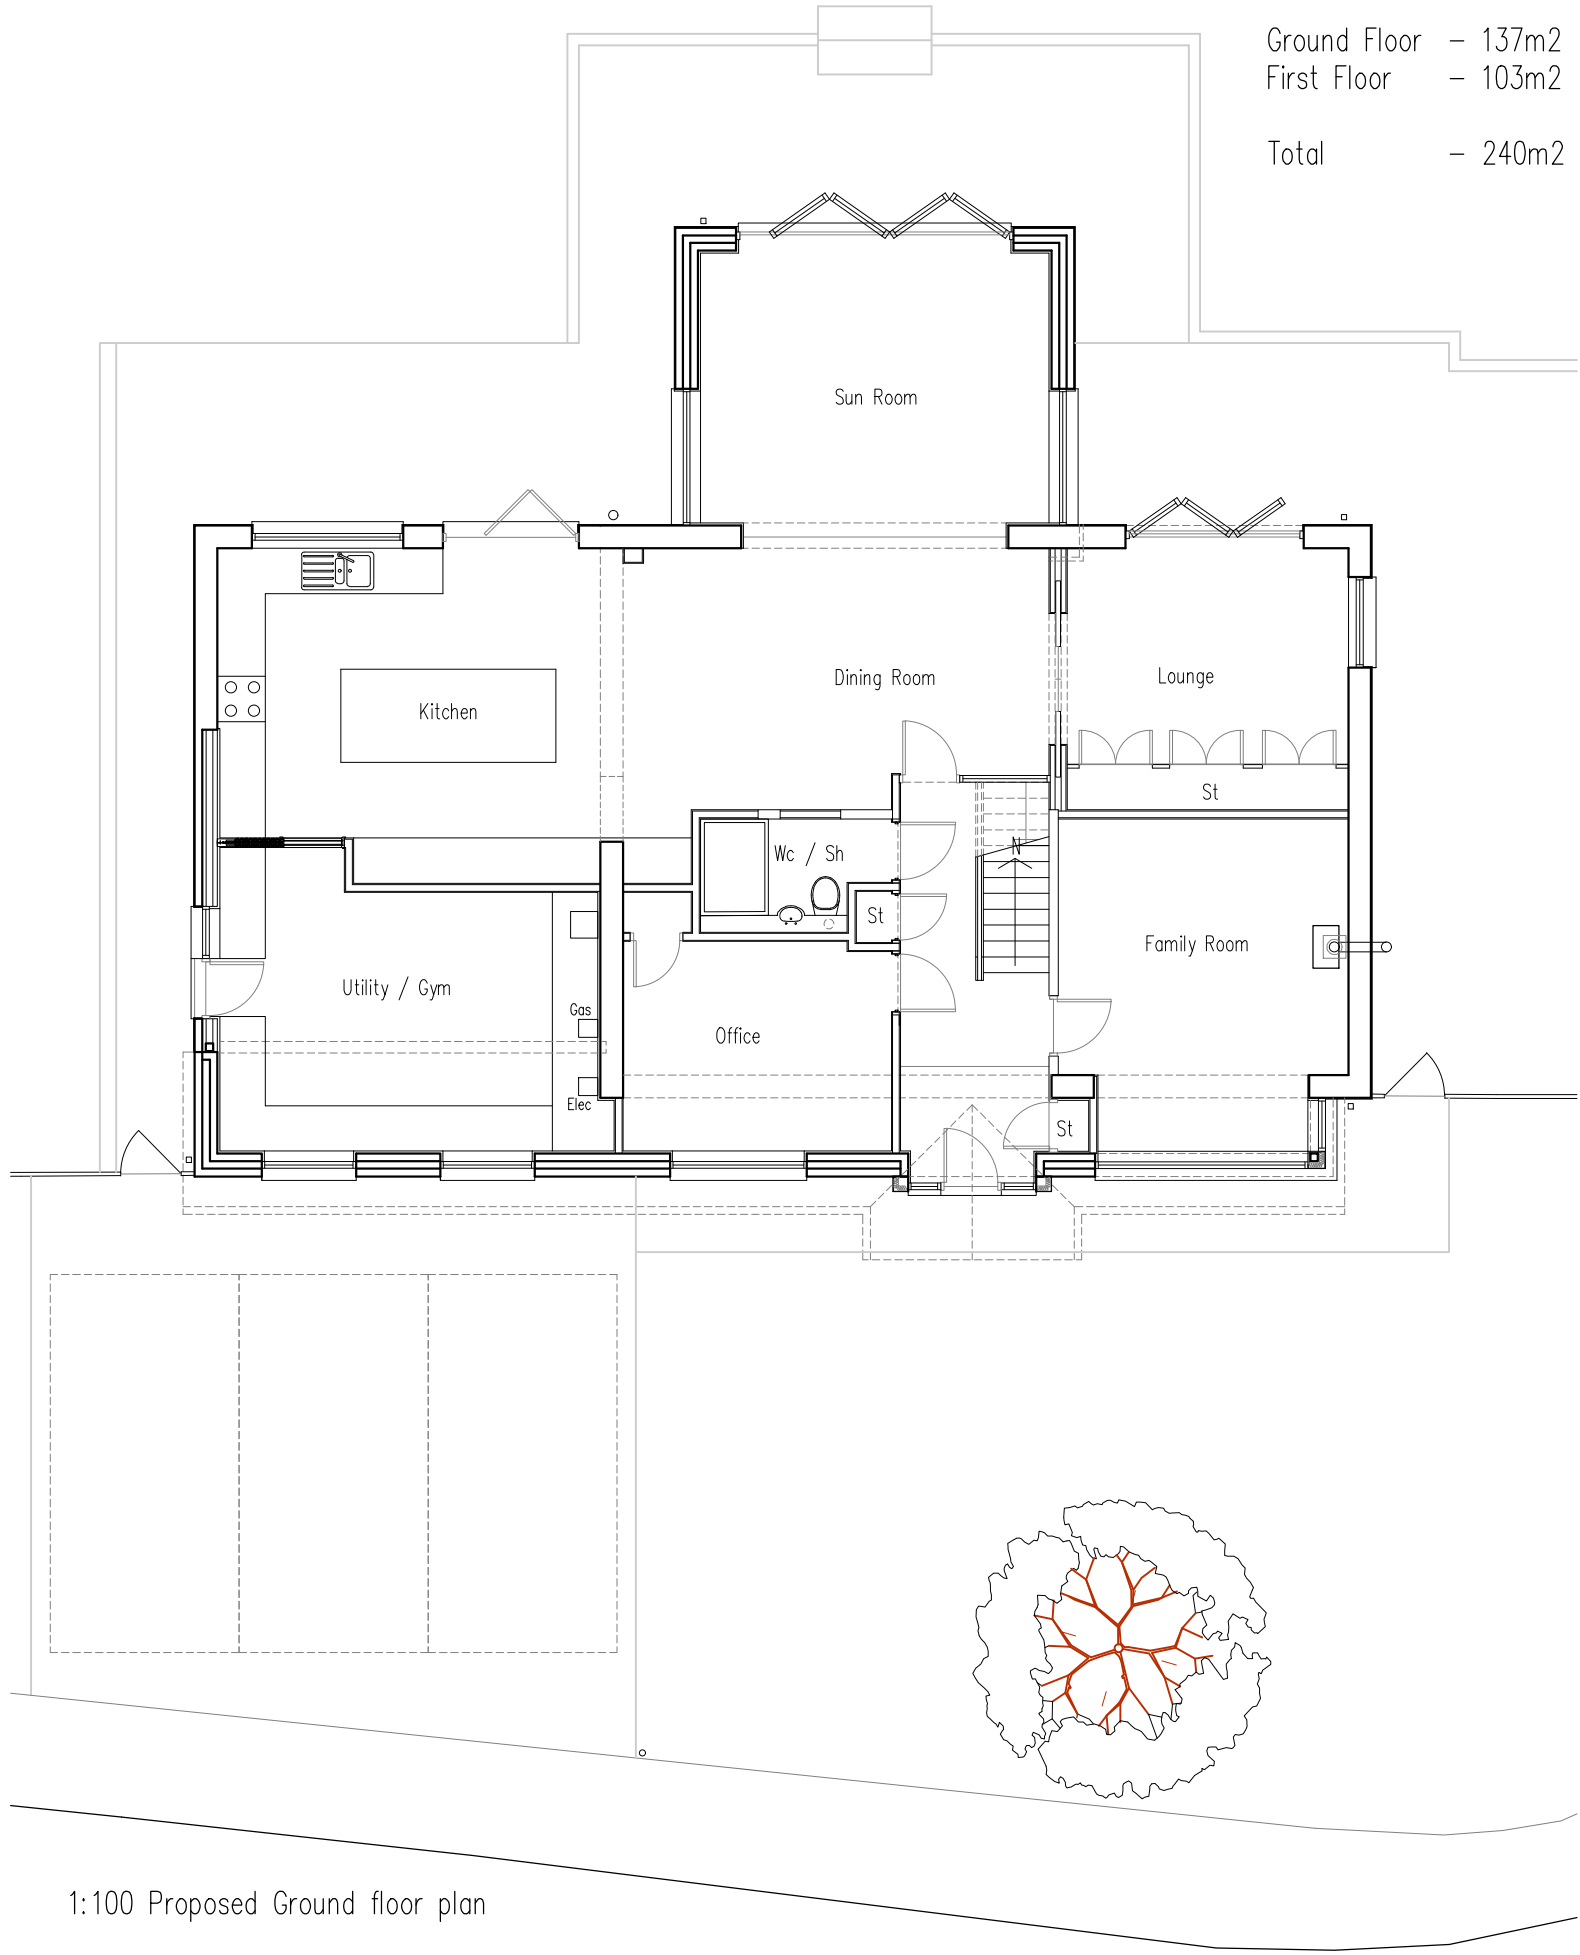

1:100 Proposed Ground floor plan

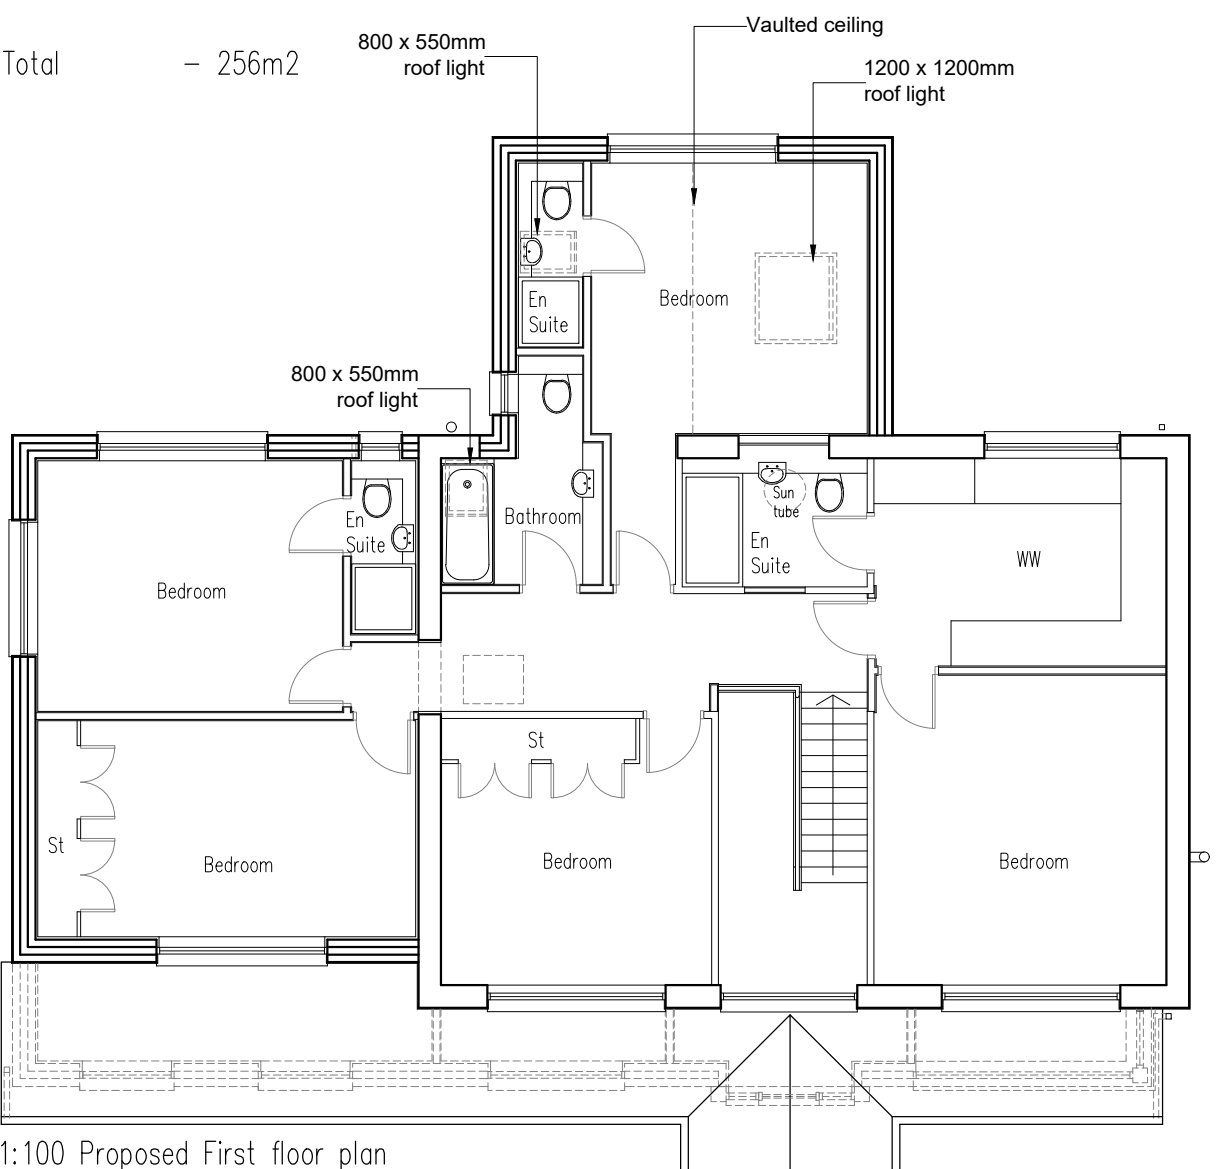

1:100 Proposed First floor plan

PLANNING APPLICATION

P9	New Planning submission revised to client comments	28/01/25		
P8	New Planning submission	02/01/25		
P7	Changes for non material amendment submission	12/10/23		
P6	Amendments requested by Planning officer	28/02/23		
P5	Minor revisions for submission	25/01/23		
P4	Revised to client comments	10/01/23		
P3	Revised to client comments	09/01/23		
P2	Revised to client comments	27/12/22		
Rev.	Revision	Date	Drawn	Checked

15 Emmbrook road
Wokingham
Reading,
Berks
RG41 1HE

Tel 01189 788 531
e-mail
jon.hughes@3drarchitects.co.uk

Client	GEMMA & DARREN O'CONNOR			
Project	EXTENSION			
Location	14 MARTINS DRIVE			
Title	PROPOSED PLANS			
Scale	1:100 at A3	Date	12/22	Drawn JH
Checked	JH			
Client no.		Job no.	DPA 248	Drawing no.
			08	Revision
				P9